




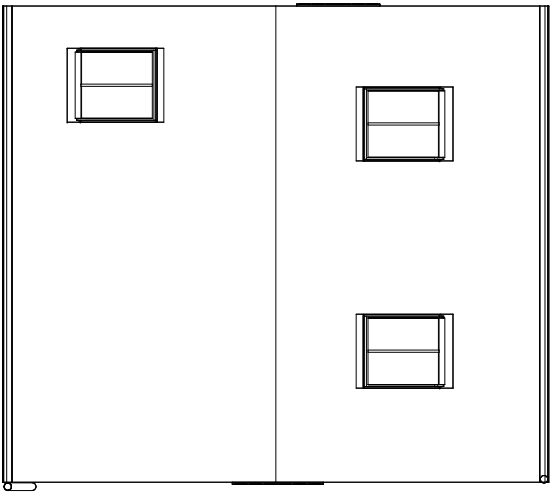


Roof Plan 1_100
1 : 100

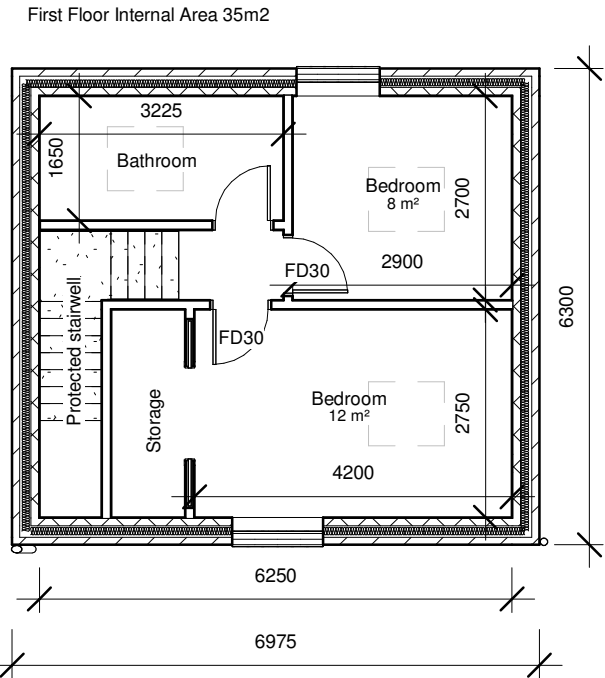


First Floor Plan 1_100
1 : 100

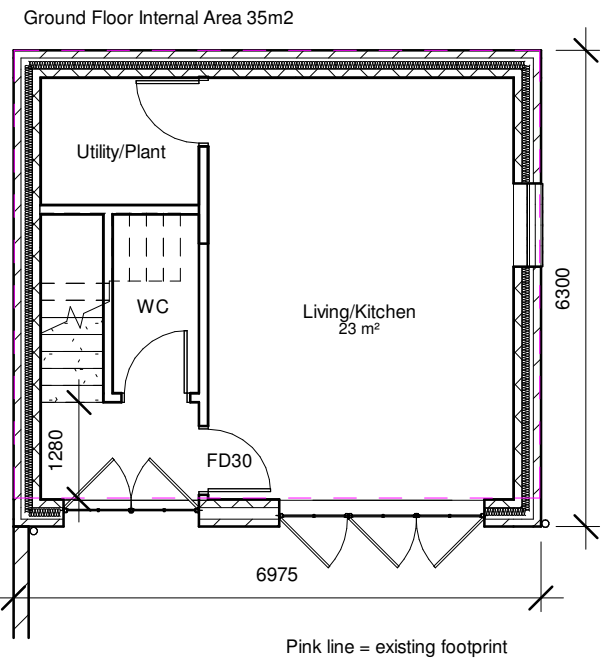


Ground Floor Plan 1_100
1 : 100

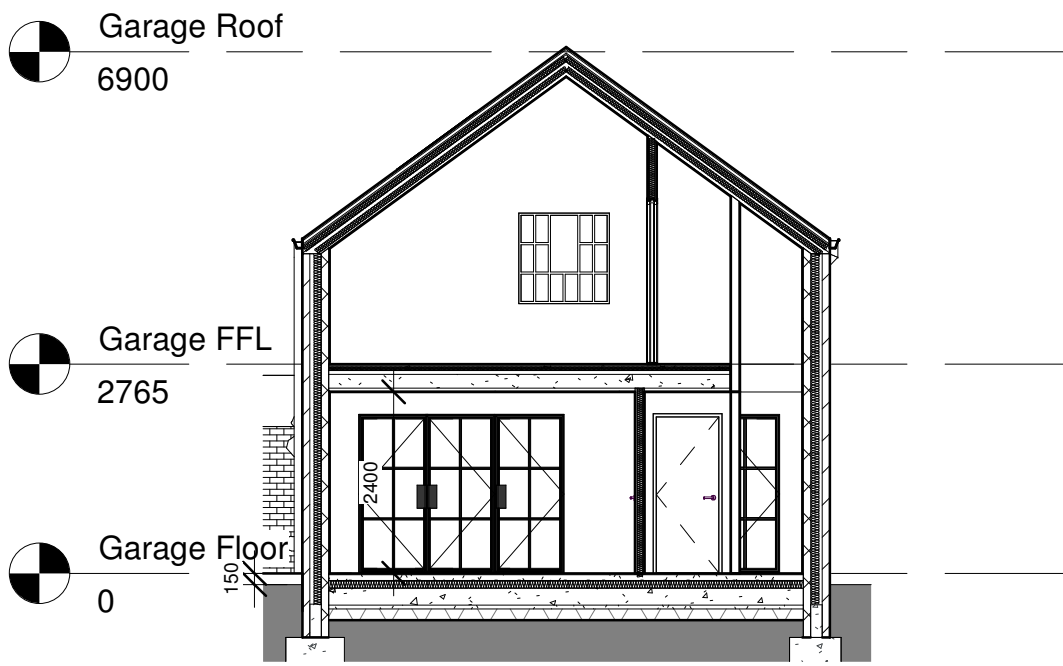


Typical Section
1 : 100

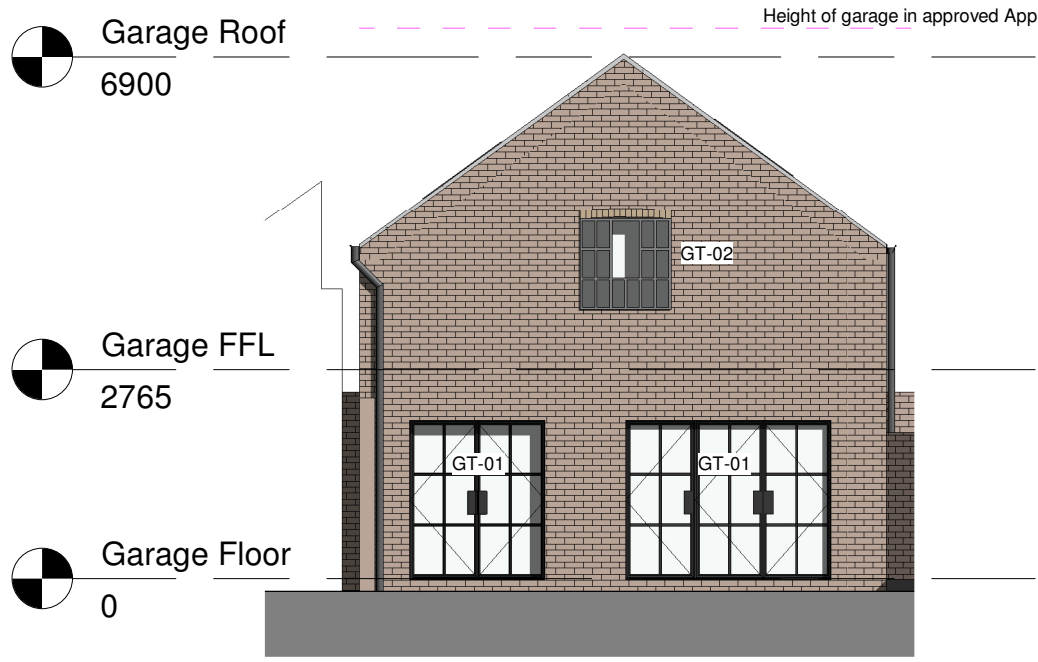


Proposed East Elevation
1 : 100

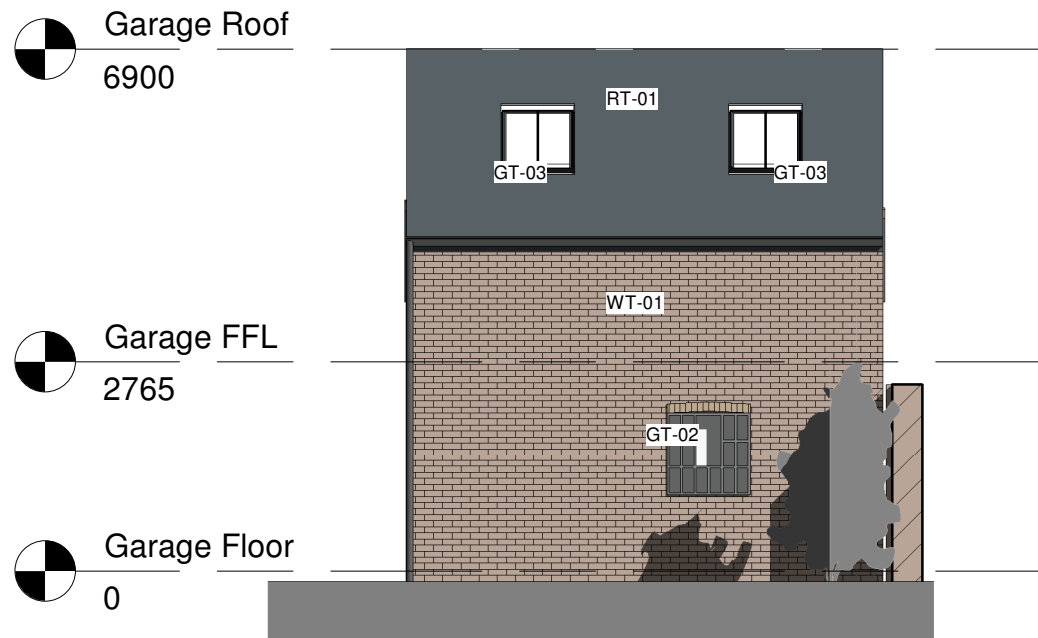

Proposed North Elevation
1 : 100

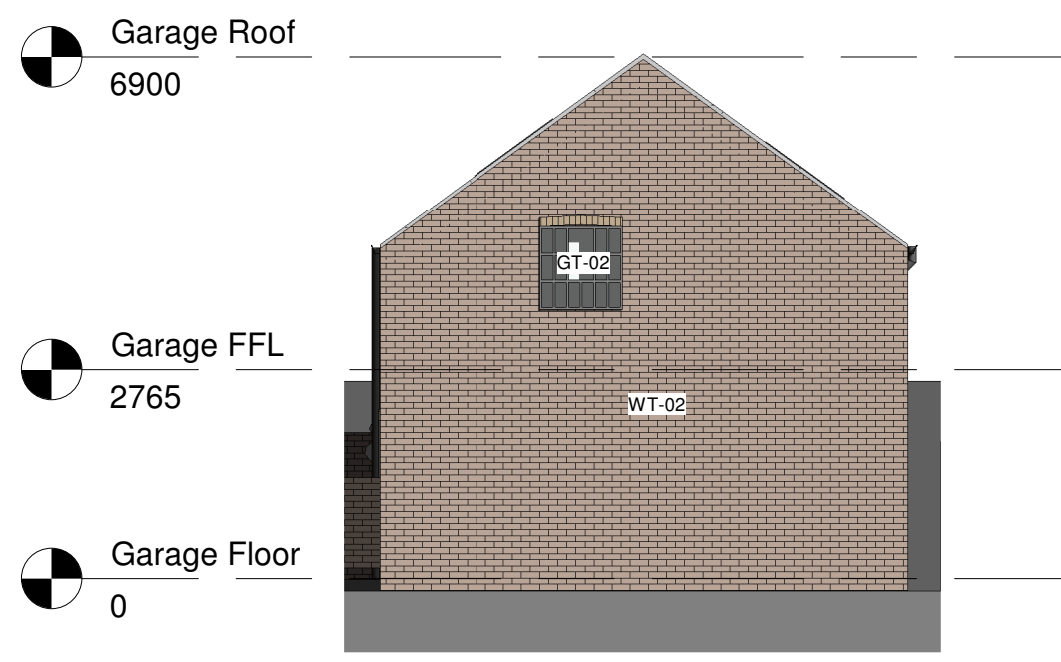

Proposed West Elevation
1 : 100

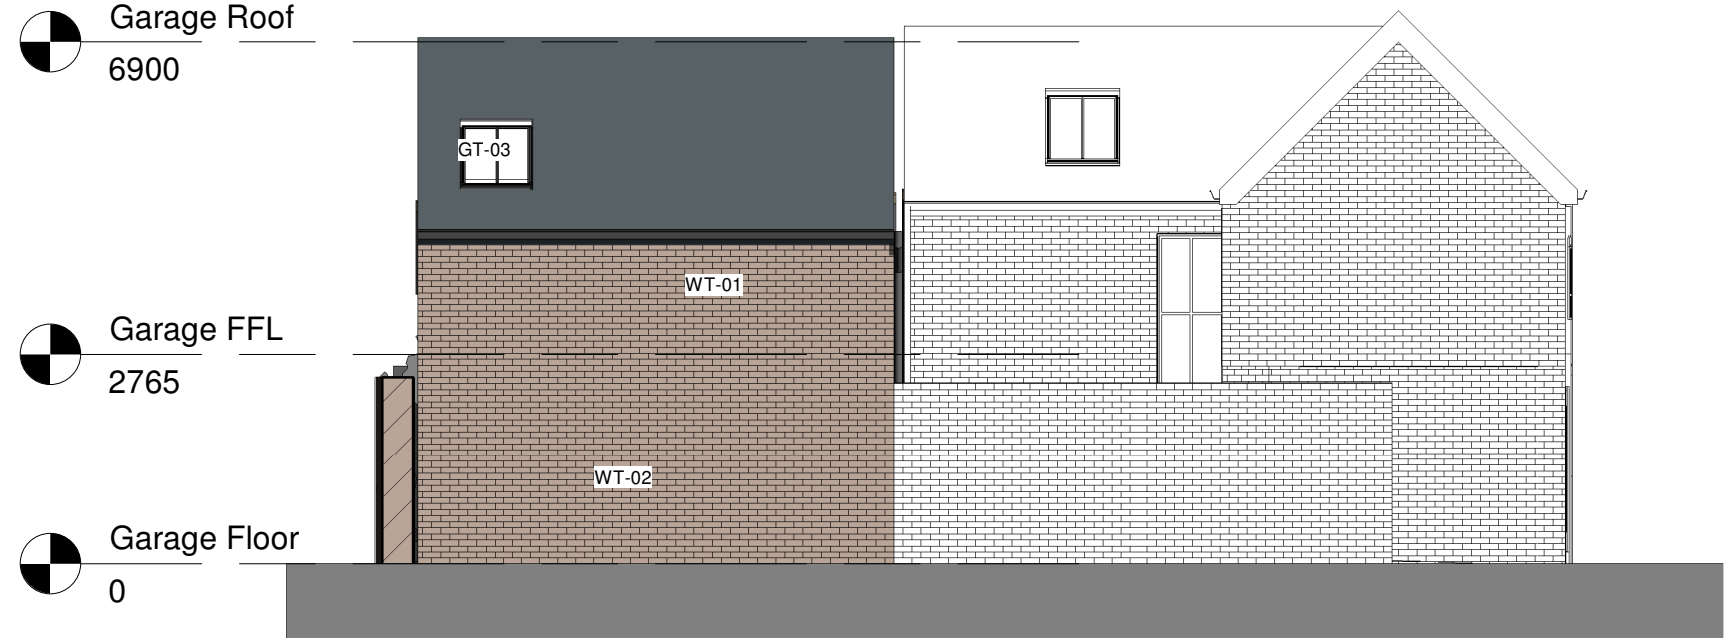

Proposed South Elevation
1 : 100



Typical Front Garage View

Copyright of this drawing is vested in Lang Architecture and must not be copied without consent.
The drawings and specifications are prepared for planning purposes only.
All dimensions are in millimeters unless noted otherwise. Dimensions taken from original survey. All dimensions to be checked on site.

KEY

- WT-01 Reclaimed Brick - To match existing
- WT-02 Existing Brick / Reused Brick from Site
- RT-01 Staffs Blue tile - To match existing
- RT-02 Staffs Blue Tiles Reused OR Reclaimed
- GT-01 Crittal / Metal framed doors
- GT-02 Double Glazed Metal window (to match existing/original)
- GT-03 Flush Profile Rooflights
- GT-04 Double glazed Metal window replacement (to match existing/original)
- GT-05 Double glazed Metal window in new location (to match existing/original)
- GT-06 Original Window repaired where practicable (with secondary glazing)
- GF-01 Replication rainwater goods

LANG ARCHITECTURE
07921842074 info@langarchitecture.co.uk

PROJECT

2-4 Silk Street, Leek

TITLE

Proposed Garage Plans and Elevations

CLIENT

Ryan Davies

DRAWN BY

CL

CHECKED BY

CL

DATE

11/04/21

SCALE (@ A1)

As indicated

PROJECT NUMBER

059

DRAWING NUMBER

LA-GP-0002-PL

REV

D