




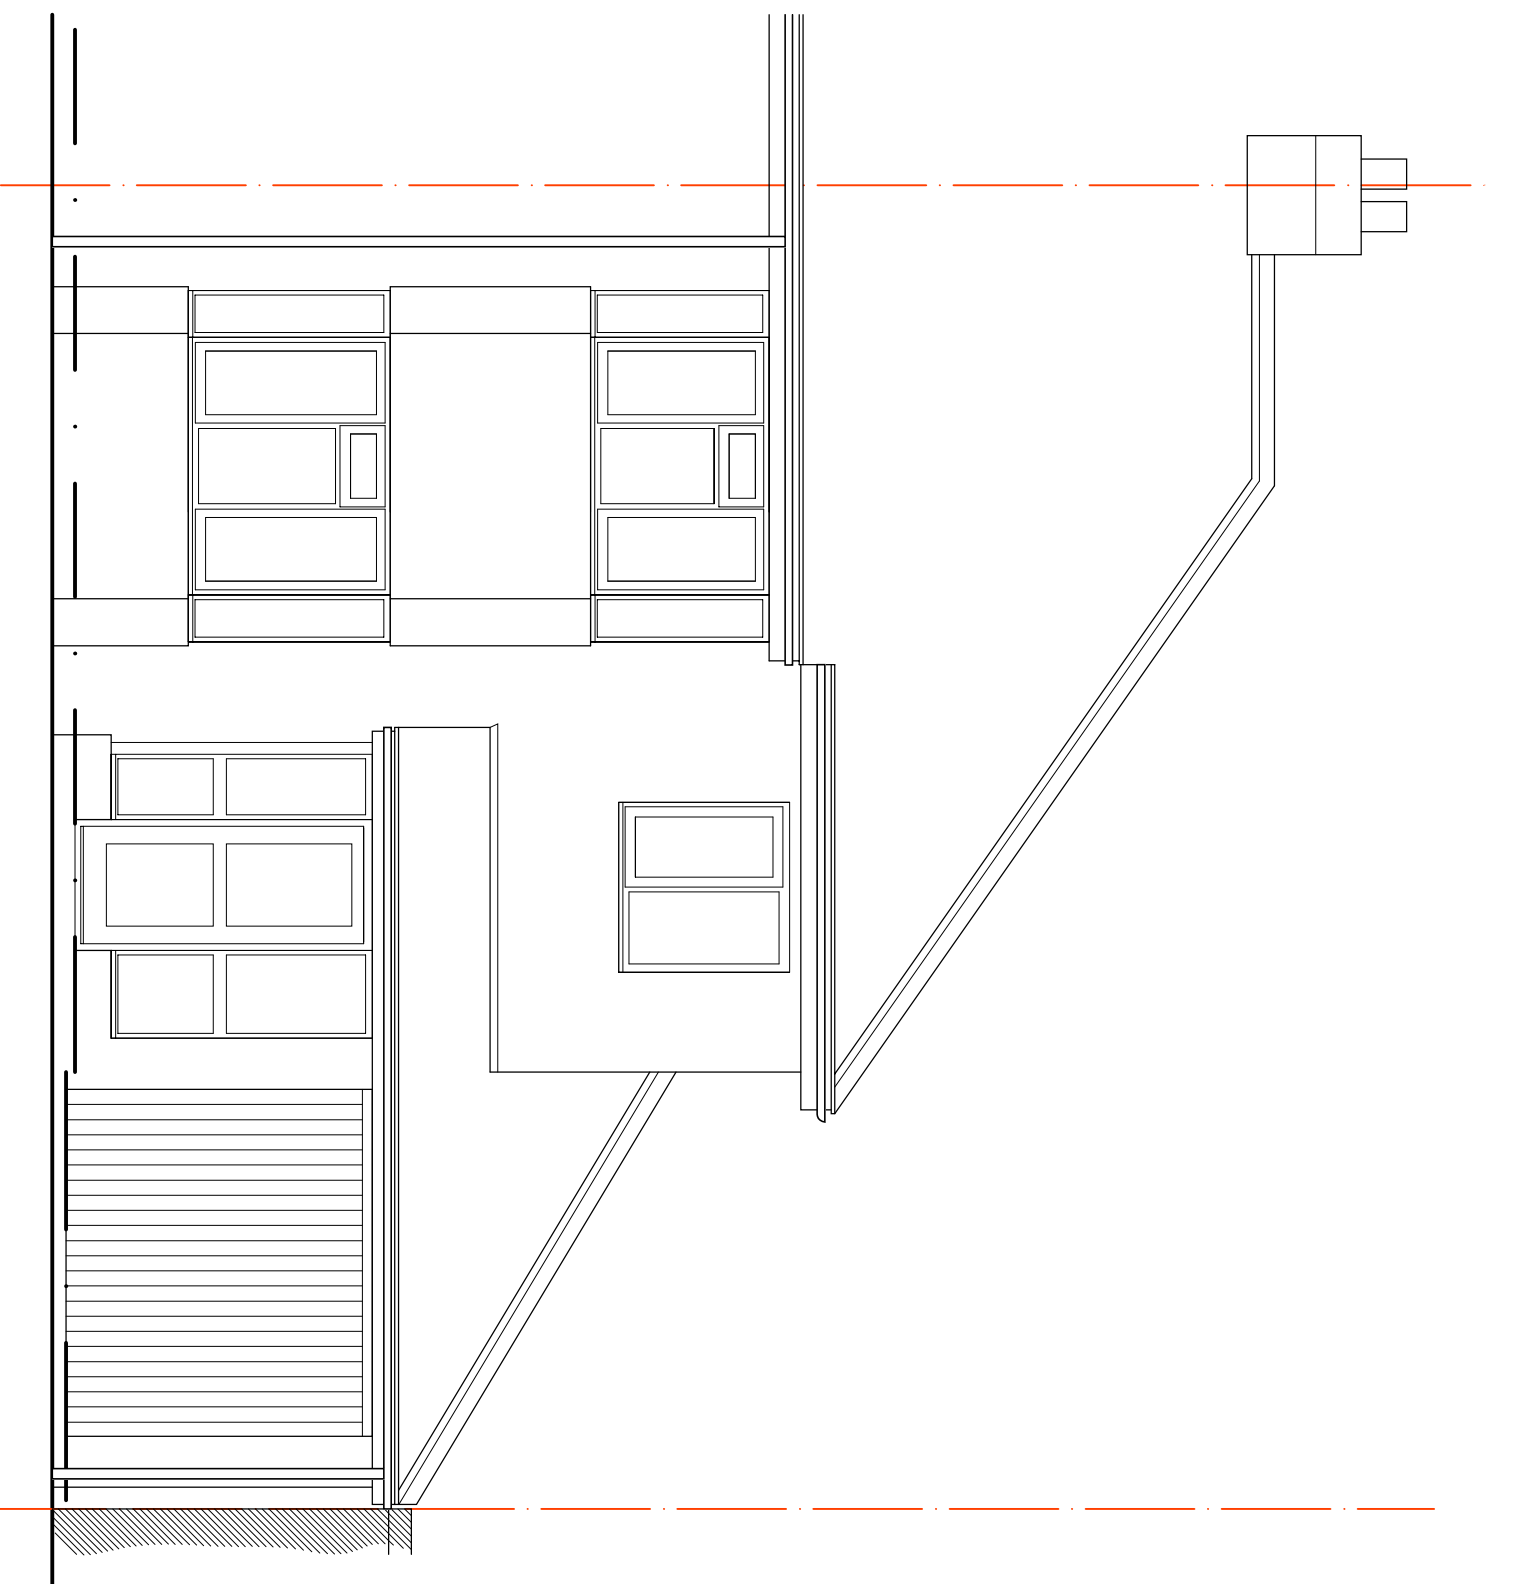


Existing Front Elevation

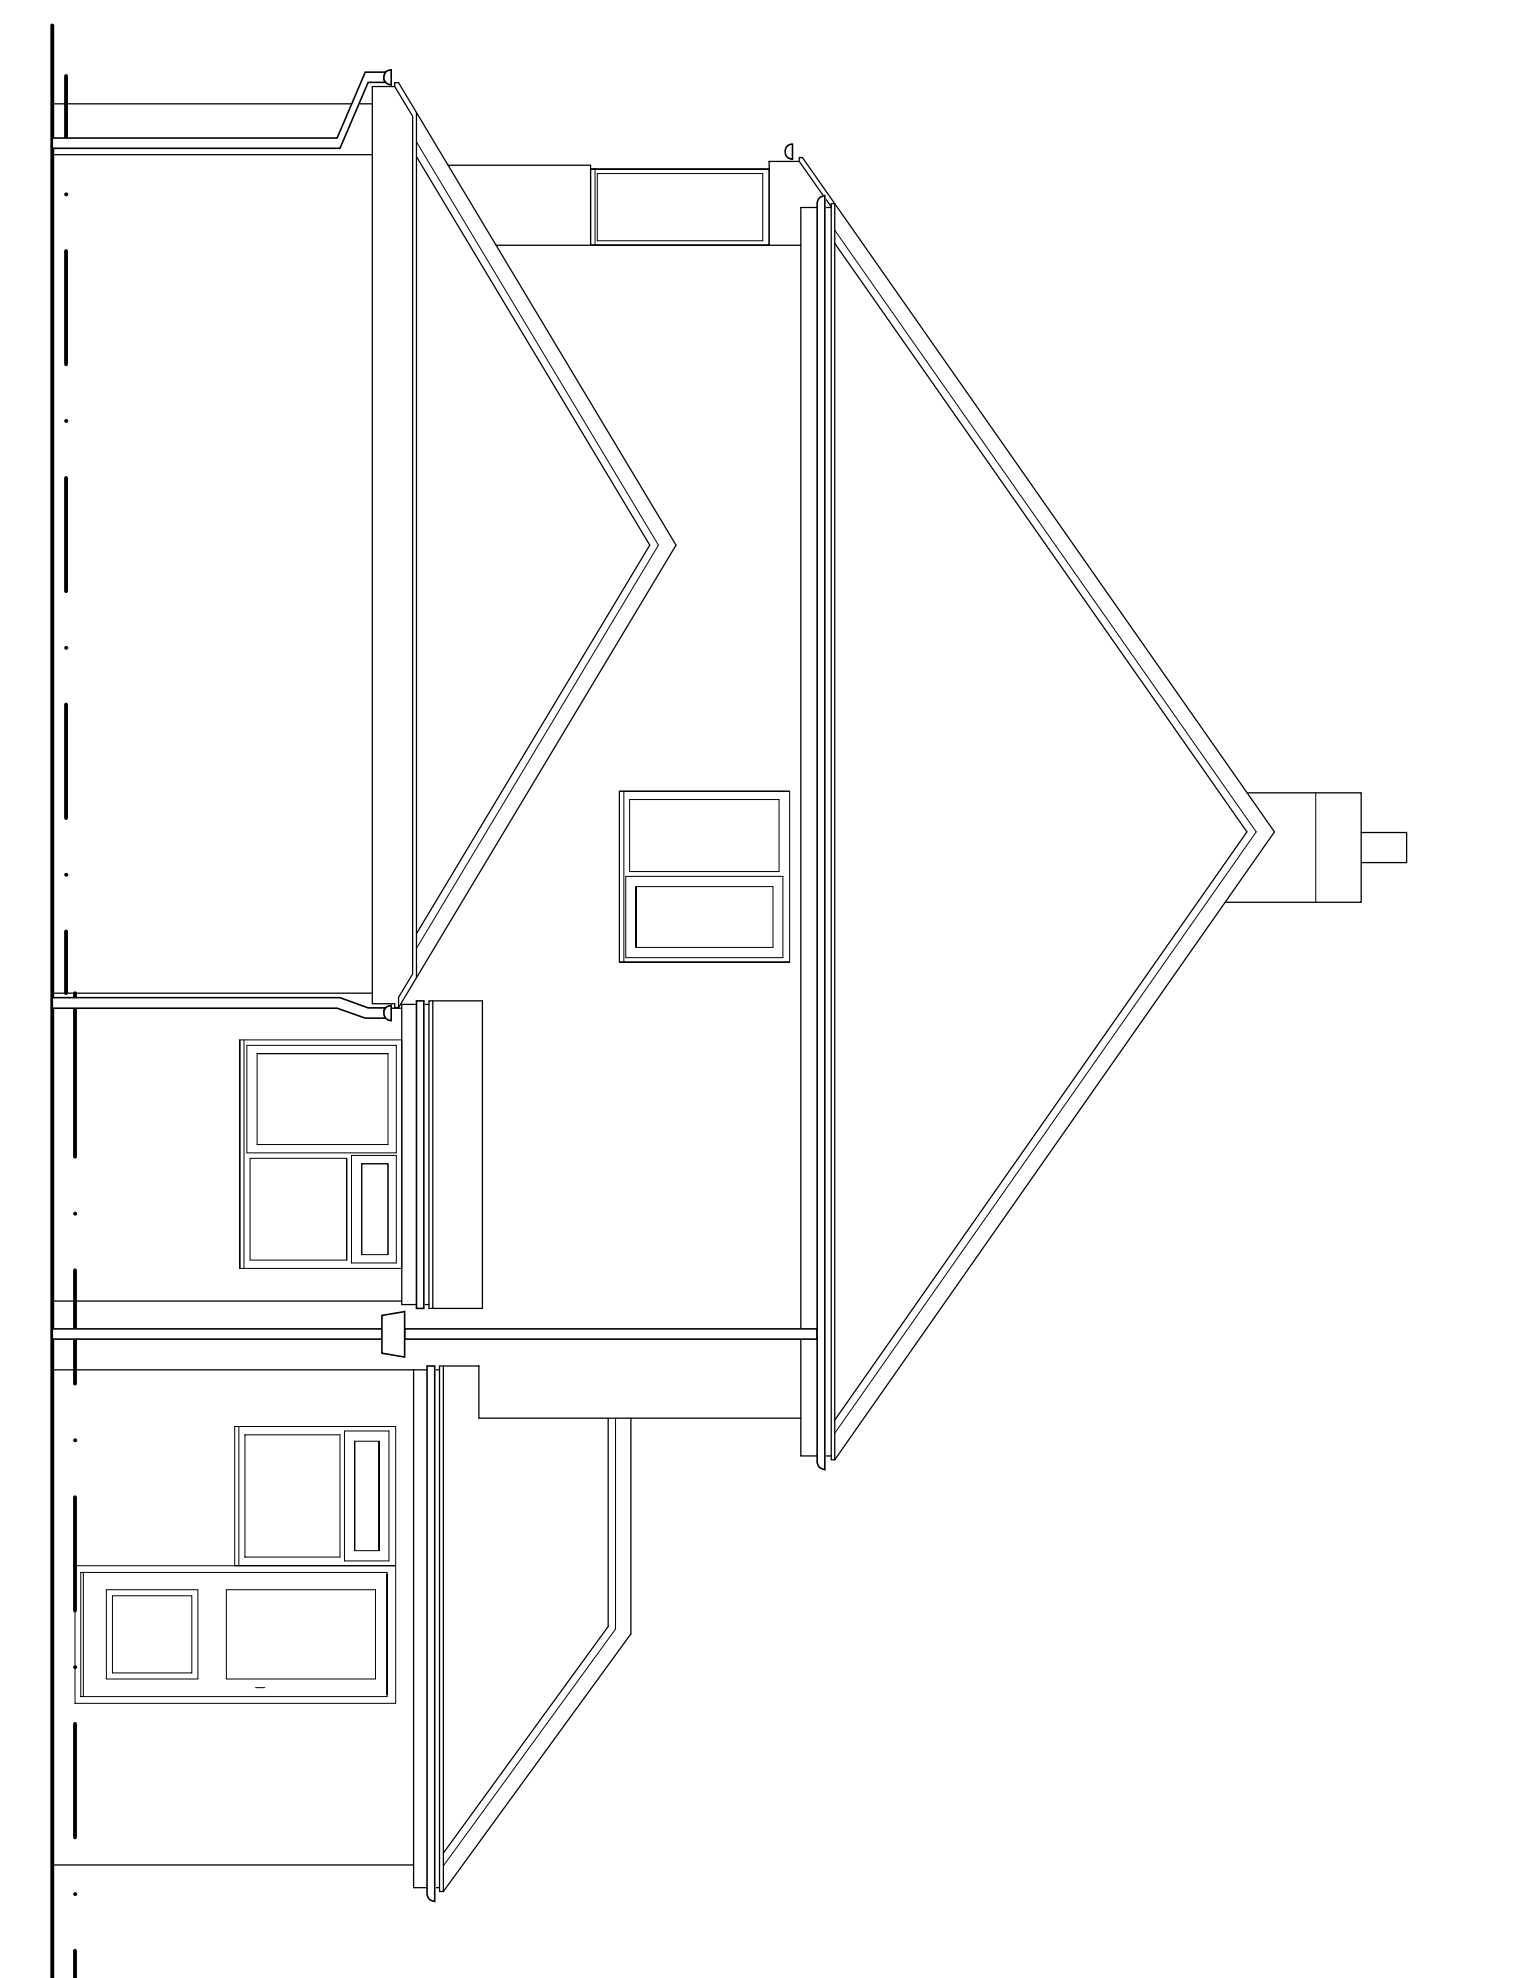

Existing Side Elevation

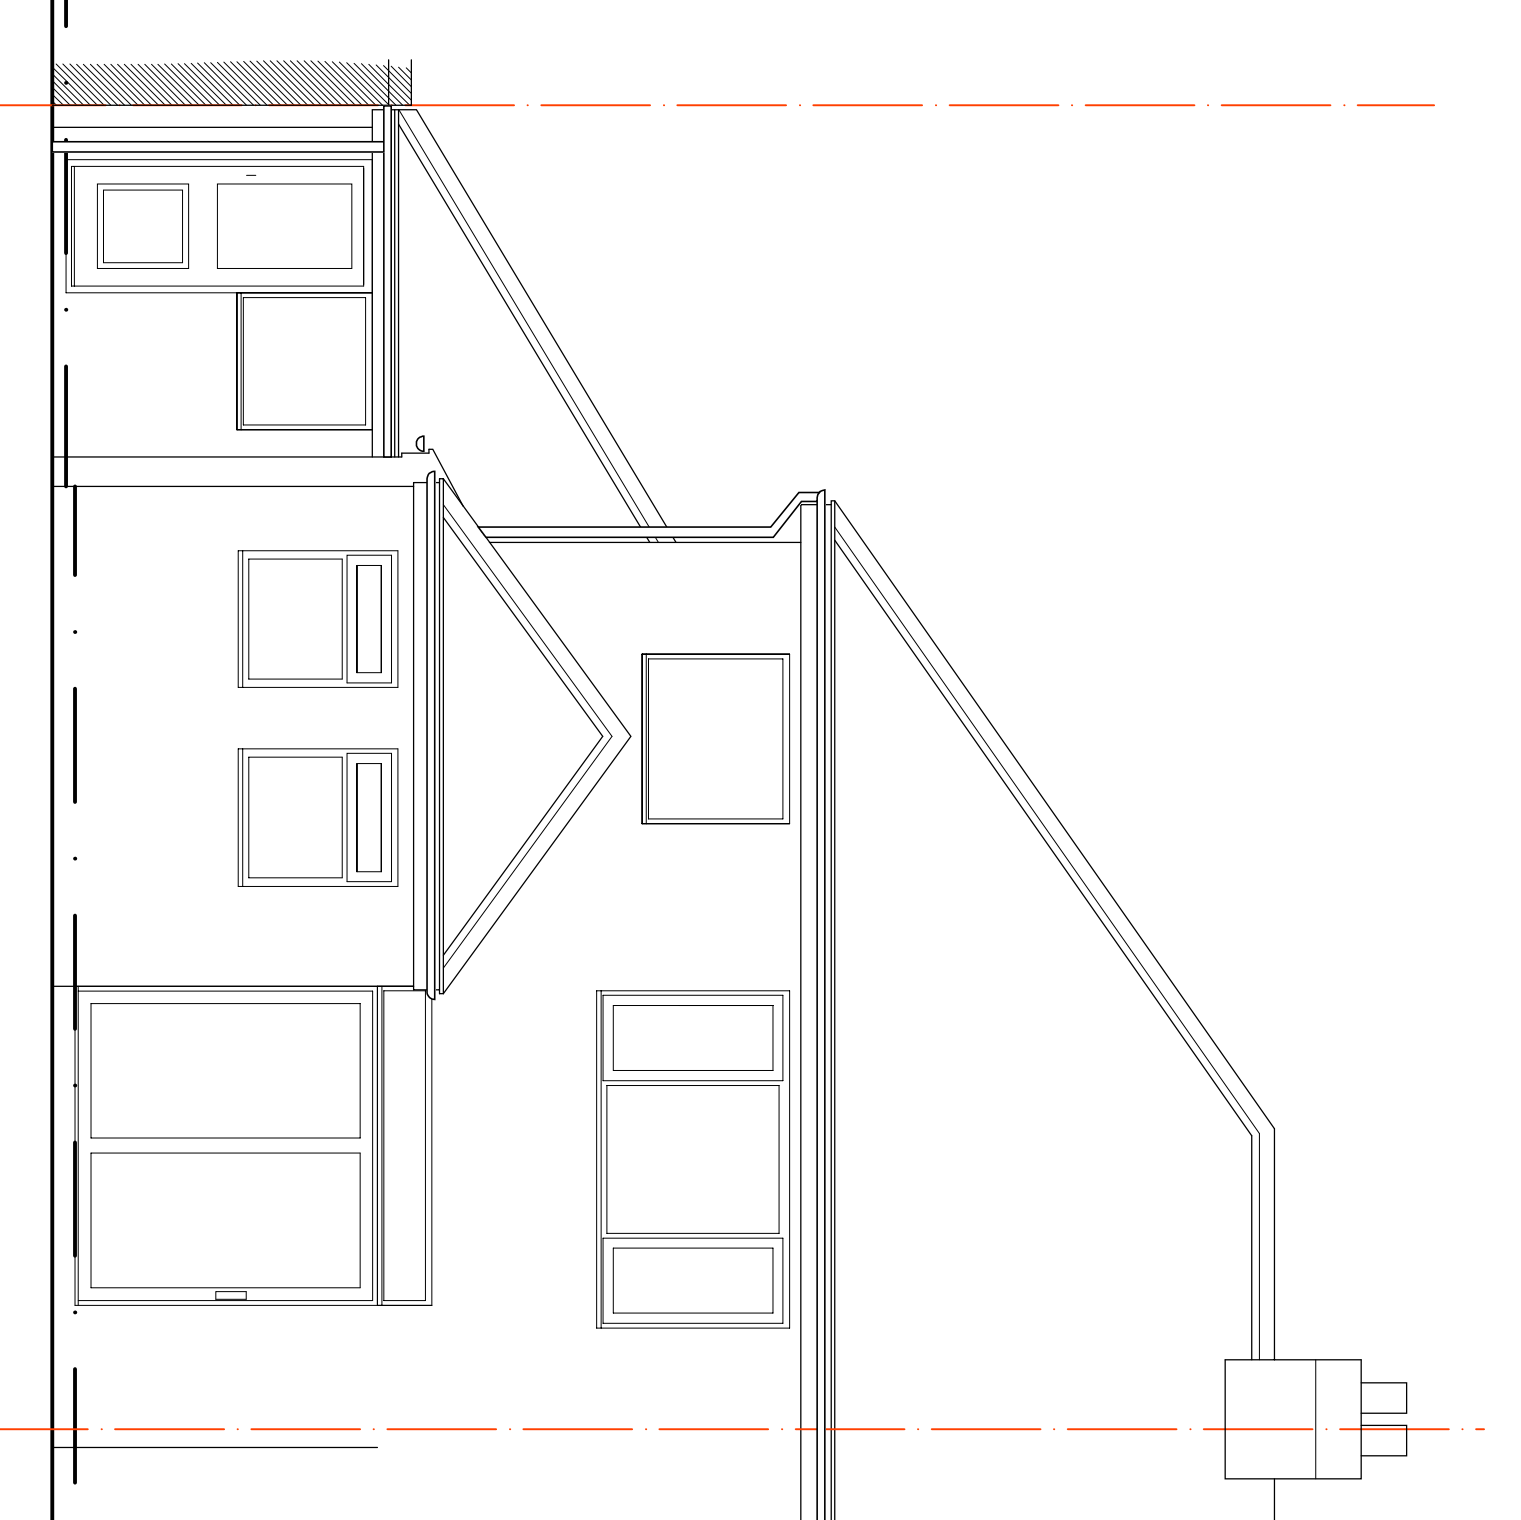


Existing Rear Elevation

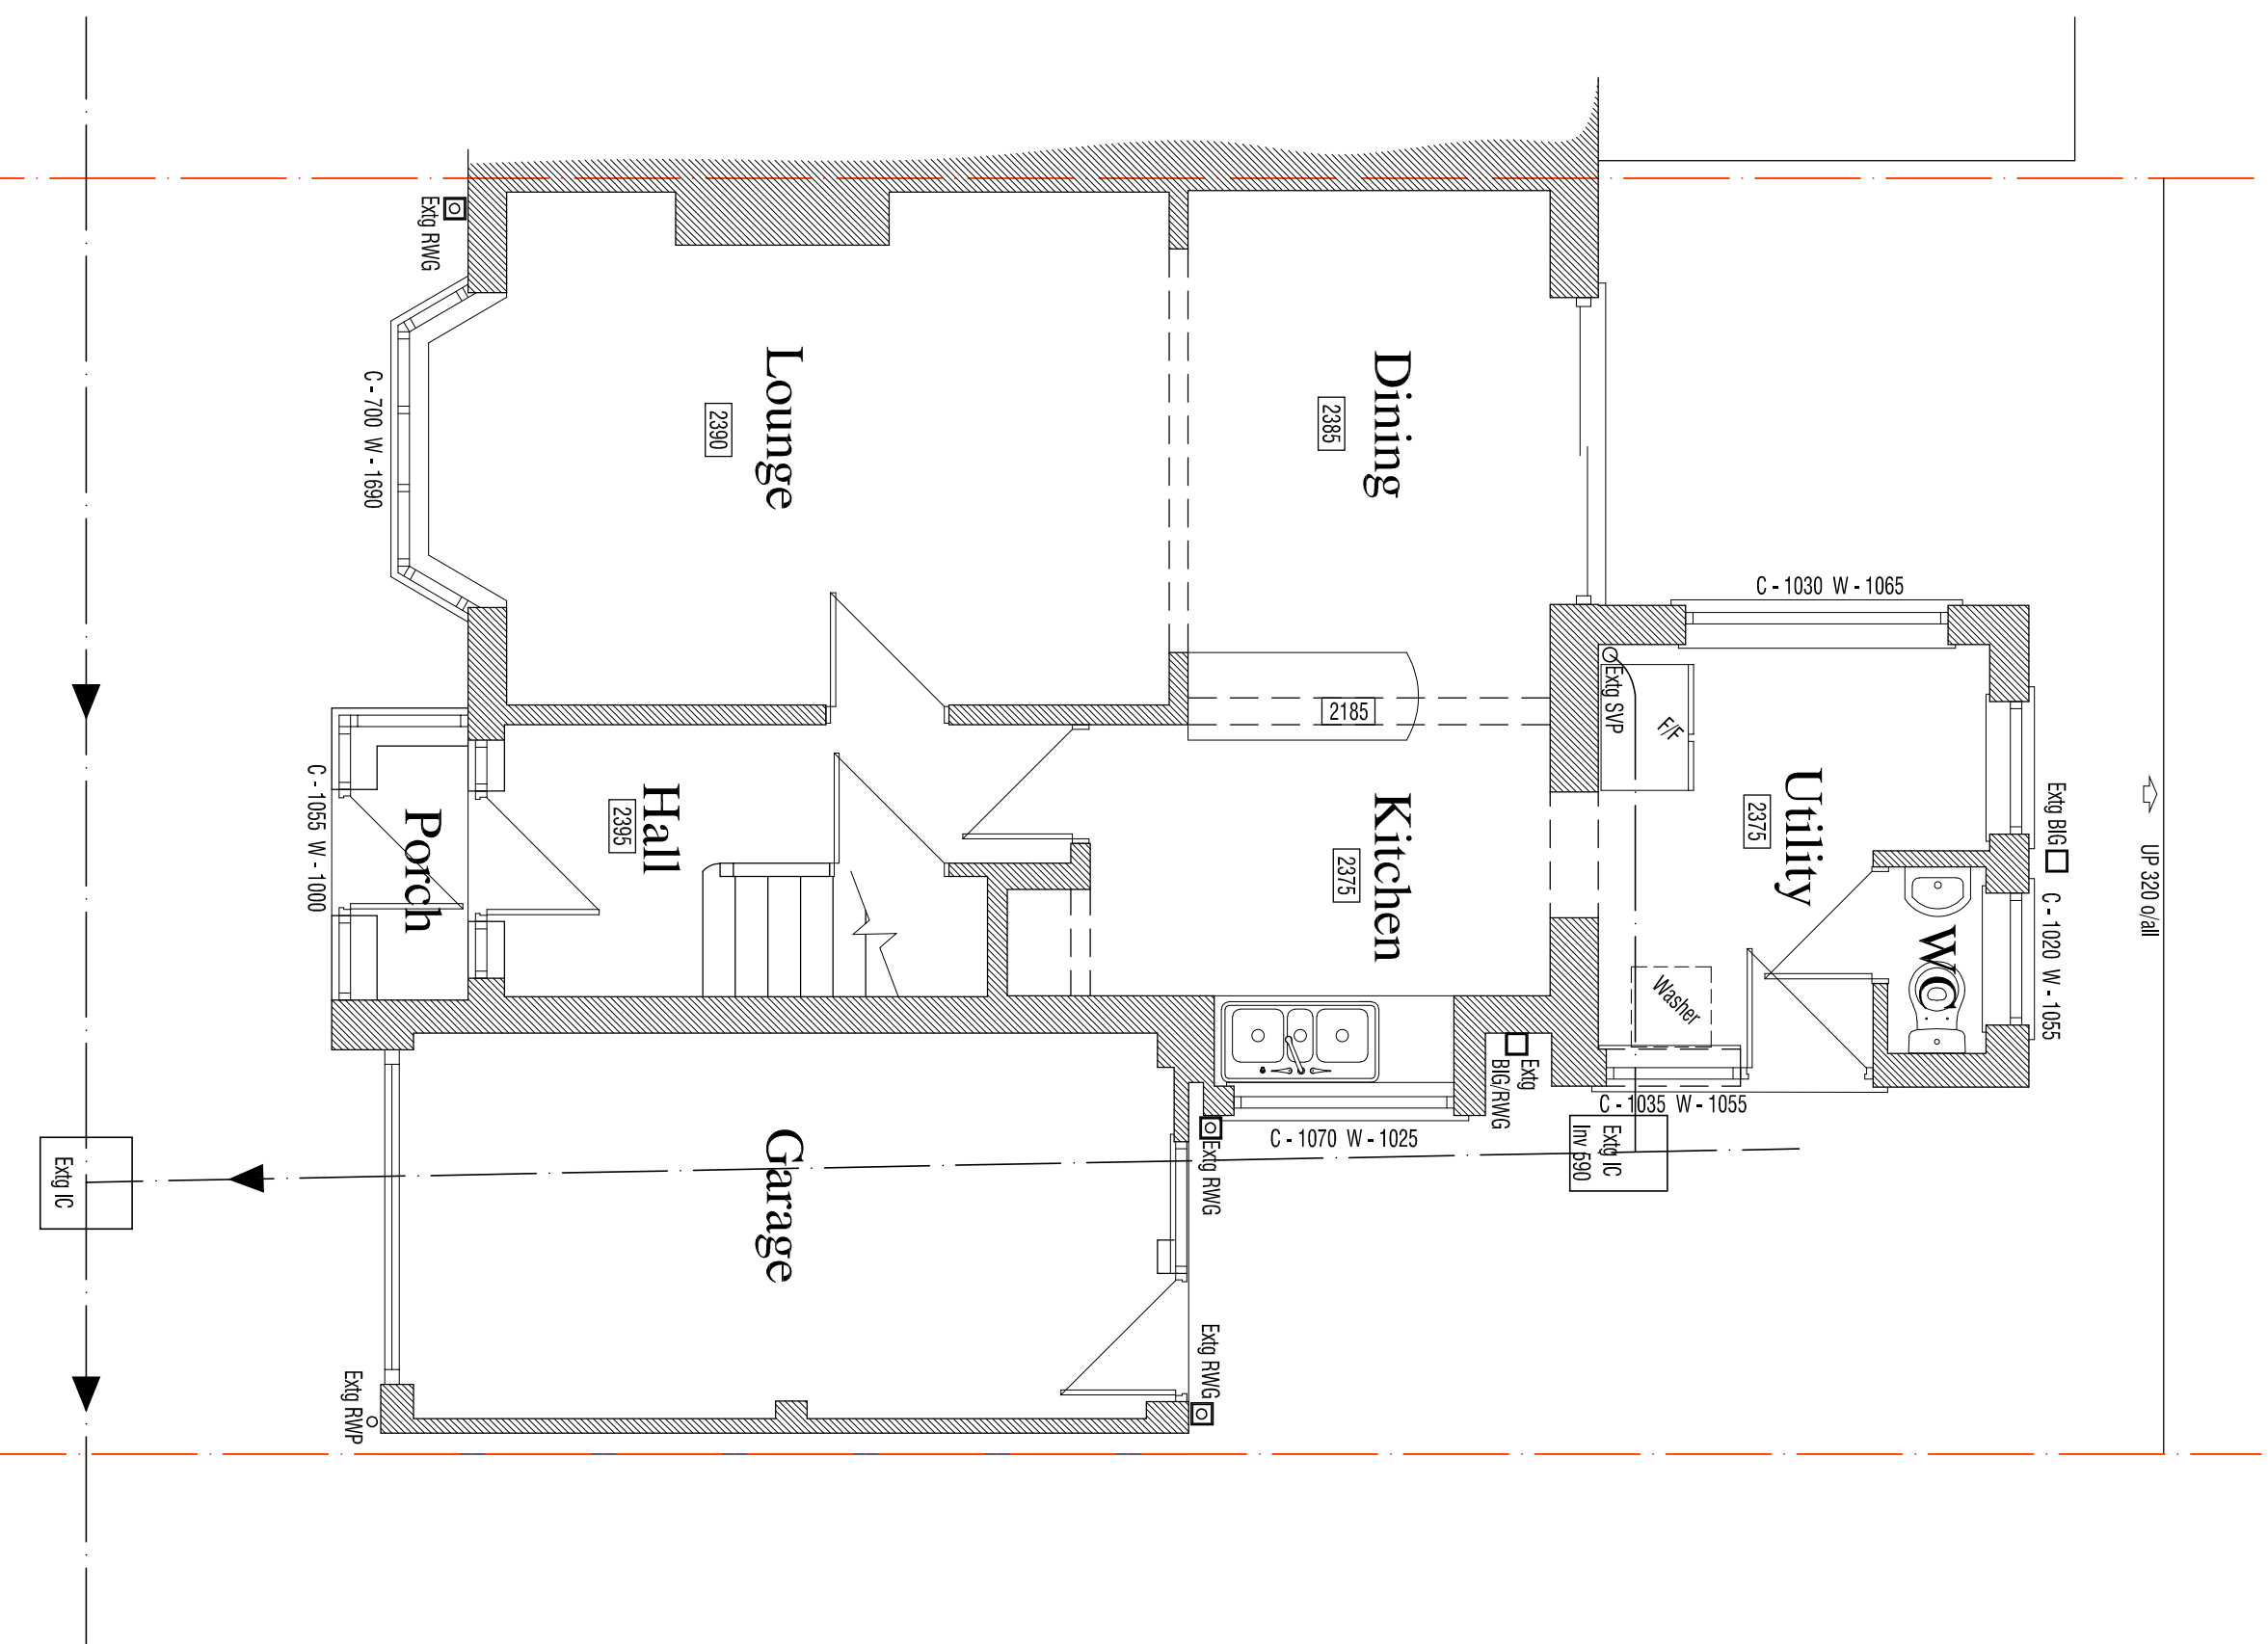

Existing Ground Floor Plan



Existing First Floor Plan

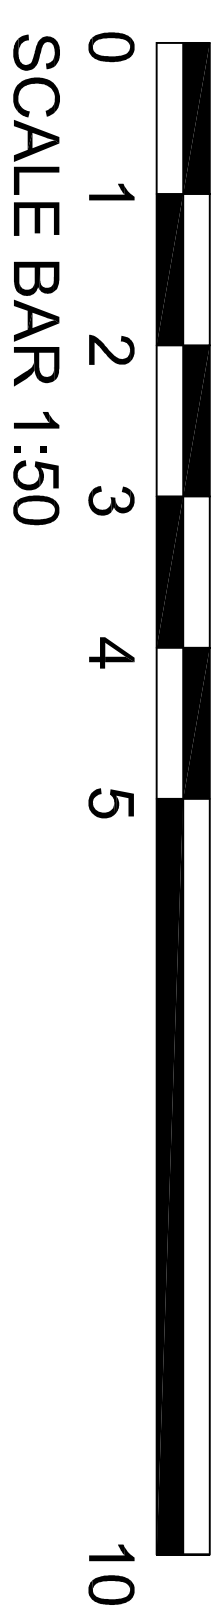

REMARKS	DATE	NOTE
THE PAYING ORIGINATOR IS TO BE APPROVED WITHIN FIFTEEN (15) DAYS OF THE DATE OF COLLECTION WITH ALL STRUCTURAL OR DESIGN CHANGES. RETAIN ALL CONCEPTS AND IS TO CHECK OTHER DIMENSIONS AND VERIFY ANY CONSIDERATIONS OF WORKS BEING DONE BY THE CONTRACTOR. THE CONTRACTOR SHALL BE RESPONSIBLE FOR THE FOLLOWING: CONSULTING ENGINEER'S APPROVAL, ALL CONTRACTORS OWNERS, THE ARCHITECT, THE CLIENT, THE CONTRACTOR, THE CONTRACTOR'S SUBS, AND THE CONTRACTOR'S SUBS' SUBS. A. THE WORK WILL BE SUBJECT TO A REVIEW BY THE ARCHITECT. B. A REVIEW WILL BE REQUIRED TO BE ON OR BEFORE THE ARCHITECT'S REVIEW. C. A REVIEW WILL BE REQUIRED TO BE ON OR BEFORE THE ARCHITECT'S REVIEW. D. A REVIEW WILL BE REQUIRED TO BE ON OR BEFORE THE ARCHITECT'S REVIEW. E. A REVIEW WILL BE REQUIRED TO BE ON OR BEFORE THE ARCHITECT'S REVIEW. F. A REVIEW WILL BE REQUIRED TO BE ON OR BEFORE THE ARCHITECT'S REVIEW. G. A REVIEW WILL BE REQUIRED TO BE ON OR BEFORE THE ARCHITECT'S REVIEW. H. A REVIEW WILL BE REQUIRED TO BE ON OR BEFORE THE ARCHITECT'S REVIEW. I. A REVIEW WILL BE REQUIRED TO BE ON OR BEFORE THE ARCHITECT'S REVIEW. J. A REVIEW WILL BE REQUIRED TO BE ON OR BEFORE THE ARCHITECT'S REVIEW. K. A REVIEW WILL BE REQUIRED TO BE ON OR BEFORE THE ARCHITECT'S REVIEW. L. A REVIEW WILL BE REQUIRED TO BE ON OR BEFORE THE ARCHITECT'S REVIEW. M. A REVIEW WILL BE REQUIRED TO BE ON OR BEFORE THE ARCHITECT'S REVIEW. N. A REVIEW WILL BE REQUIRED TO BE ON OR BEFORE THE ARCHITECT'S REVIEW. O. A REVIEW WILL BE REQUIRED TO BE ON OR BEFORE THE ARCHITECT'S REVIEW. P. A REVIEW WILL BE REQUIRED TO BE ON OR BEFORE THE ARCHITECT'S Wolsanton
Newcastle under Lyme
ST15 8DP
T:01782 622321

e : enquiries@jpkdesign.co.uk
w: www.jpkdesign.co.uk

Existing Drawing	
PROJECT	
Proposed Two Storey Extension to Side to Form Kitchen &	
Client	
Mr. Robert Podmore	
Bedroom at 38 Heath Avenue, Werrington, Staffs, ST19 0HT	
SCALE @ A1	DWG. No.
1:50	
DATE	
May 2024	JPK/24/521/1
DRAWN BY	
R. Winkle	