




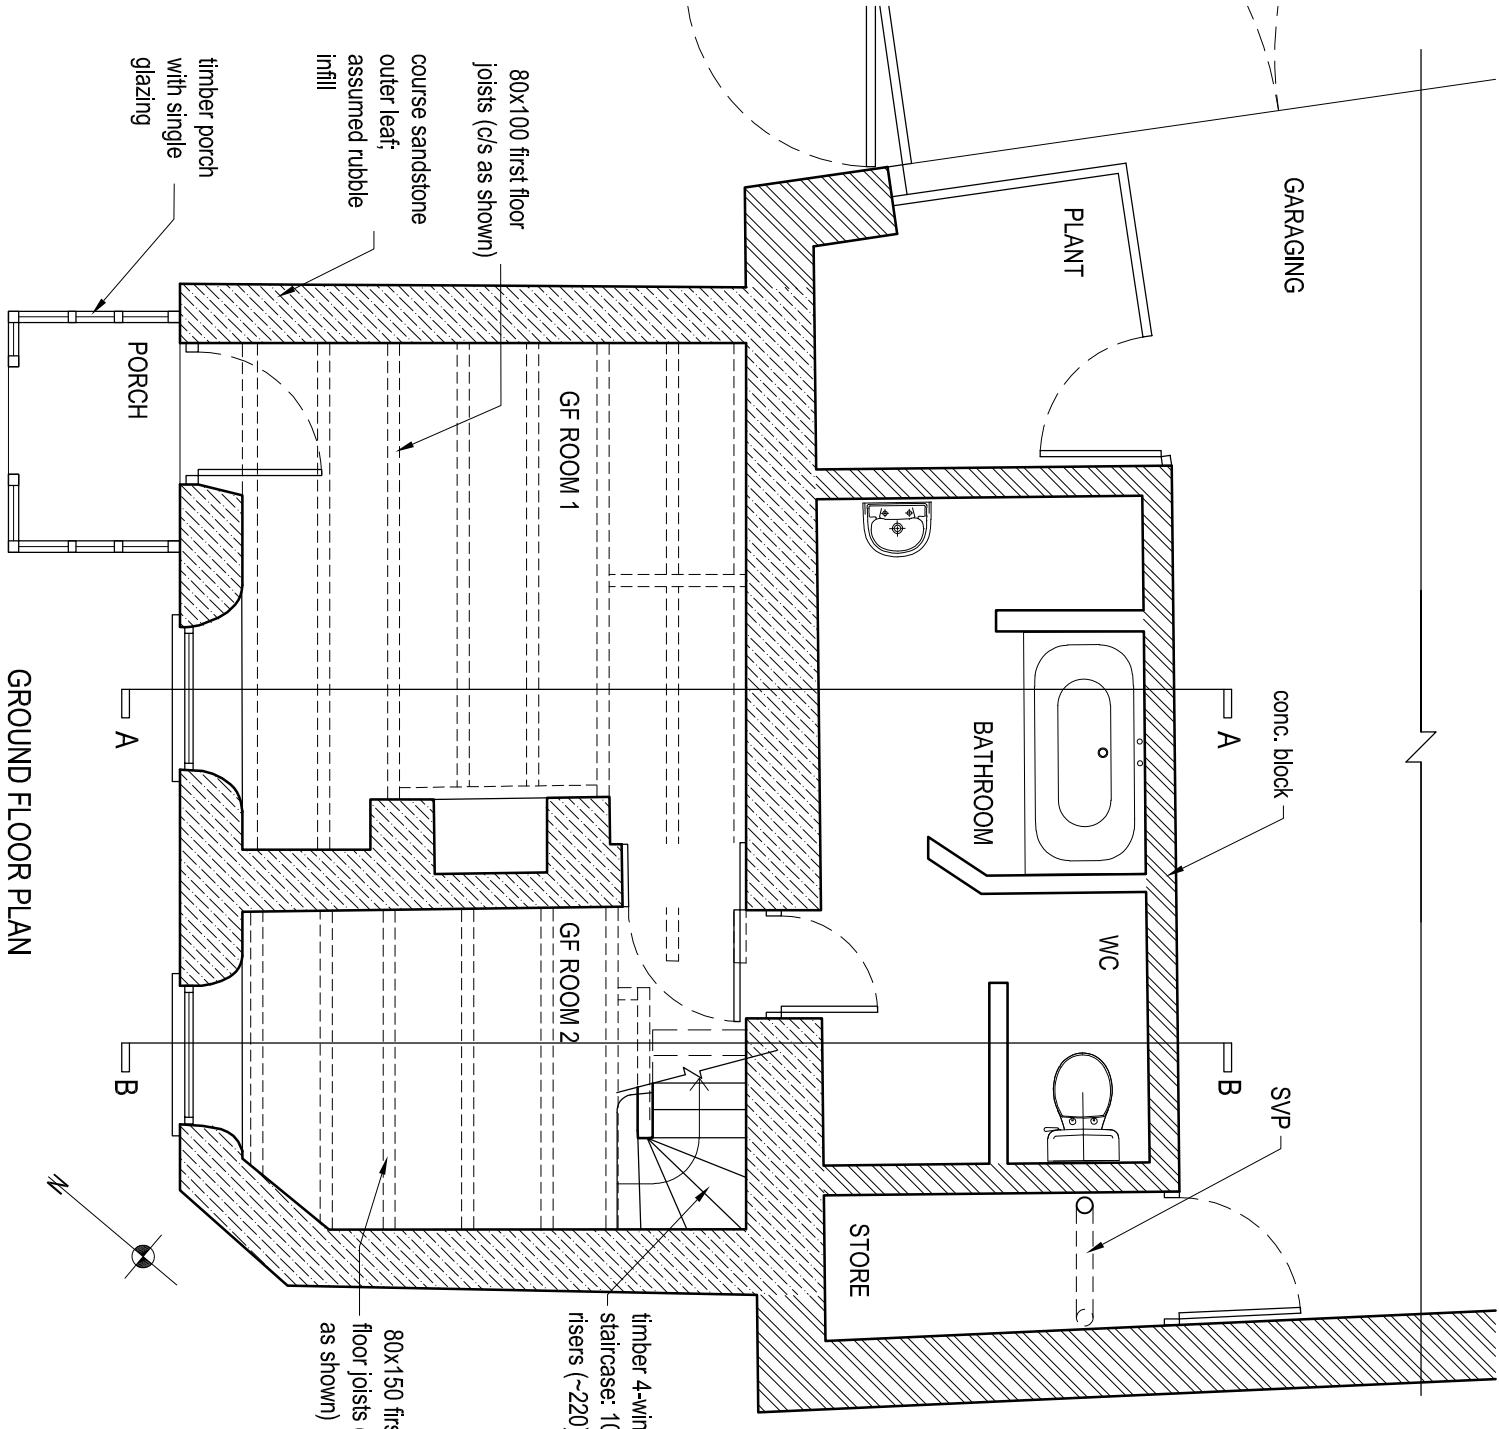


GROUND FLOOR PLAN

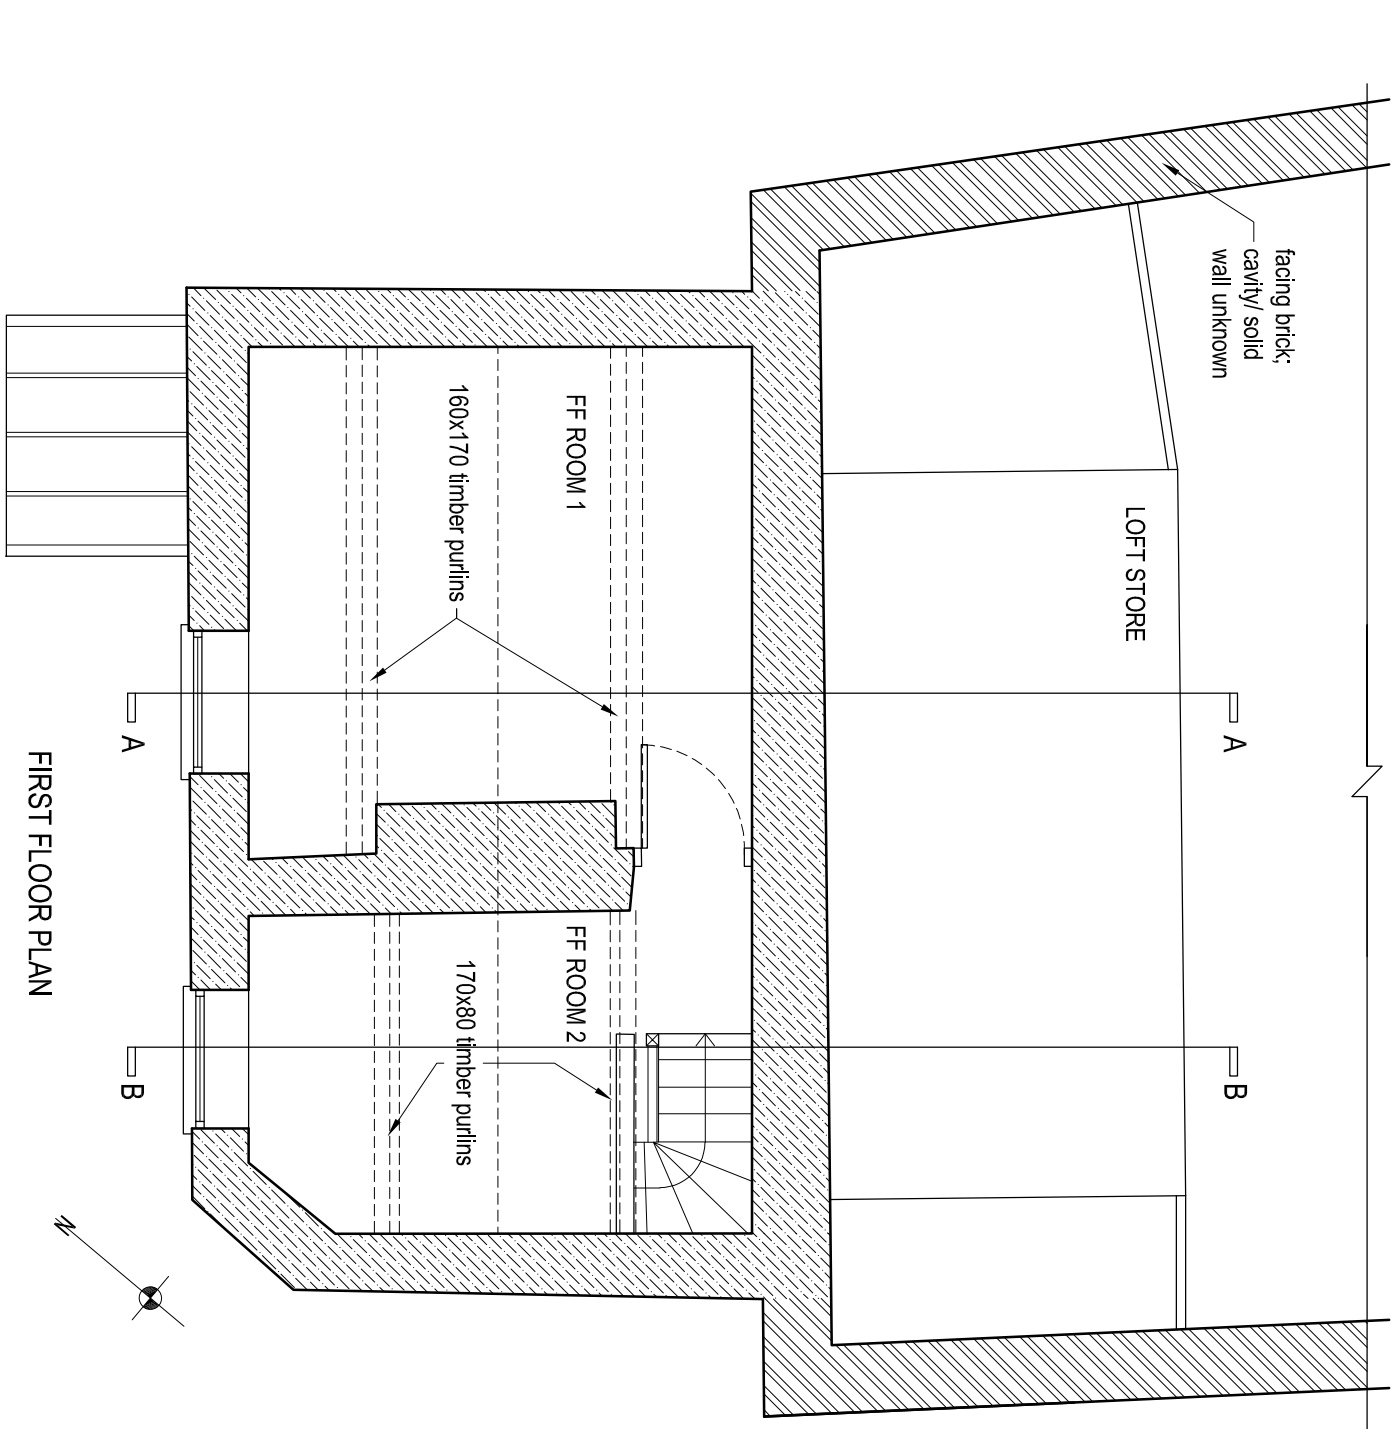


FIRST FLOOR PLAN

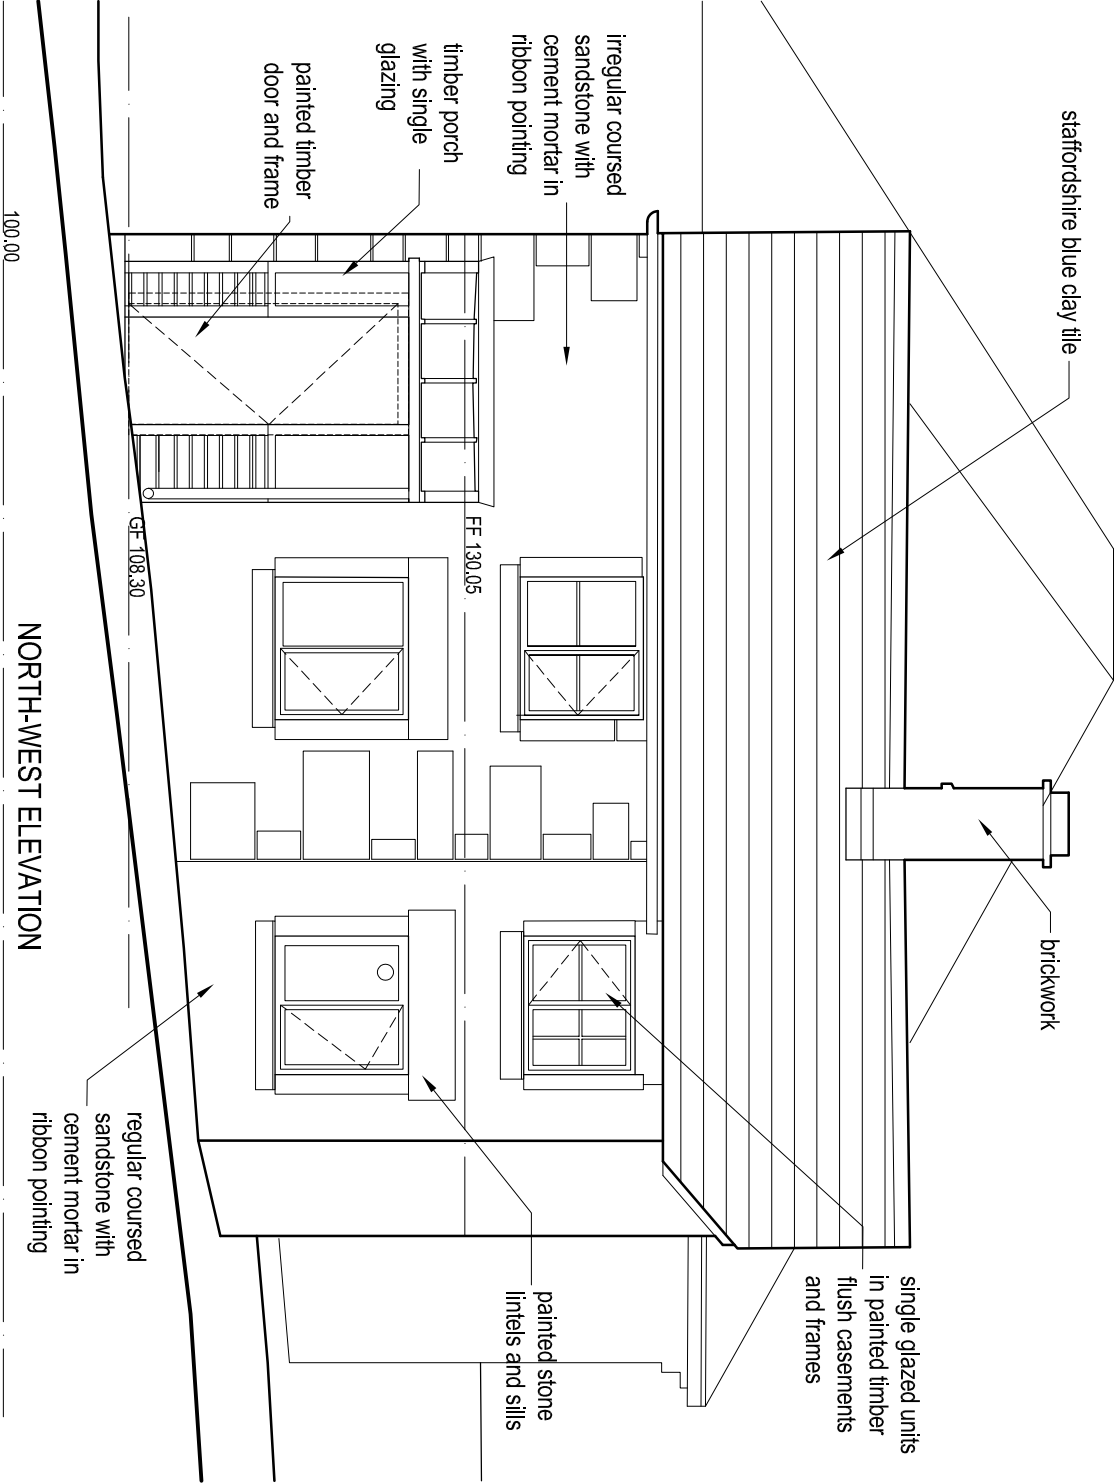


NORTH-WEST ELEVATION

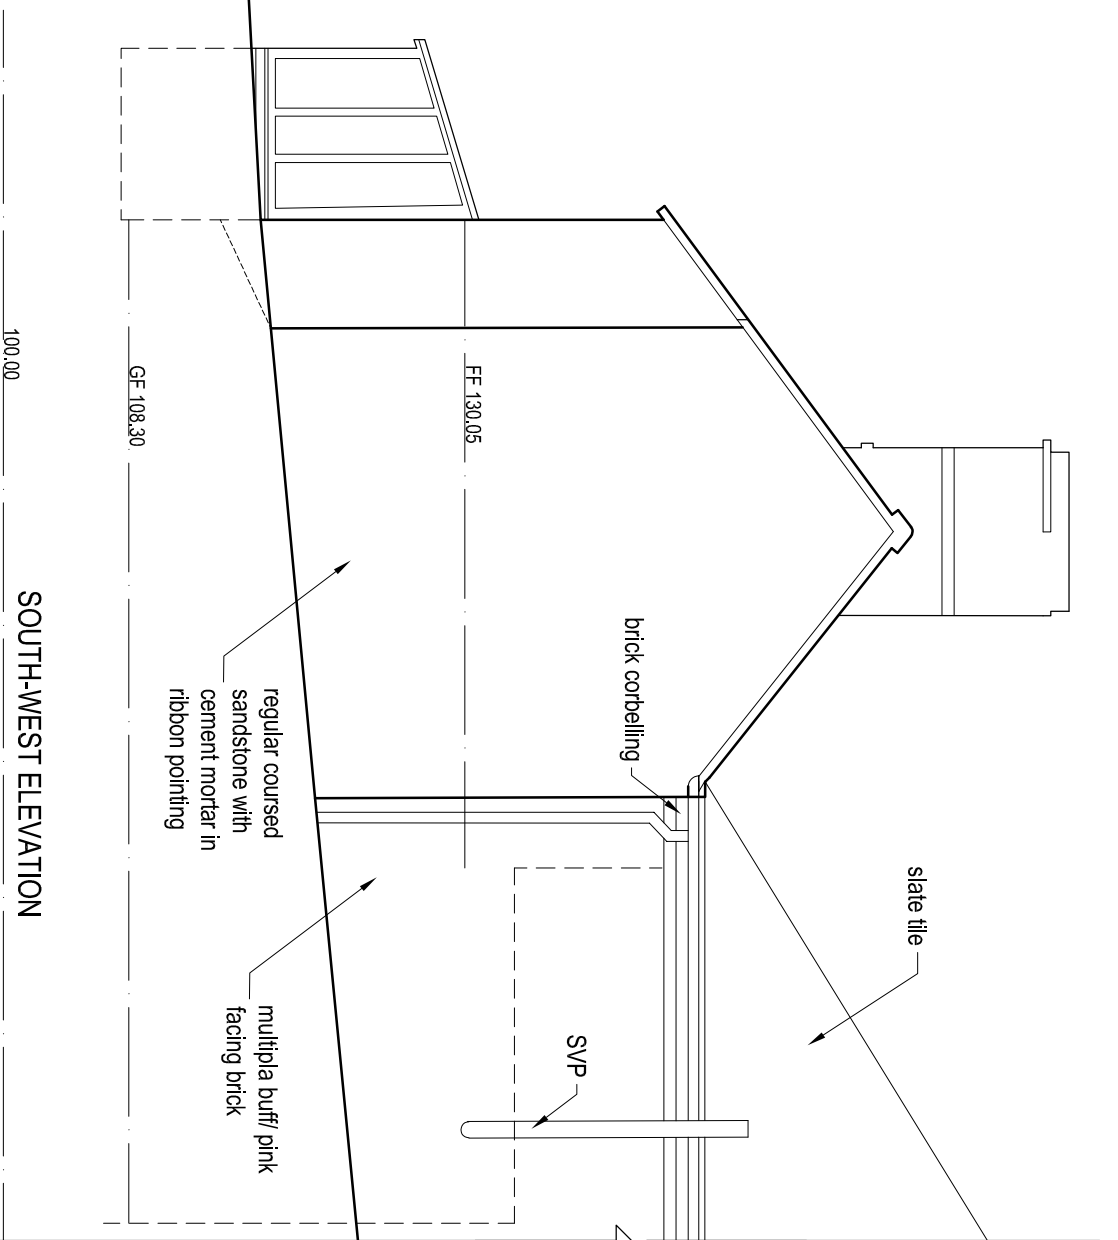

SOUTH-WEST ELEVATION

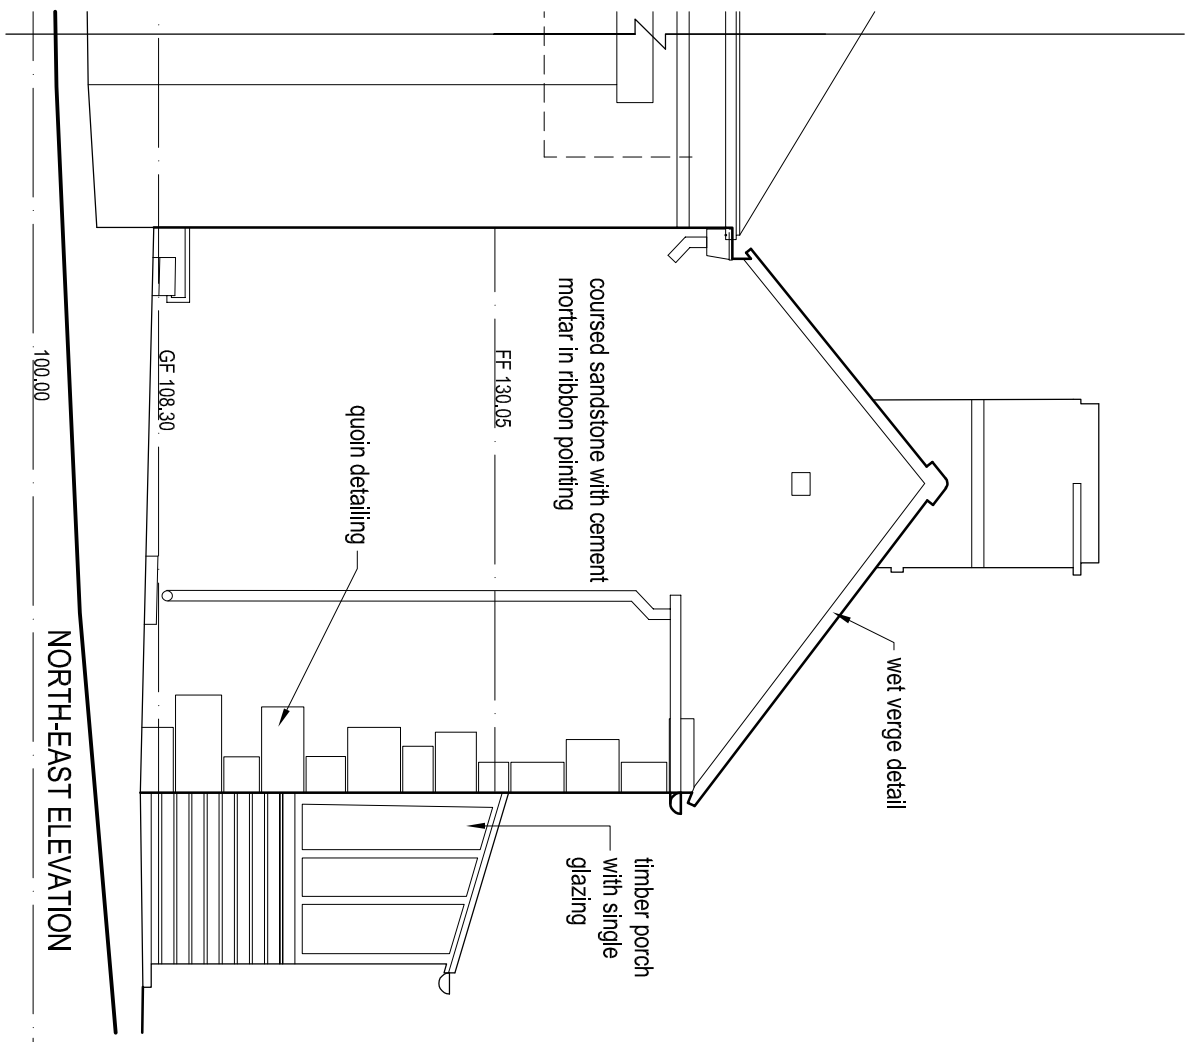

NORTH-EAST ELEVATION

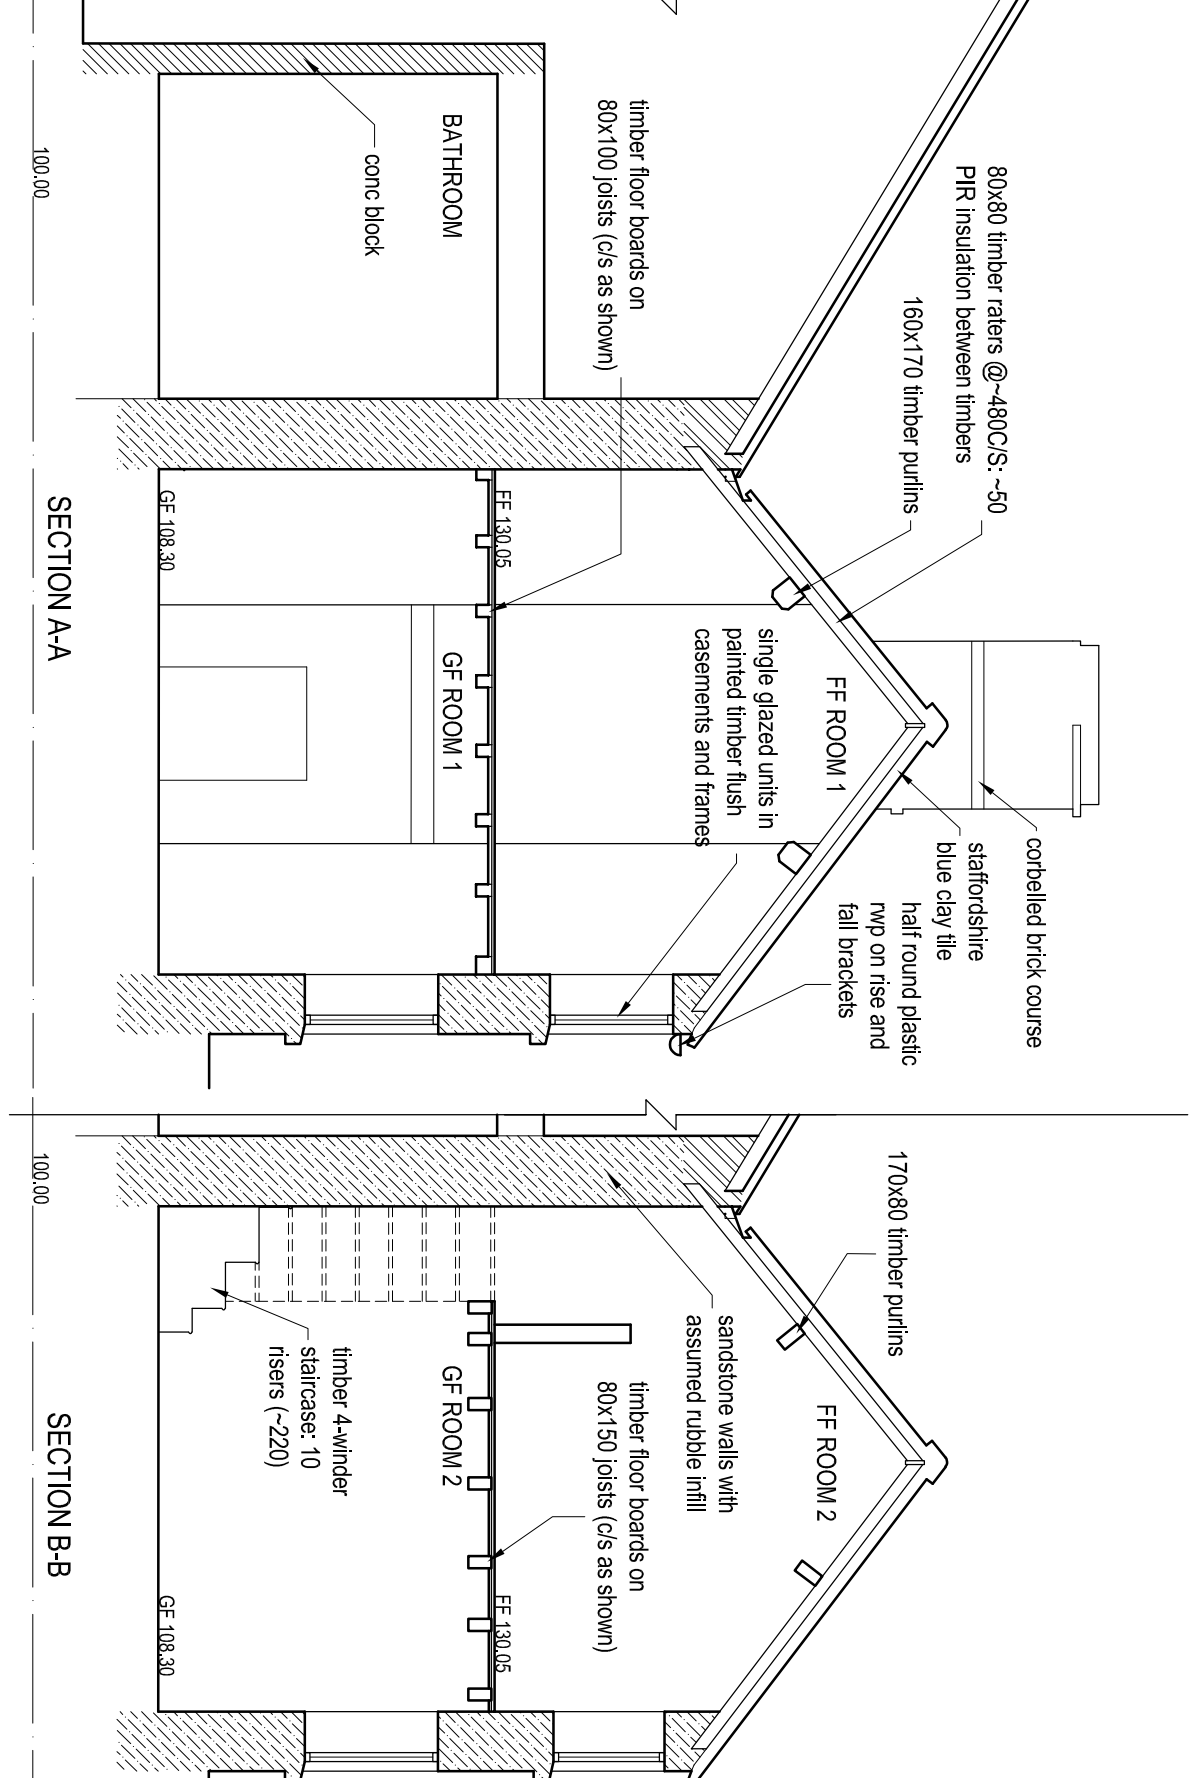

SECTION A-A

SECTION B-B

Revisions



job		title	
Churnet Hall Cottage, Cheddleton Return project		Plans as Existing	
date	scale	drawn by	dwg. no.
05.03.24	1/50 @ A2	RA	CHC-01
rev.			
0		1	
2		3m	

Ian Ankers architecture
Building and Design Consultants
Ryecroft Farm, Rushton Spencer, Macclesfield, SK11 0RP
t 01260 546394
e ian@ianankers.co.uk
w www.ianankers.co.uk