
 
 


# 62 Rakeway Road, ST10 1QH Proposed Development Site Plan

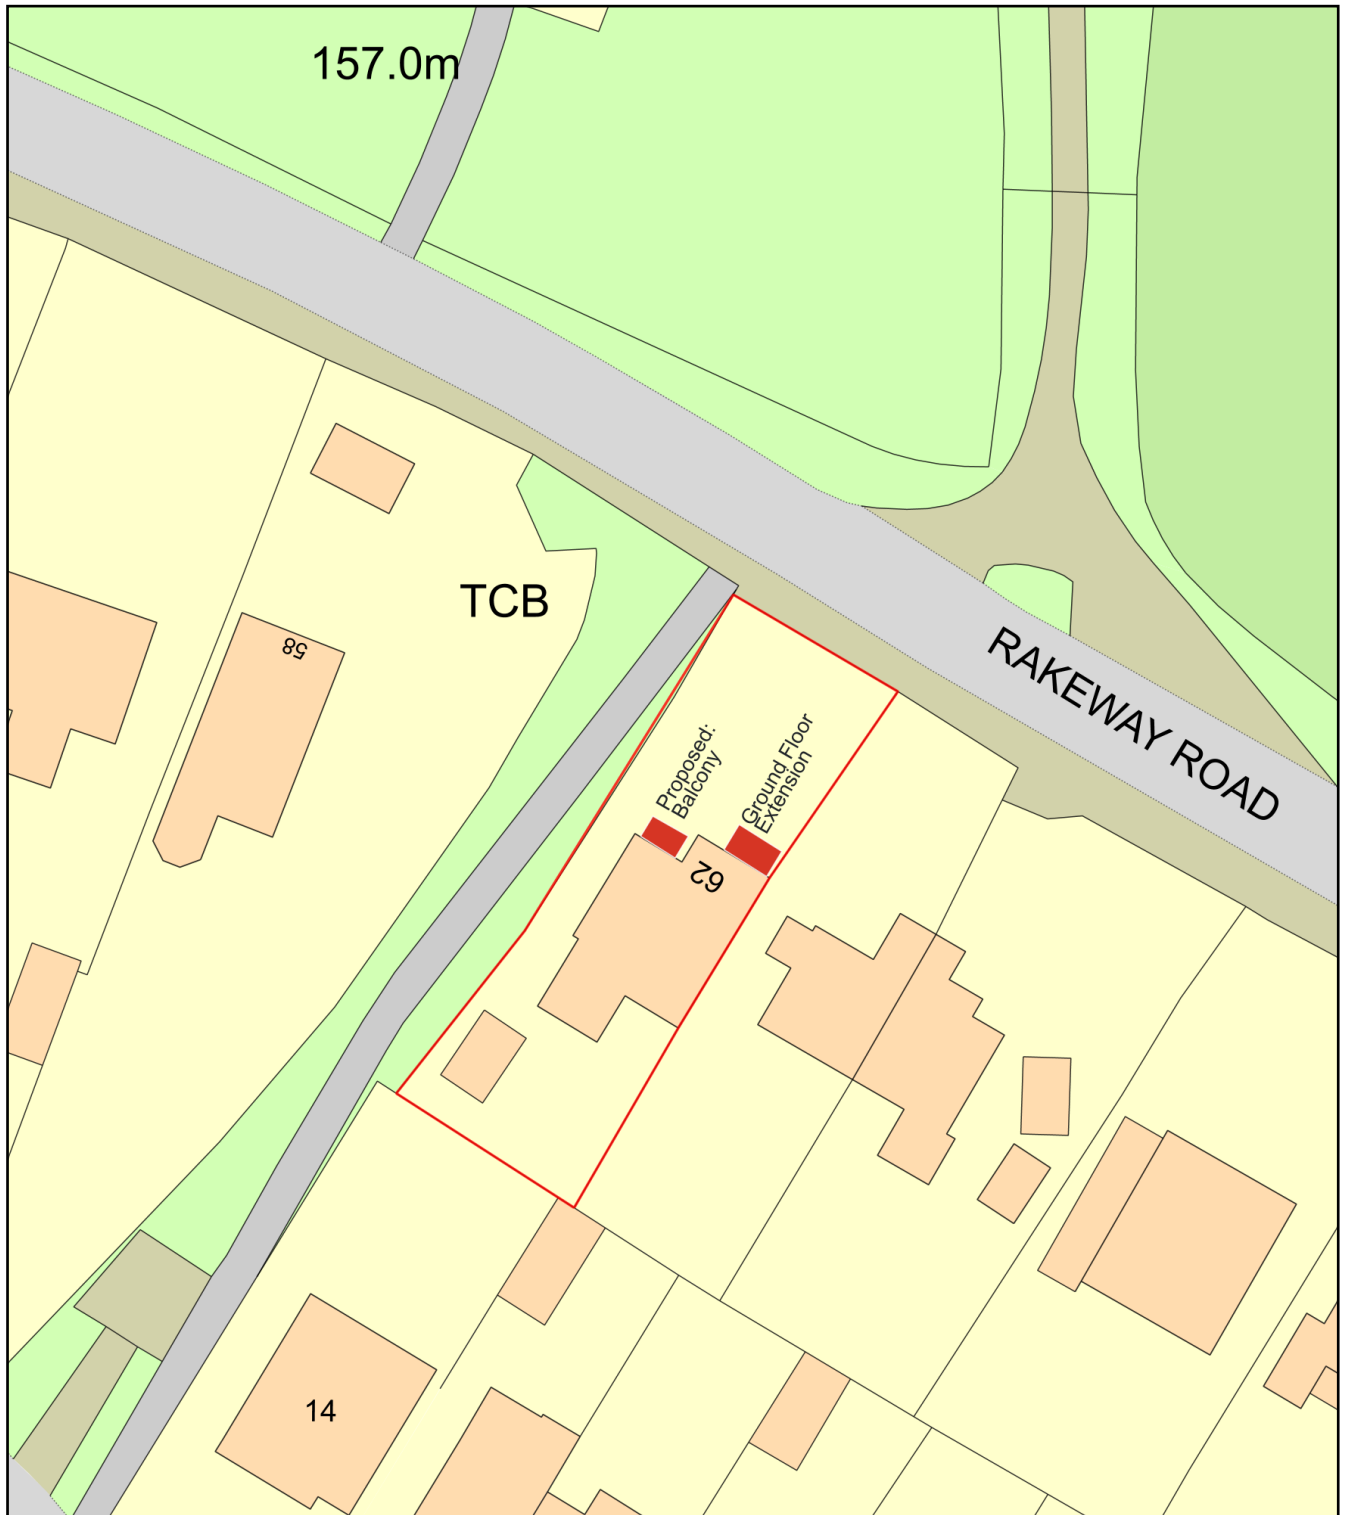

Plan Produced for: G & C Powell

Date Produced: 09 Jun 2024

Plan Reference Number: TQRQM24161132528344

Scale: 1:500 @ A4