

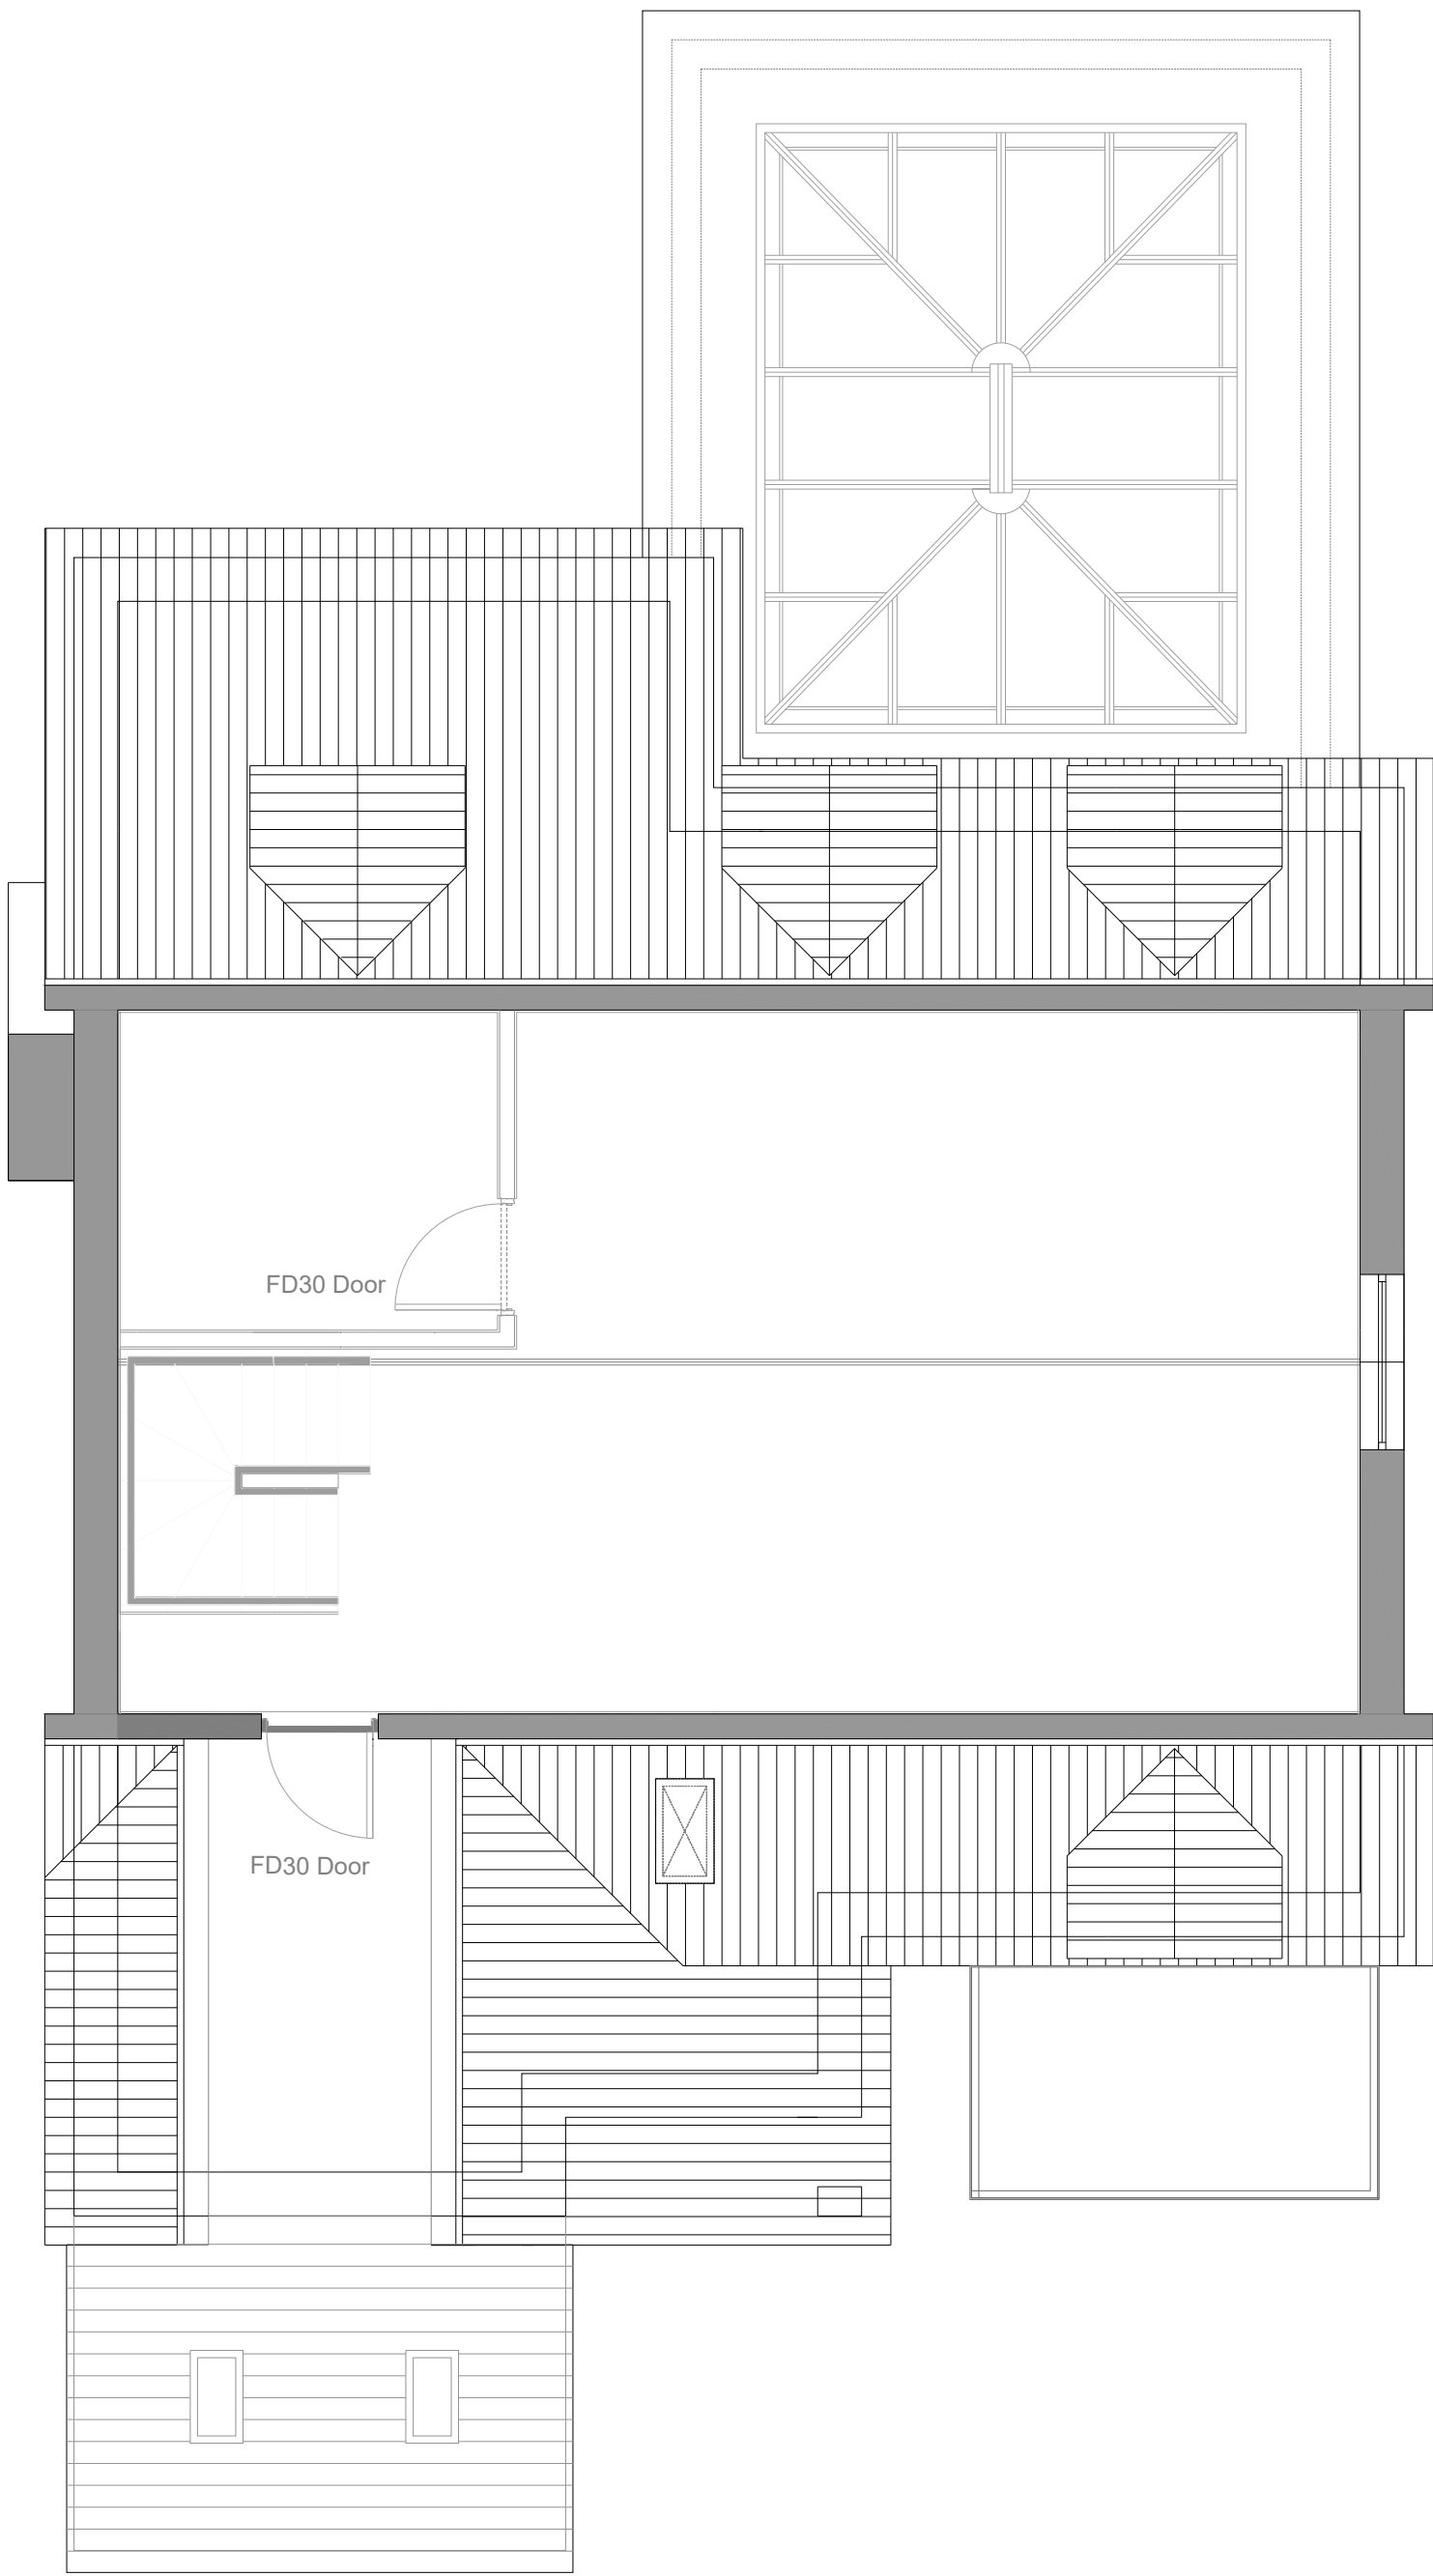


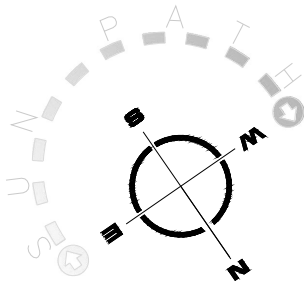

Proposed Second Floor Plan
1 : 50 @ A2

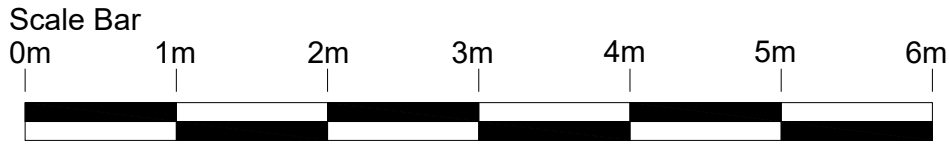

Rev.	Drawn	Comments	Date
------	-------	----------	------

Client
G & C Powell

Project
Proposed Loft Conversion of 62
Rakeway Road, Cheadle,
Stoke-on-Trent, ST10 1QH

Title
Proposed Second Floor Plan

Status
PLANNING

Date 22.05.24

Drawn GO

Scale @A2 1:50

Checked

Project No. Drawing No.
X1173 - AL(0)09

Rev A

File Ref: M1