




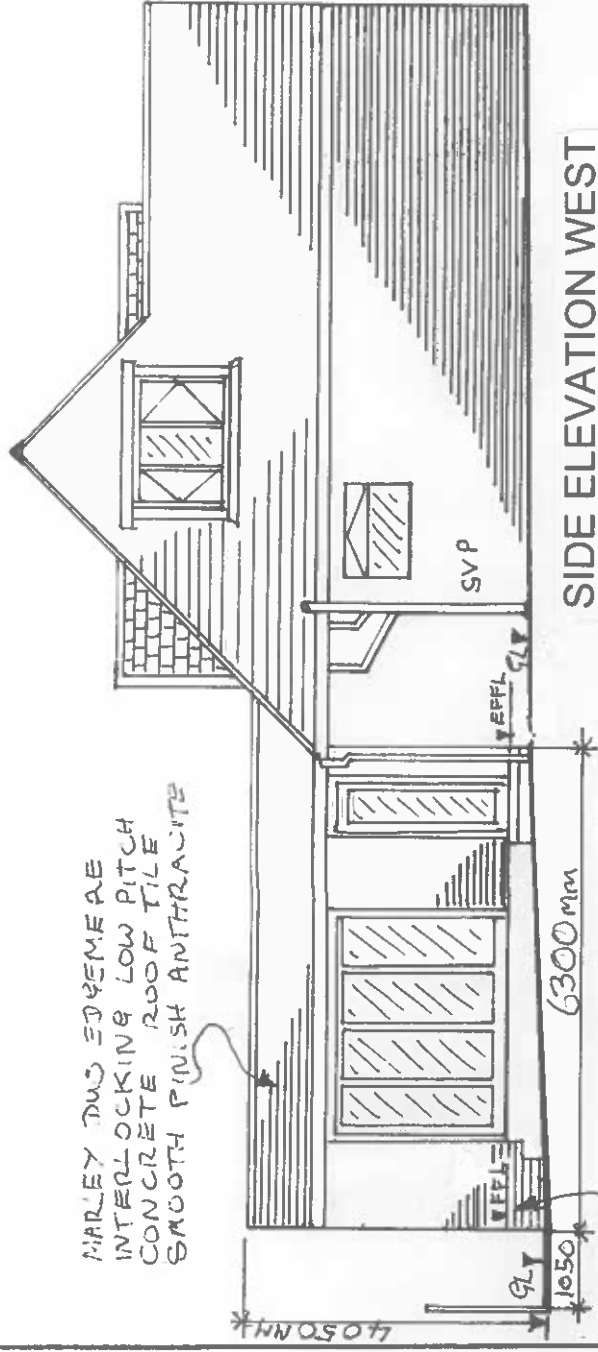


SIDE ELEVATION WEST

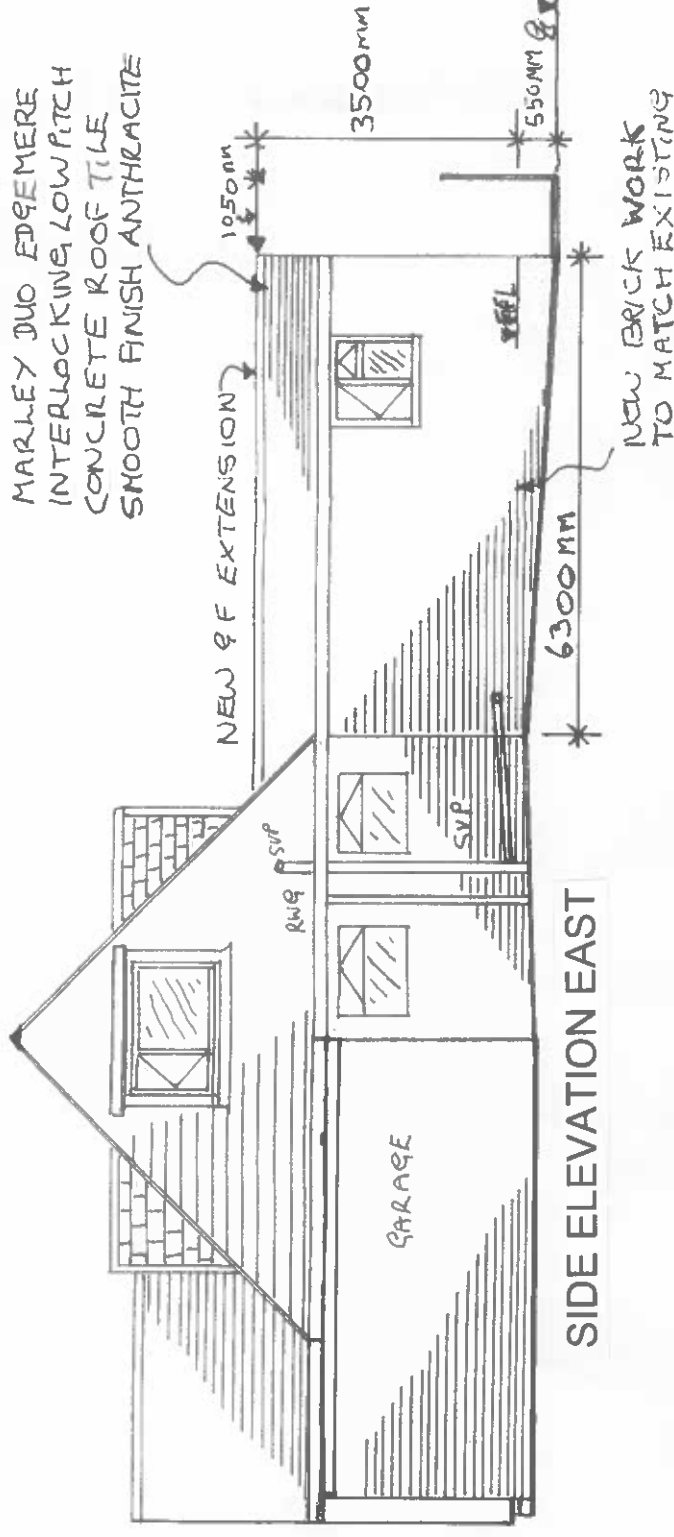

SIDE ELEVATION EAST

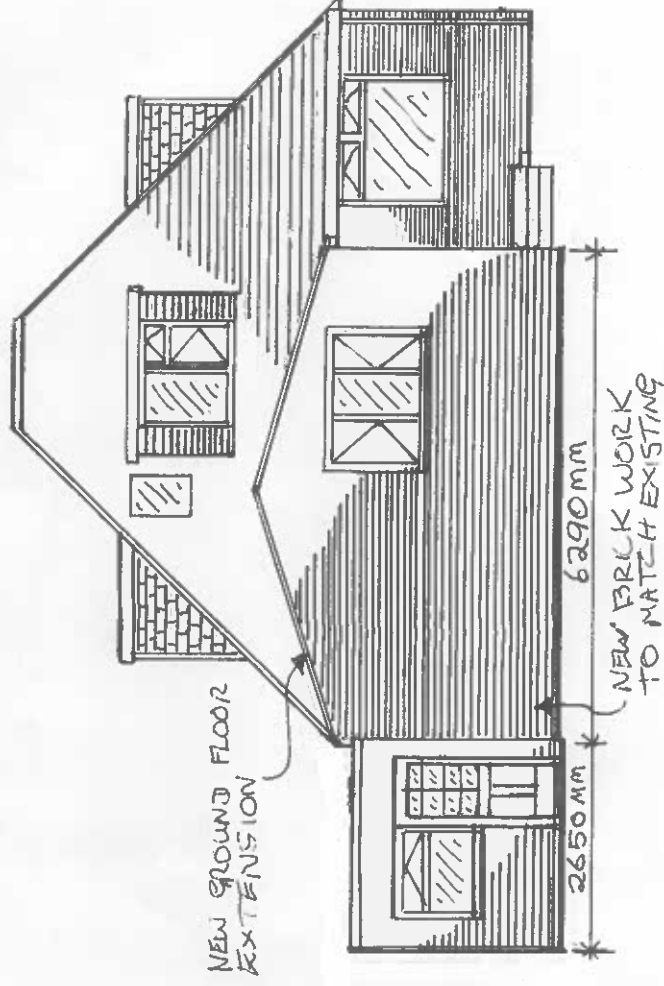

REAR ELEVATION NORTH

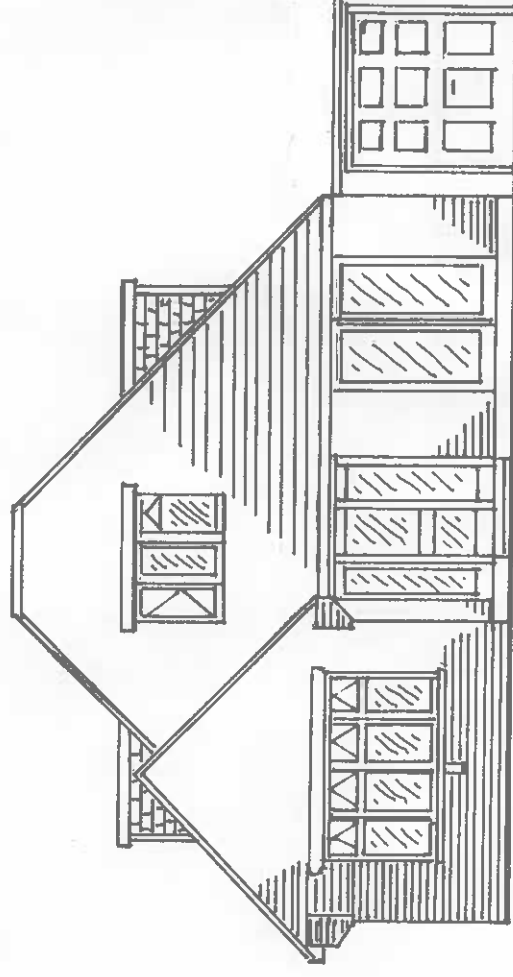

FRONT ELEVATION SOUTH

PROPOSED ELEVATIONS

SCALES: 1:100

DRAWN BY G.R. ROBERTS

DWG No. GR004

DATE: 29th APRIL 2024

ADDRESS: 6 GREENWAYS DRIVE
CHEADLE, STAFFORDSHIRE
ST10 1JQ

PROPOSED ELEVATIONS