


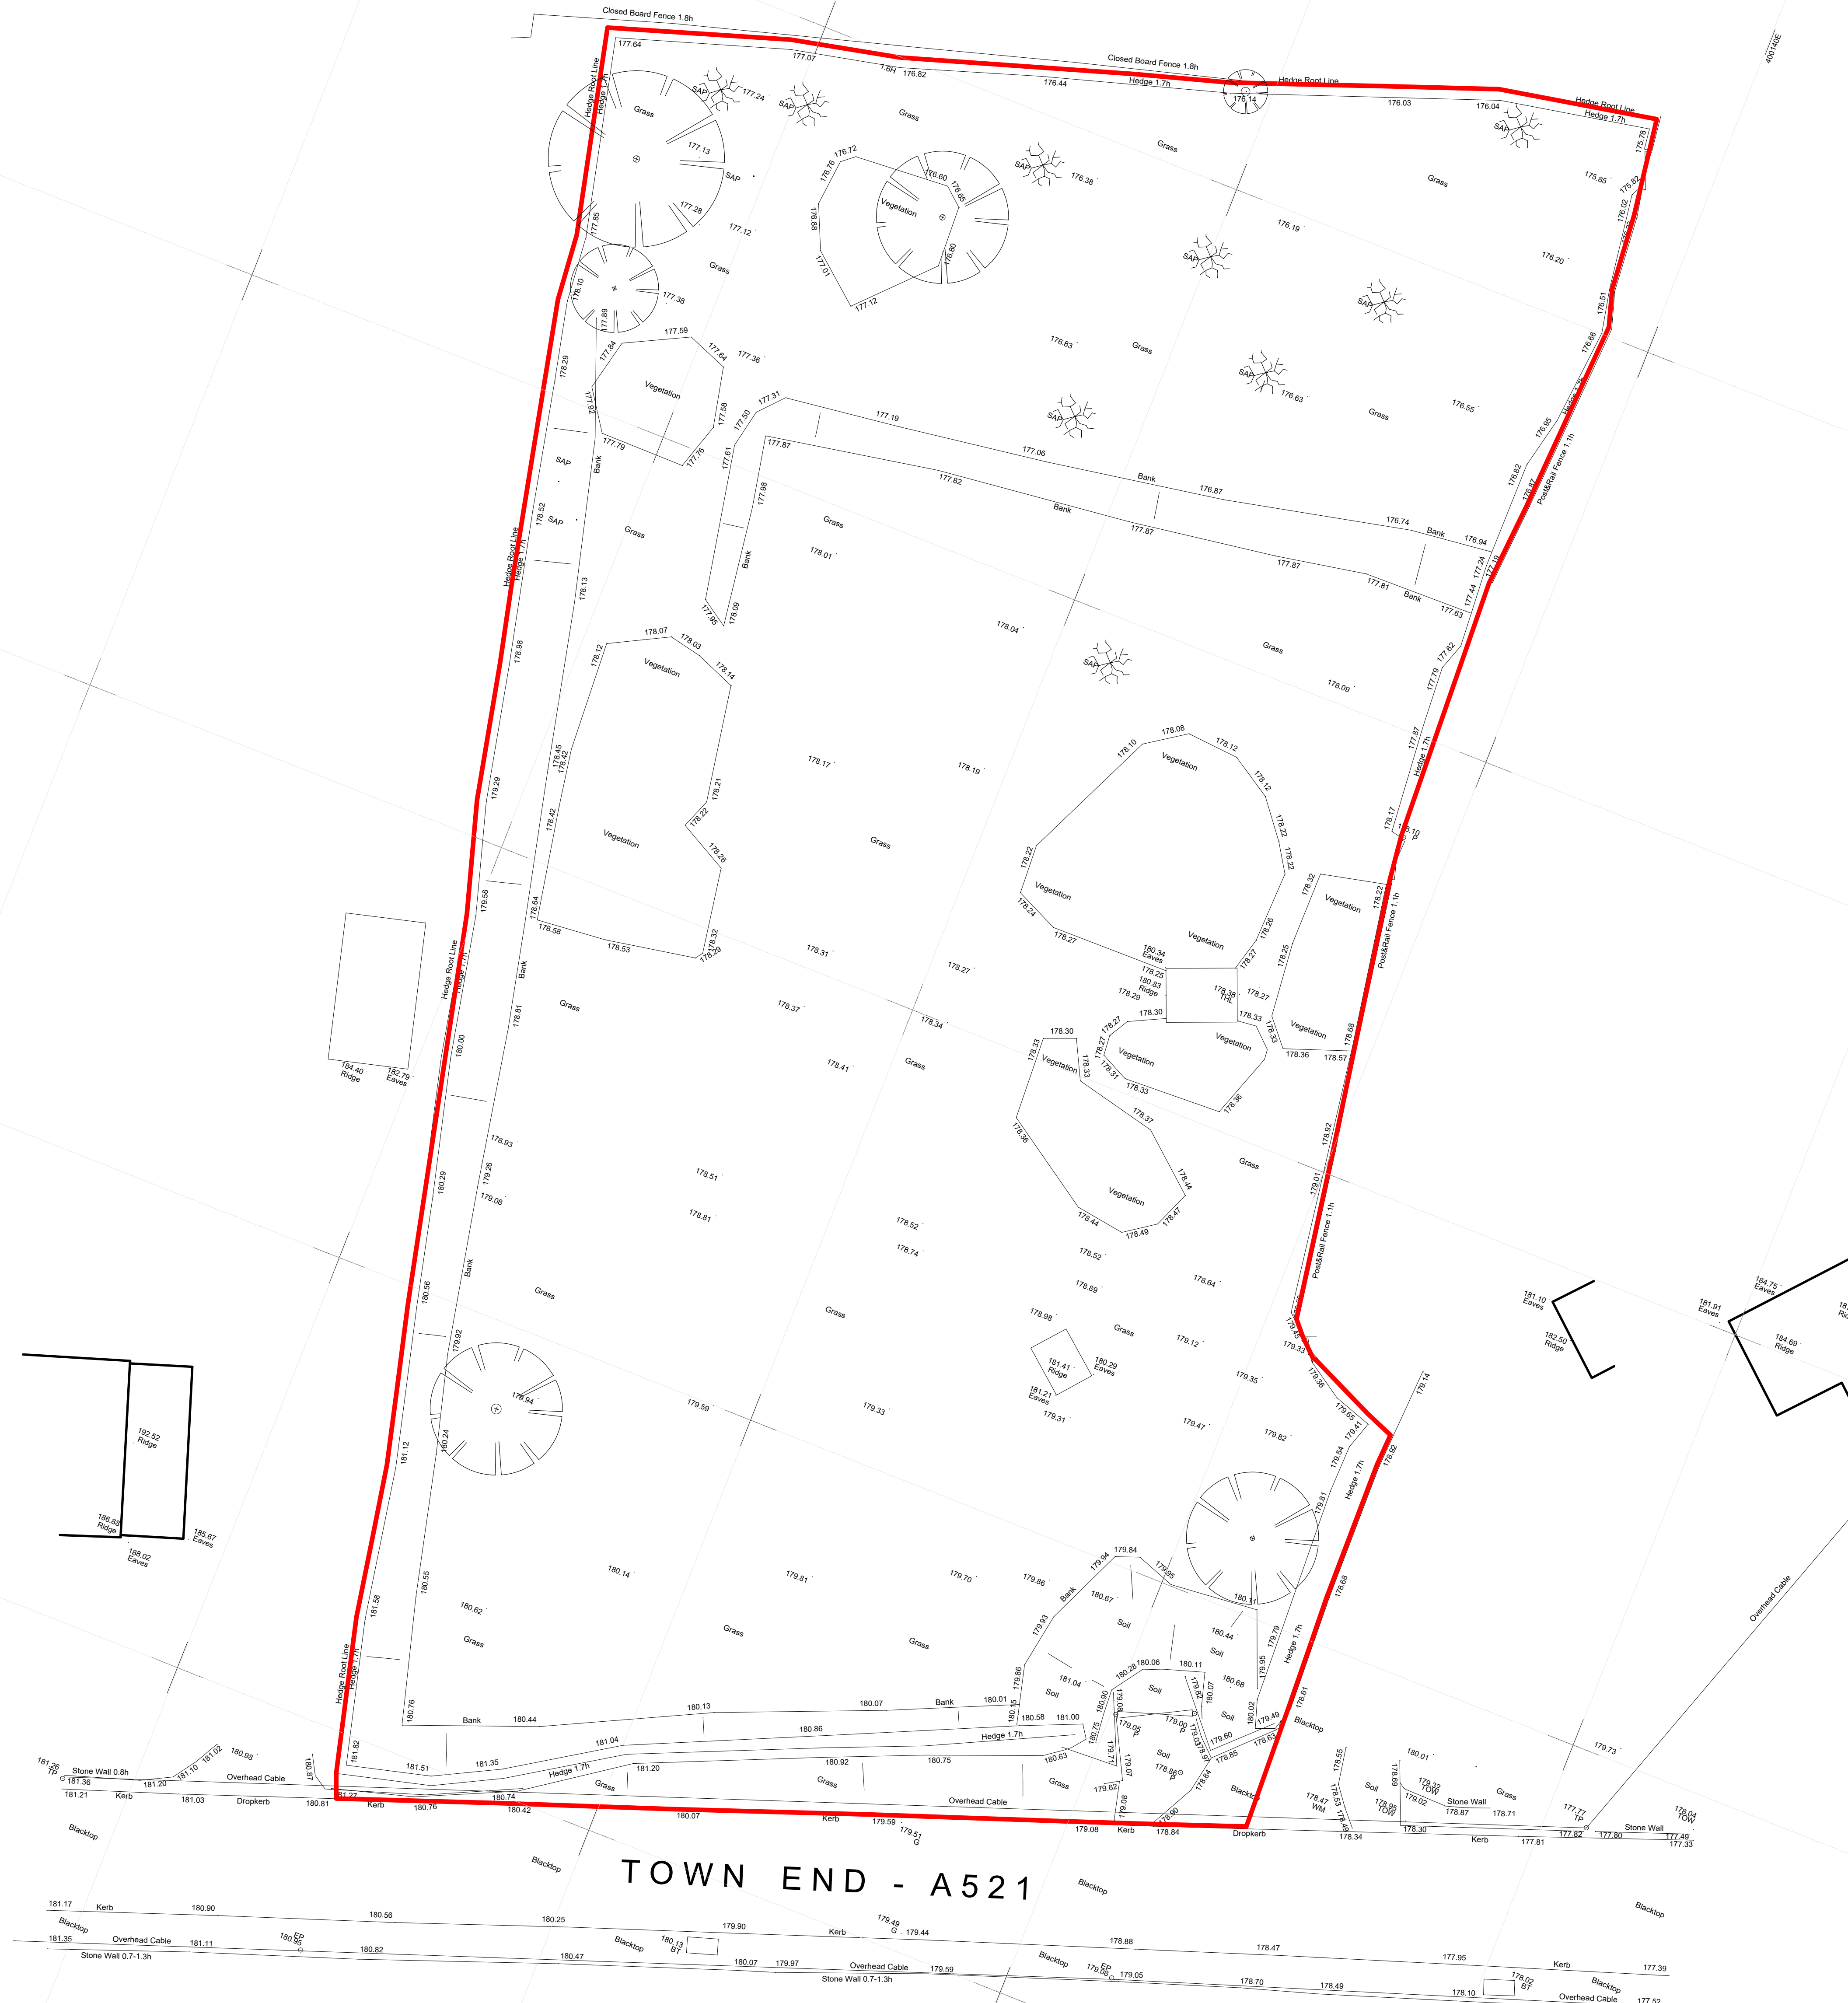


NOTES:

- 1. All dimensions, levels, lower levels to be checked on site by contractor before works commence.
- 2. All work to comply with the current Building Regulations & latest British Standard Code of Practice.
- 3. This drawing may not be copied without prior permission.
- 4. This drawing is not intended to show details of ground conditions, easements, & adjacent site boundaries for which experts to be carried out before any works commence.



RIBA
Royal Institute of British Architects

North

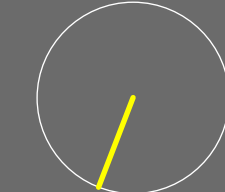

Project Title

MR JOHN WORALL
RESIDENTIAL DEVELOPMENT ON LAND ADJ TO:
HILLCREST, 83 TOWN END, CHEADLE, ST10 1PG

Drawing Title

EXISTING SITE PLAN

Status

DRAFT FOR DISCUSSION ONLY

Scale

1:150 @A0

Date

MAY 2024

Job No.

24018

Drawing Number

24018_PL-003

Revision

CHRIS RALPHS | ARCHITECTS

1. Boreland Crescent, The Redden, Newcastle, South 111 1PP
2. 01924 212 112 / 01924 212 113
3. 01924 212 114 / 01924 212 115
4. 01924 212 116 / 01924 212 117
Registration Number: 101 01 00000