




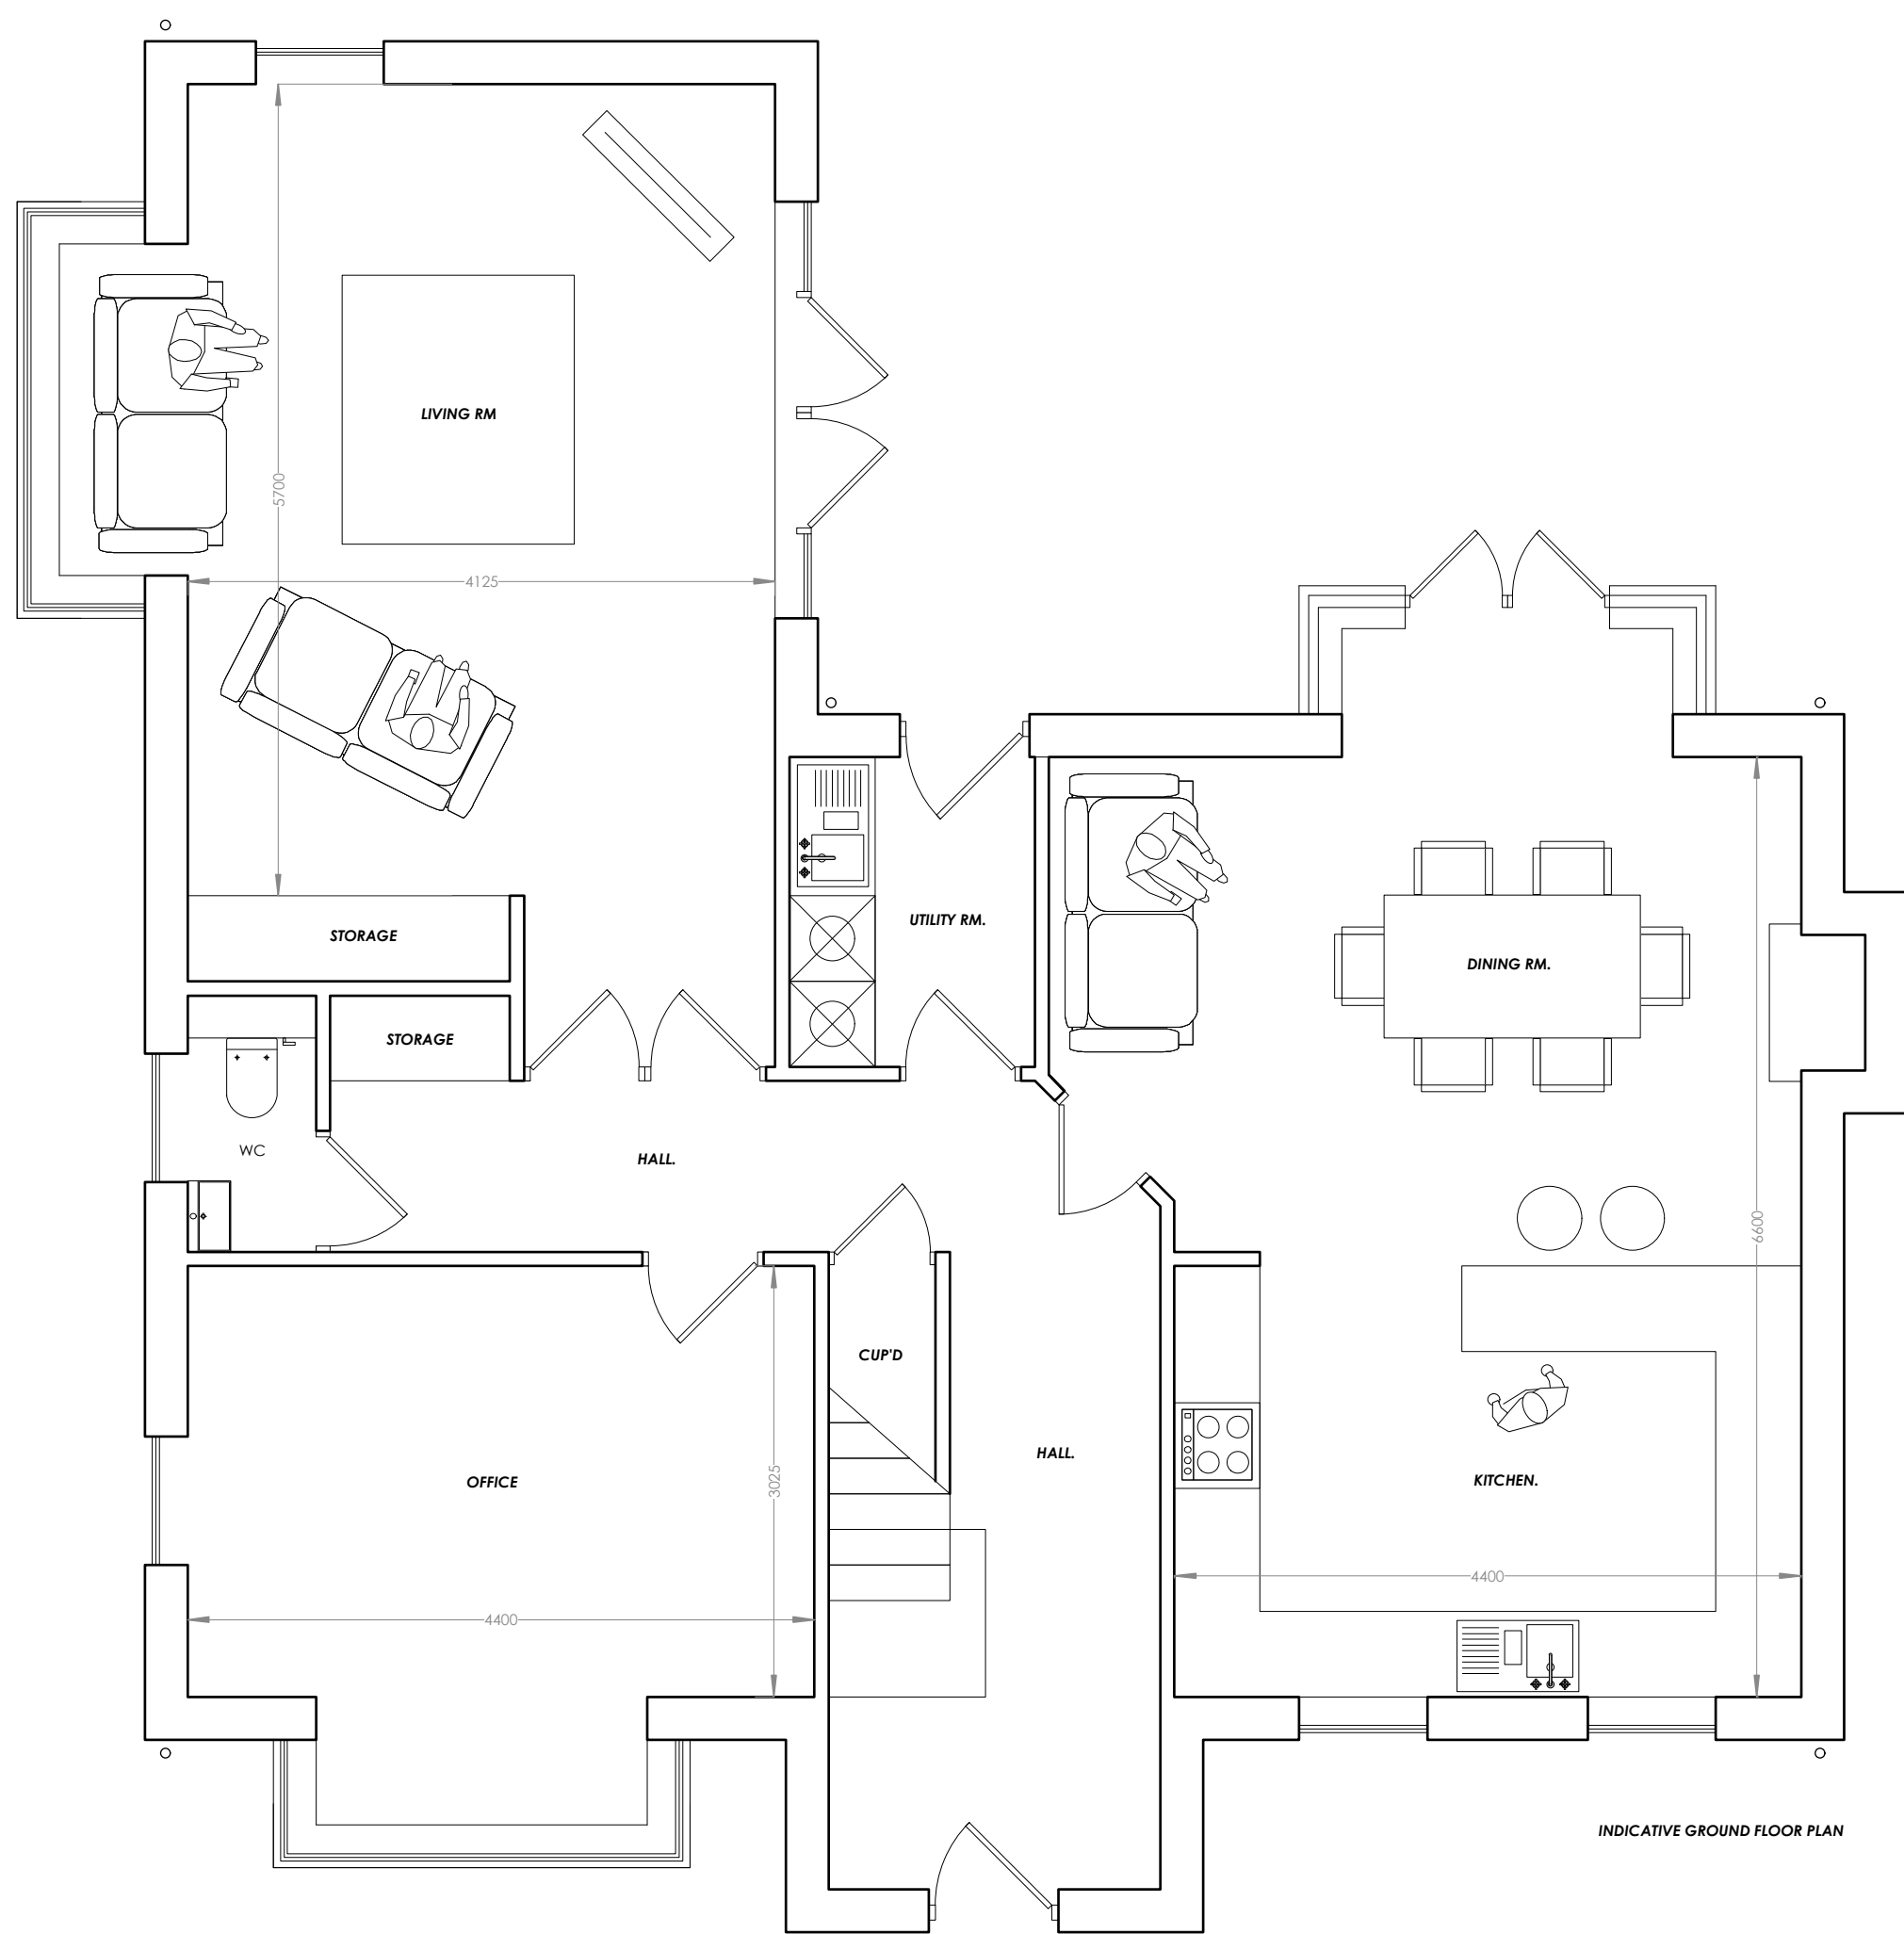

INDICATIVE GROUND FLOOR PLAN

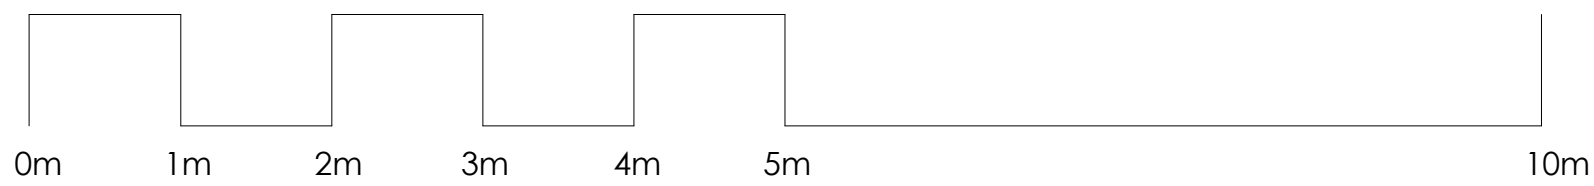

INDICATIVE FIRST FLOOR PLAN

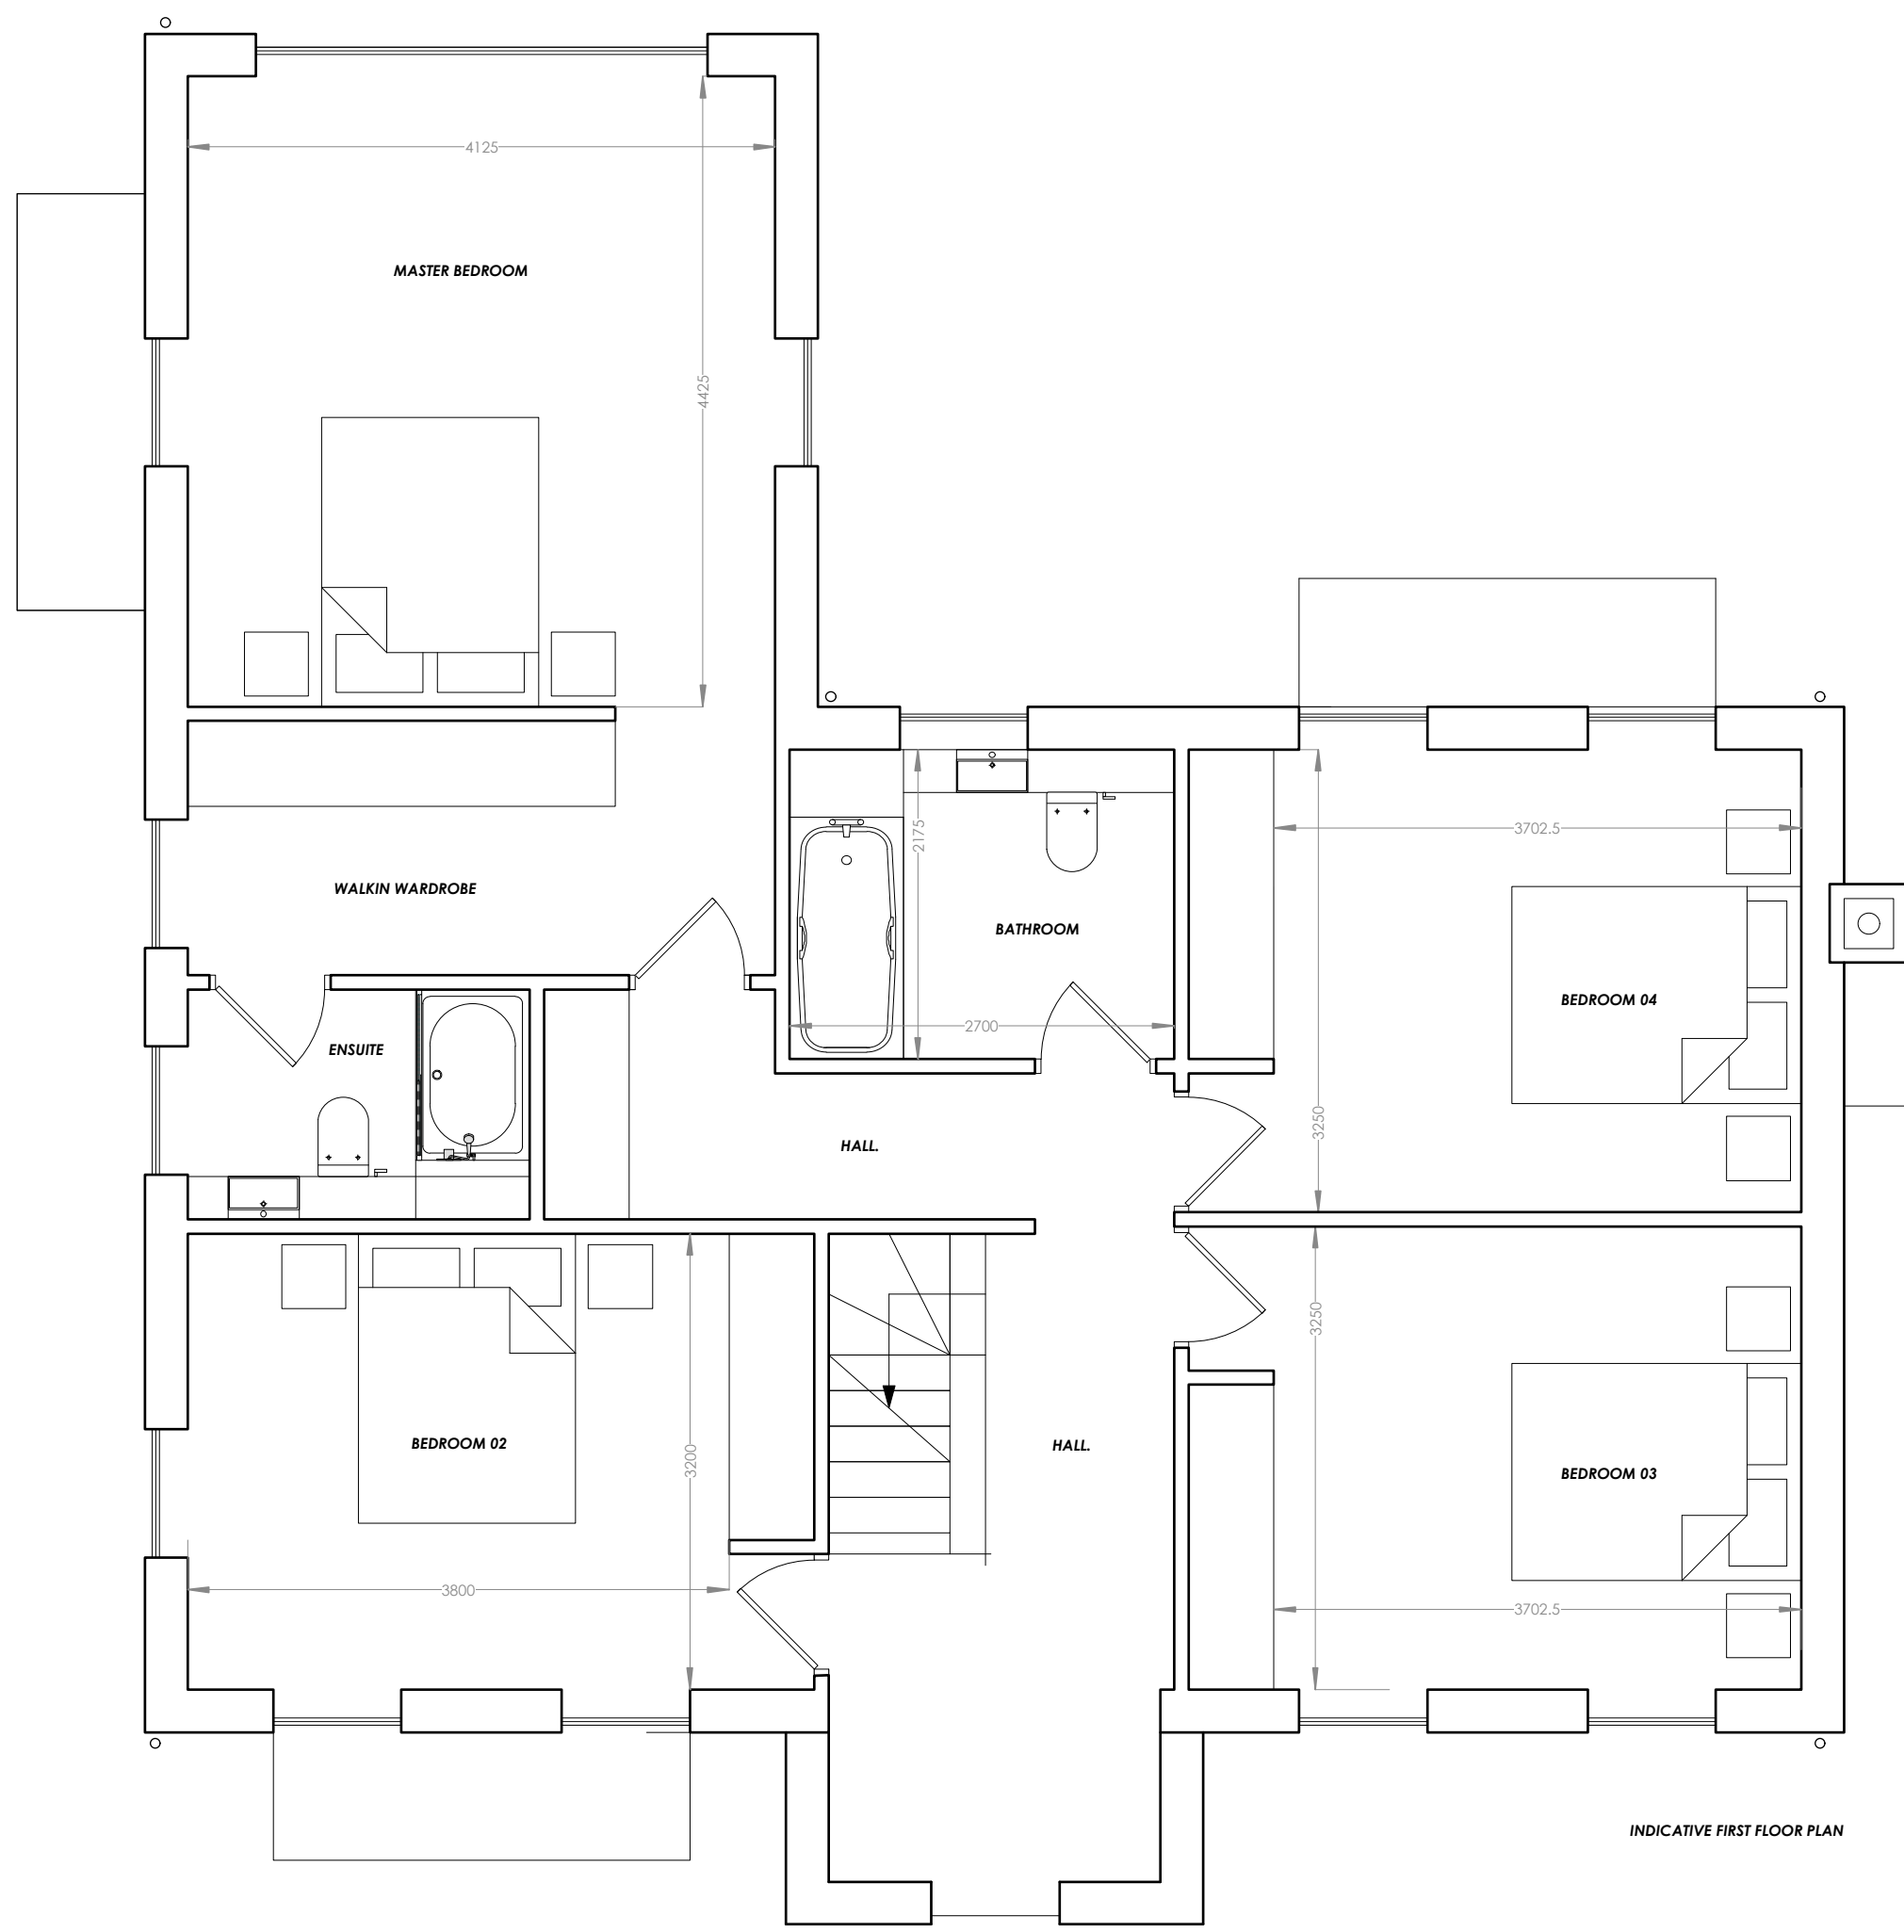

INDICATIVE FRONT ELEVATION



INDICATIVE SIDE ELEVATION




INDICATIVE REAR ELEVATION



INDICATIVE SIDE ELEVATION

NOTES:


1. All dimensions, levels, floor levels to be checked on site by contractor before works commence.
2. All work to comply with the current Building Regulations & latest British Standard code of practice.
3. This drawing may not be copied without prior permission.
4. This drawing is not intended to show details of ground conditions, foundations & related site investigation by suitable experts is to be carried out before any works commence.

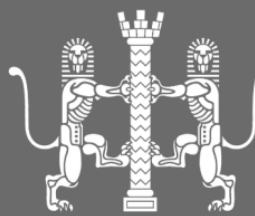

RIBA  
Royal Institute of British Architects

FOR ILLUSTRATIVE PURPOSES ONLY

North

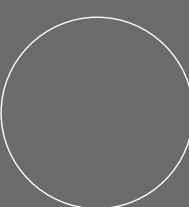

Project Title  
**MR JOHN WORALL**  
RESIDENTIAL DEVELOPMENT ON LAND ADJ TO:  
HILLCREST, 83 TOWN END, CHEADLE, ST10 1PG

Drawing Title  
**ILLUSTRATIVE HOUSE TYPE**

Status  
**OUTLINE PLANNING SUBMISSION**

Scale  
**1:50 @A0**

Date  
**MAY 2024**

Job No.  
**24018**

Drawing Number  
**24018\_PL-005**

Revision

**CHRIS RALPHS | ARCHITECTS**

1. Based on drawings: The Redden, Newcastle, South 111 101  
2. Issued on 11/11/2023 11:11 AM  
3. Issued on 11/11/2023 11:11 AM  
4. Issued on 11/11/2023 11:11 AM  
5. Issued on 11/11/2023 11:11 AM