




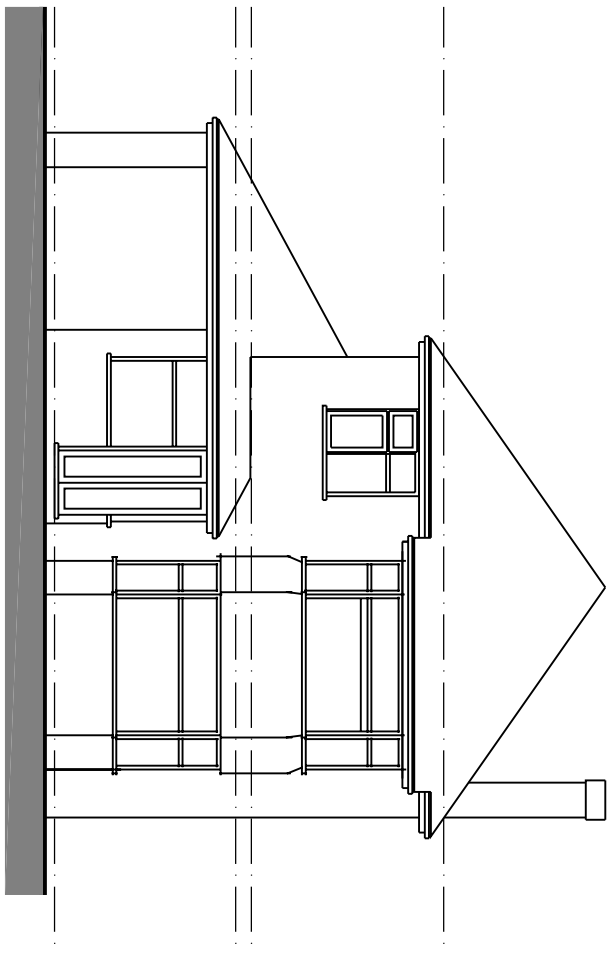


Front Elevation
EXISTING

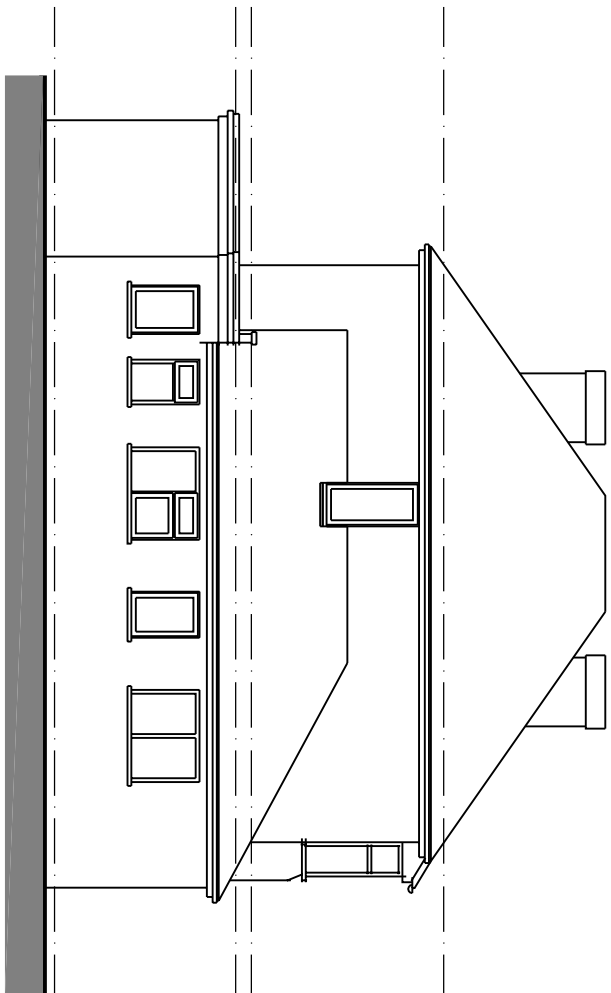


Side Elevation
EXISTING

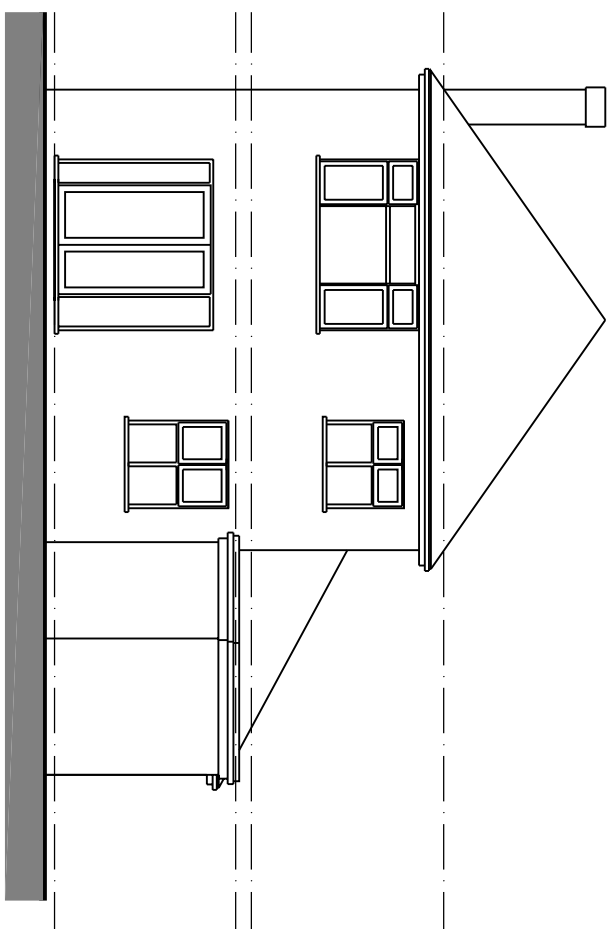


Rear Elevation
EXISTING

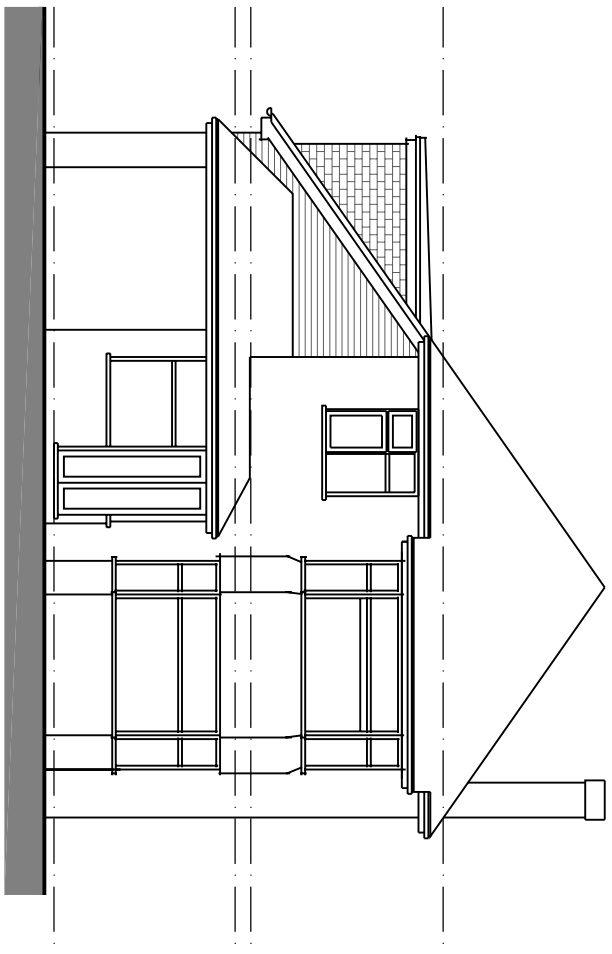


Front Elevation
PROPOSED

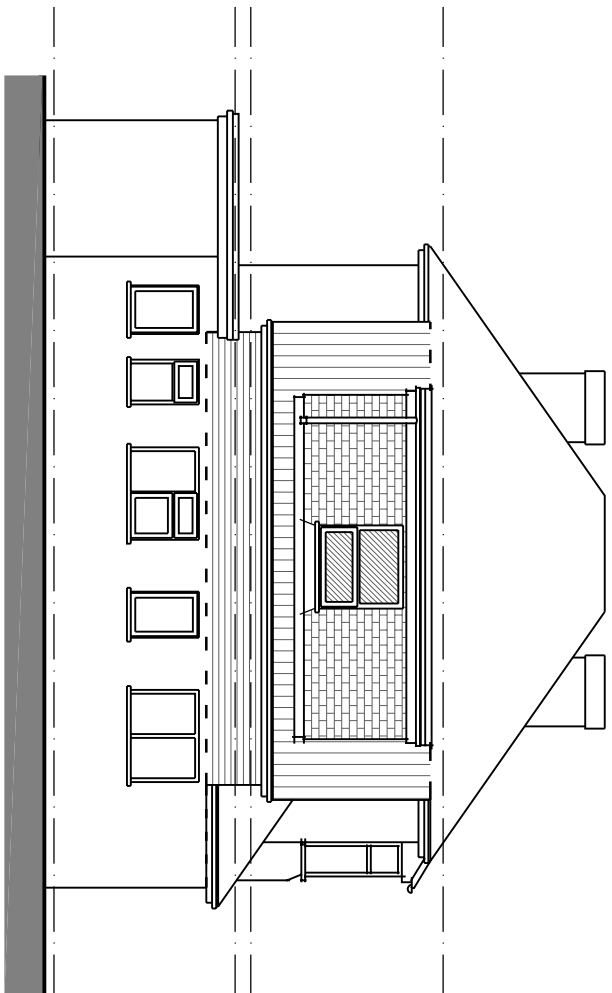


Side Elevation
PROPOSED

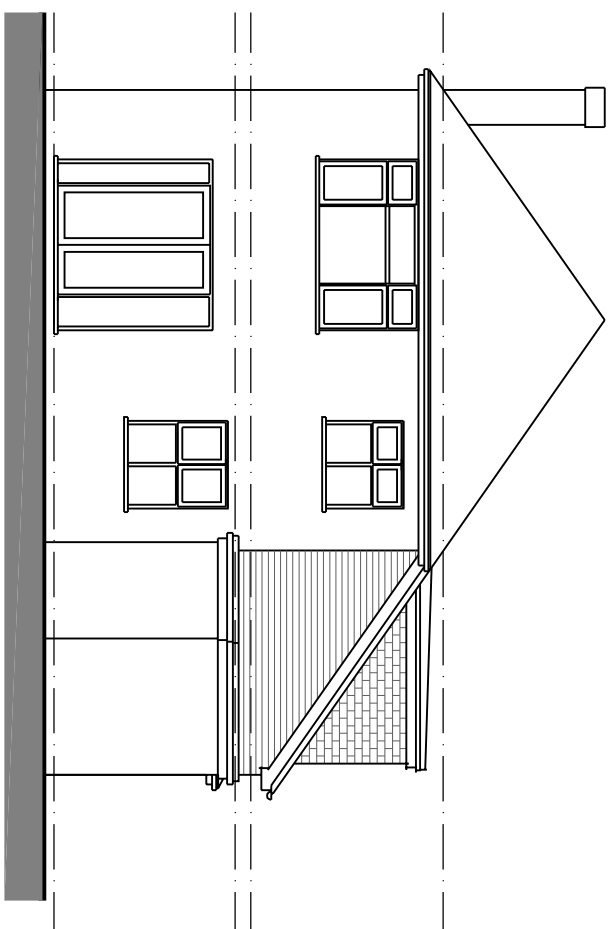


Rear Elevation
PROPOSED

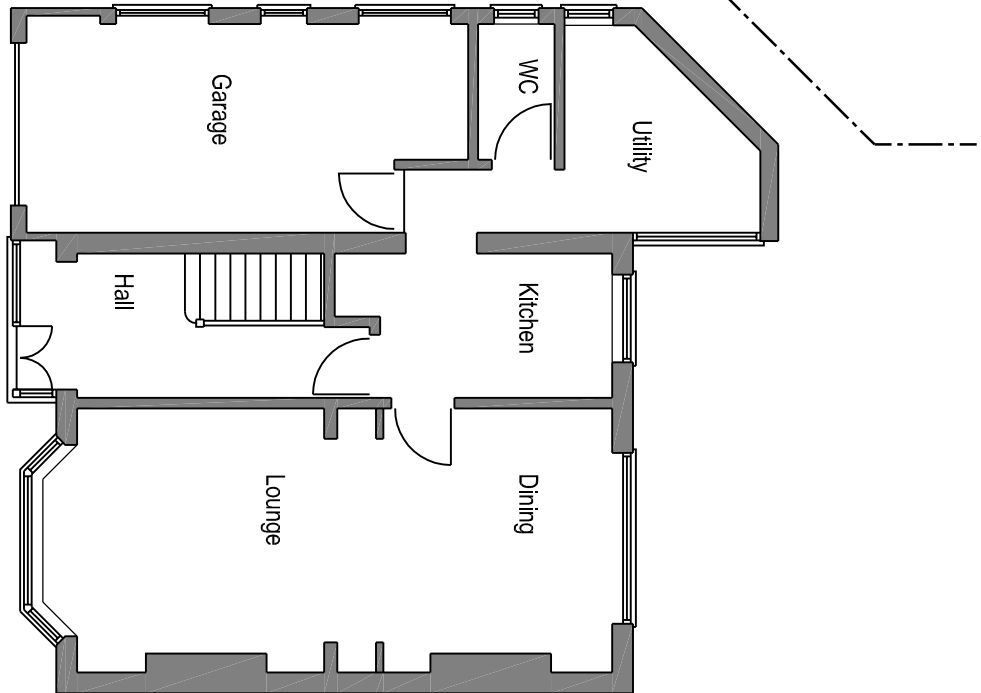


Ground Floor Plan
EXISTING

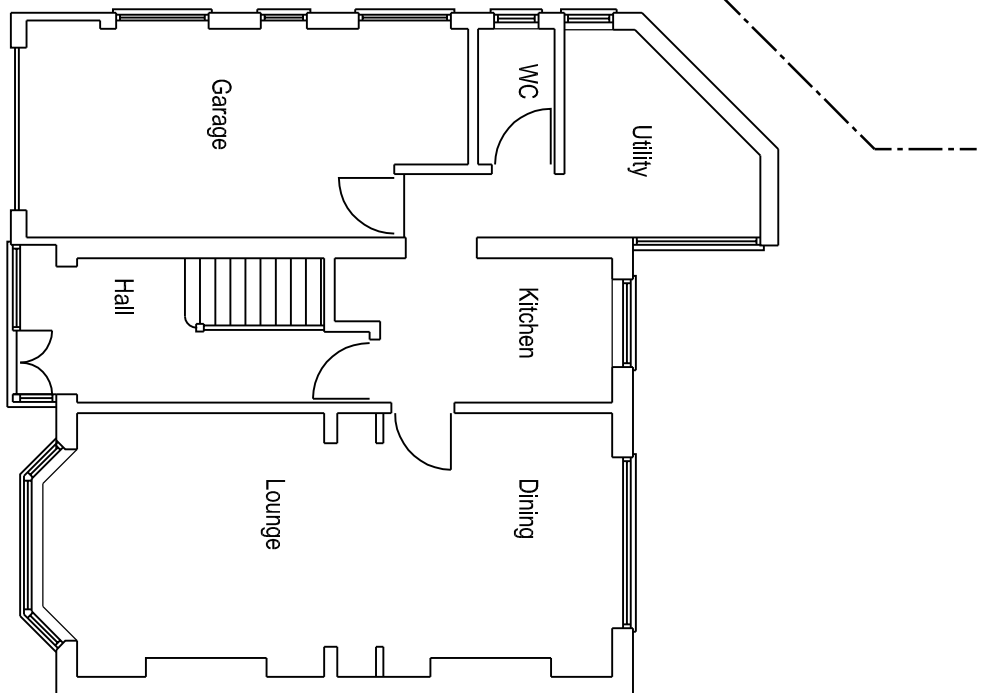


Ground Floor Plan
PROPOSED

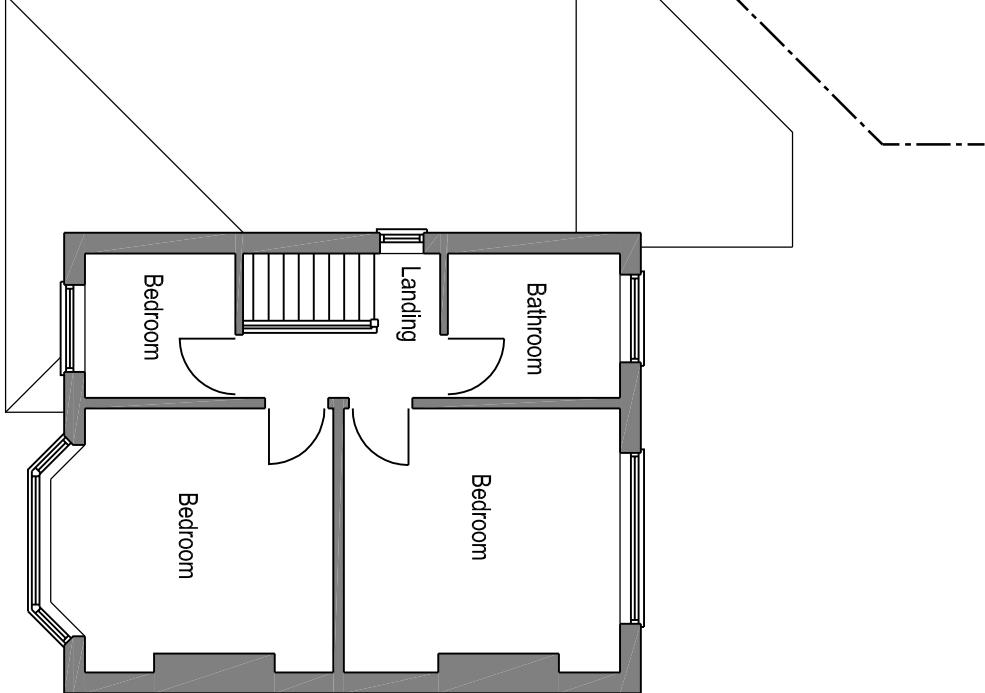


First Floor Plan
EXISTING

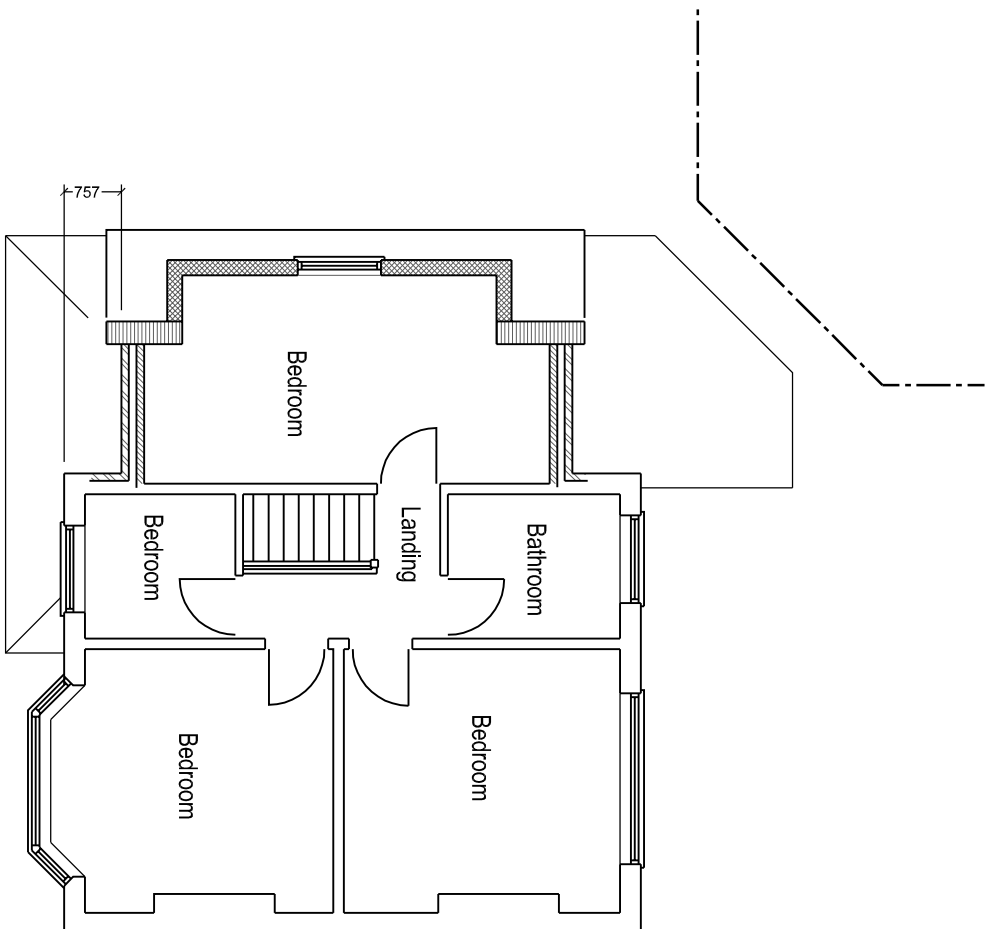

First Floor Plan
PROPOSED

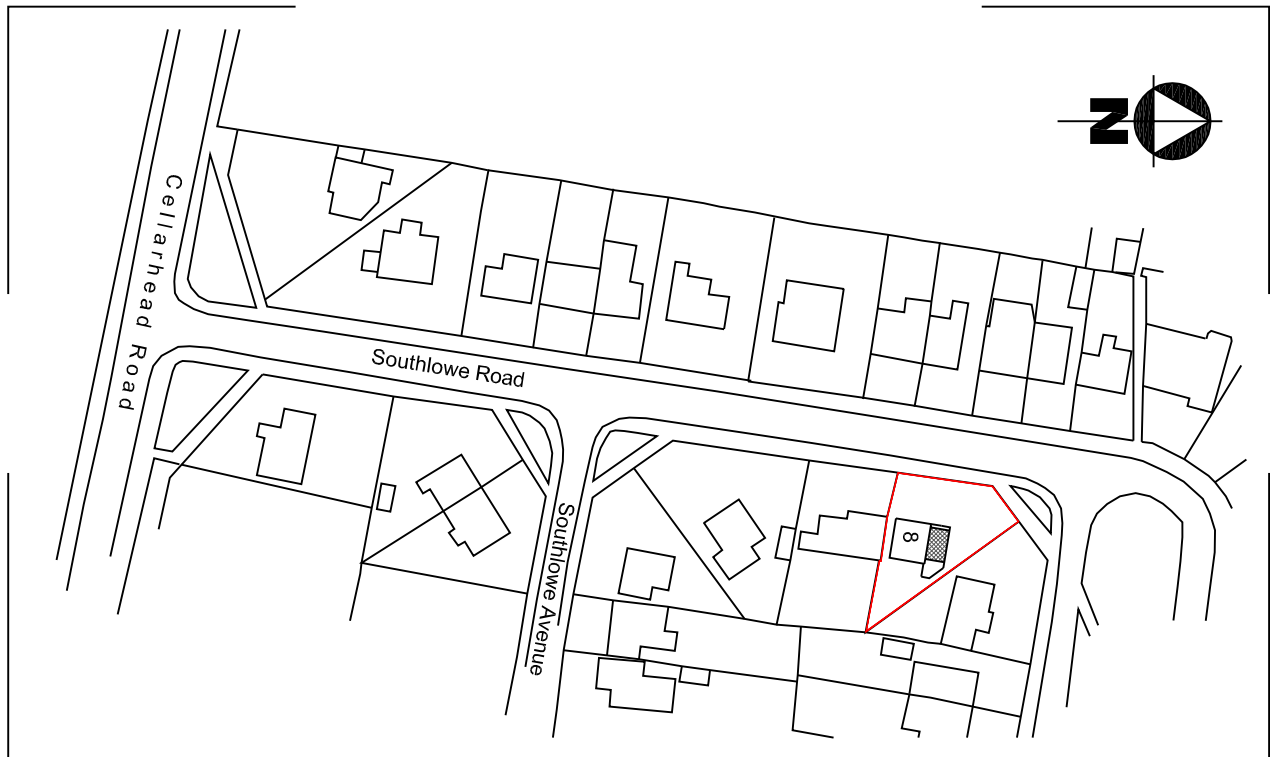

Location Plan (scale 1:1250)
Ordnance Survey © Crown Copyright 2023 All rights reserved.
Licence number: 863474

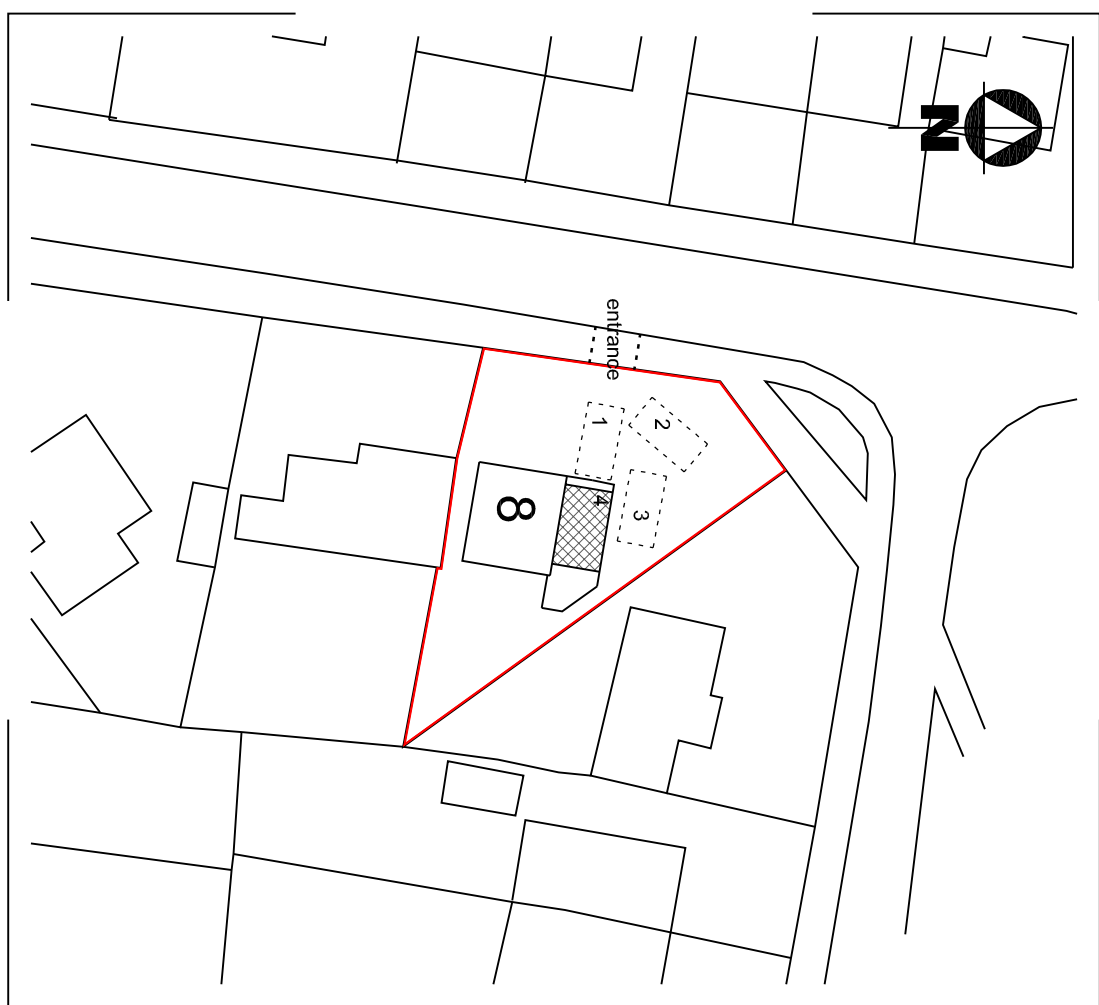

Site Plan (scale 1:500)

Title: Existing and Proposed Floor Plans & Elevations.			
Project: First Floor Side Extension, at: 8 Southlowe Road, Werrington, Stoke on Trent, Staffs, ST9 0HR.			
Rev:			
A (05.12.23): Planning Amendment 1.			
B (10.01.24): Roof design alteration.			
C (25.01.24): Roof design alteration 2.			
D (02.05.24): Alter roof to first floor dormer.			
Client: Mr R. Preston, 8 Southlowe Road, Werrington, Stoke on Trent, Staffs, ST9 0HR.			
Date:	Scale:	Drawing No:	Rev:
Sent 2023	1:100, 1:500 & 1:1250 @ A1	1555 A1_01	D