


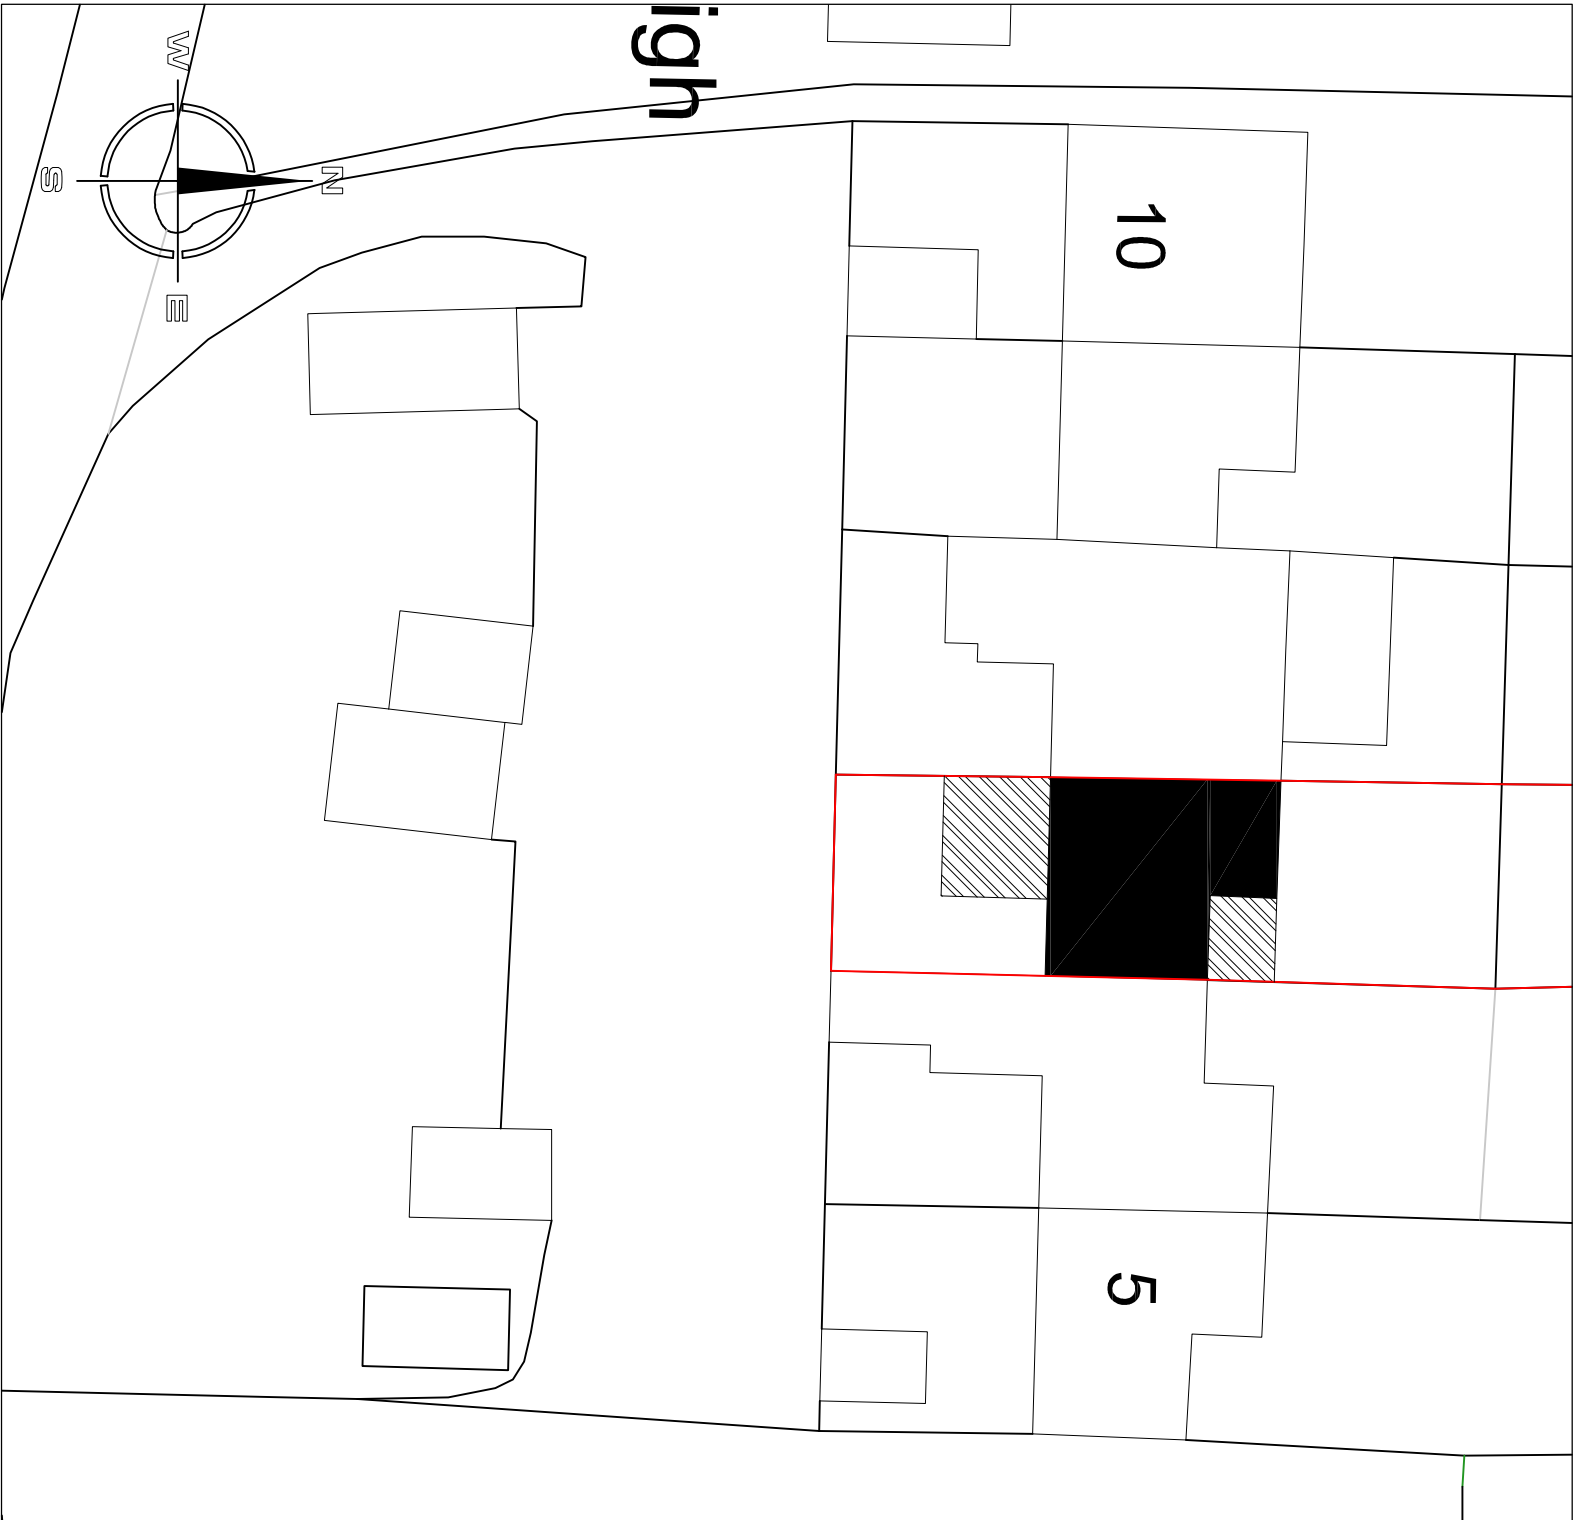


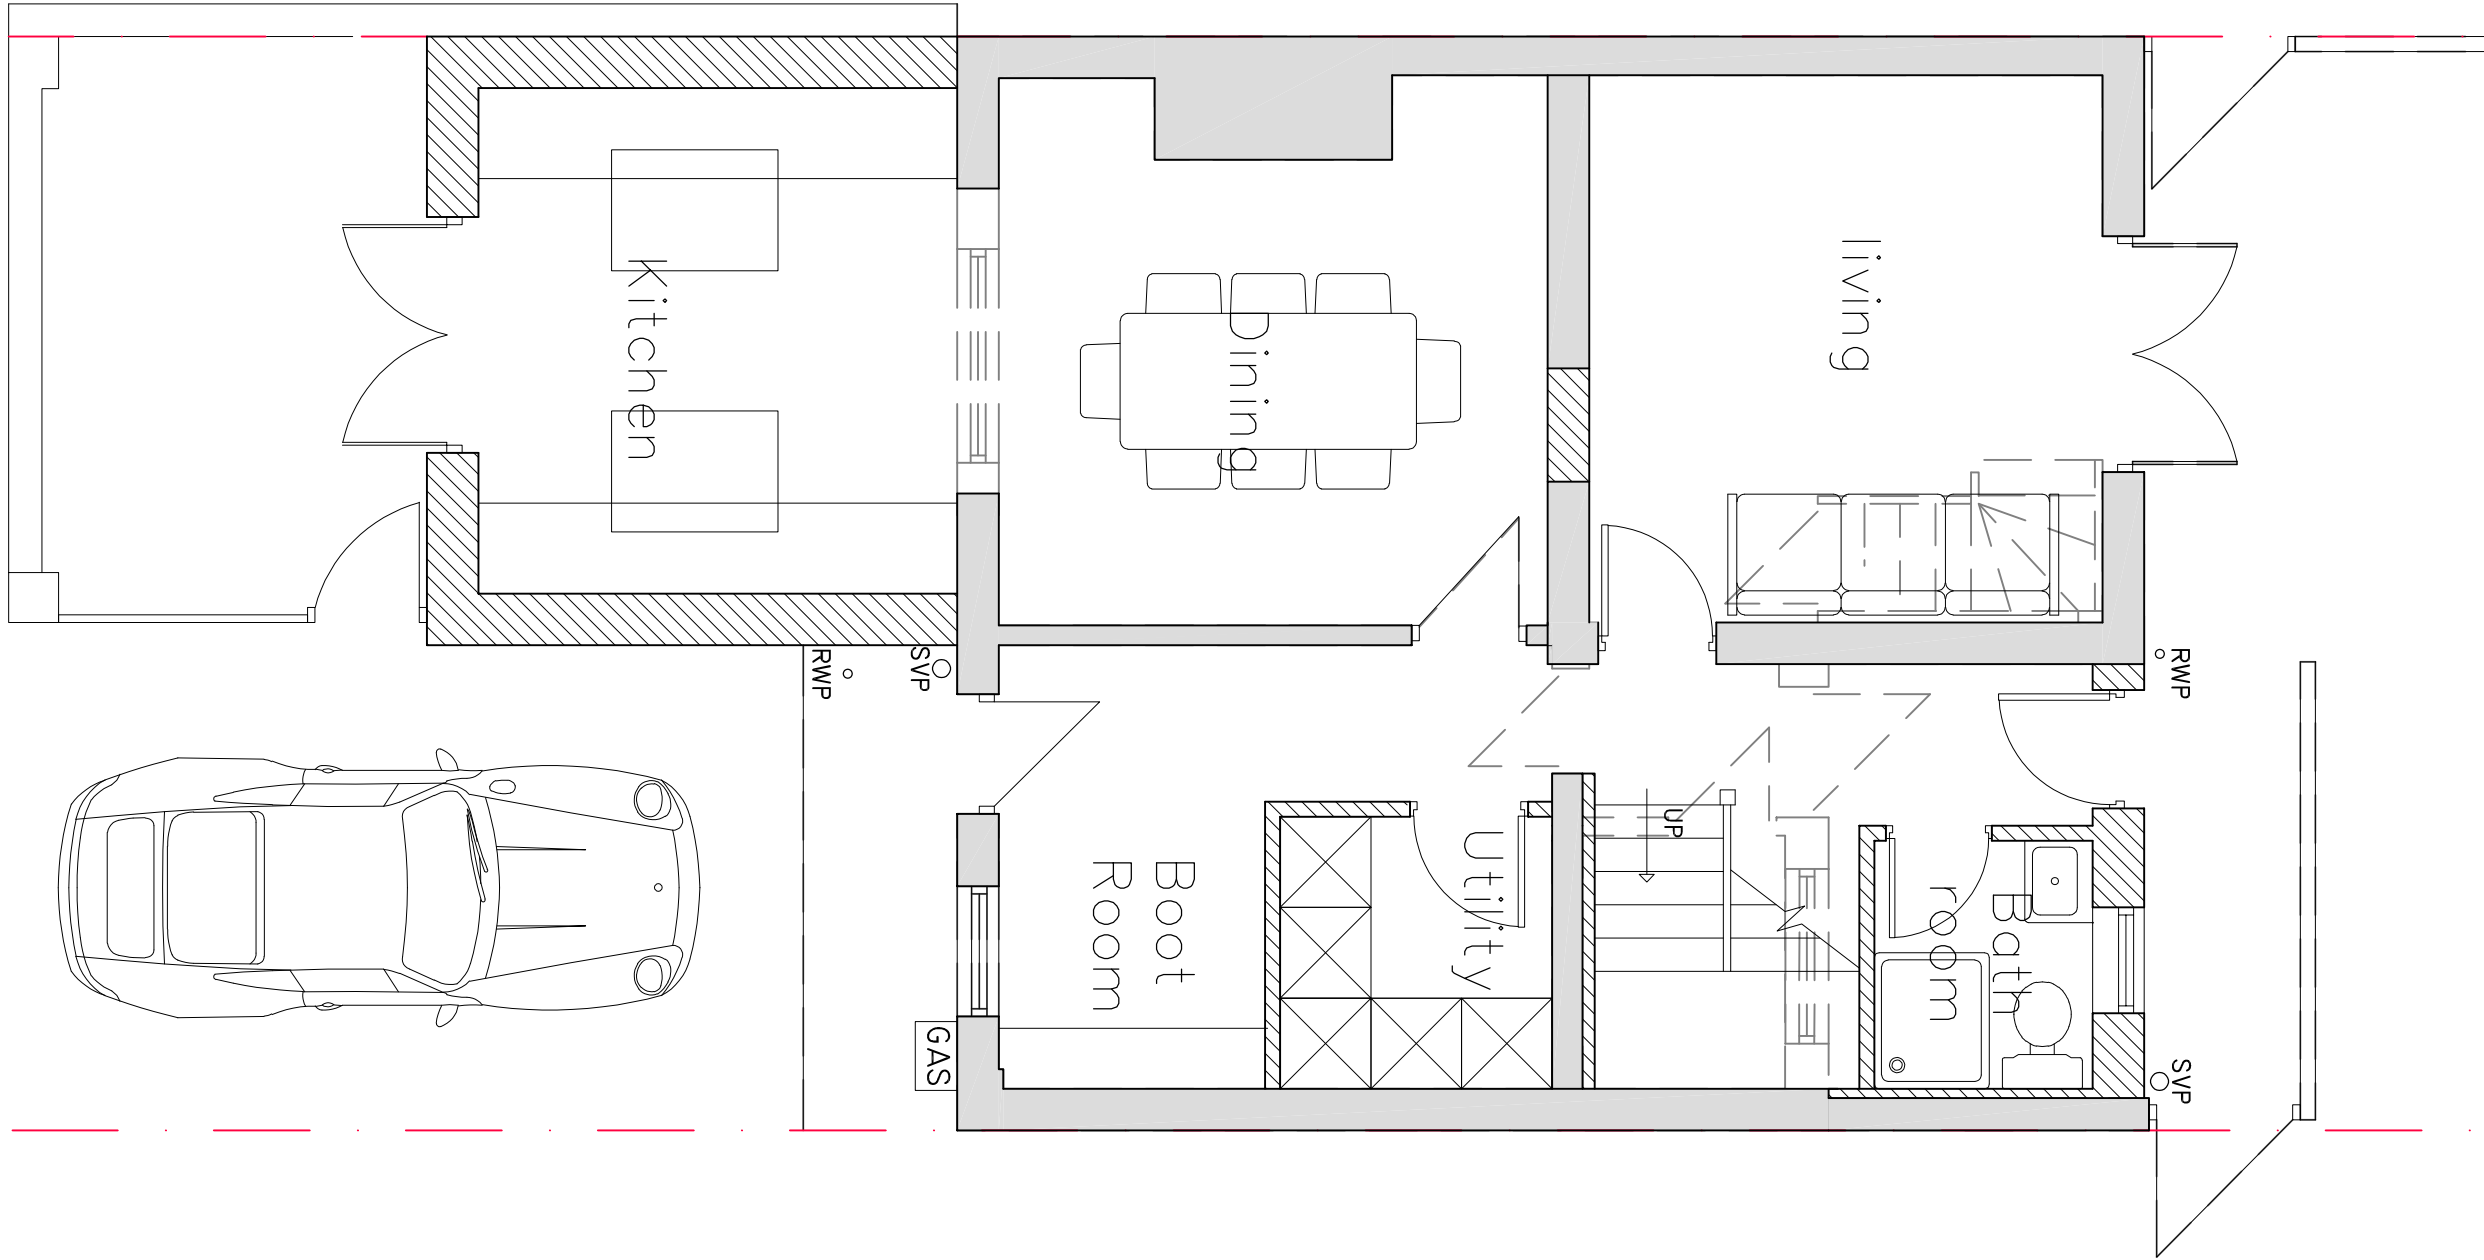


PROPOSED BLOCK PLAN 1:1250

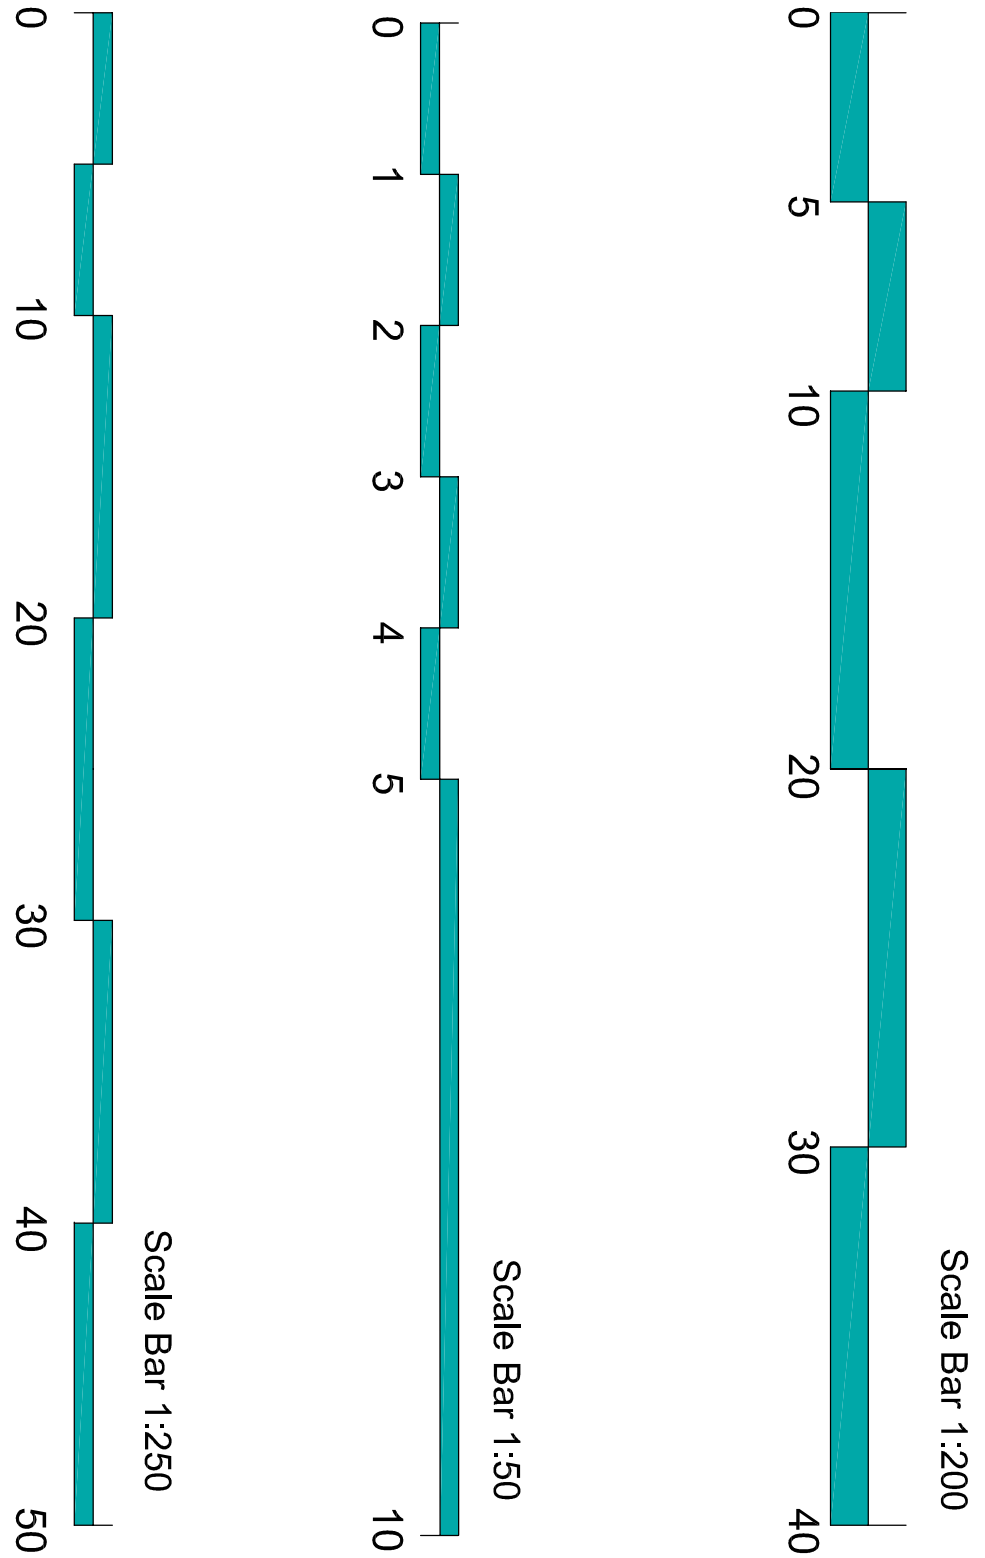


GROUND FLOOR PLAN

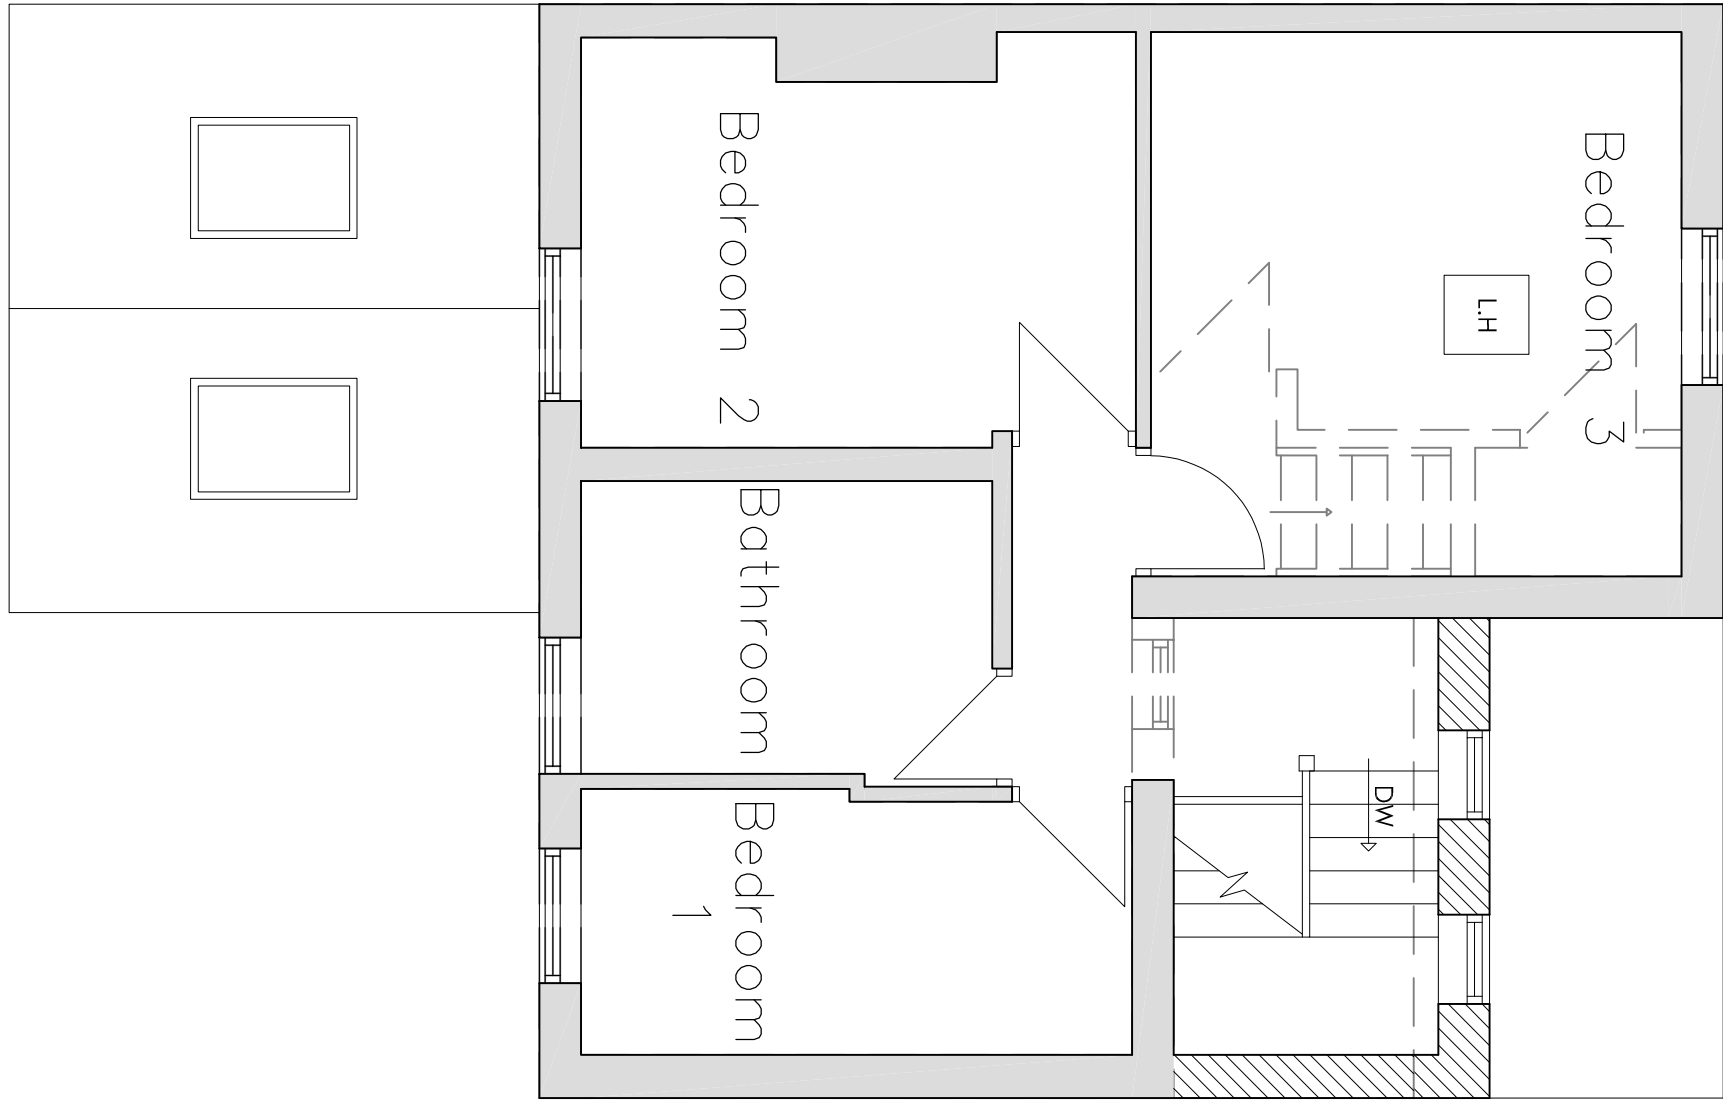


FIRST FLOOR PLAN

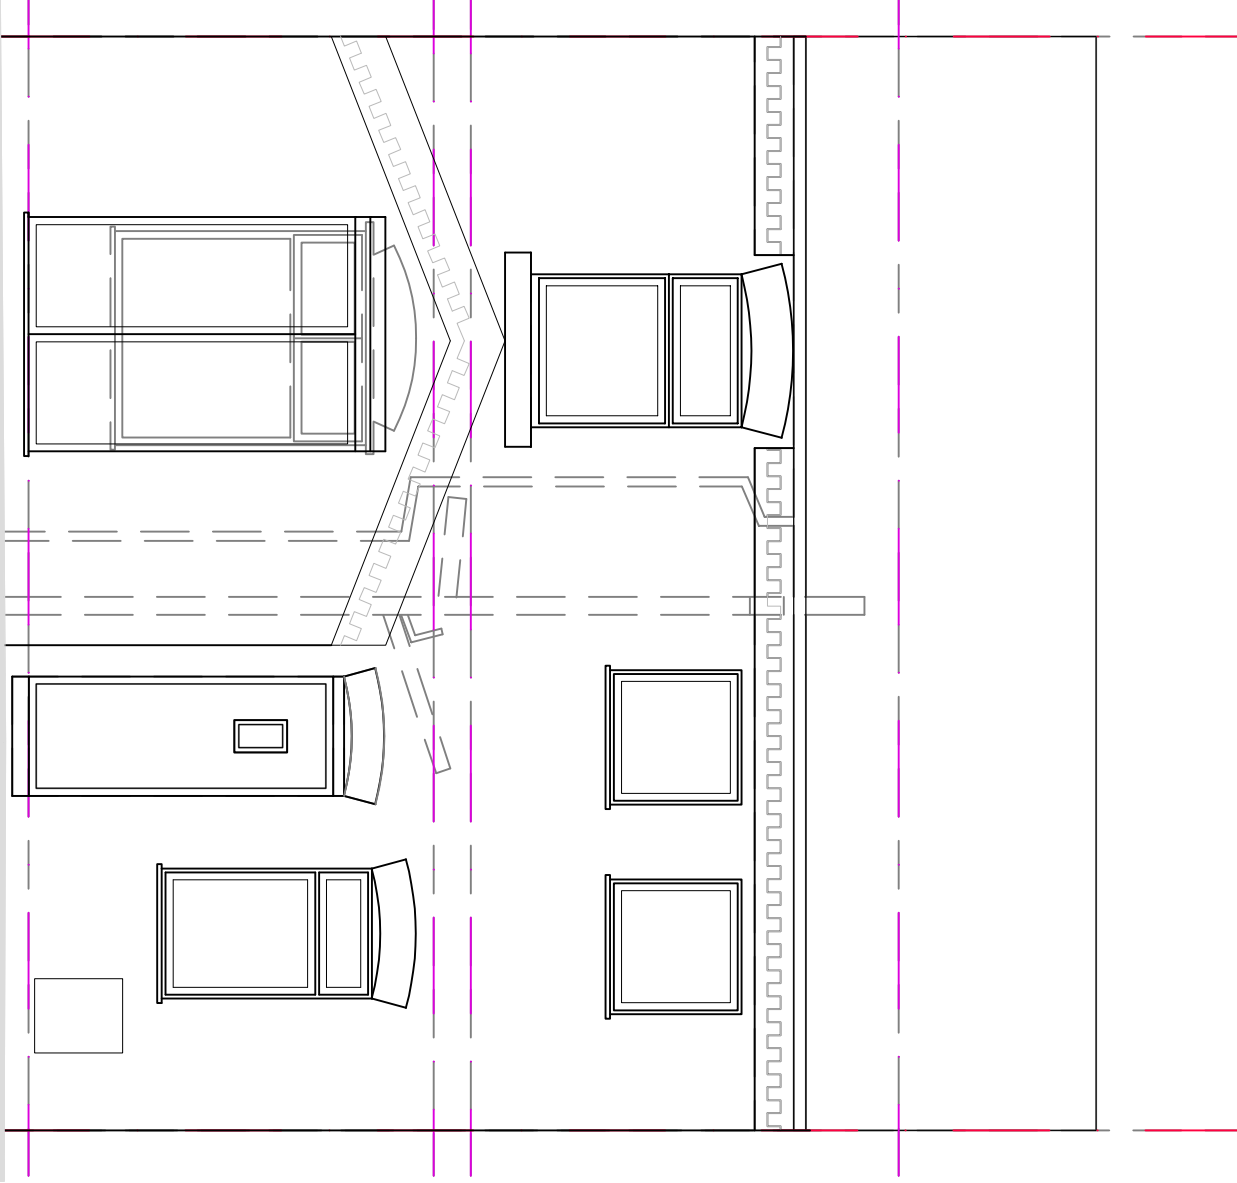

FRONT ELEVATION

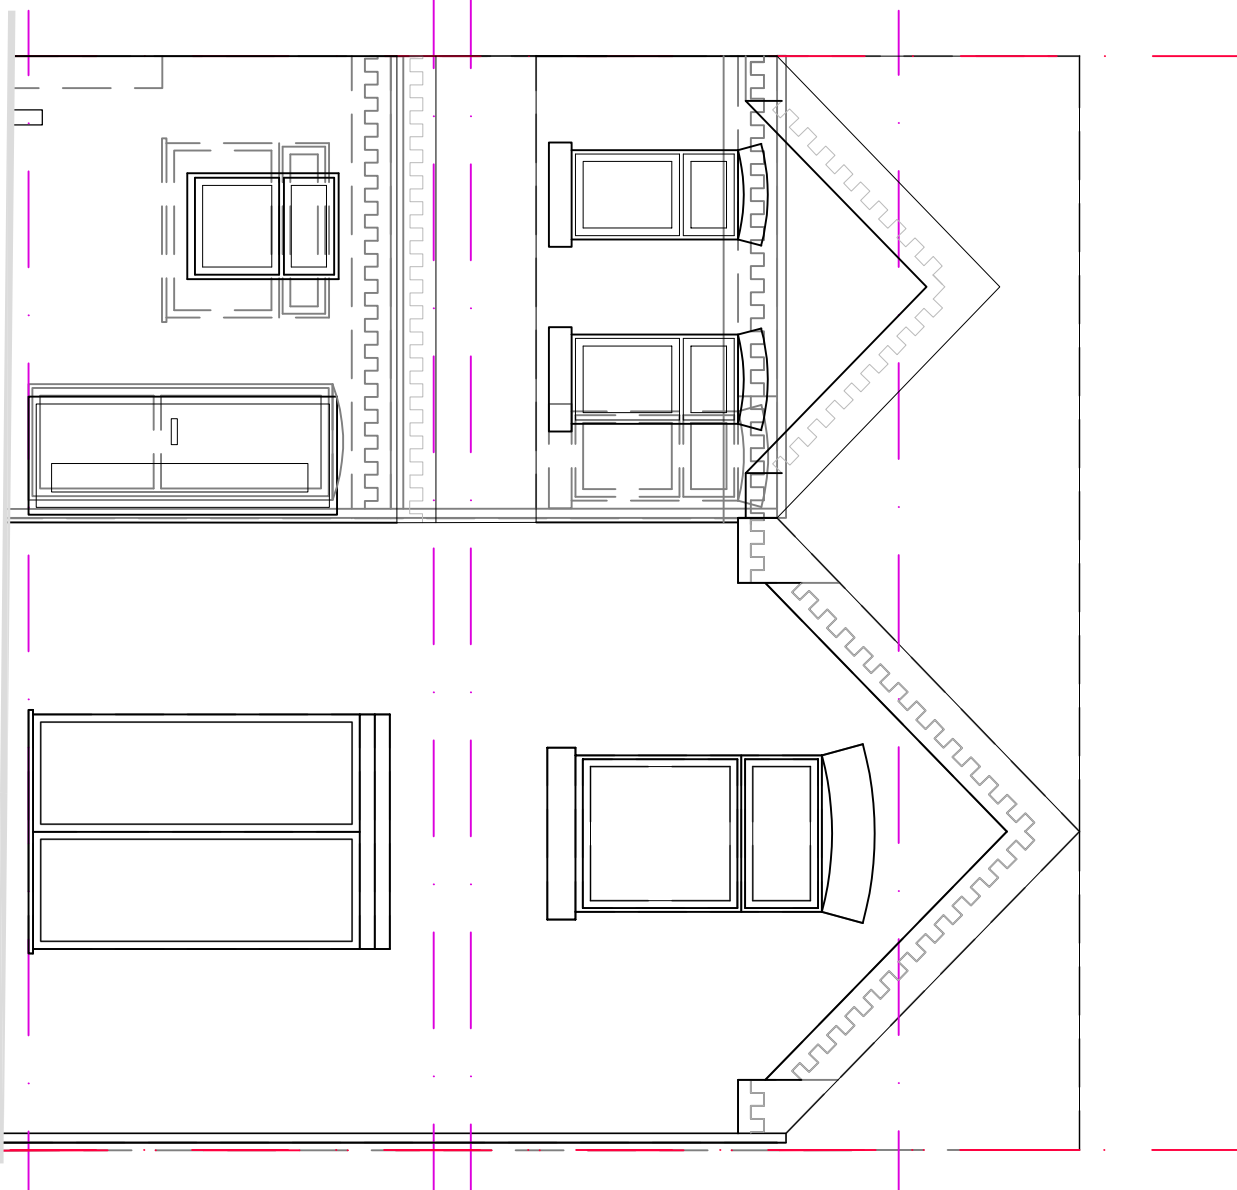

REAR ELEVATION

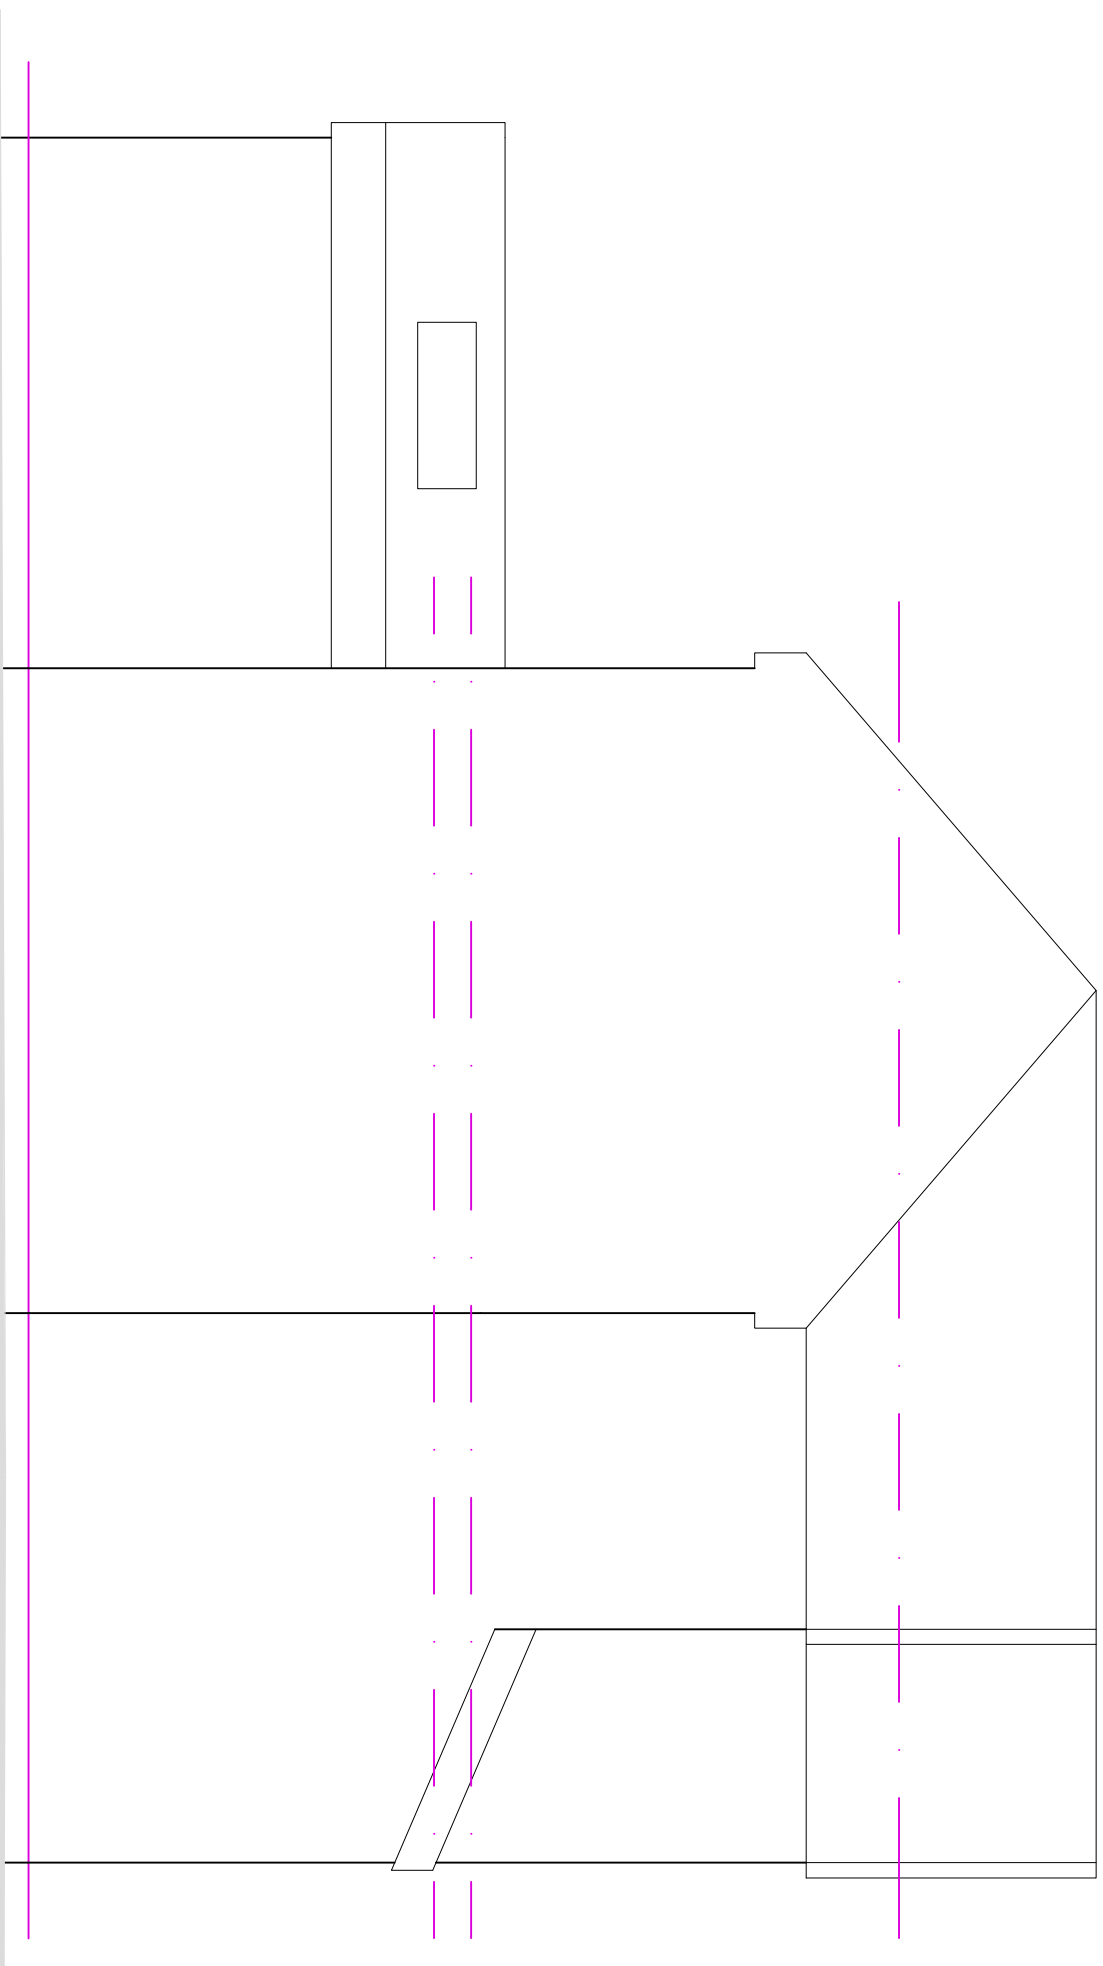

SIDE ELEVATION



Architects & Development

01782 479644

info@mode-architects.co.uk

www.mode-architects.co.uk

Client: Jon Kerr

Project: 23_050 - Kerr - 7 Railway Cottages
ST13 7AU

Title: Proposed Plans and Elevations
Option 5, kitchen and rear extension

Status Scheme			
Scale	Drawn	Checked	
1:50	May 24	RA	KM
Drawing No.	23_050 AL (0)	06	Rev D