




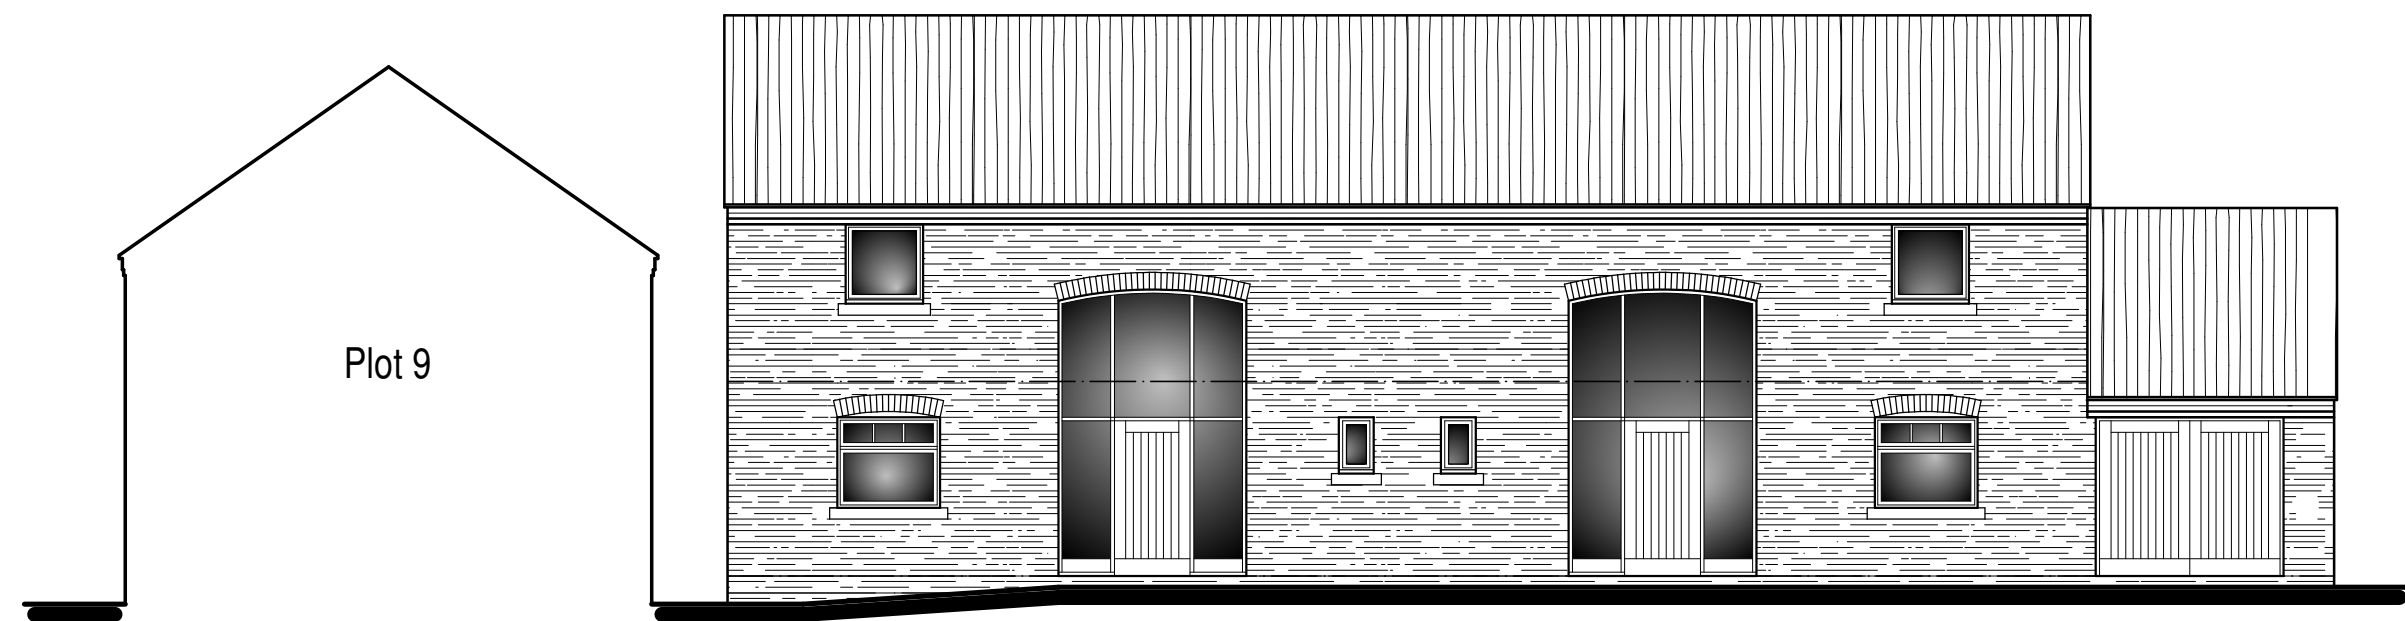


South East Elevation

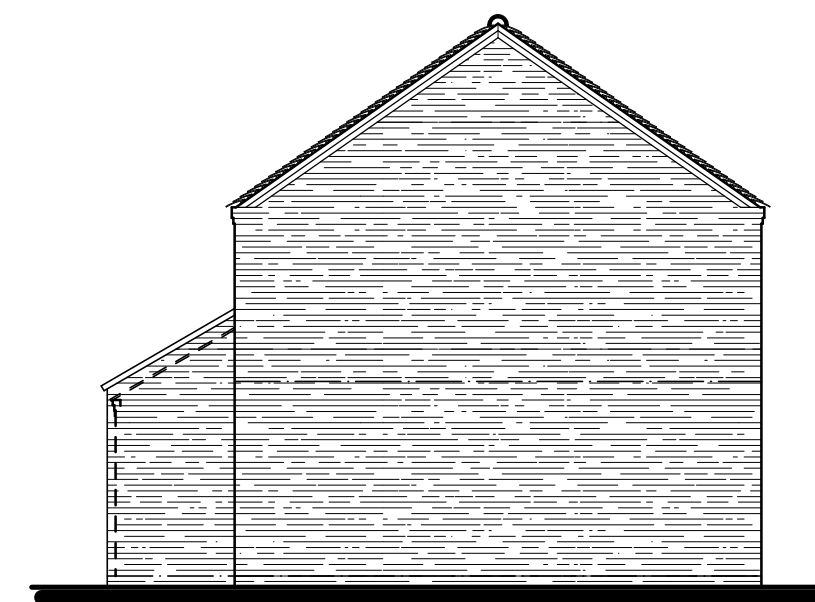


South West Elevation

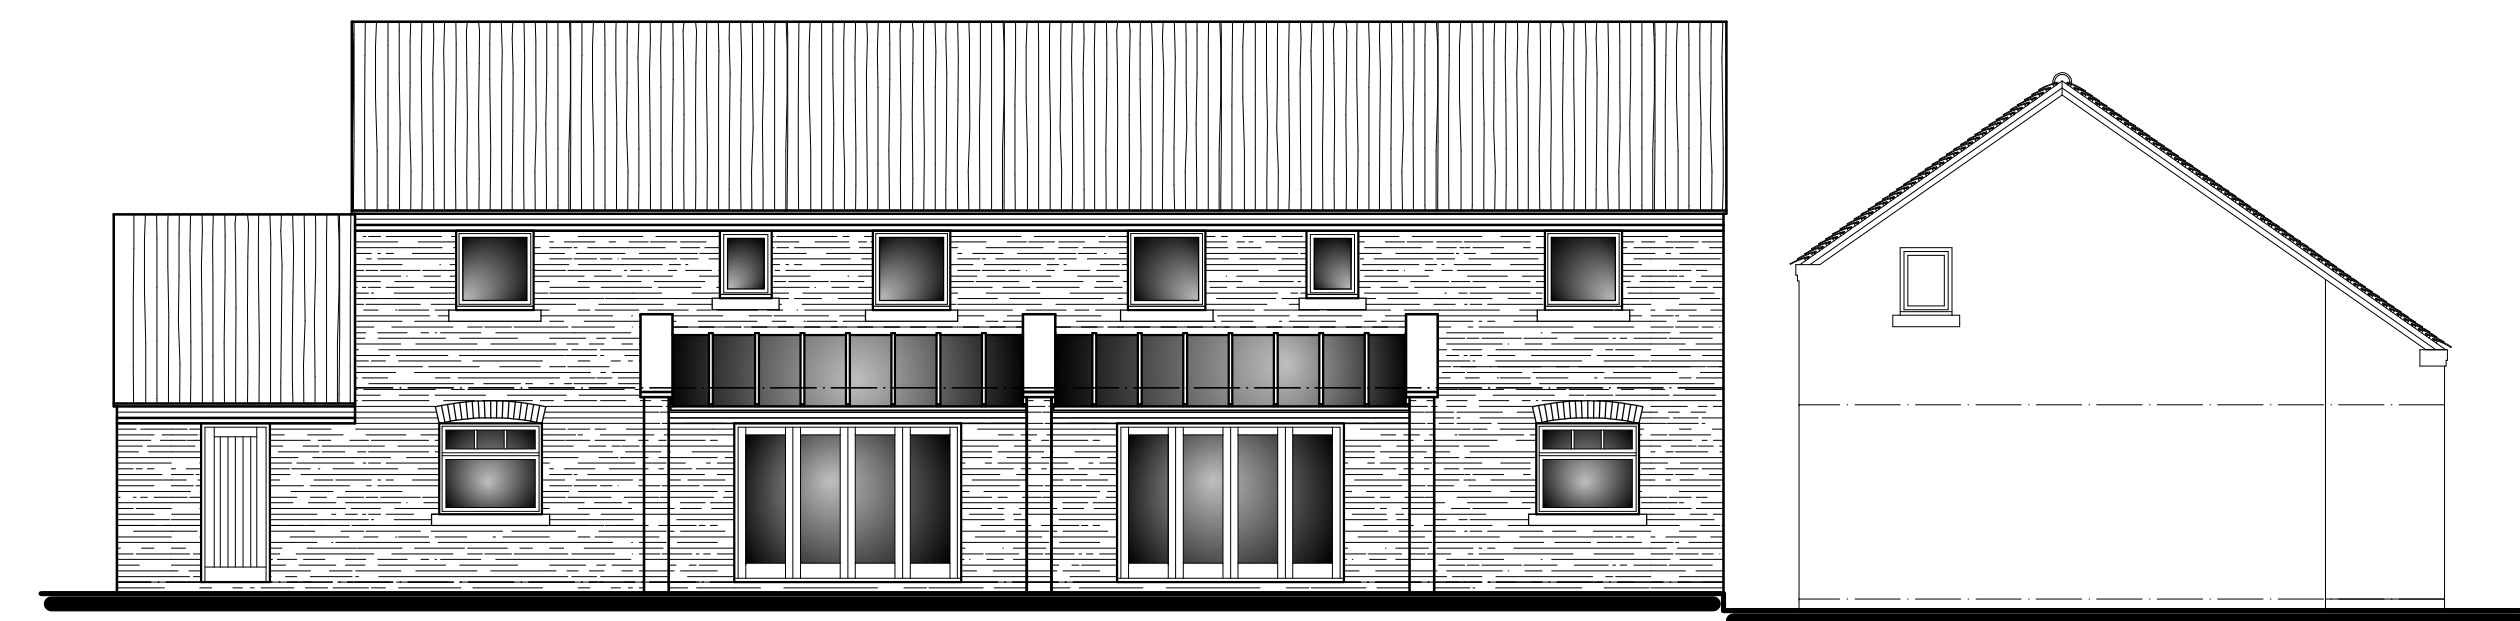


North West Elevation

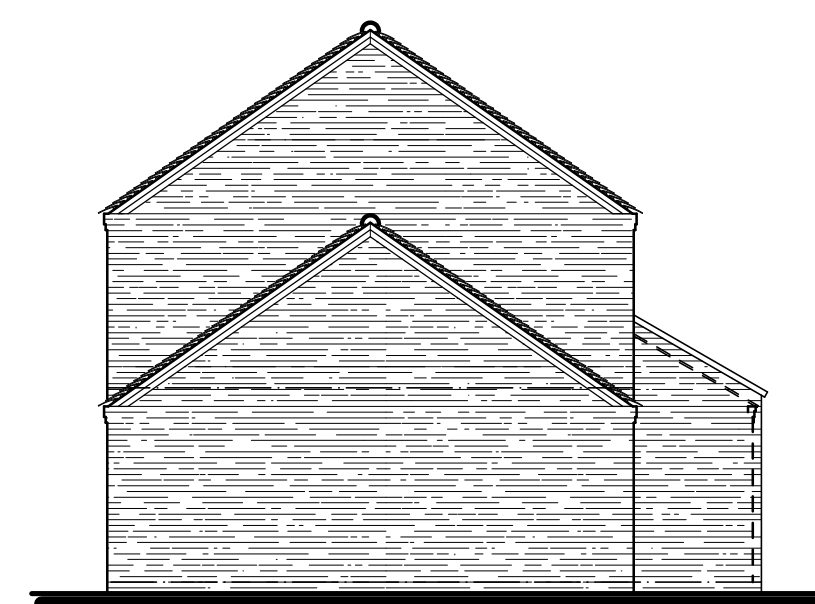

North East Elevation

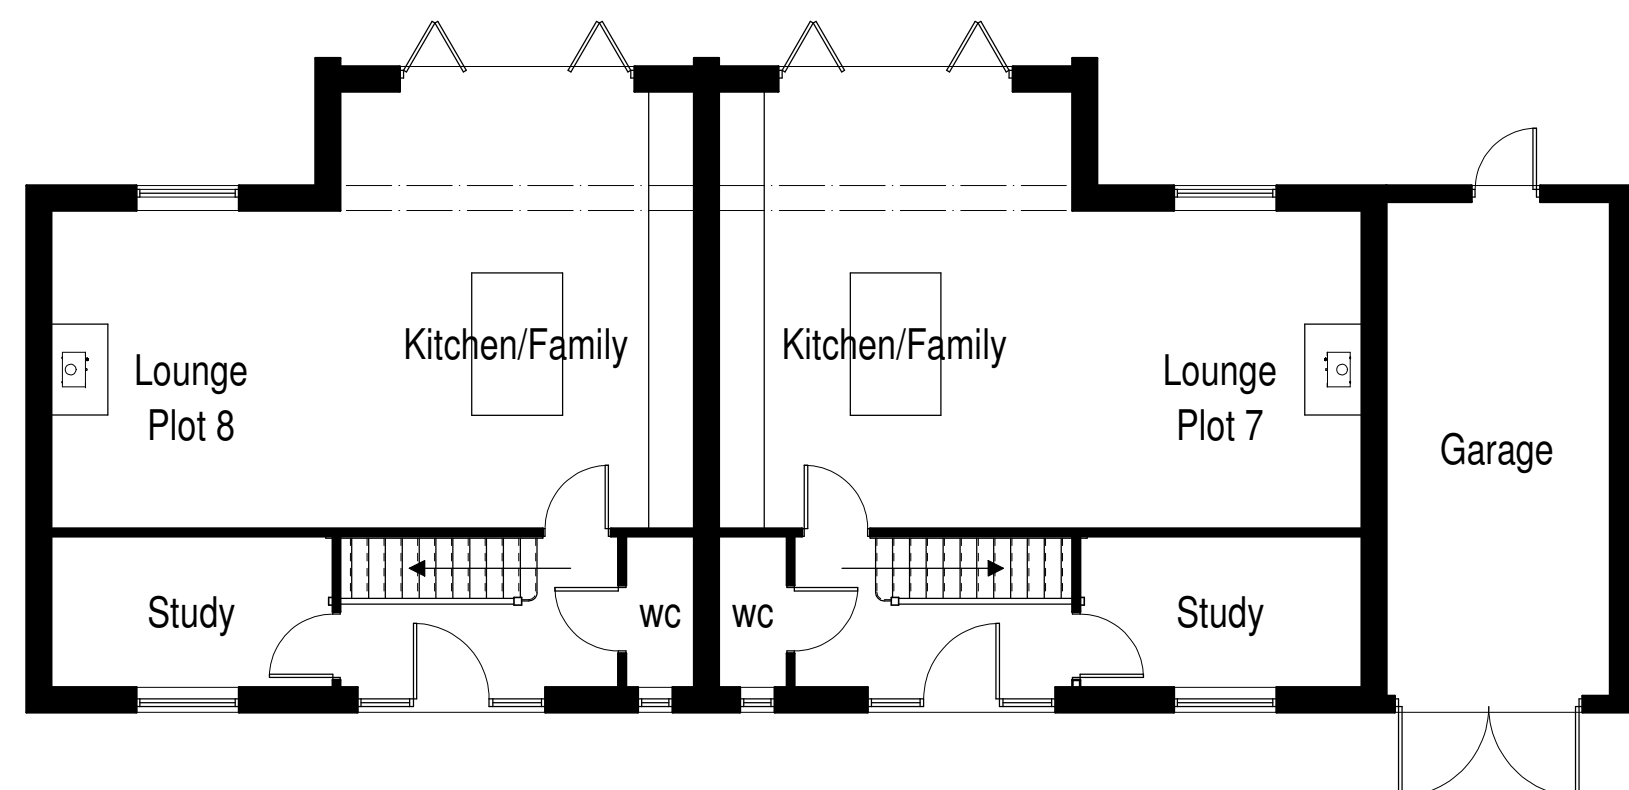

Ground Floor Plan

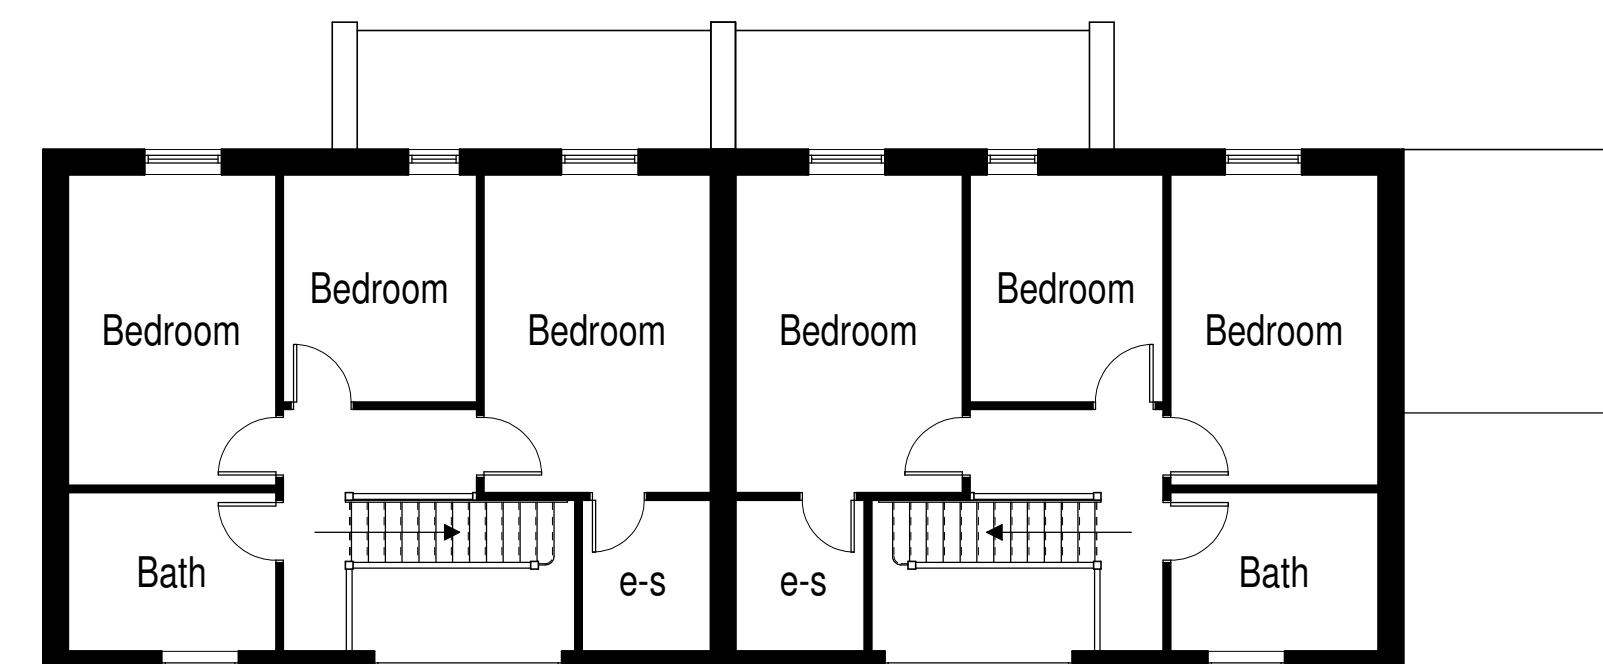

First Floor Plan

EXTERNAL MATERIALS

Roof :-
Wienerberger Sandtoft 20/20 clay roof tiles in Antique Slate.


Eaves :-
3 course projecting brickwork including dentil course.
All agreed under application ref: DOC/2023/0040.

Rainwater Goods :-
Black plastic gutters fixed into galvanized rise and fall brackets.
Black plastic downpipes clipped to wall face.
All agreed under application ref: DOC/2023/0040.

Walls :-
Facing brickwork with contrasting eaves courses to local authority approval.
All agreed under application ref: DOC/2023/0040.

Windows :-
Flush fitting uPVC windows with externally bonded glazing bars. Windows to have a Cream Grain (RAL 9001) finish. Windows to have reconstituted stone cills and contrasting arched brick heads.

Doors :-
Painted timber entrance door and garage door to suit the Discharge of Condition drawings on application ref: DOC/2023/0040.
Bi-fold doors to be of aluminium construction and finished in Cream Grain (RAL 9001).

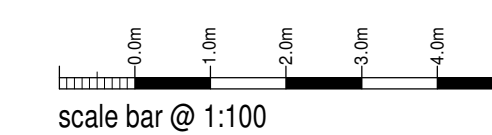

Penlee Ltd

Proposed Variation of Conditions
for Housing Development
Ivy Cottage, Tythe Barn,
Alton, Stoke-on-Trent,
ST10 4AZ

Plot 7-8 Housetype
Floor Plans and Elevations

Date	Sheet	Scale
March 2024	A1	1:100
Dwg No.	Rev.	Drawn
2014-1983-116	-	NAW



This drawing is copyright.
All dimensions must be checked prior to commencement.