

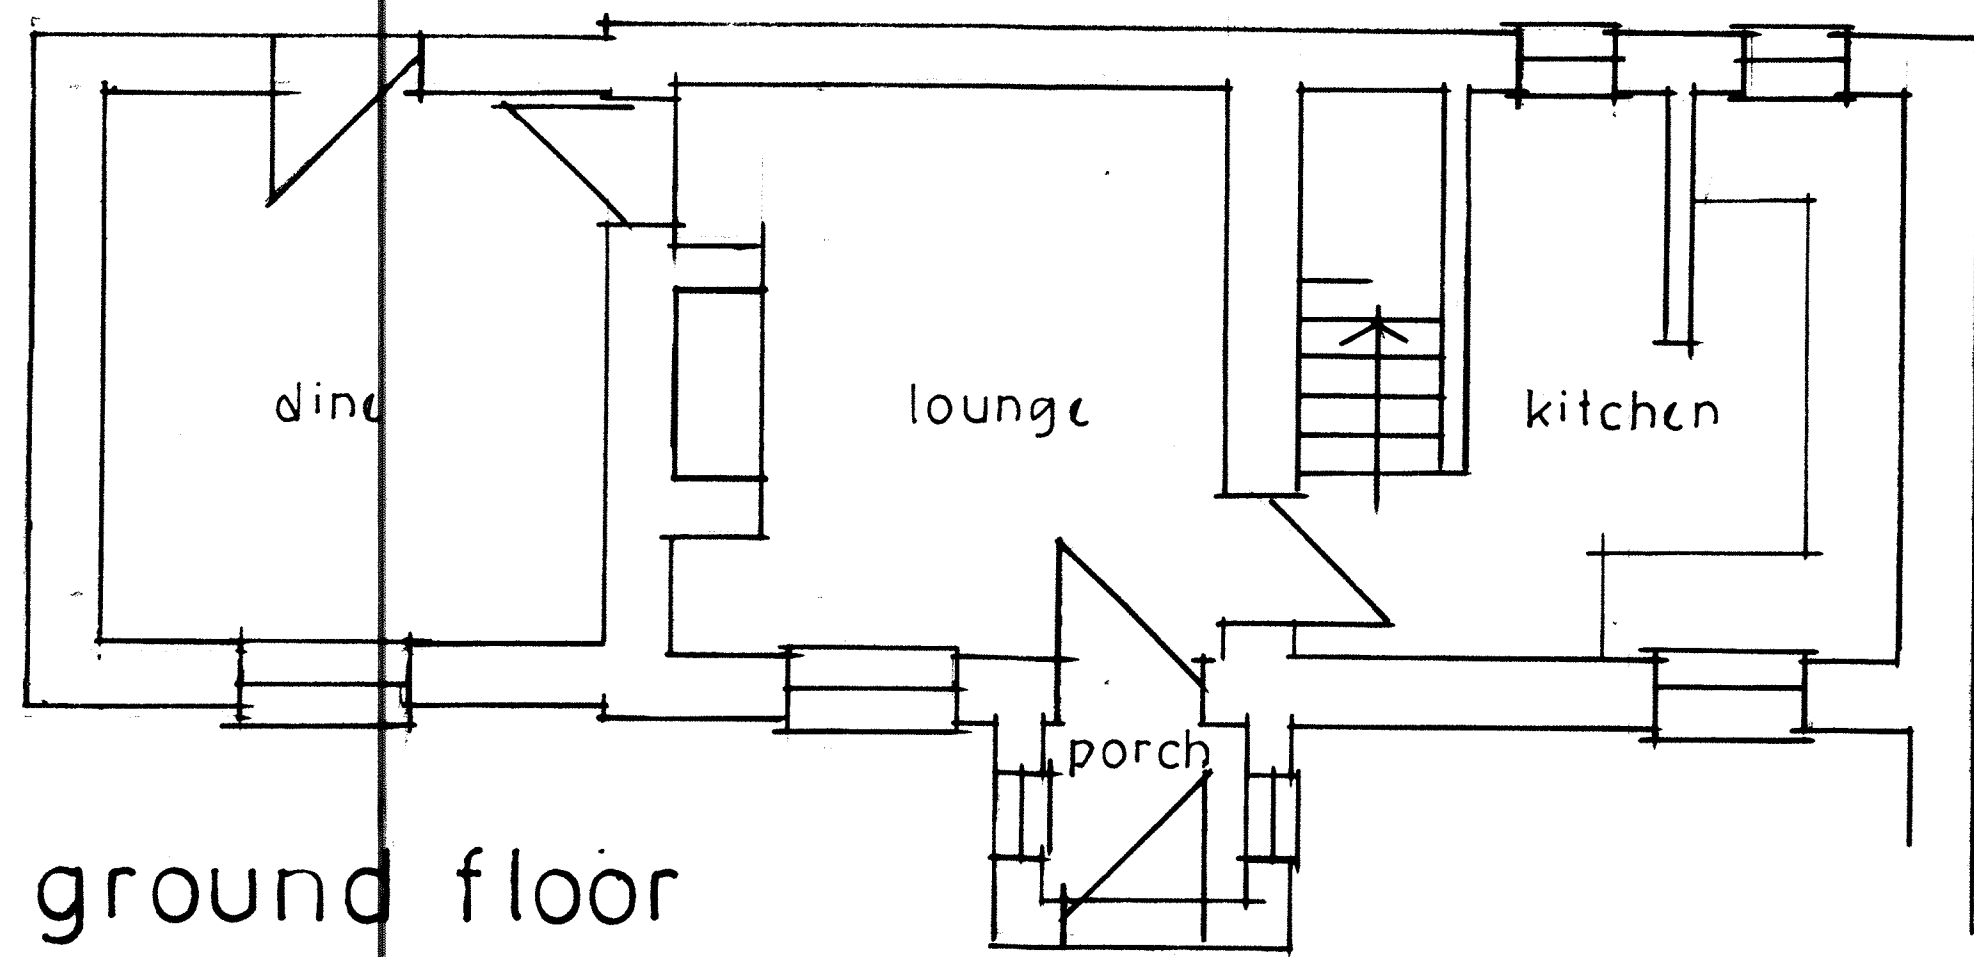


579, leek rd, wetley rocks, staffs.


1:50 existing details

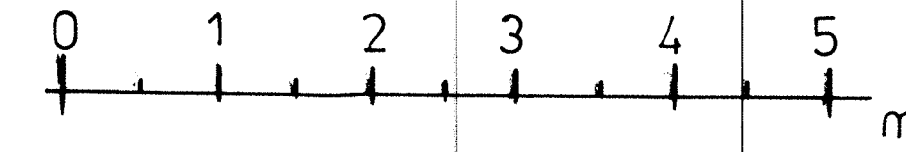


ground floor

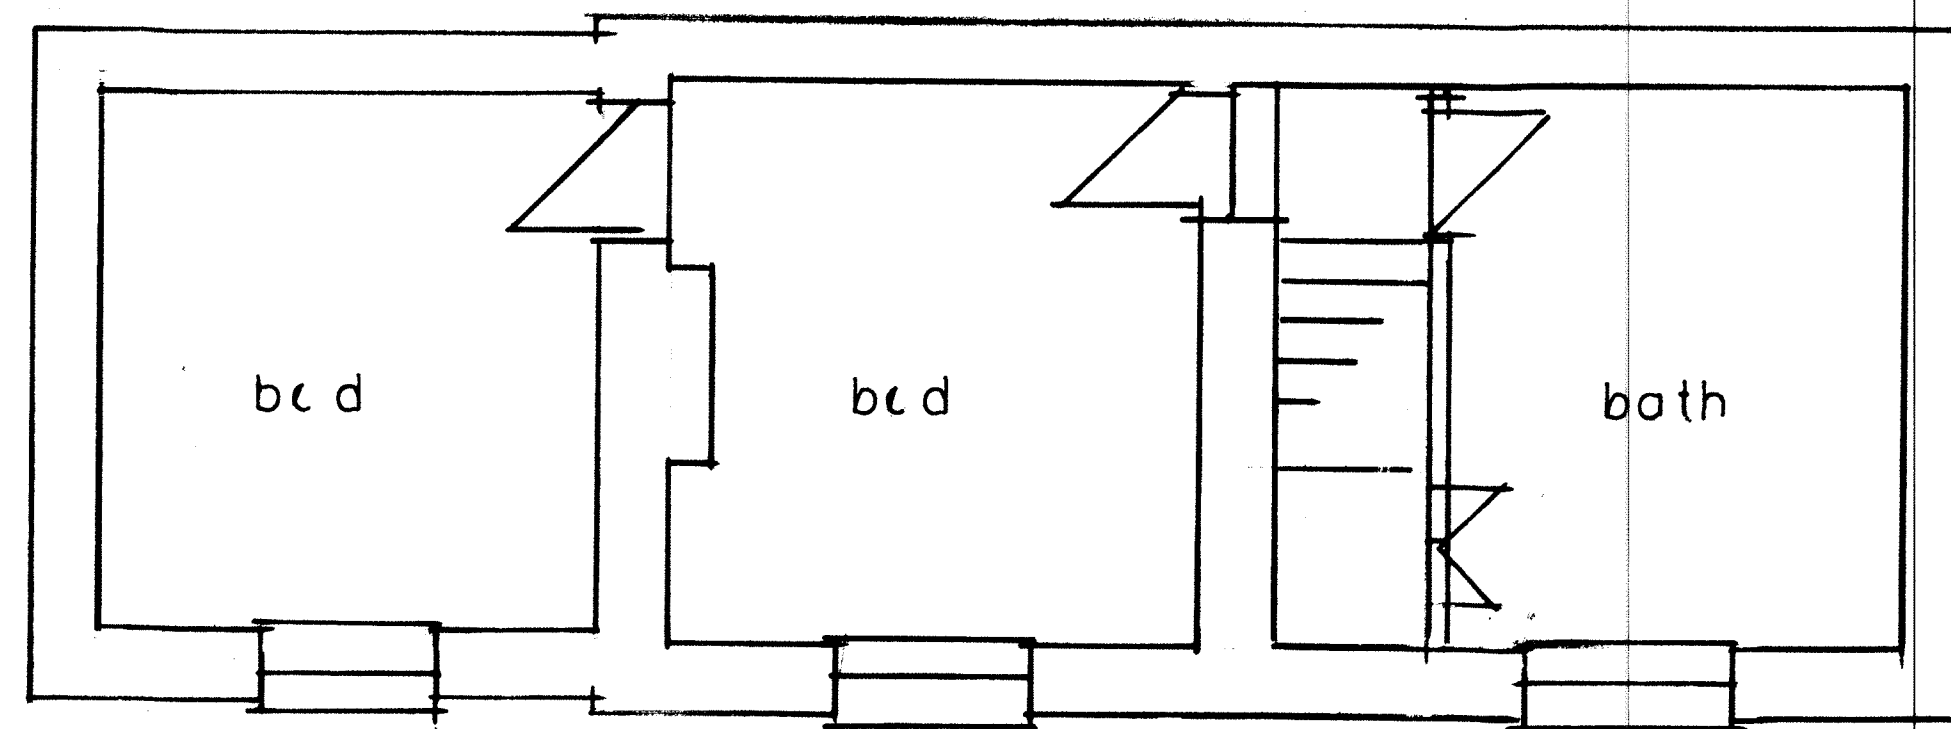


1st floor

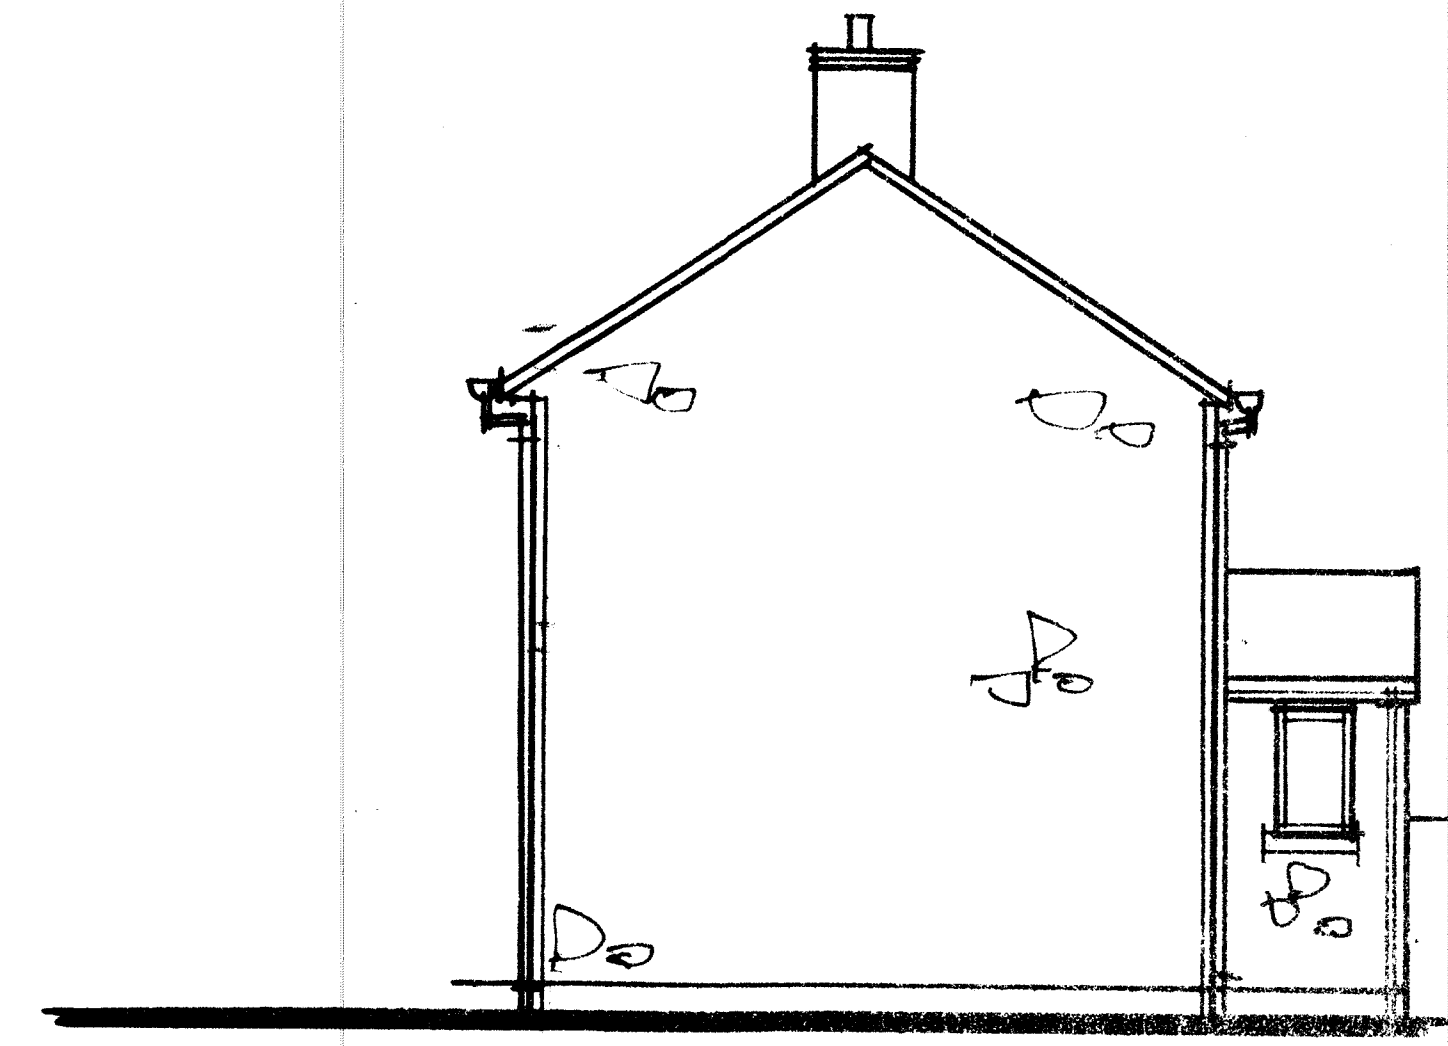


side elevation

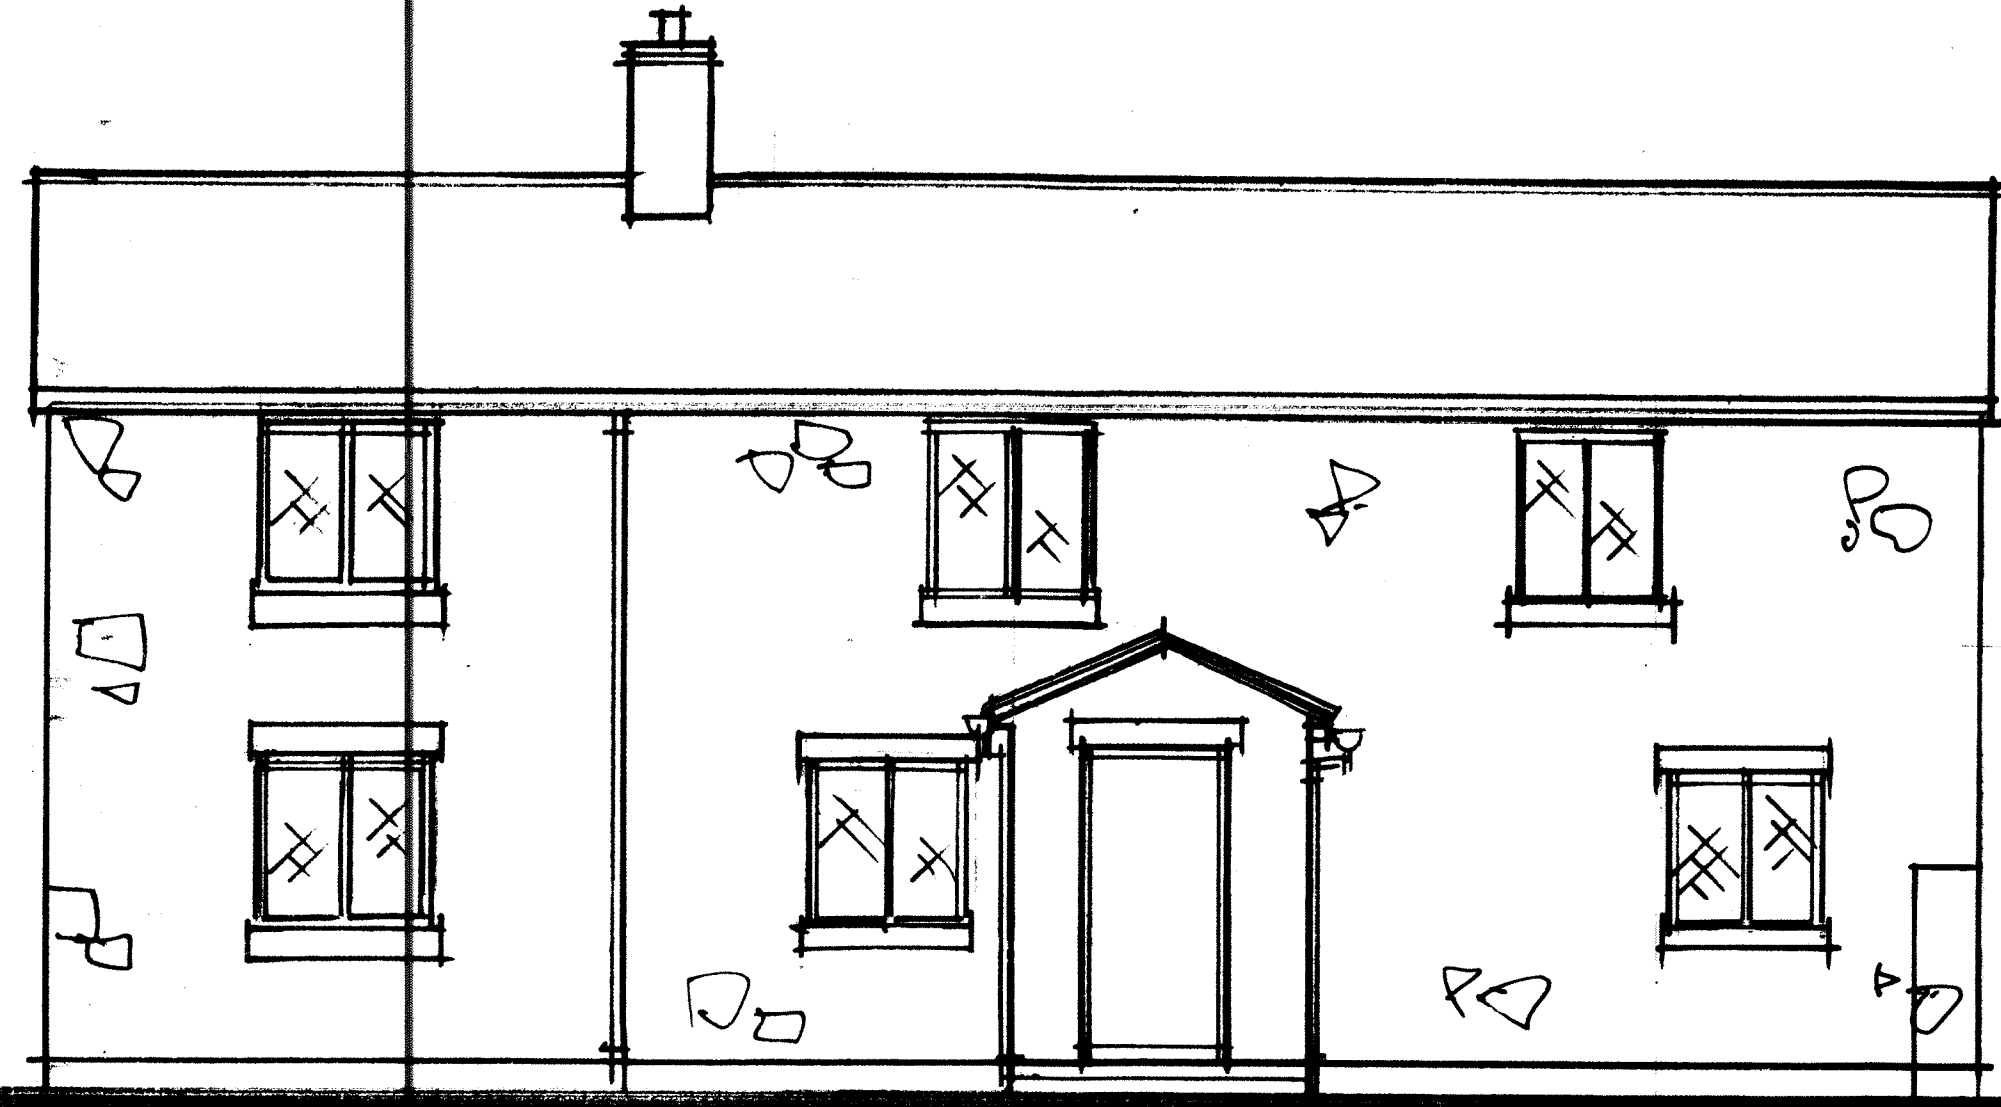


front elevation

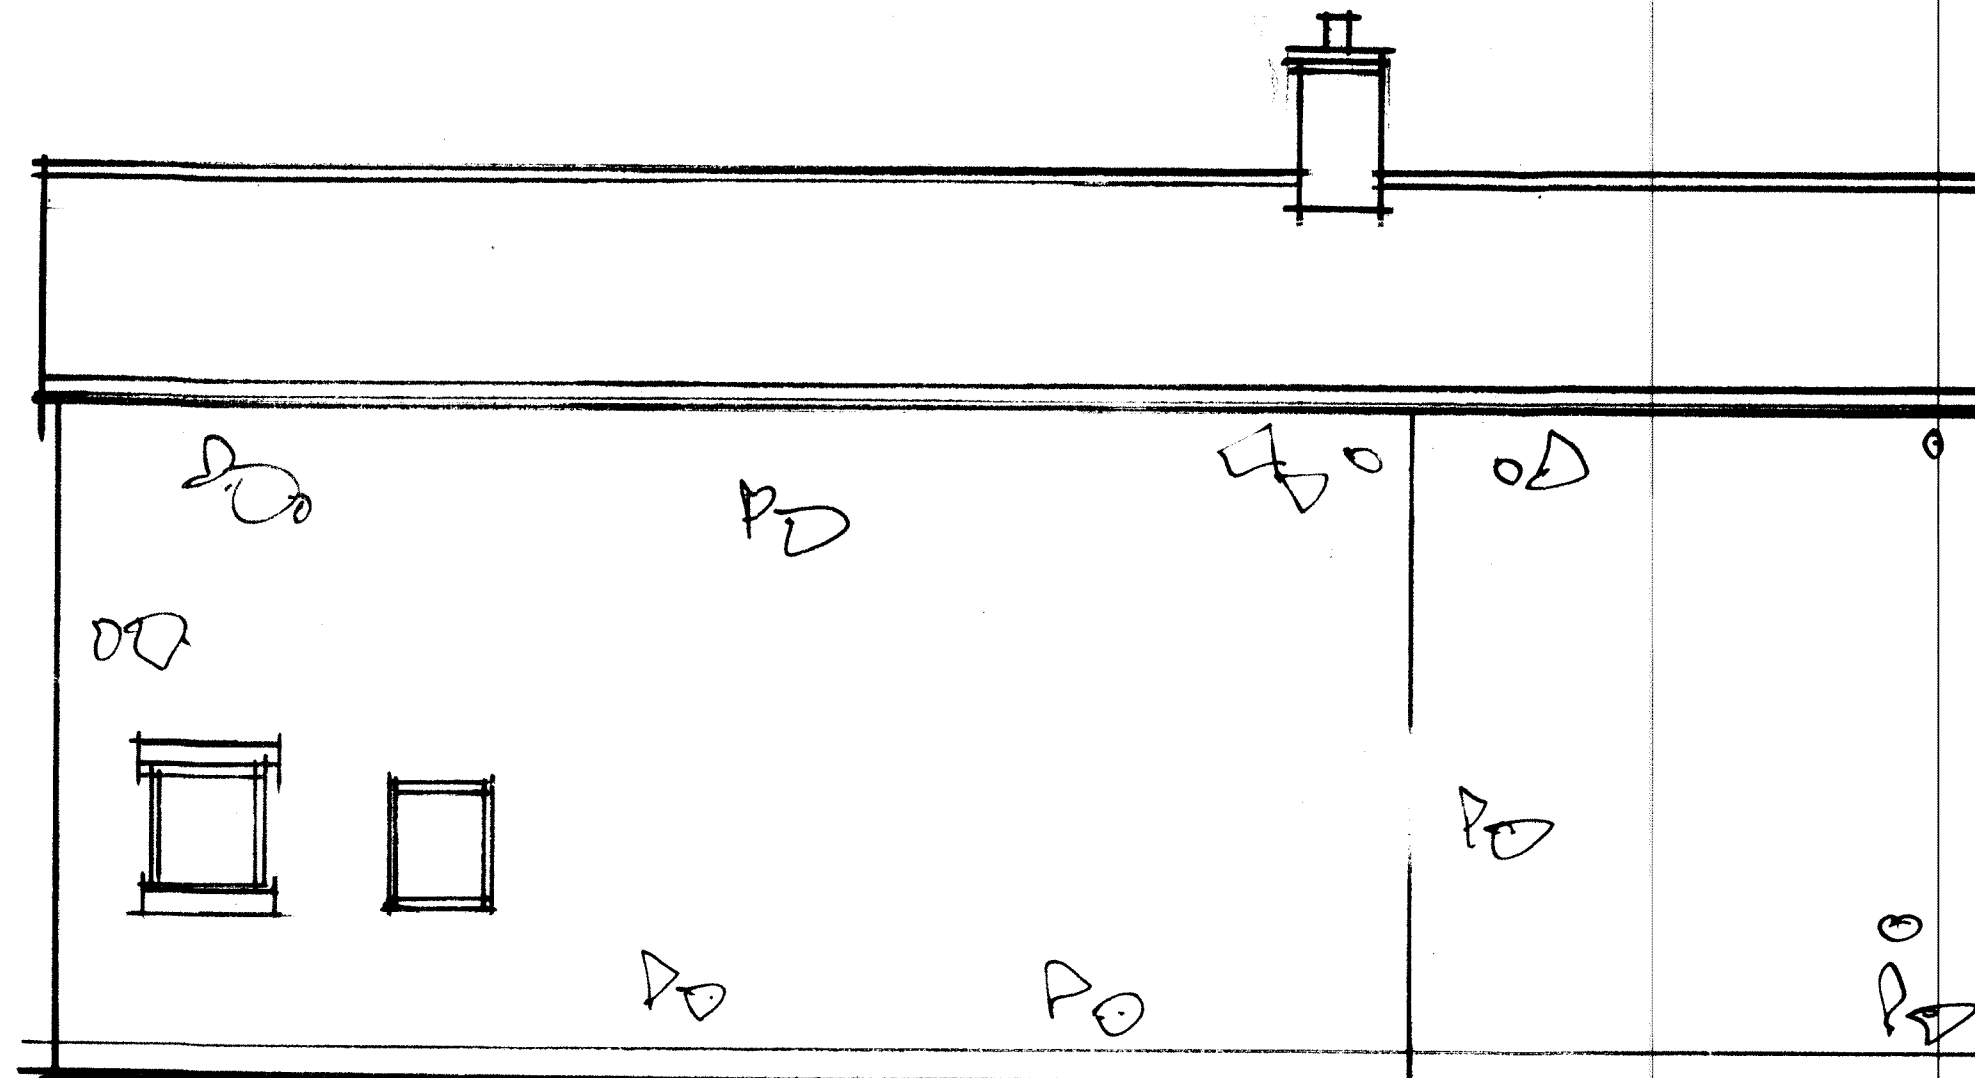


rear elevation

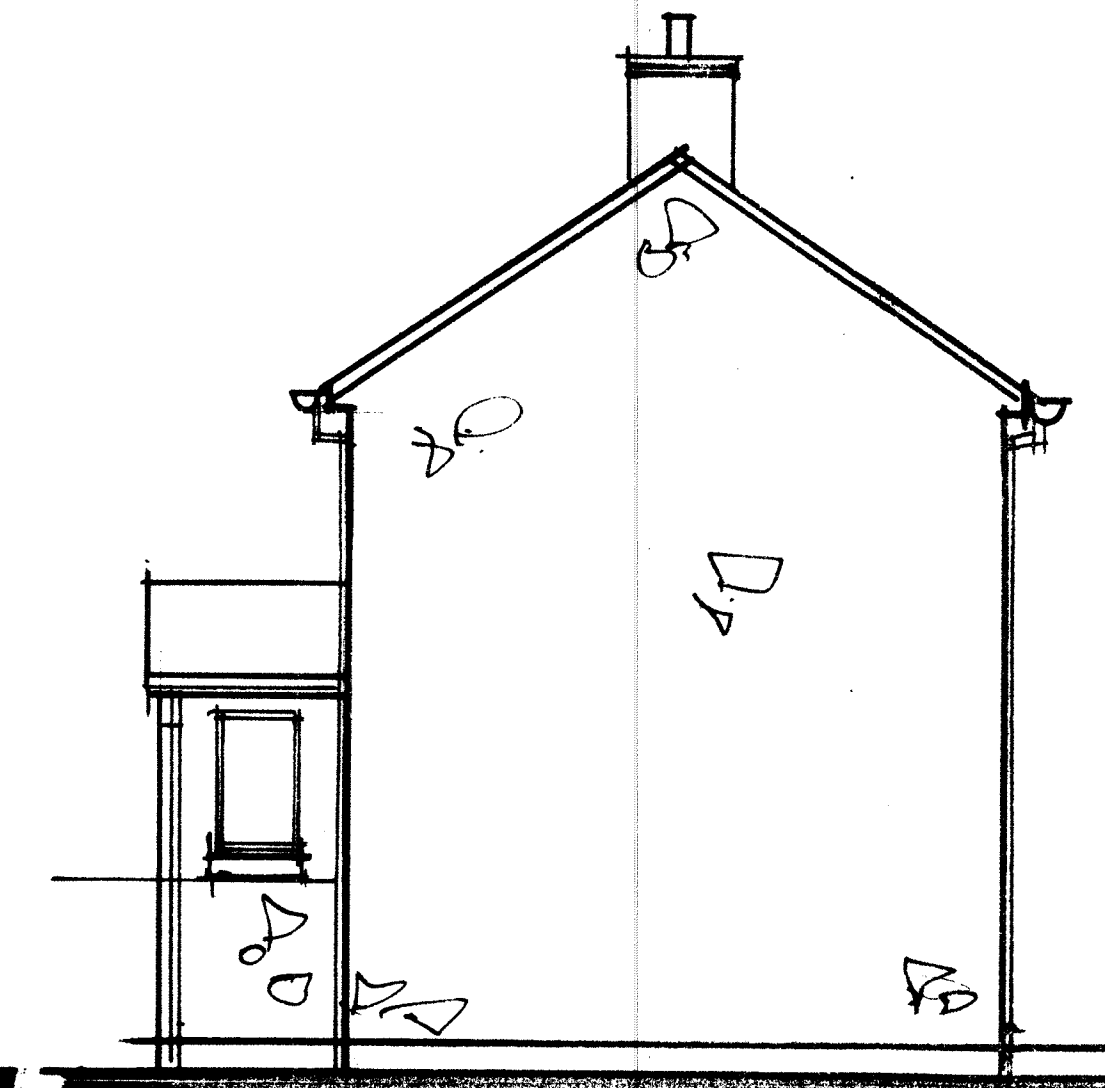

side elevation

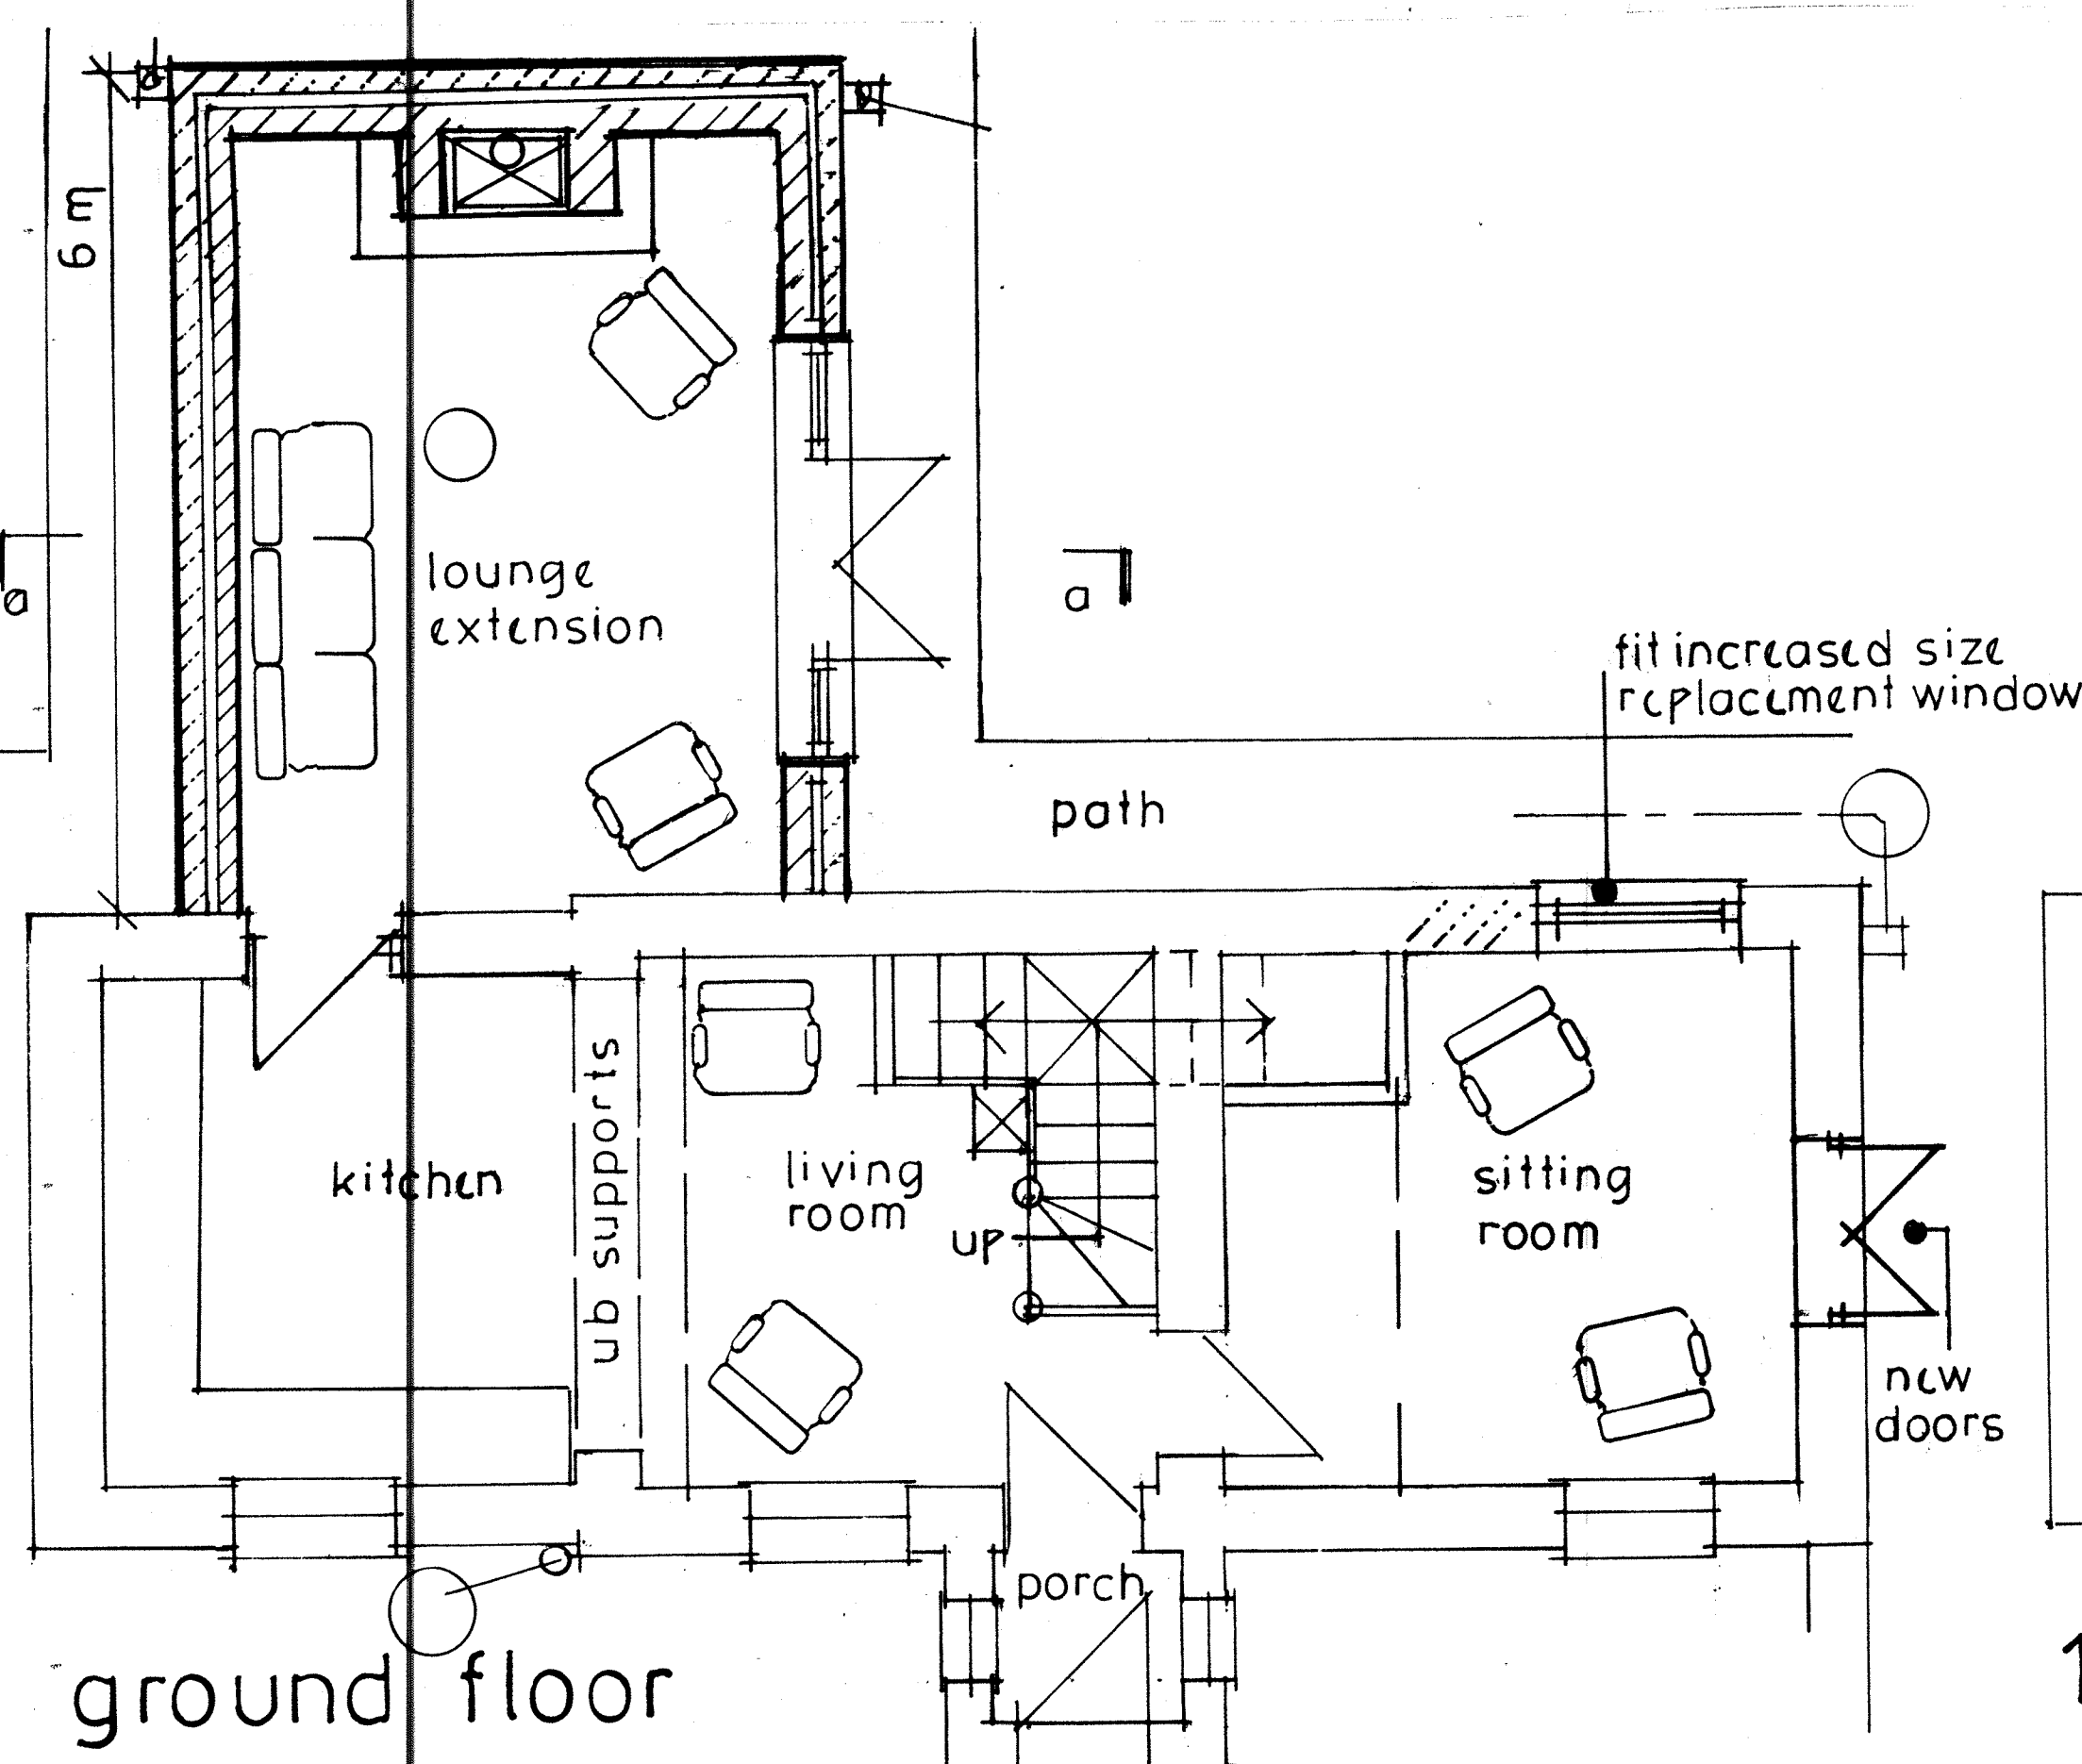

ground floor


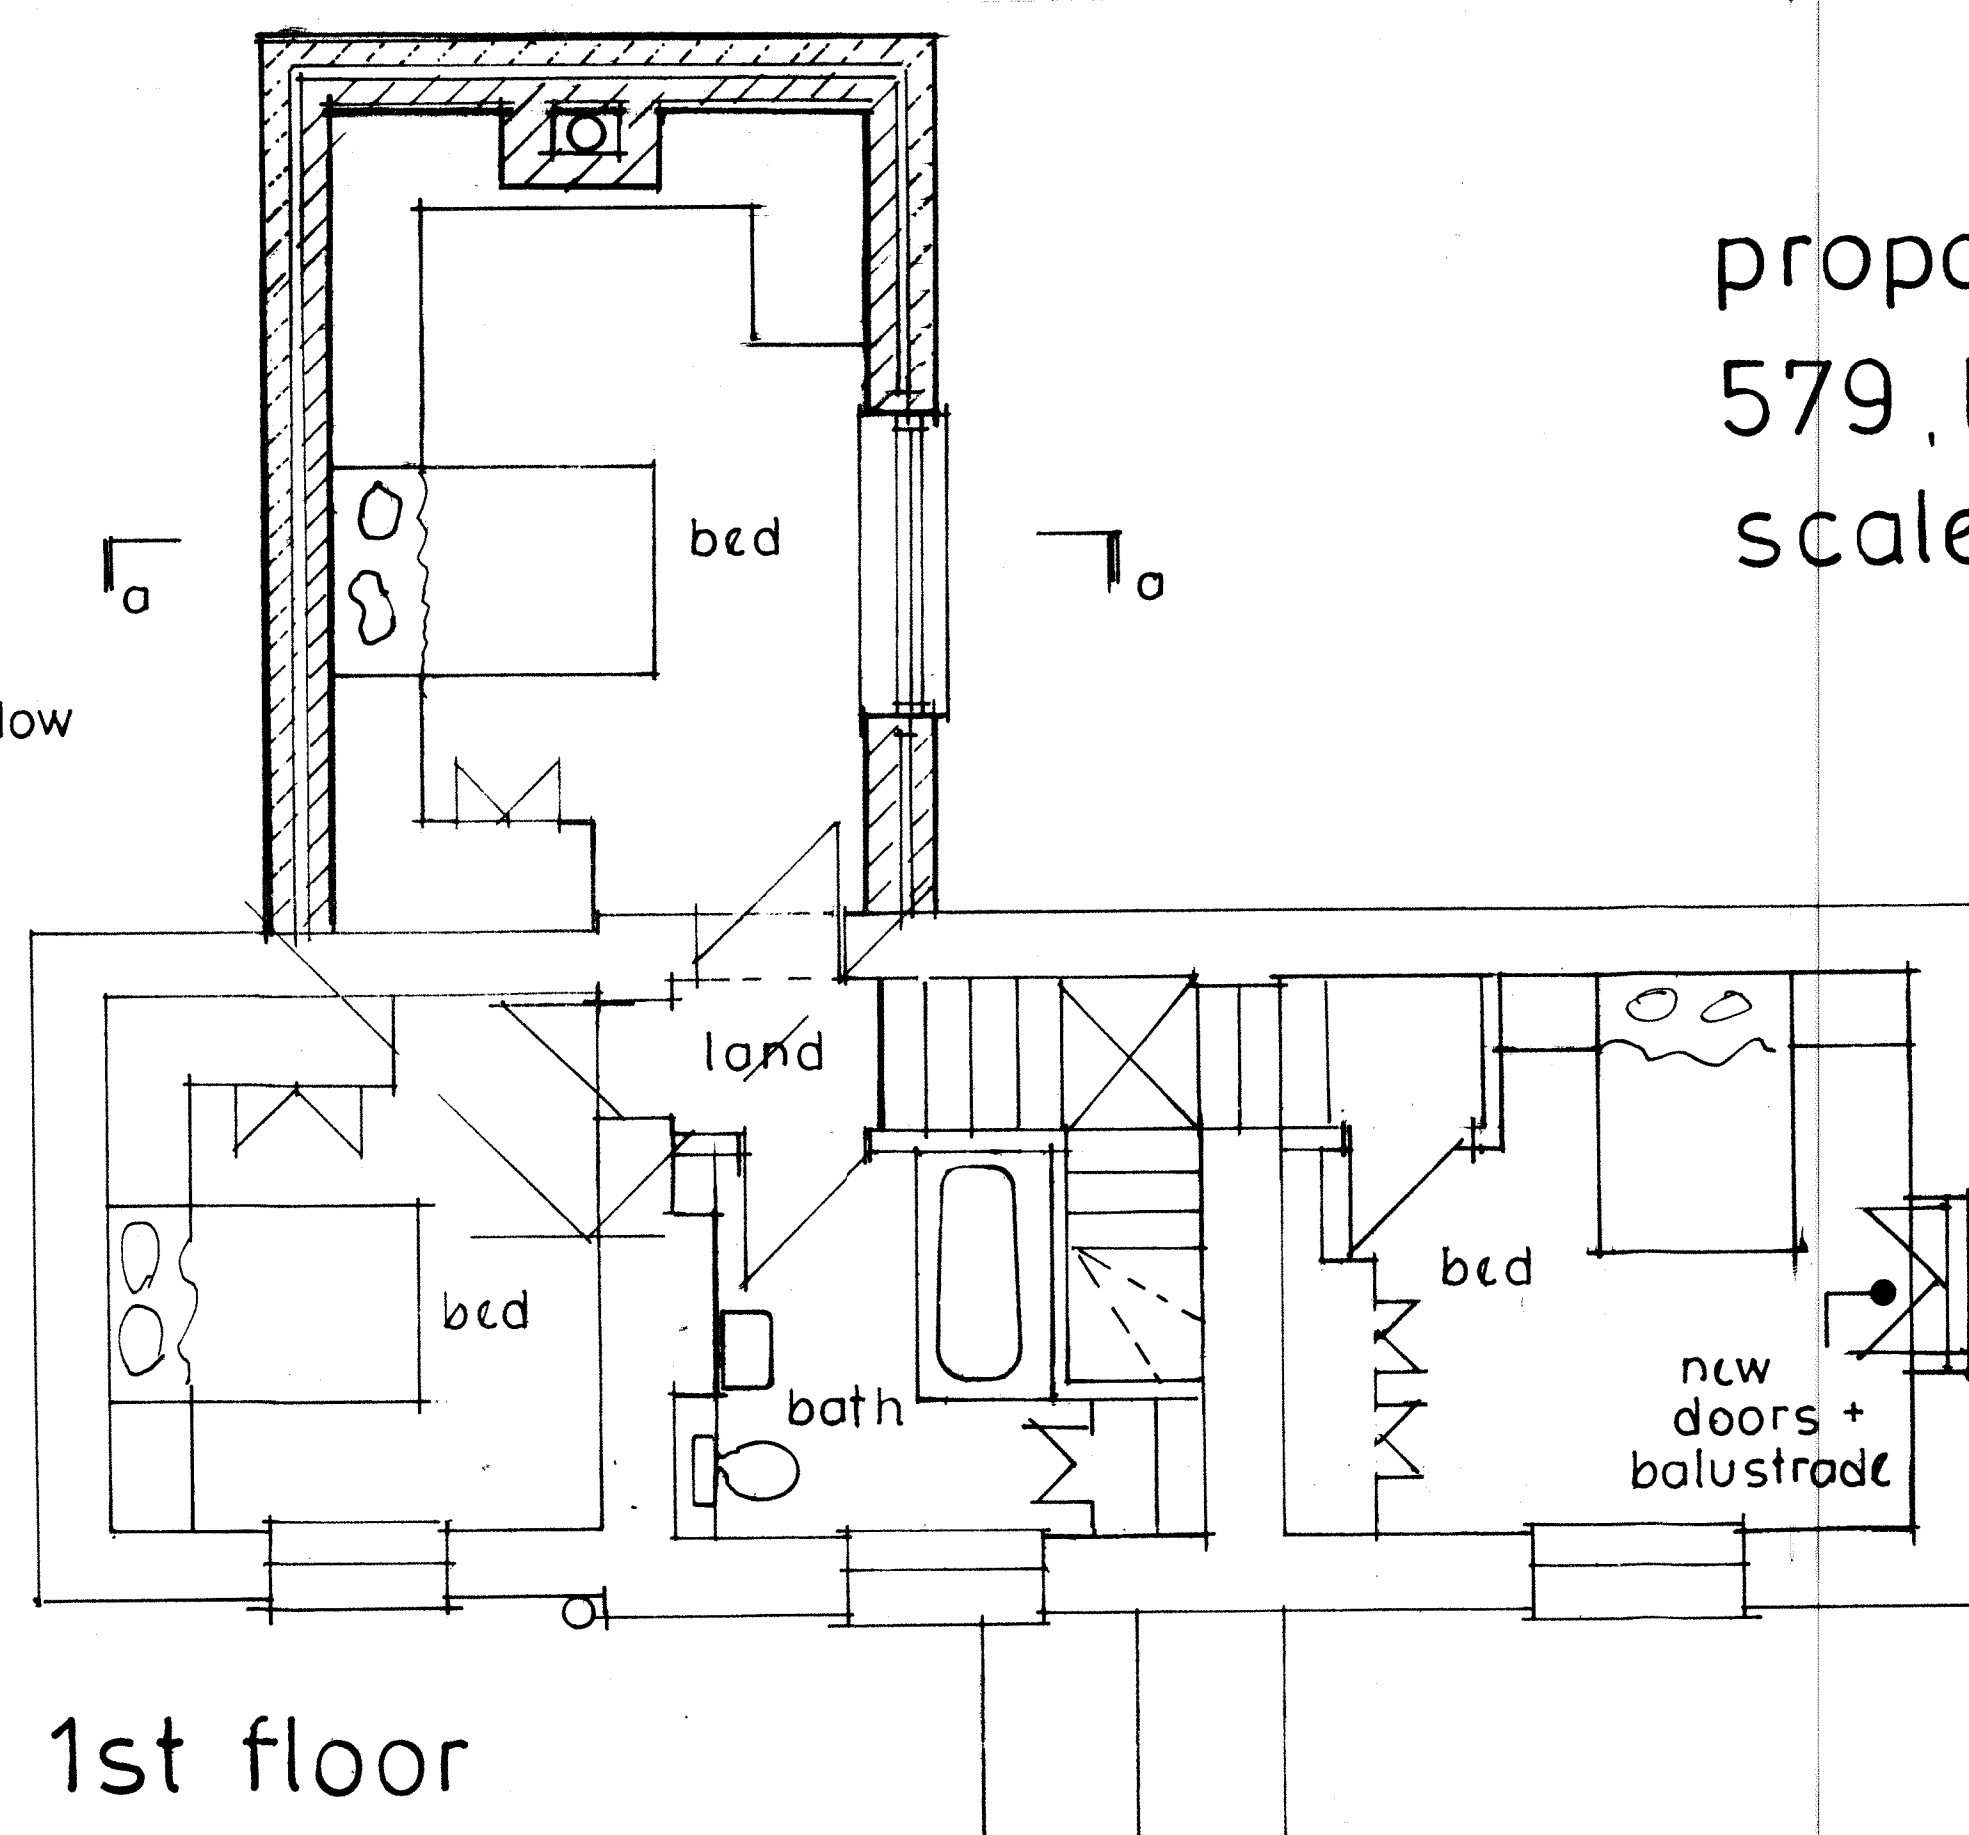


1st floor


proposed rear extension:

579, leek road, wetley rocks.


scale 1:50

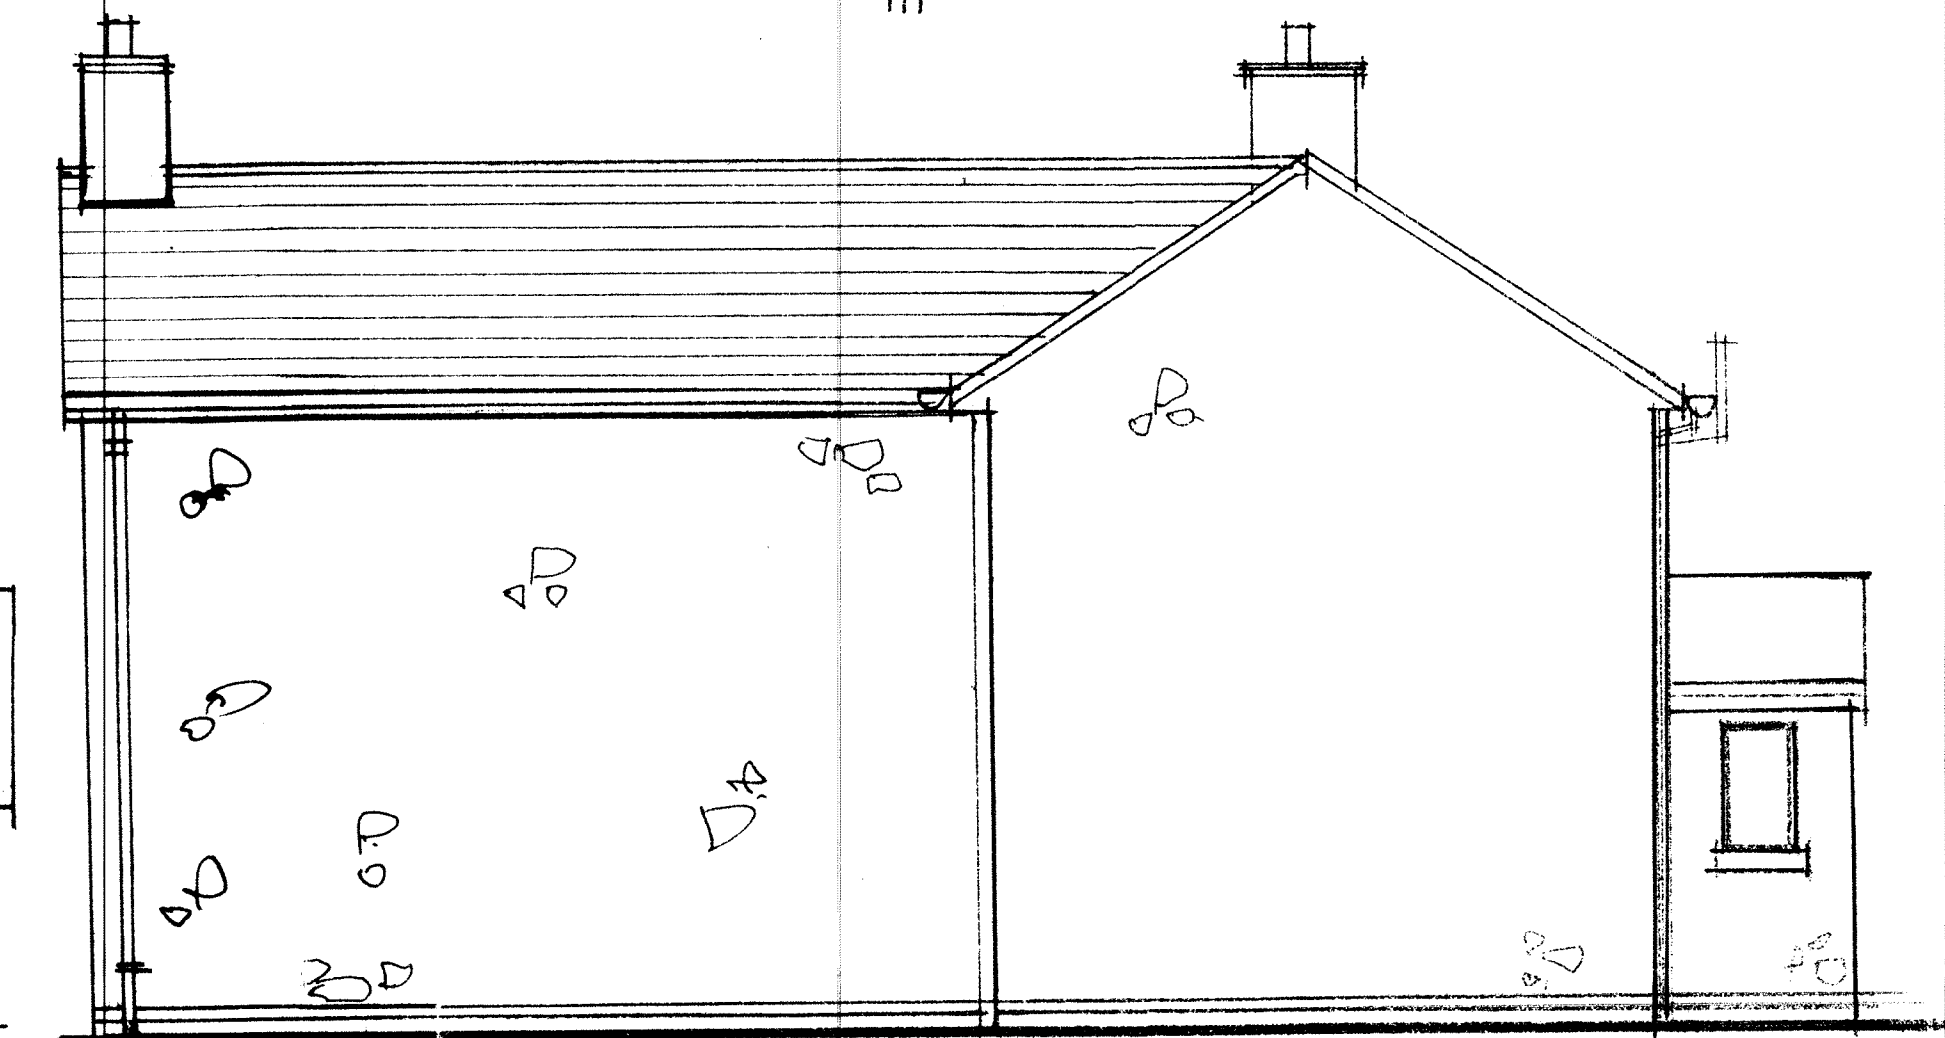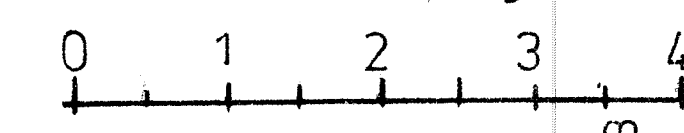


side elevation.

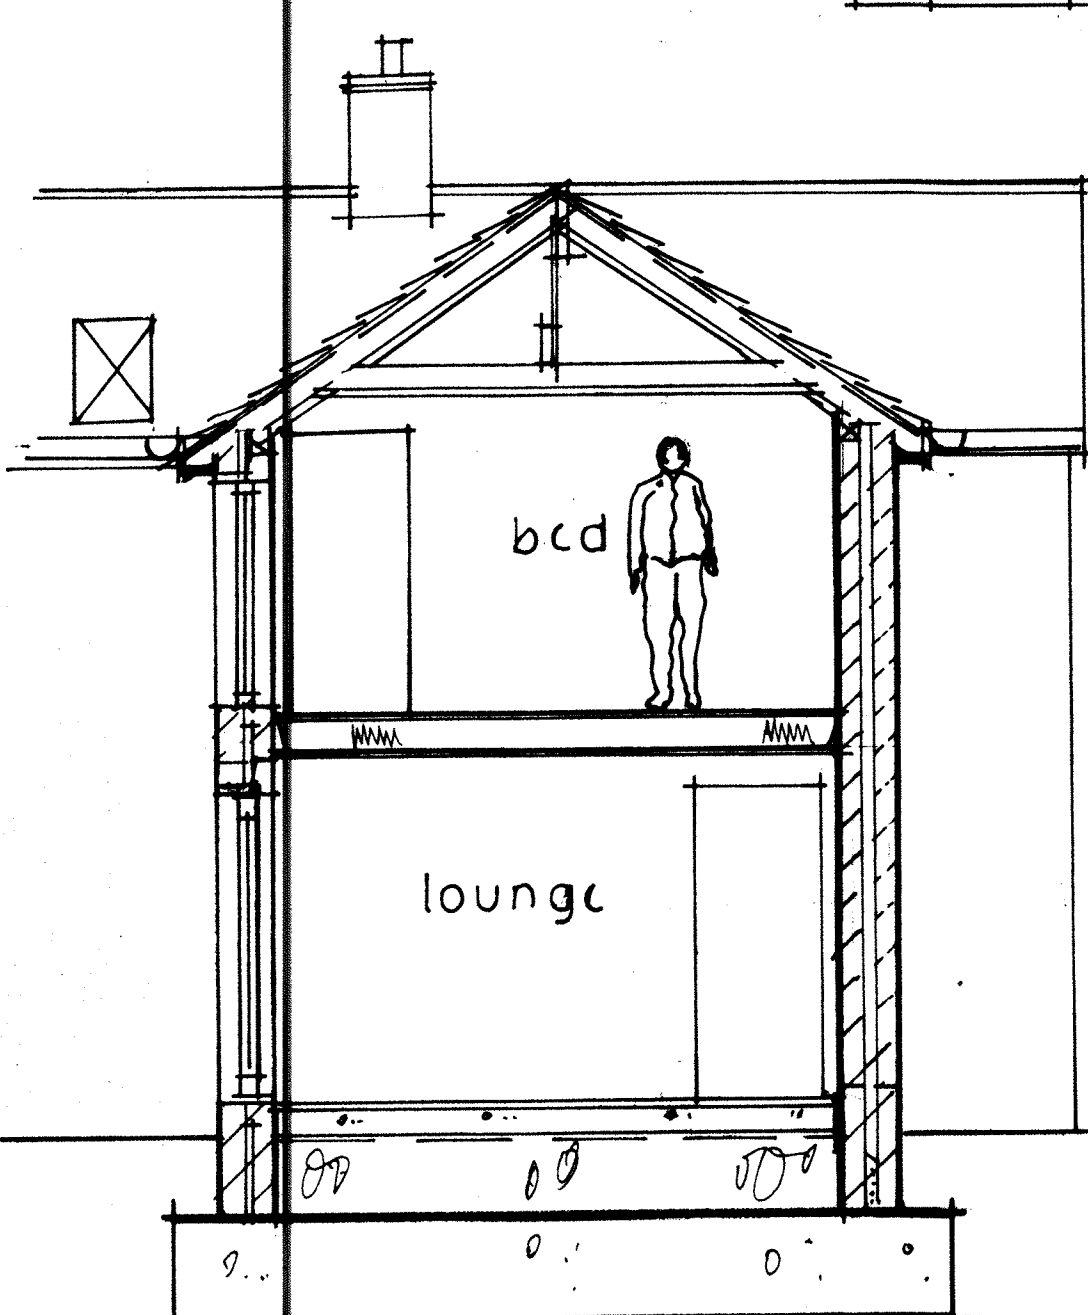

section a-a

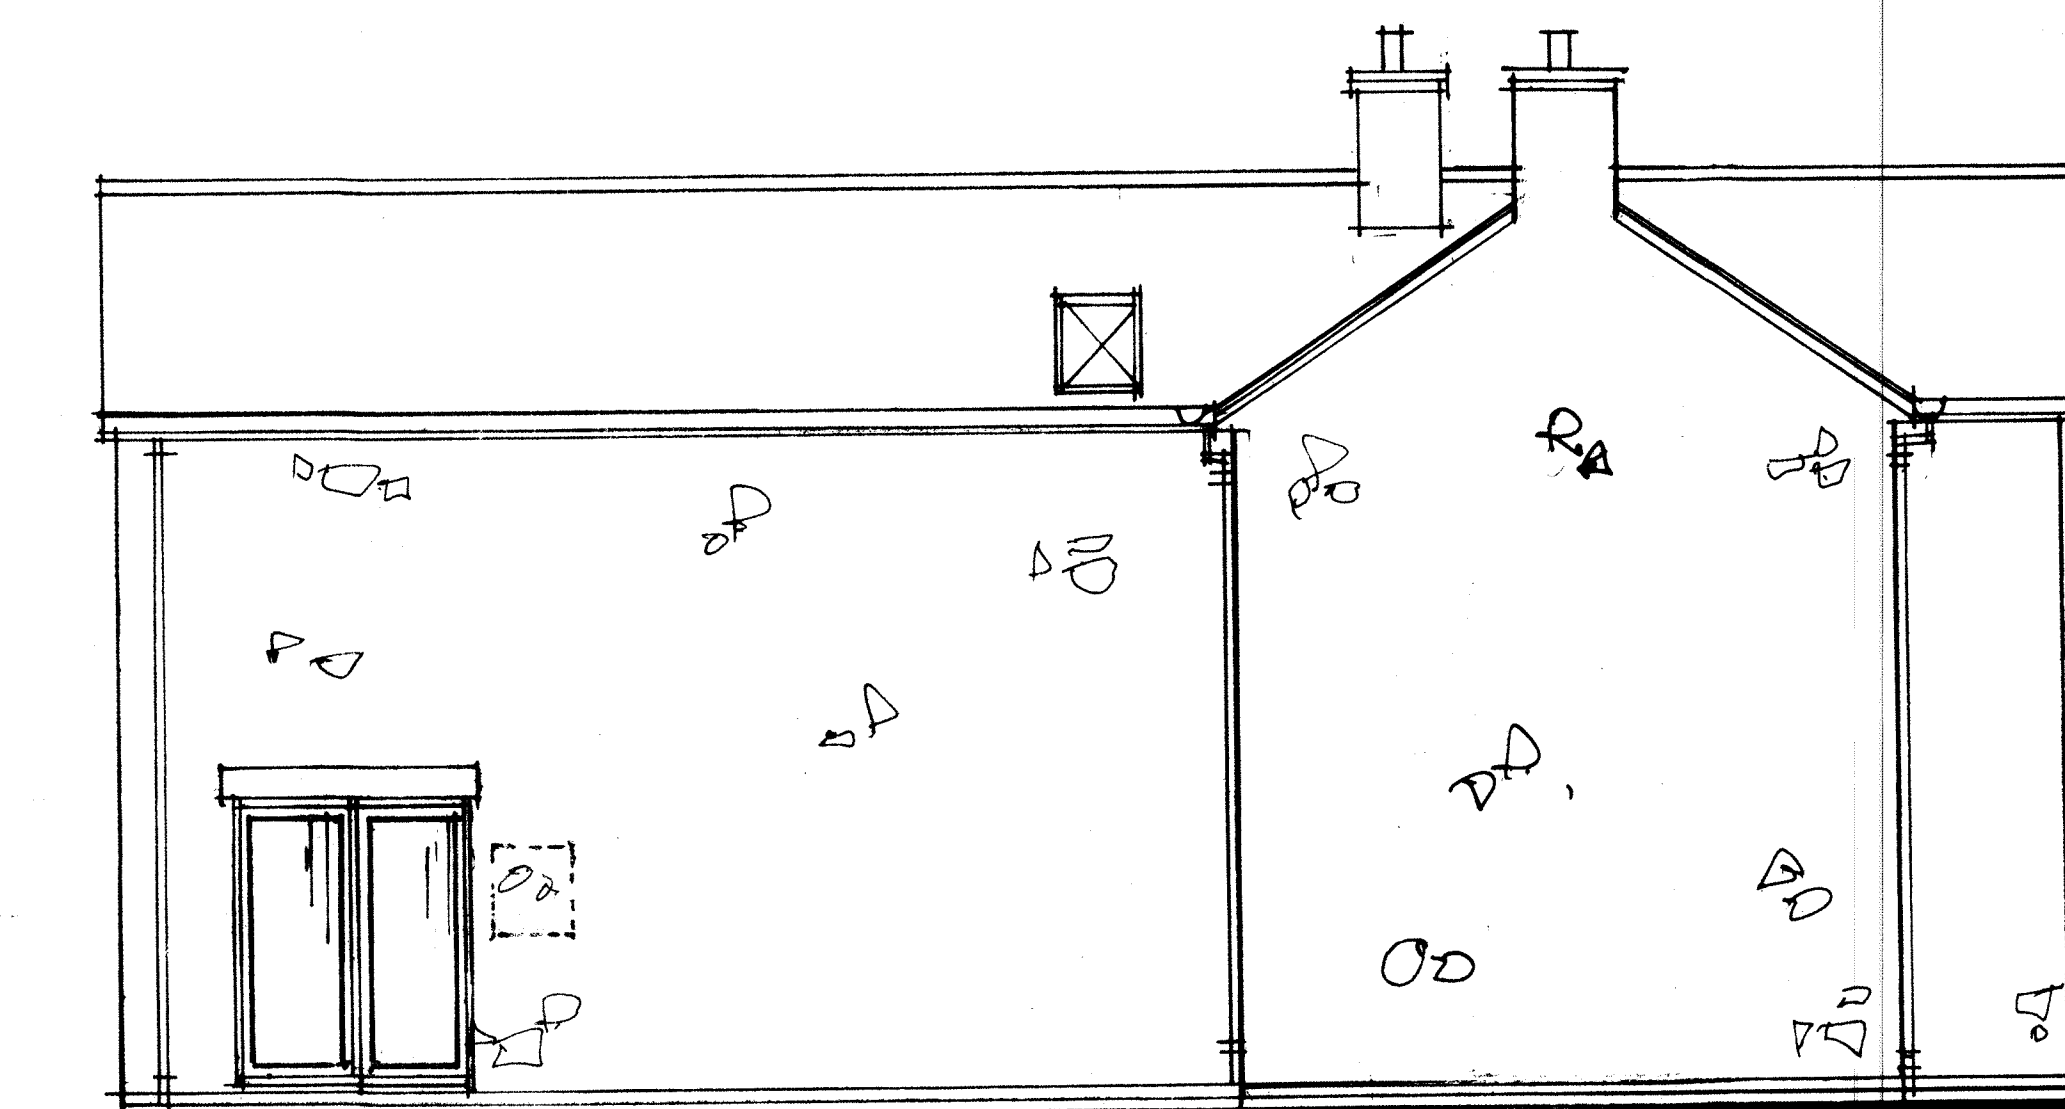

rear elevation

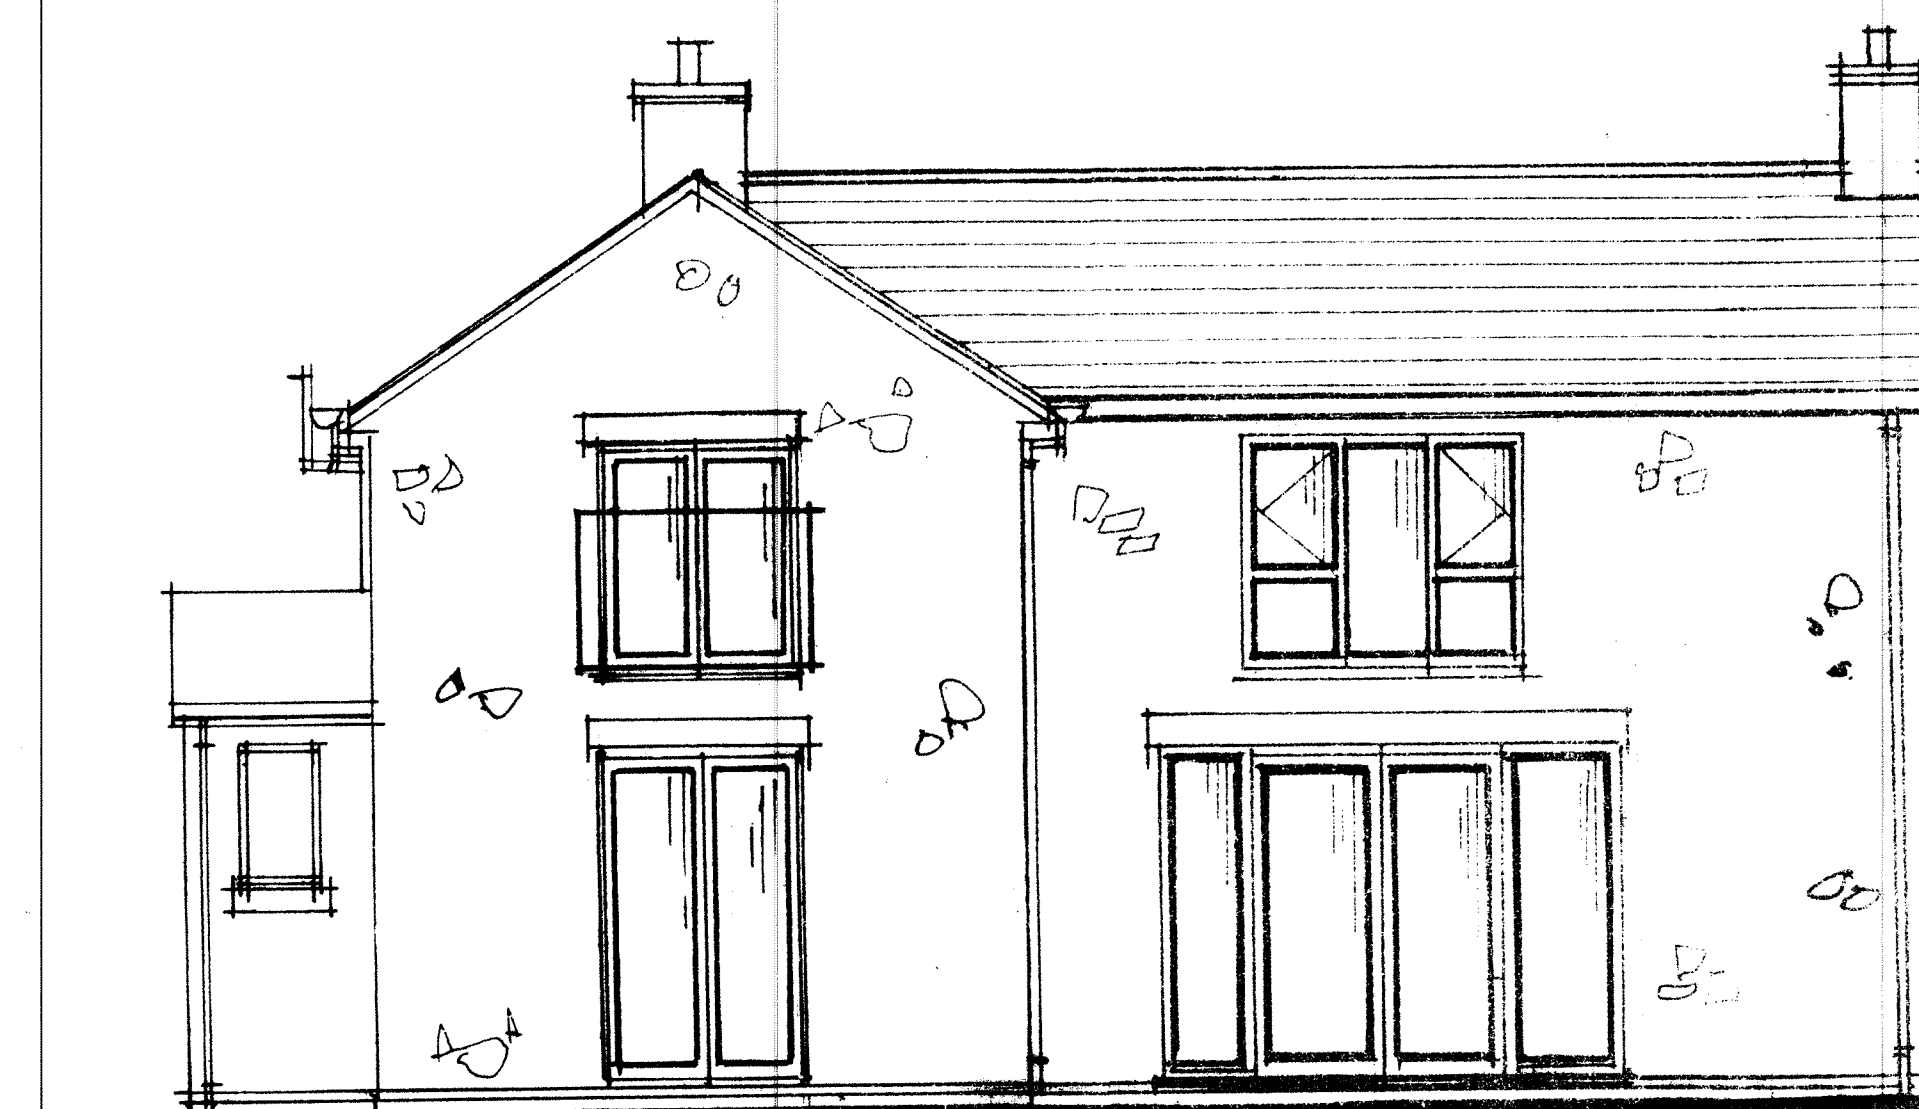

side elevation