




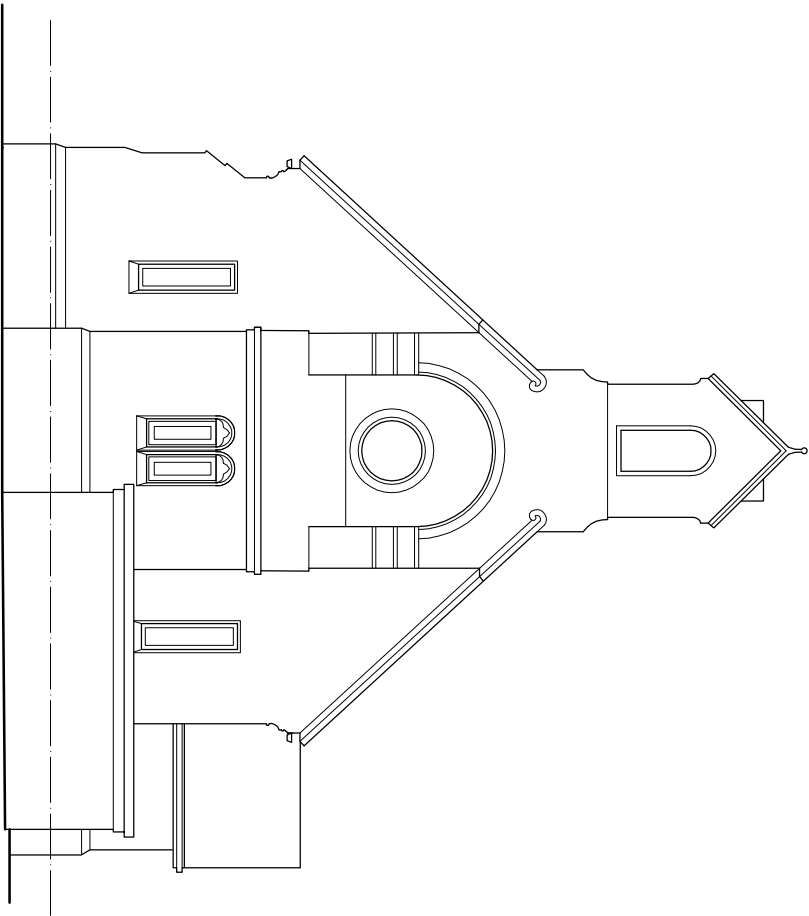

REAR ELEVATION

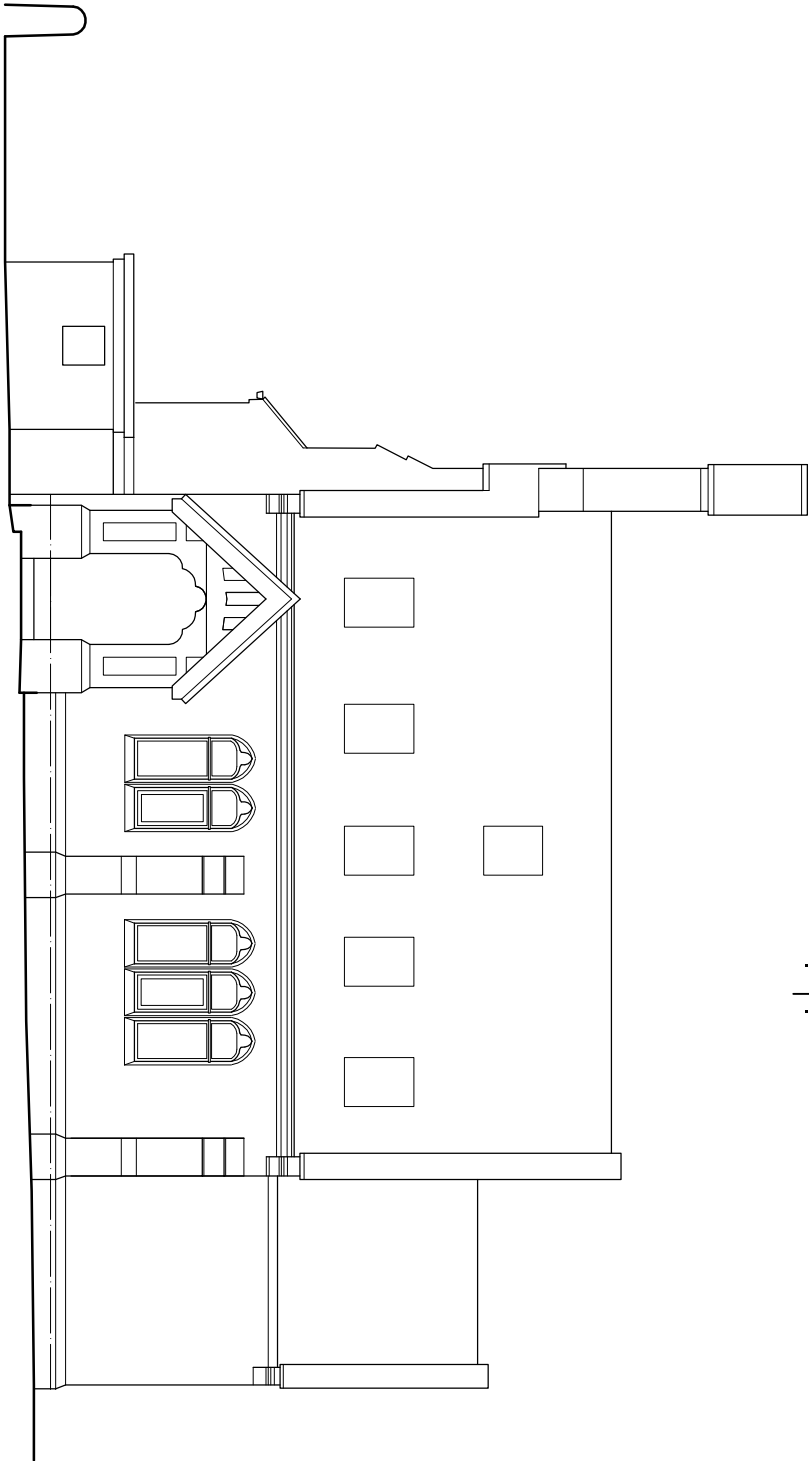

SIDE ELEVATION (S)

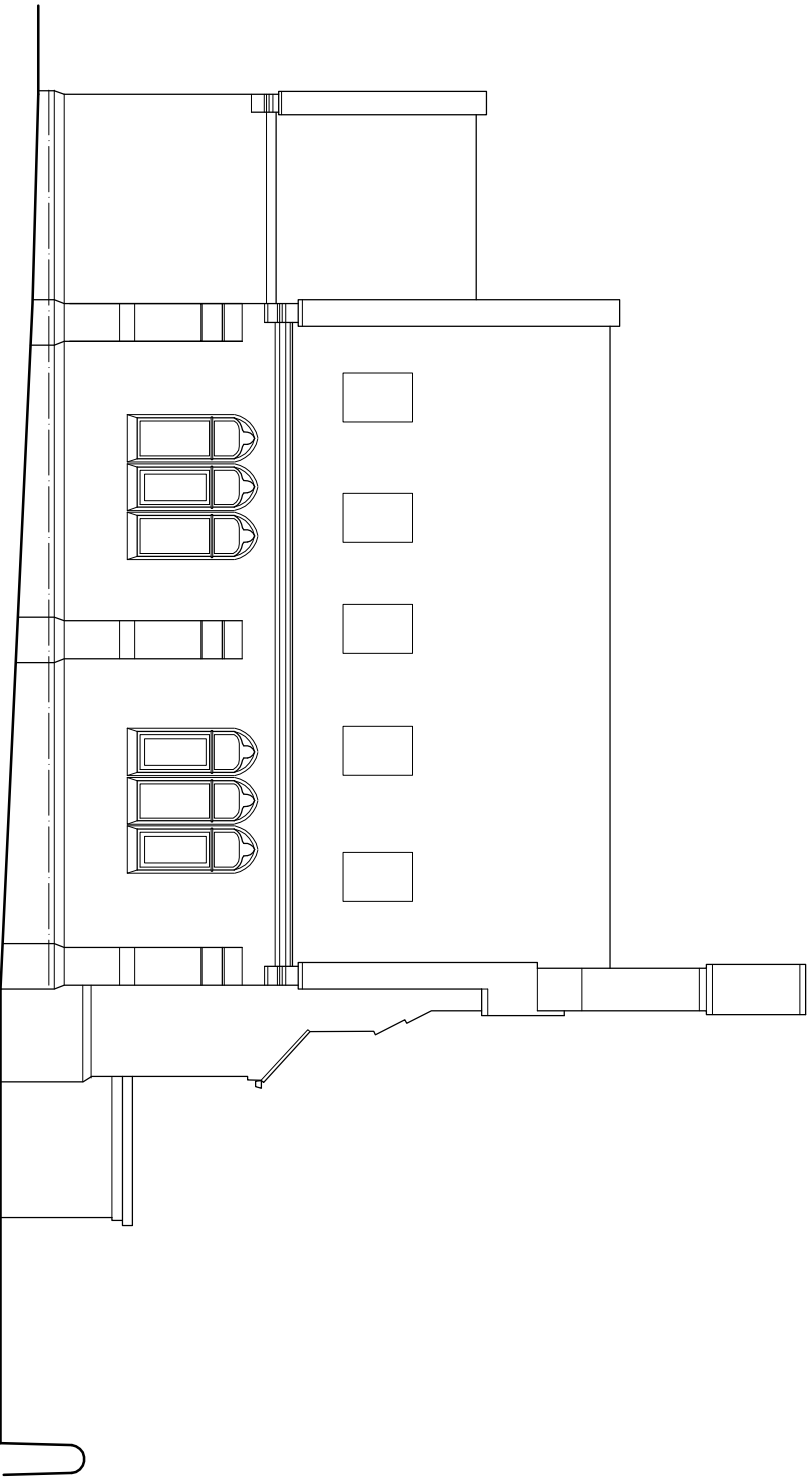

SIDE ELEVATION (N)



job Chapel House, Thornccliffe Lane, Thornccliffe Proposed Extension						
title Elevations as Existing						
date	scale	drawn by	dwg. no.	rev.		
30.05.24	1/100 @ A3	..	CH-03	.		
					Ian Ankers architecture Building and Design Consultants Ryecroft Farm, Rushion Spencer, Macclesfield, SK11 0RP t 01260 546944 e ian@ianankers.co.uk w www.ianankers.co.uk	