

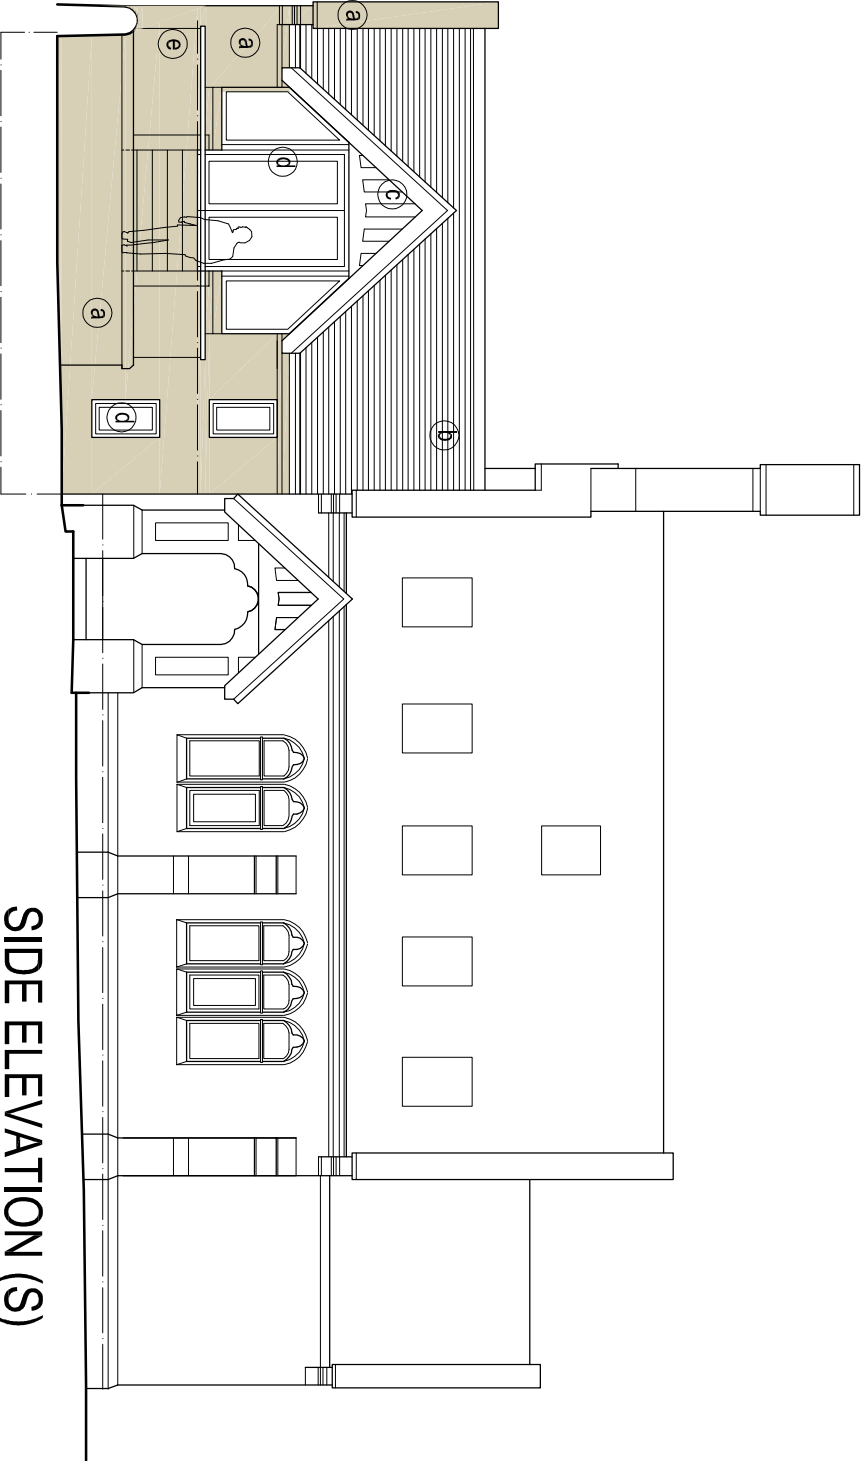


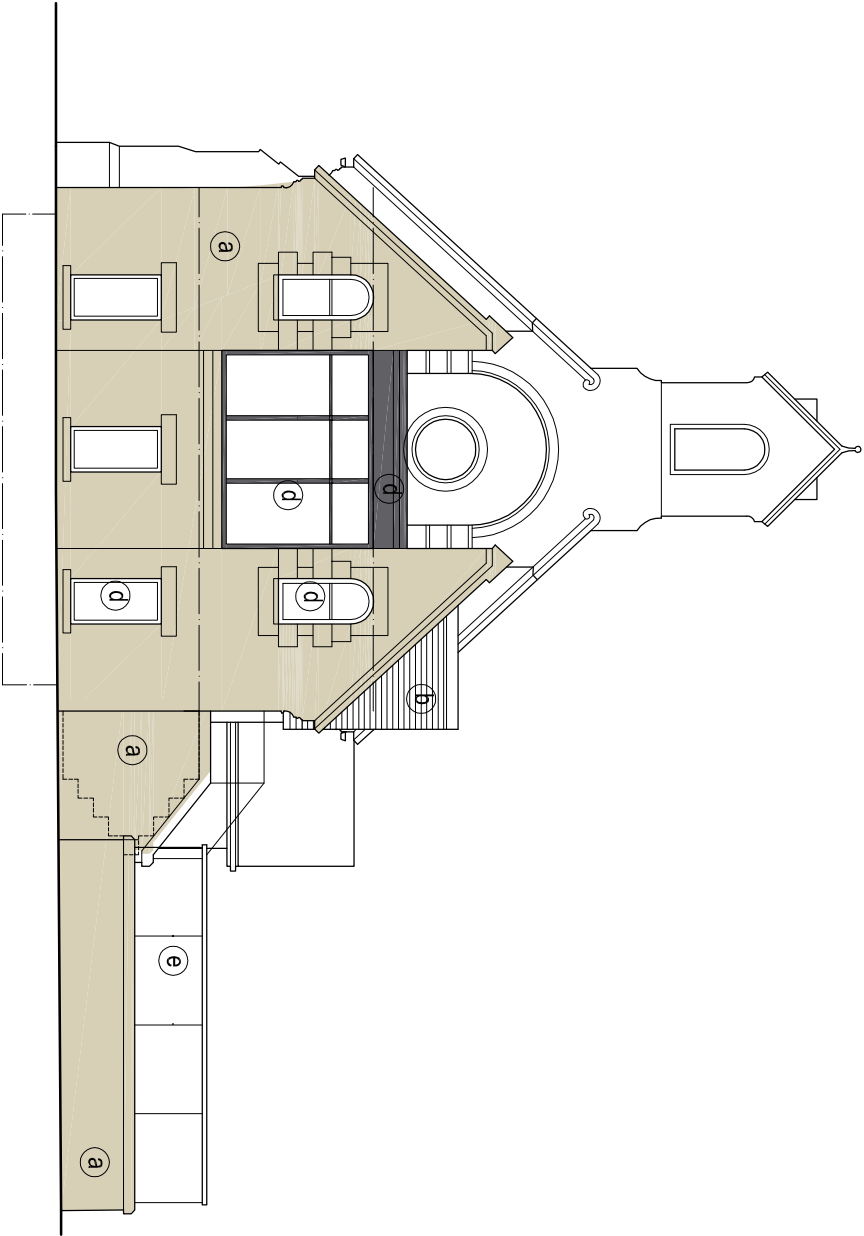

REAR ELEVATION


SIDE ELEVATION (S)

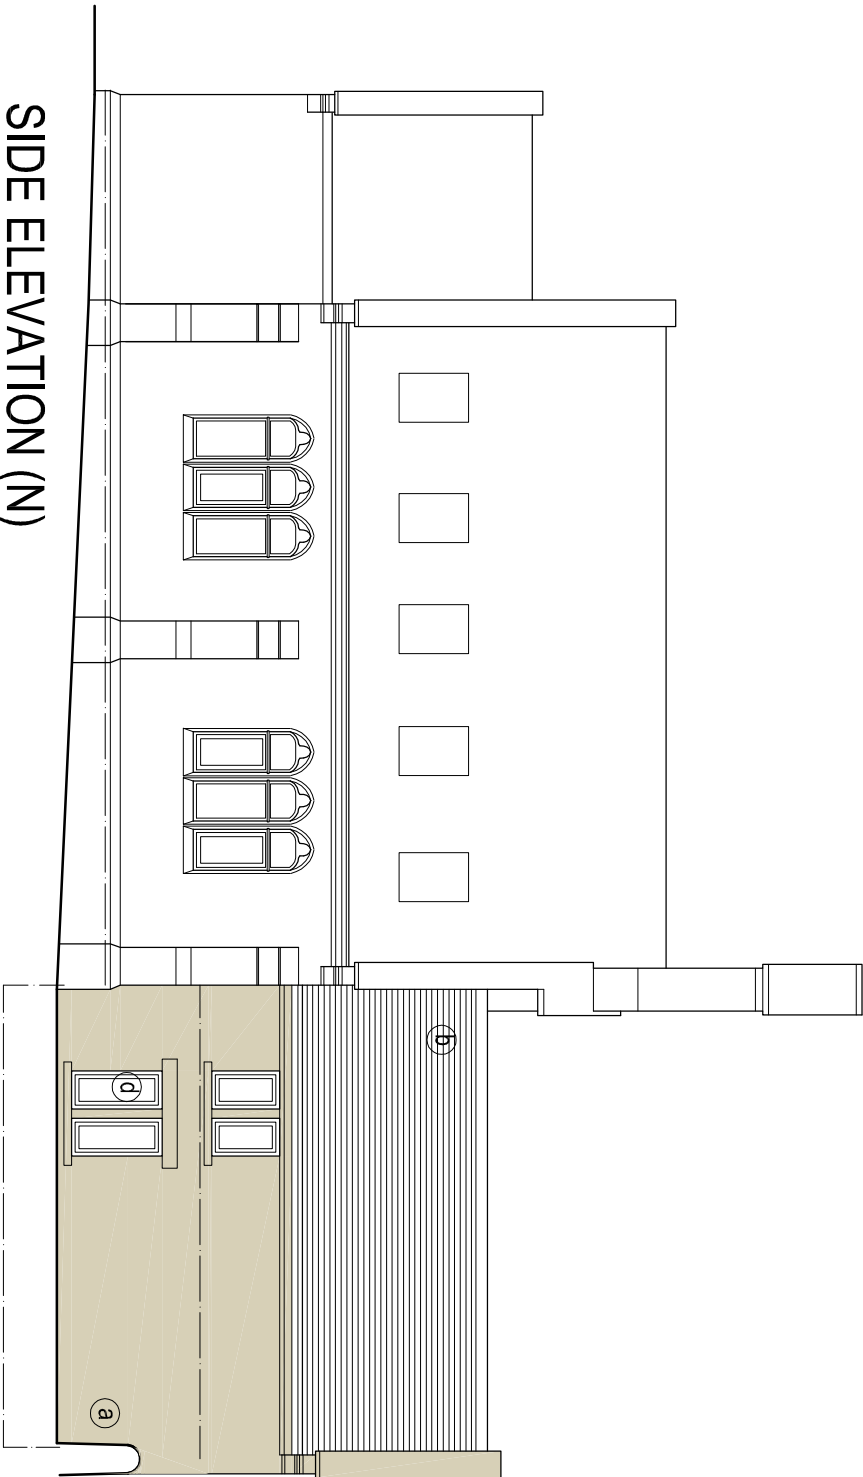

SIDE ELEVATION (N)



Revisions		
A	Windows rev to South Elevation	06.06.24
B	Extent of extension and patio adjusted	10.06.24

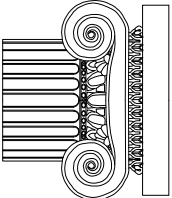job Chapel House, Thornccliffe Lane, Thornccliffe Proposed Extension		title Elevations as Proposed	
date 05.06.24	scale 1/100 @ A3	drawn by ..	dwg. no. CH-10
		rev. B	
		Building and Design Consultants Ryecroft Farm, Rushion Spencer, Macclesfield, SK11 0RP t 01260 546944 e ian@ianankers.co.uk w www.ianankers.co.uk	