



PROPOSED FRONT ELEVATION

1:50




PROPOSED SIDE ELEVATION

1:50




PROPOSED REAR ELEVATION

1:50

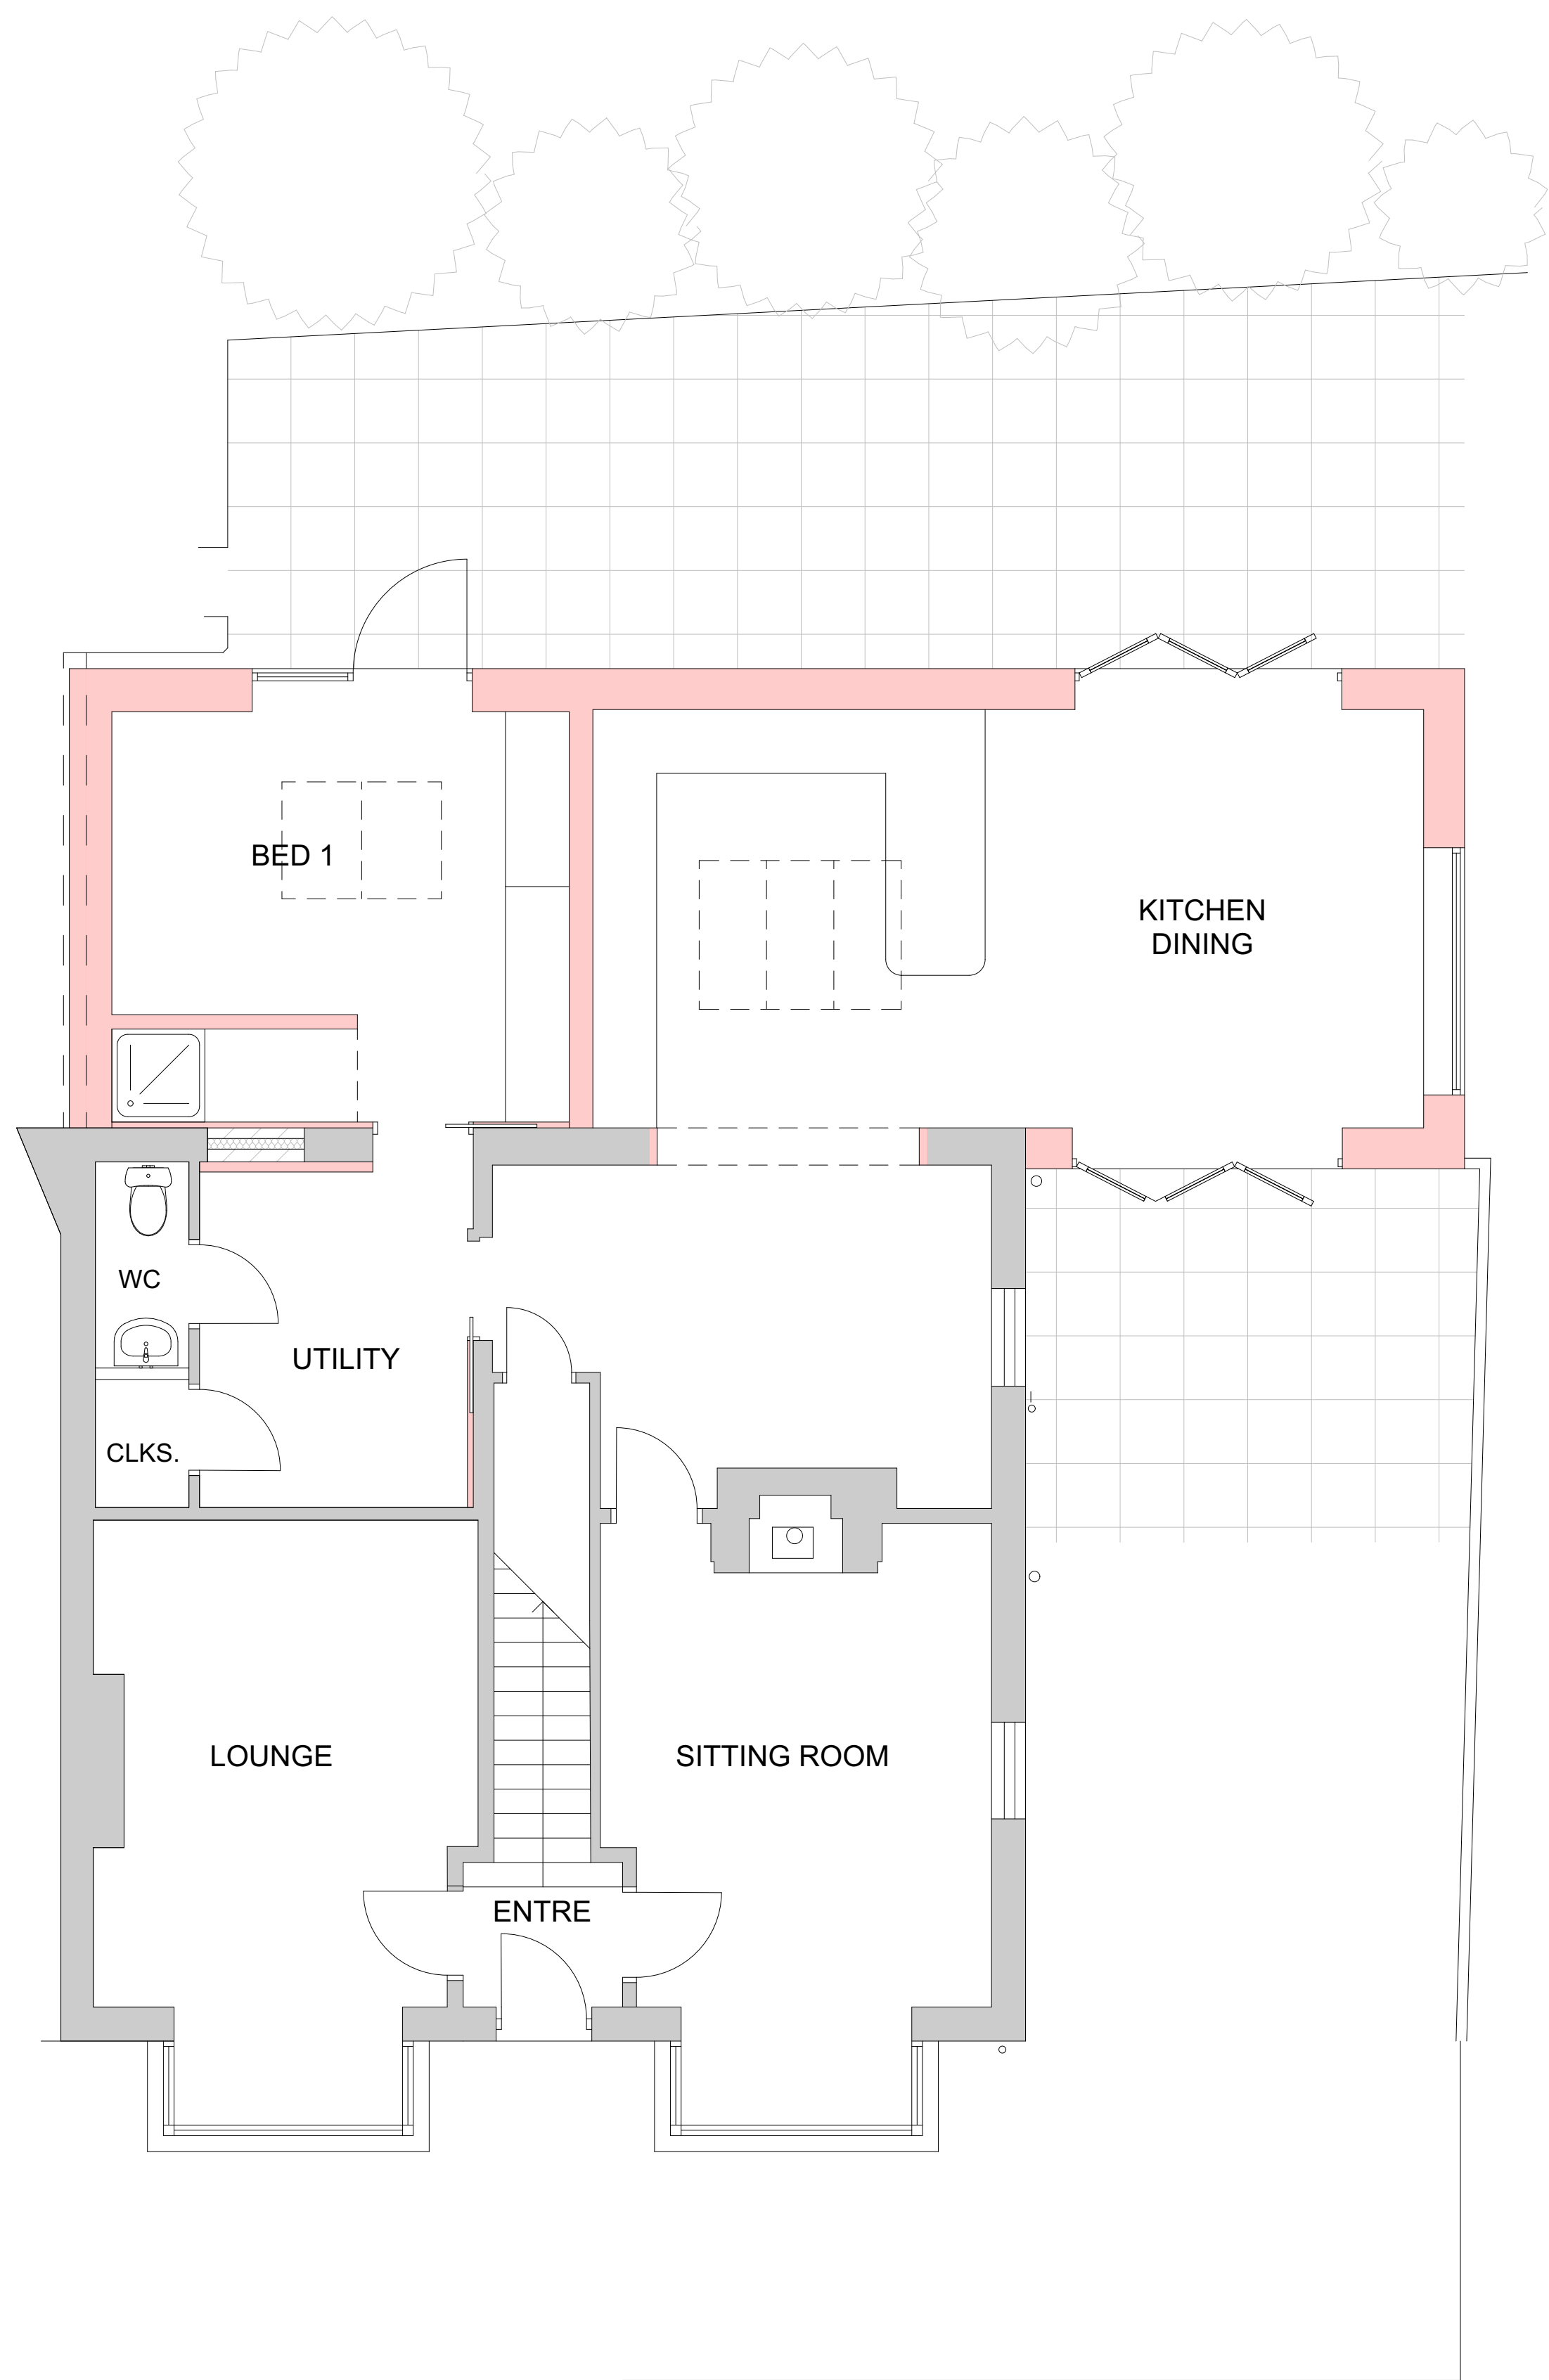

PROPOSED GROUND FLOOR PLAN

1:50

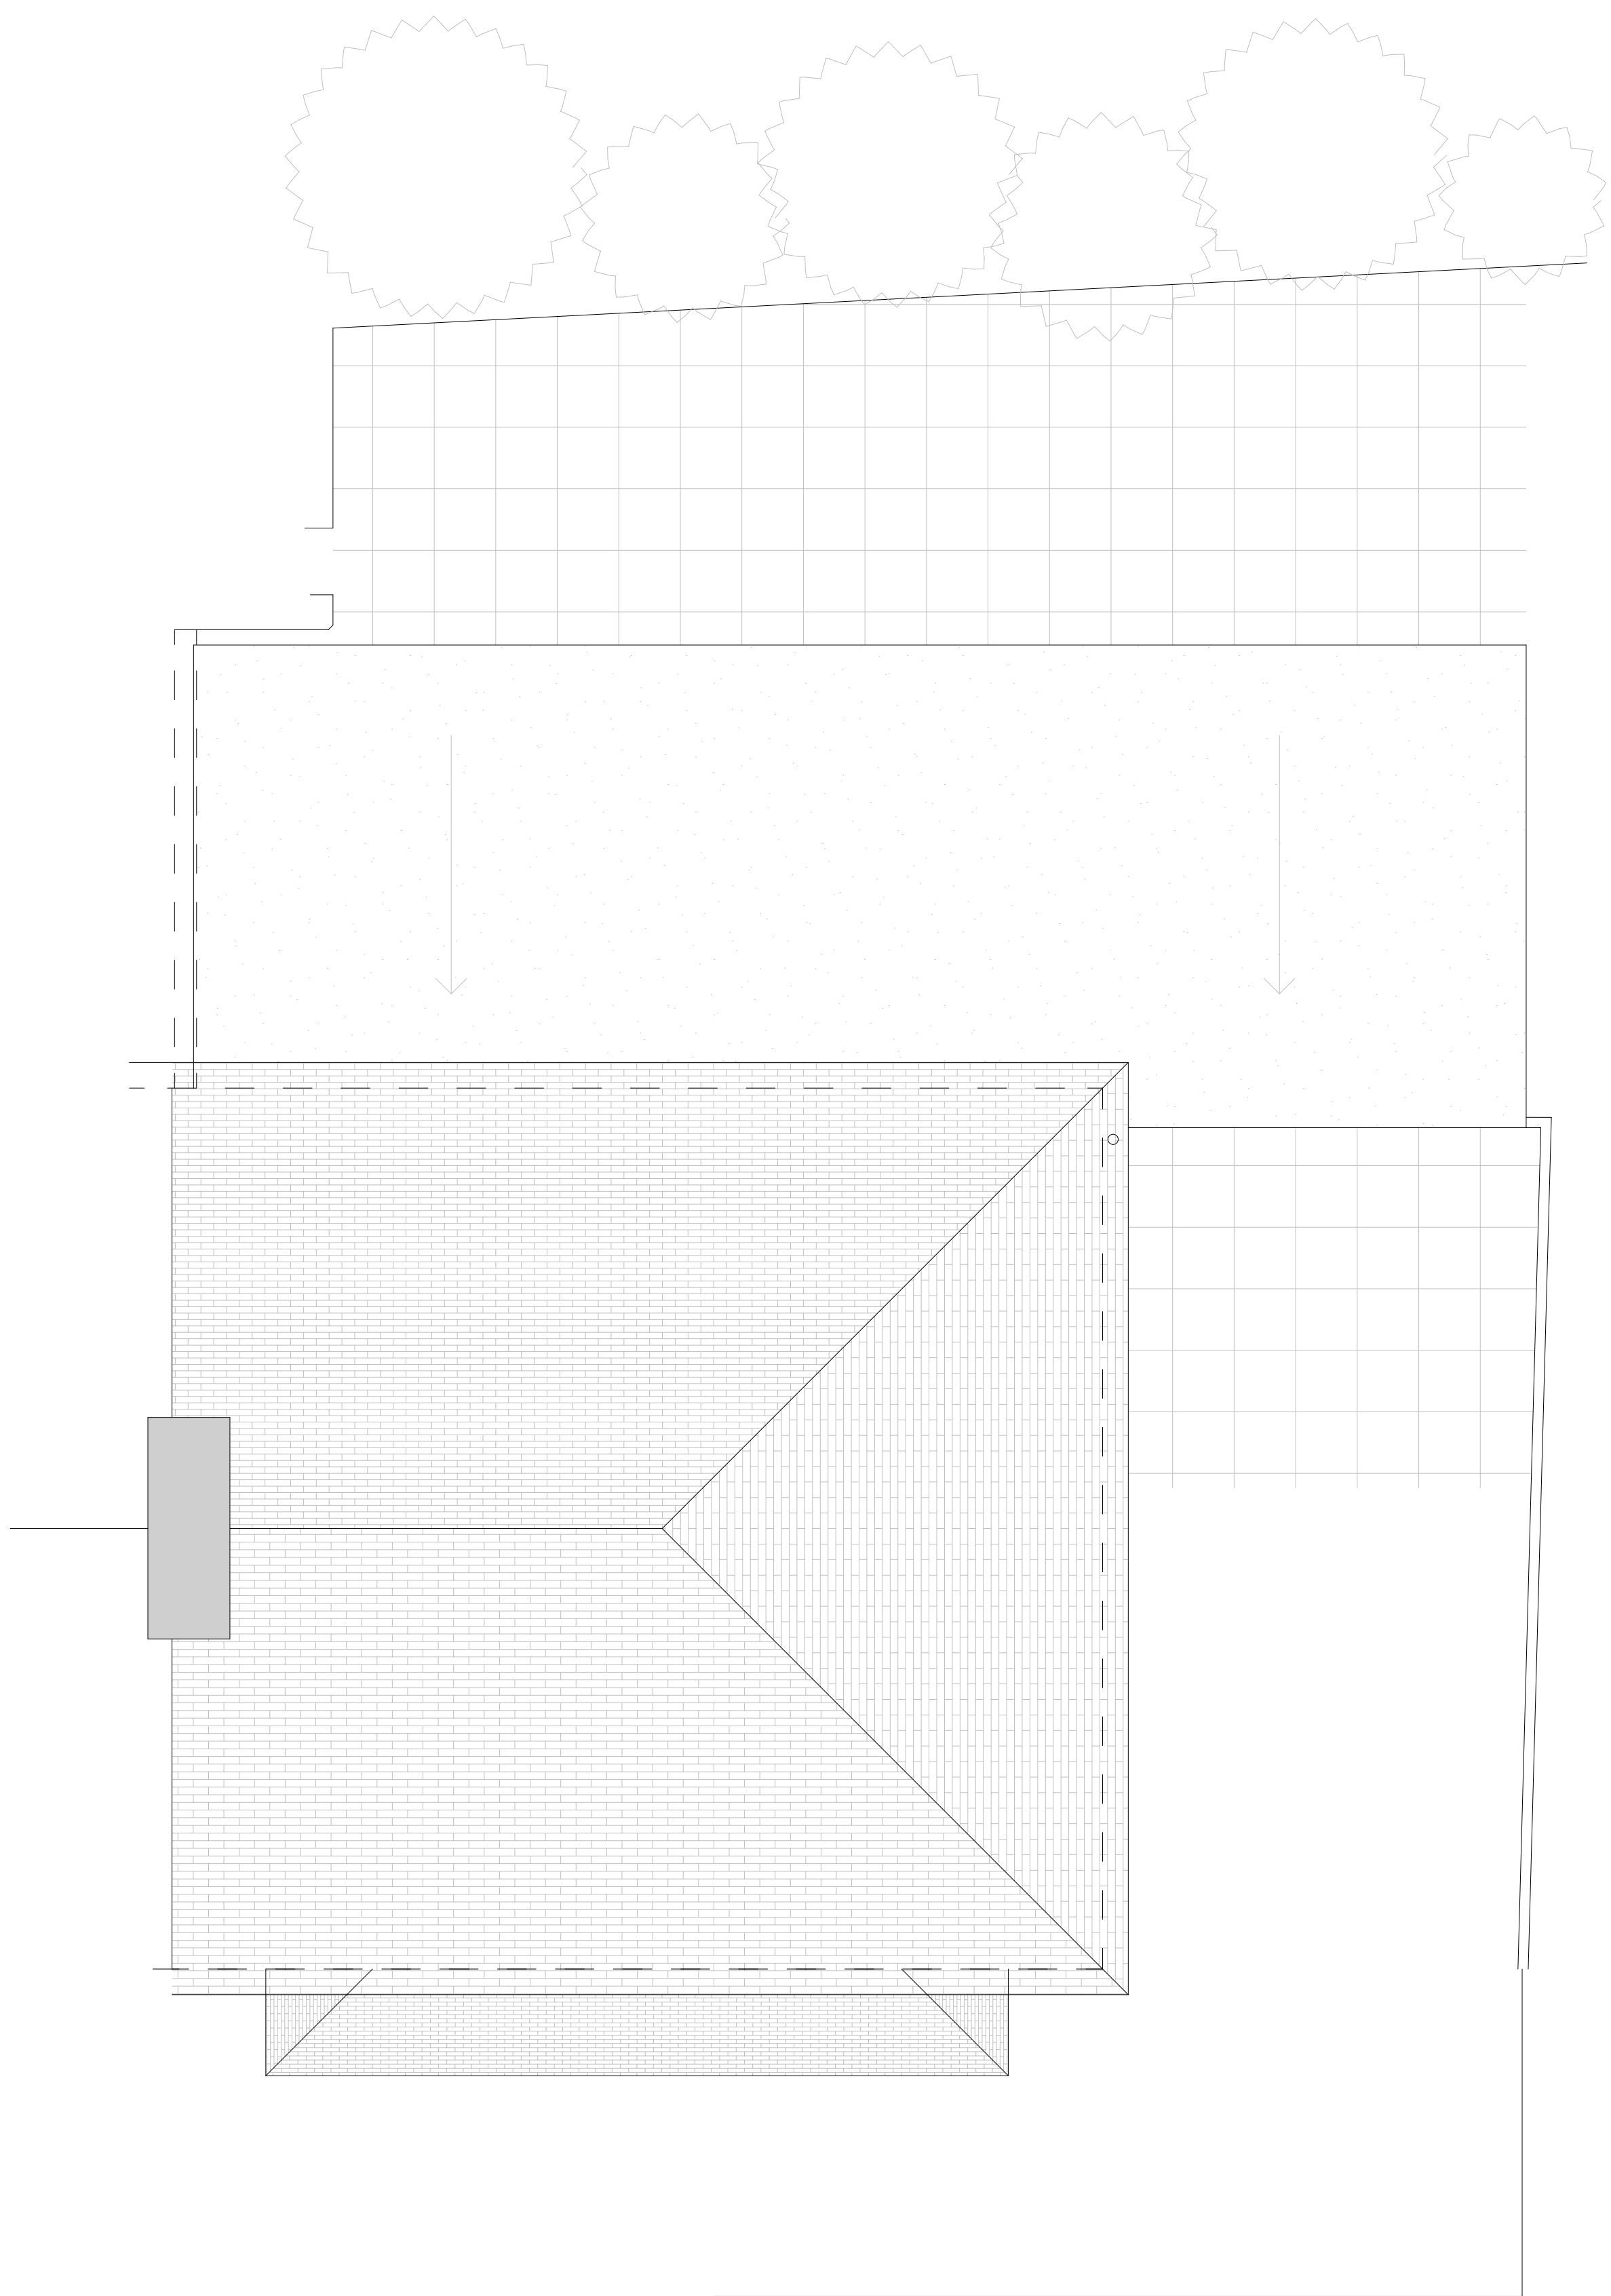

PROPOSED ROOF PLAN

1:50

Rev ID Date Comment

wood | goldstraw | yorath
ARCHITECTS QUANTITY SURVEYORS CDM CO-ORDINATORS
Churchill House, Regent Road, Stoke on Trent, ST1 3SR
Tel: 01782 208000 Fax: 01782 208112 Email: info@woodgoldstraw.co.uk
www.woodgoldstraw.co.uk

Client:
Mrs J A-Jordan

Project:
Proposed Rear Extension to form
Bedroom and Kitchen-Dining-
Living.

Scale:
1:50
Sheet Size:
A0
Week Date:
10/05/2024
Drawn:

Title:
PROPOSED PLANS AND
ELEVATIONS

Drawing Number:
4783 02 -03B

Revision ID

CAD File path:
C:\Users\J.A-Jordan\Documents\4783 02 -03B\4783 02 -03B.dwg
Copyright: Wood Goldstraw Yorath LLP
Consent: None
Consent: None