




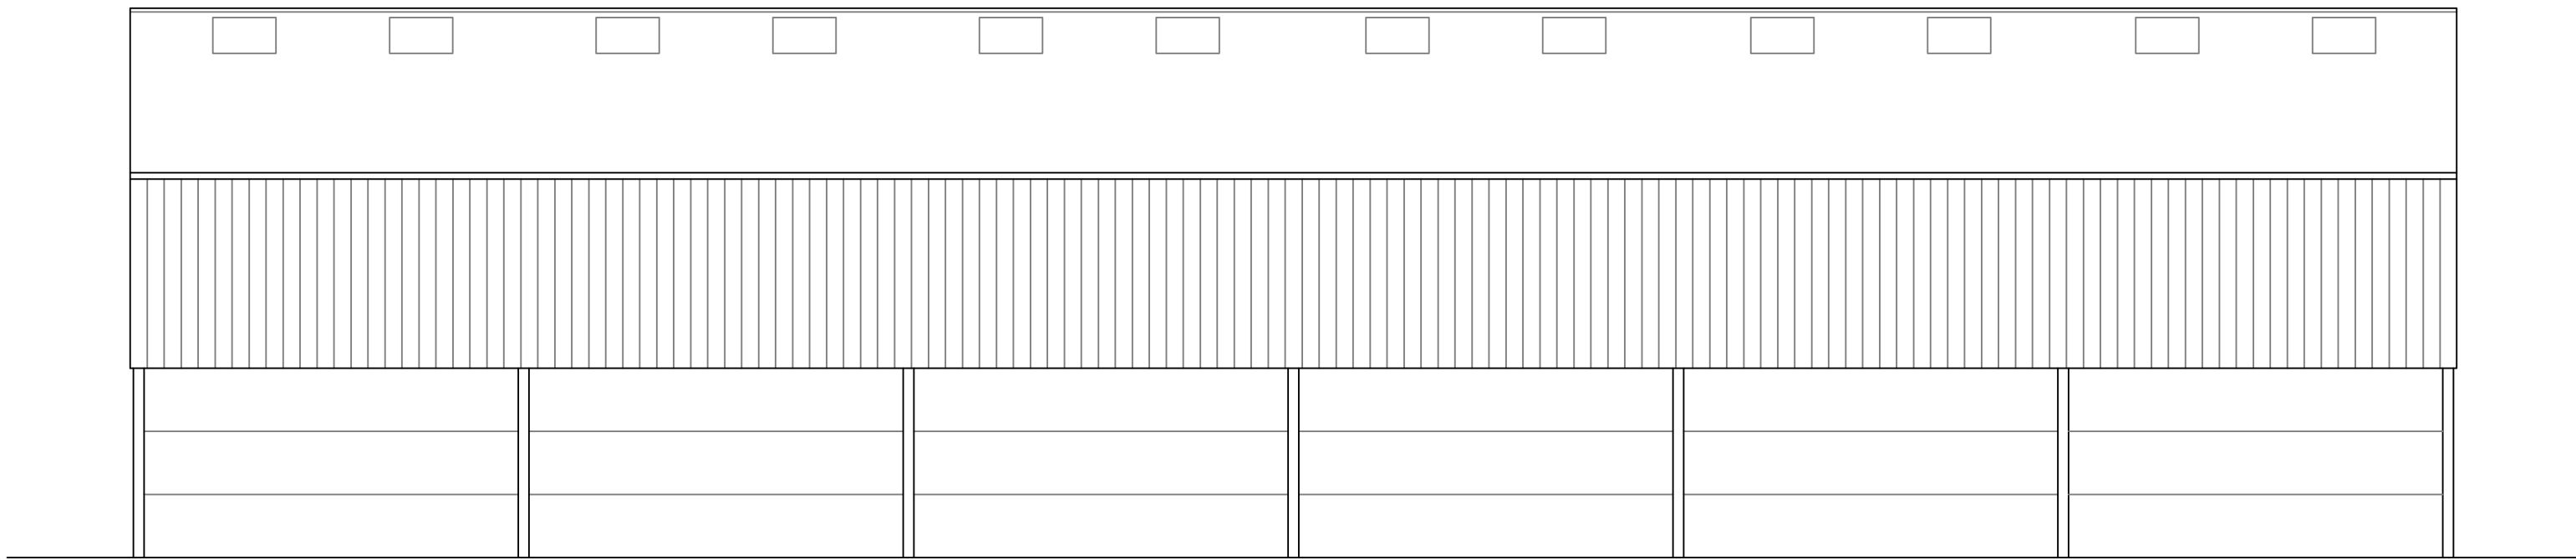


Front Elevation

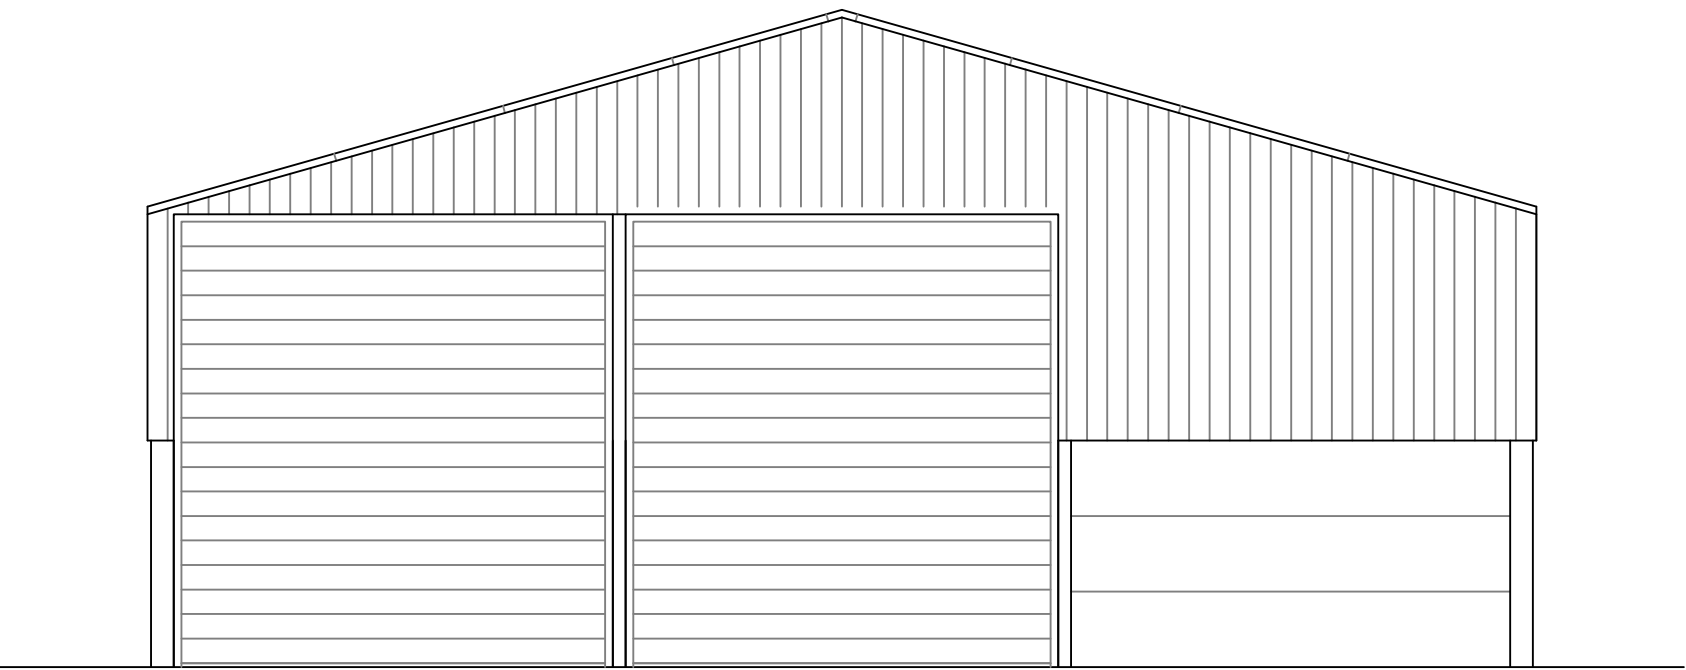


Side Elevation

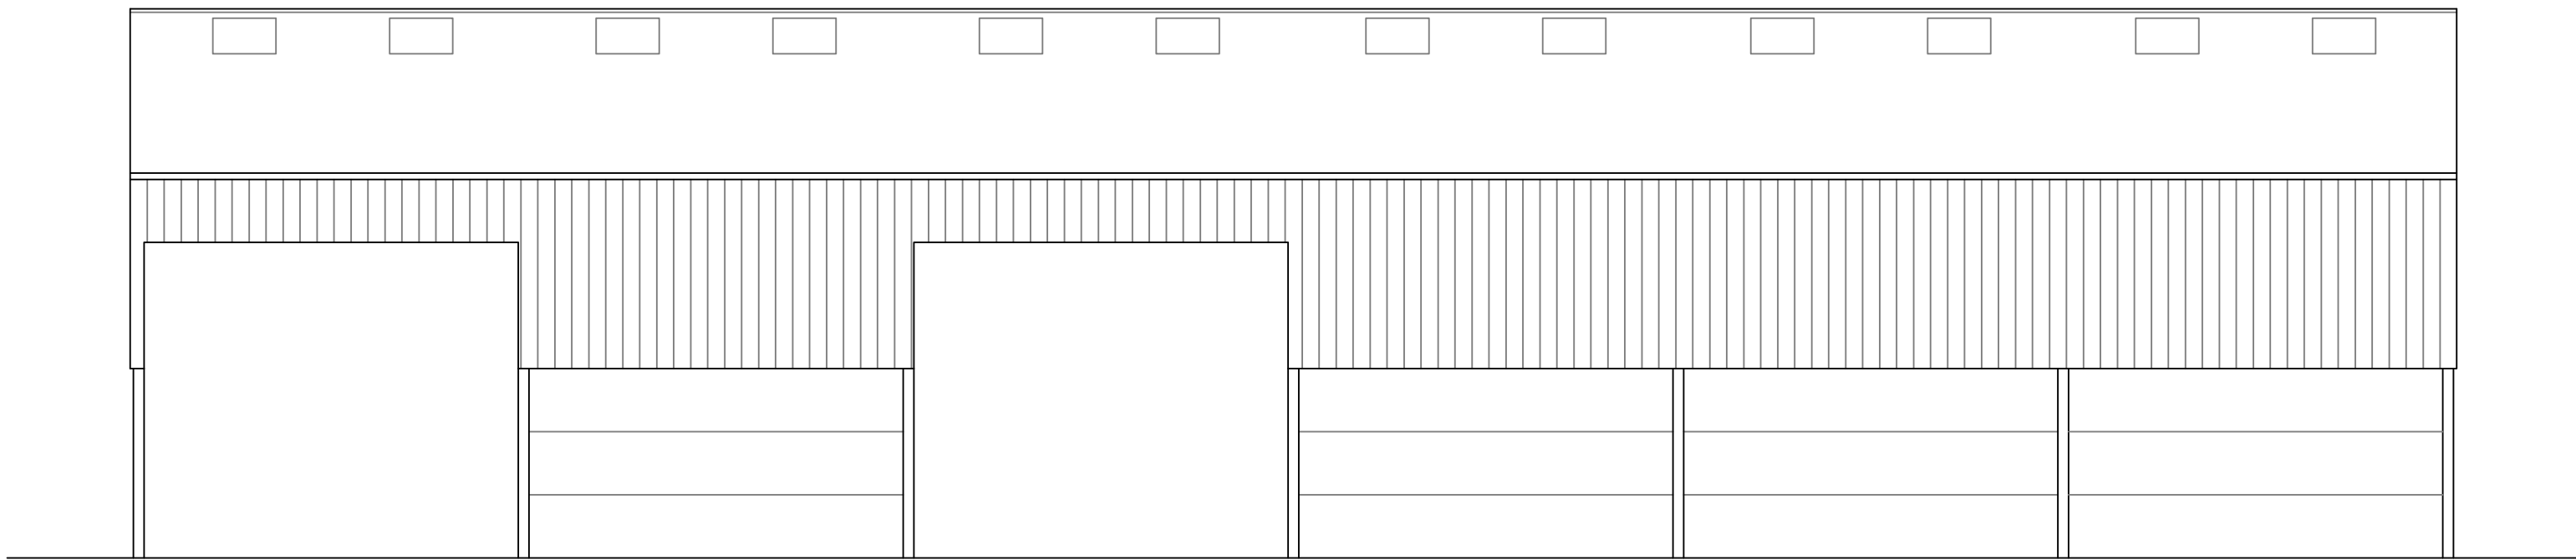


Rear Elevation

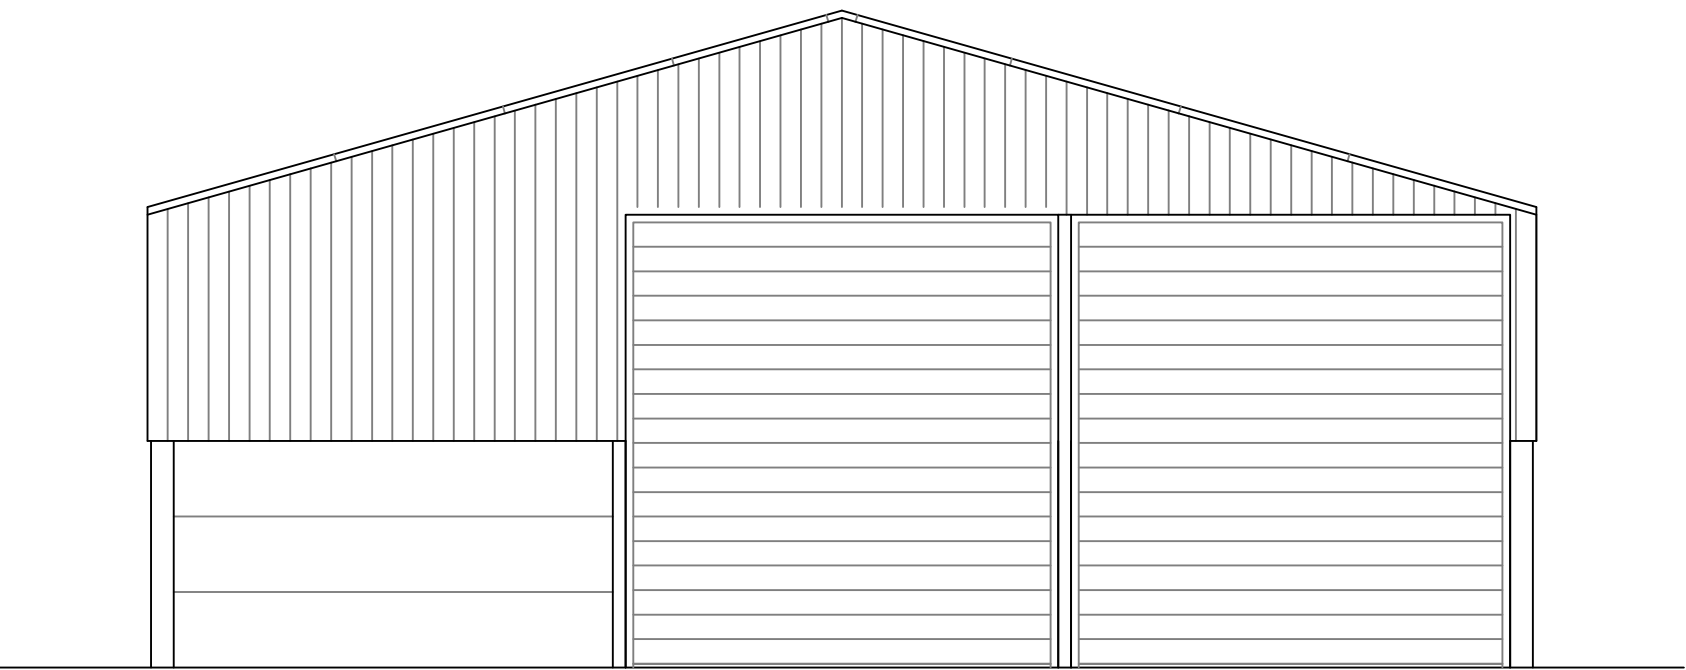

Side Elevation

 

Ground Floor Plan

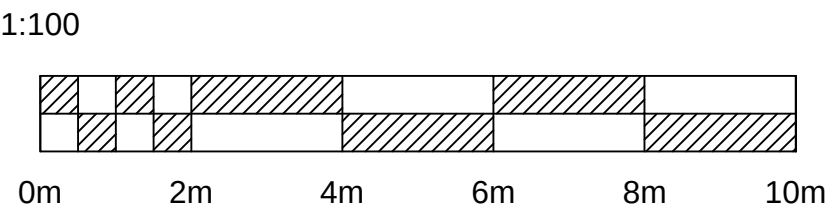

Client:
Oakleys Farm Ltd

Application:
Oakleys Farm PNAB

Drawing title:
Proposed Plans

Scale:
1:100 @ A1

Drawing number:
1311/J240076/003.2

Date:
4 June 2024

Drawn by:
SK

