
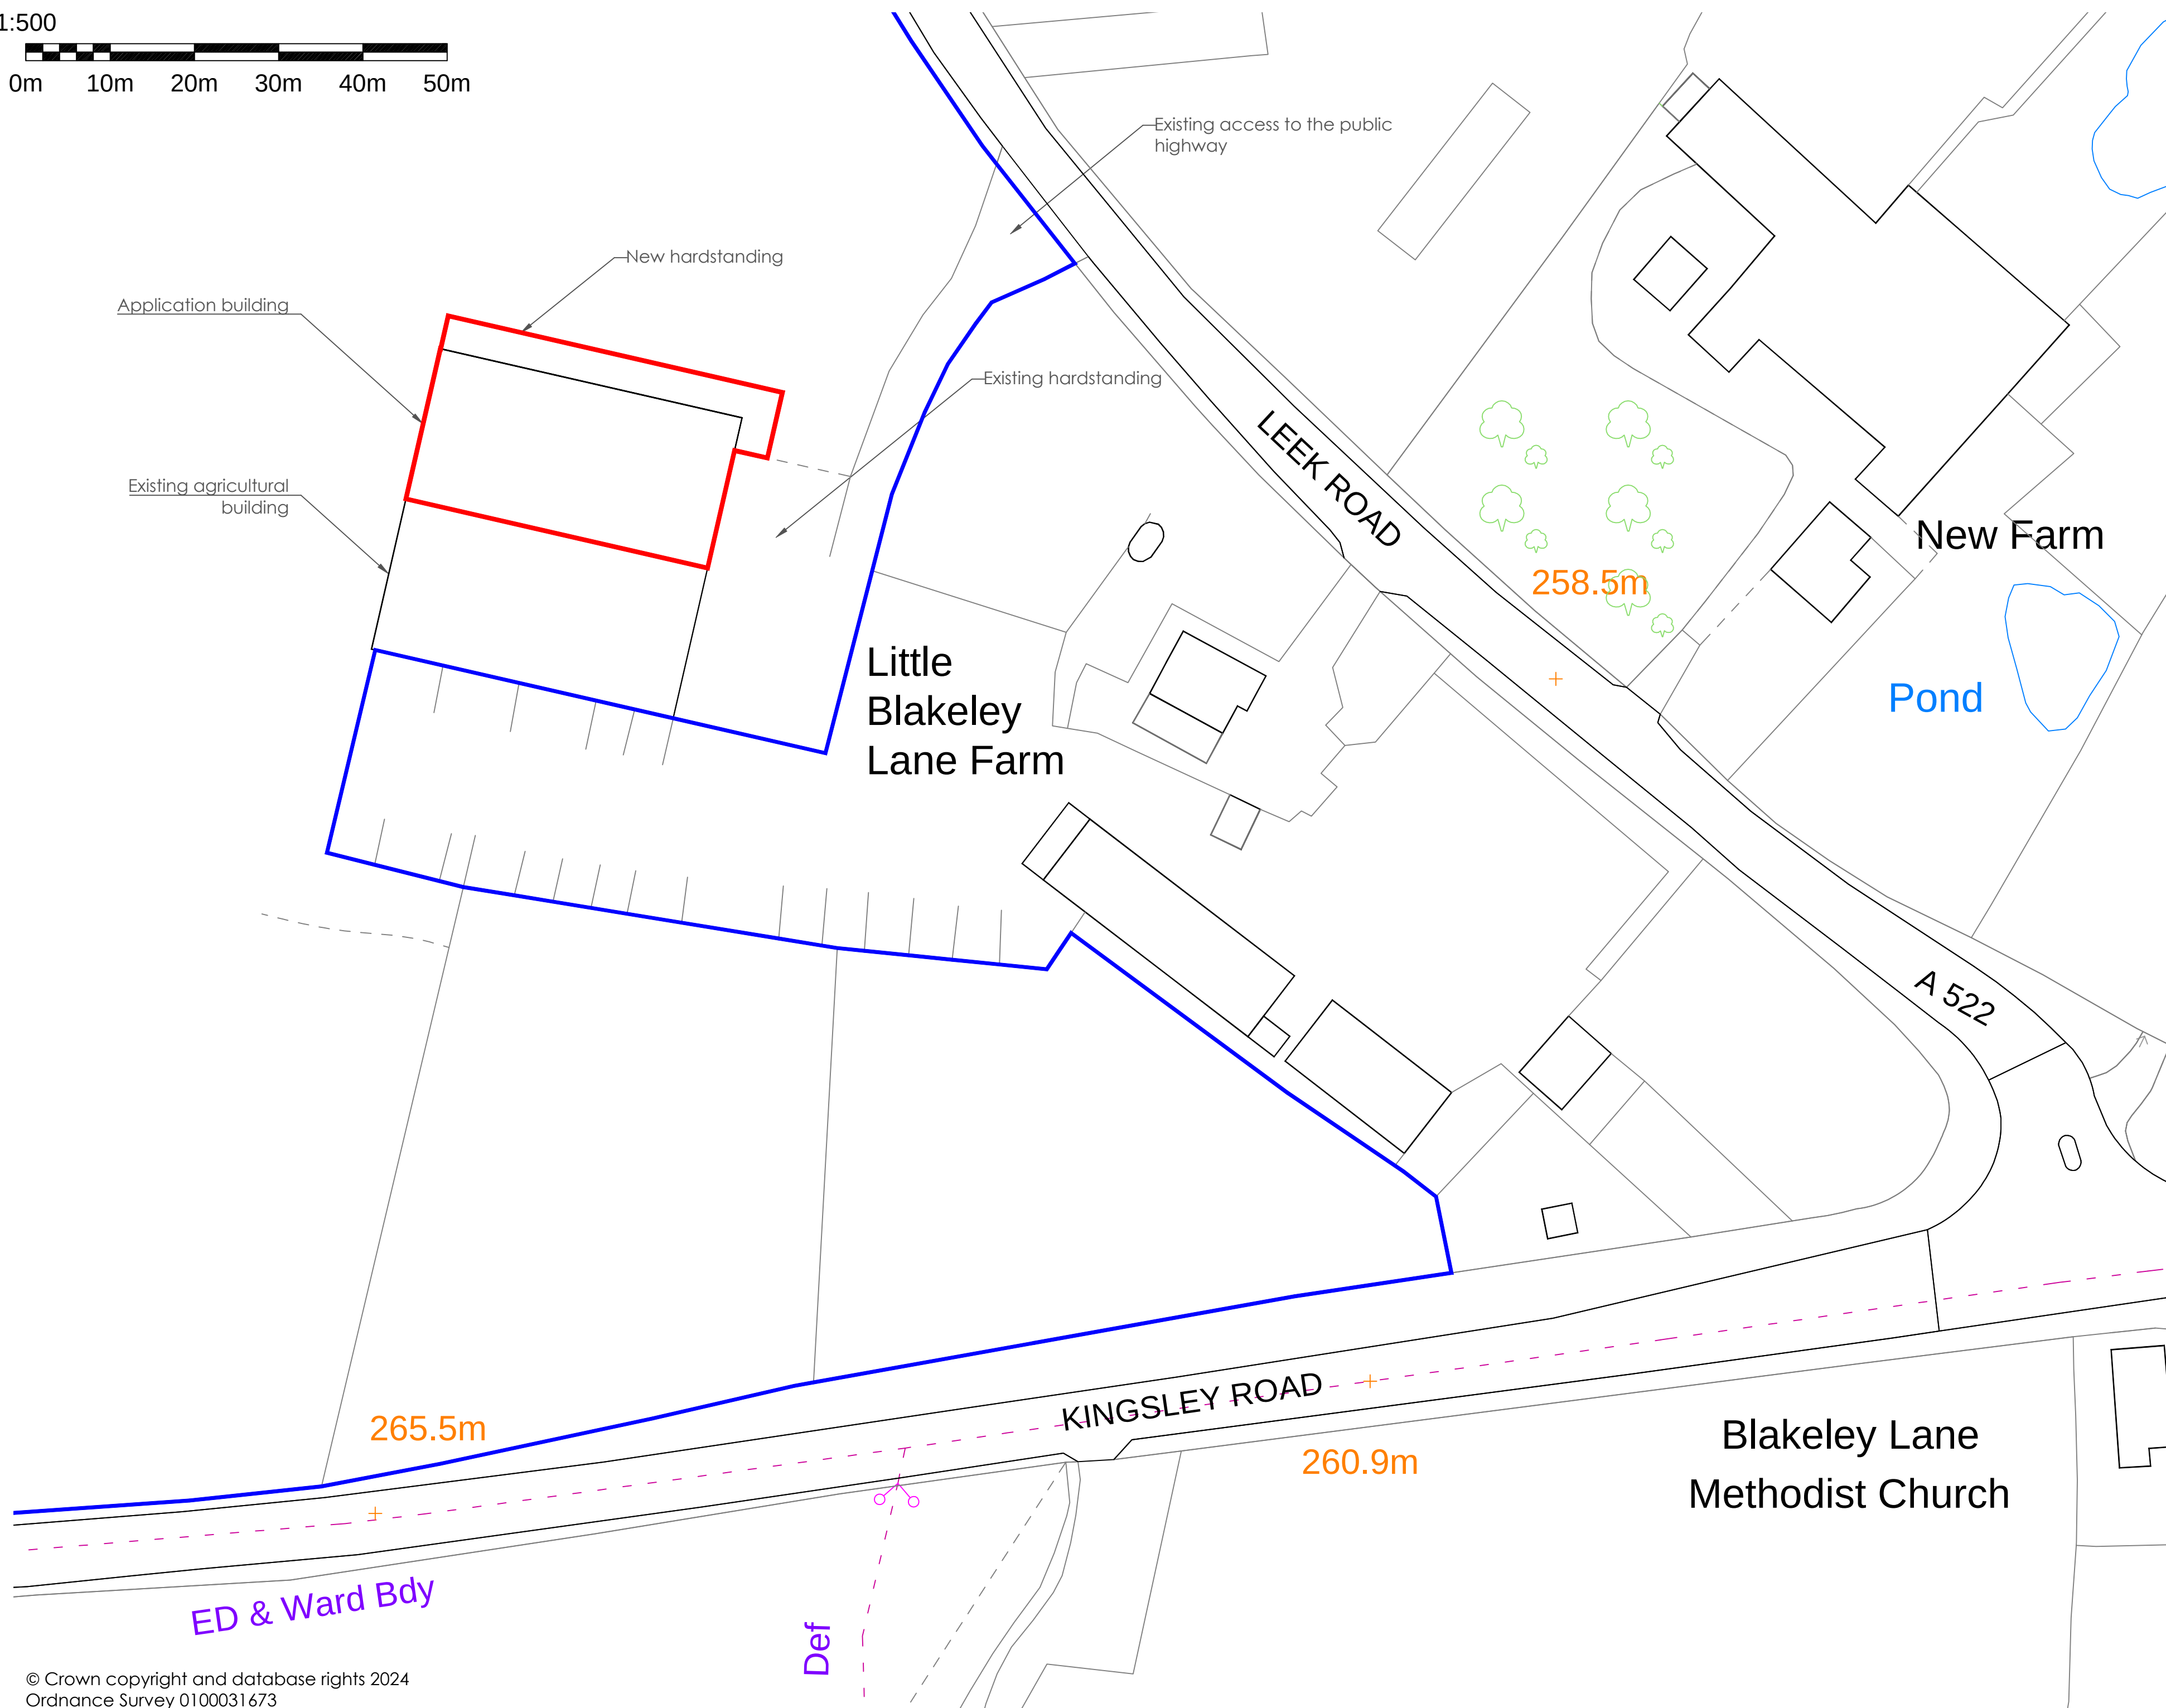


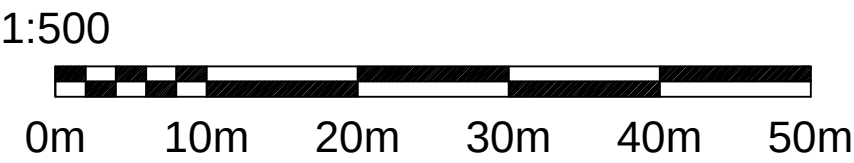

Client:
Oakleys Farm Ltd

Application:
Oakleys Farm PNAB

Drawing title:
Site Plan

Scale:
1:500 @ A2

Drawing number:
1311/J240076/002.1

Date:
4 June 2024

Drawn by:
SK

WHARFE
RURAL PLANNING

Sapling Home Farm, Ullard Hall Lane, Lower Peover, Knutsford, Cheshire WA16 9PJ

T : 0 1 5 6 5 7 4 6 9 1 0
E: info@wharferuralplanning.co.uk
W: www.wharferuralplanning.co.uk