


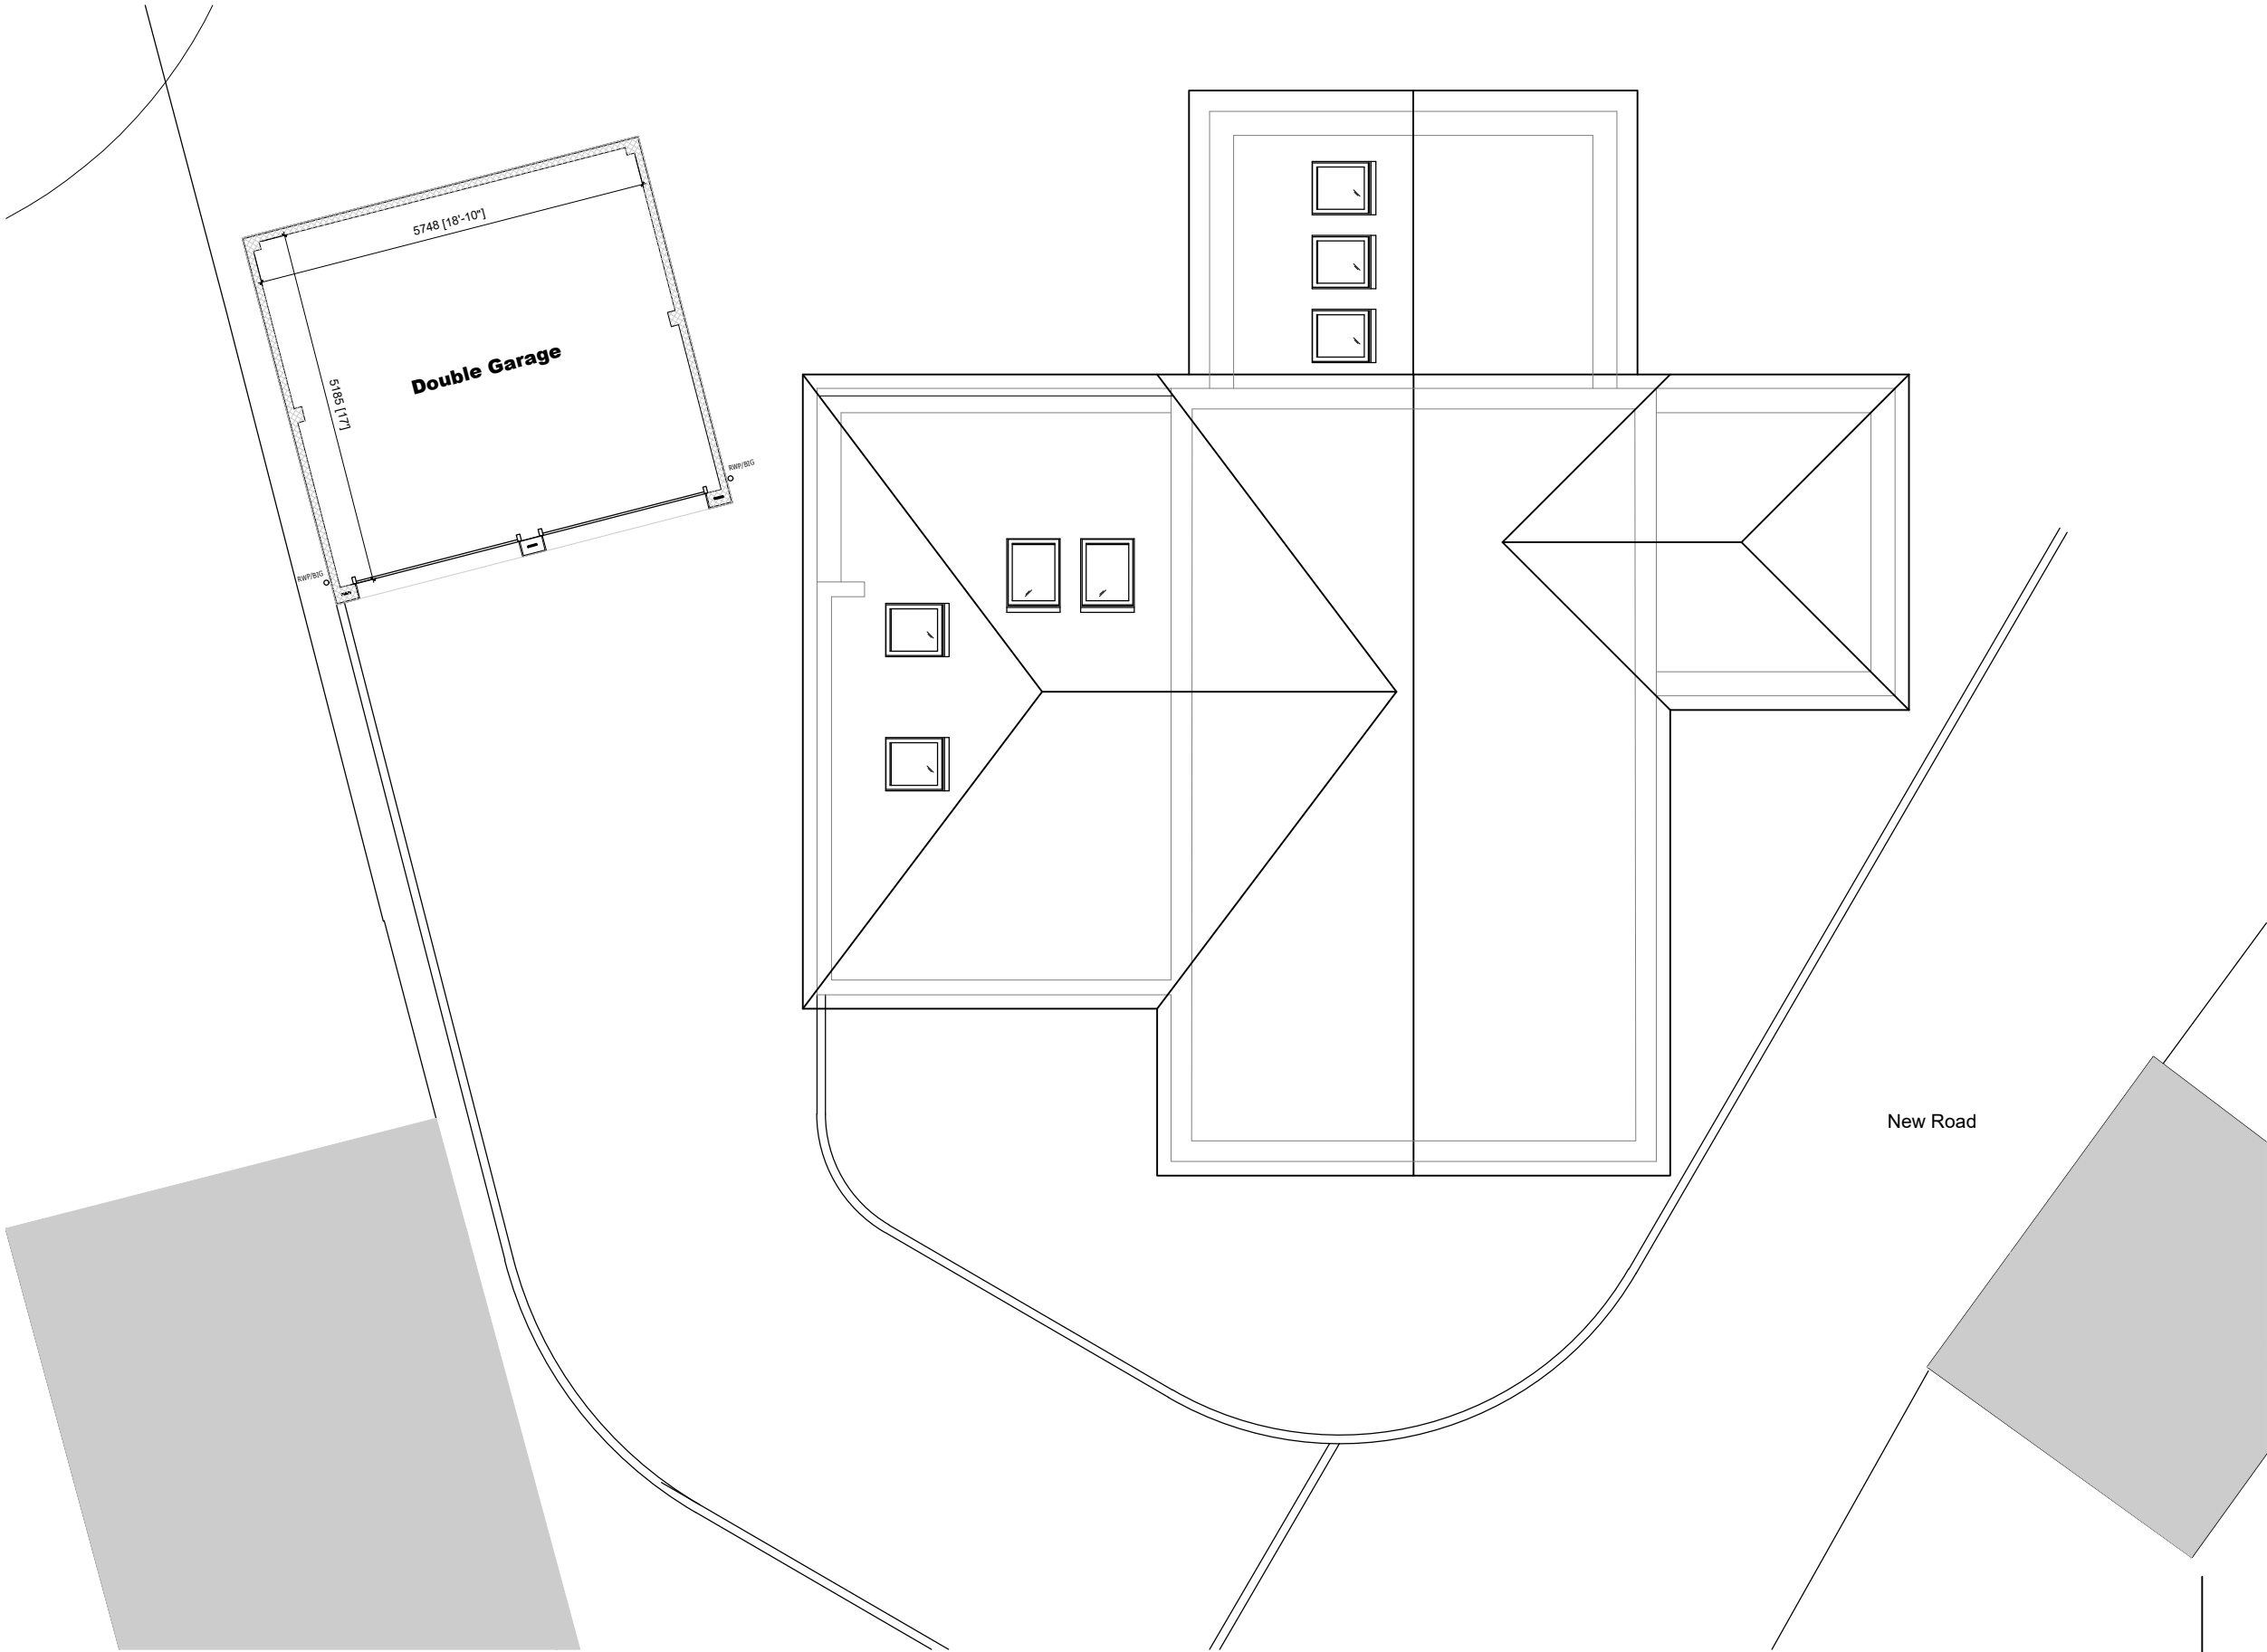

Ground Floor Plan @ 1:100

Rev	Description	Drawn	KKD	Date



DANIEL MATTHIAS

ARCHITECTURE

MILLGATE | 58 THE HILL | SANDBACH |

CHESHIRE | CW11 1HT

T / 01270 346 033

M / 07725 004 592

E / contact@architecture-dma.co.uk

W / <http://www.architecture-dma.co.uk/>

Paul Golden

58 Uplands Croft Werrington ST9 oLF

January 2024

1:100 @ A3

Planning

Drawn by HB

PROJECT No.

1030

Proposed Floor Plan

PA-010

Rev

/