





Existing Front Elevation (South Facing)

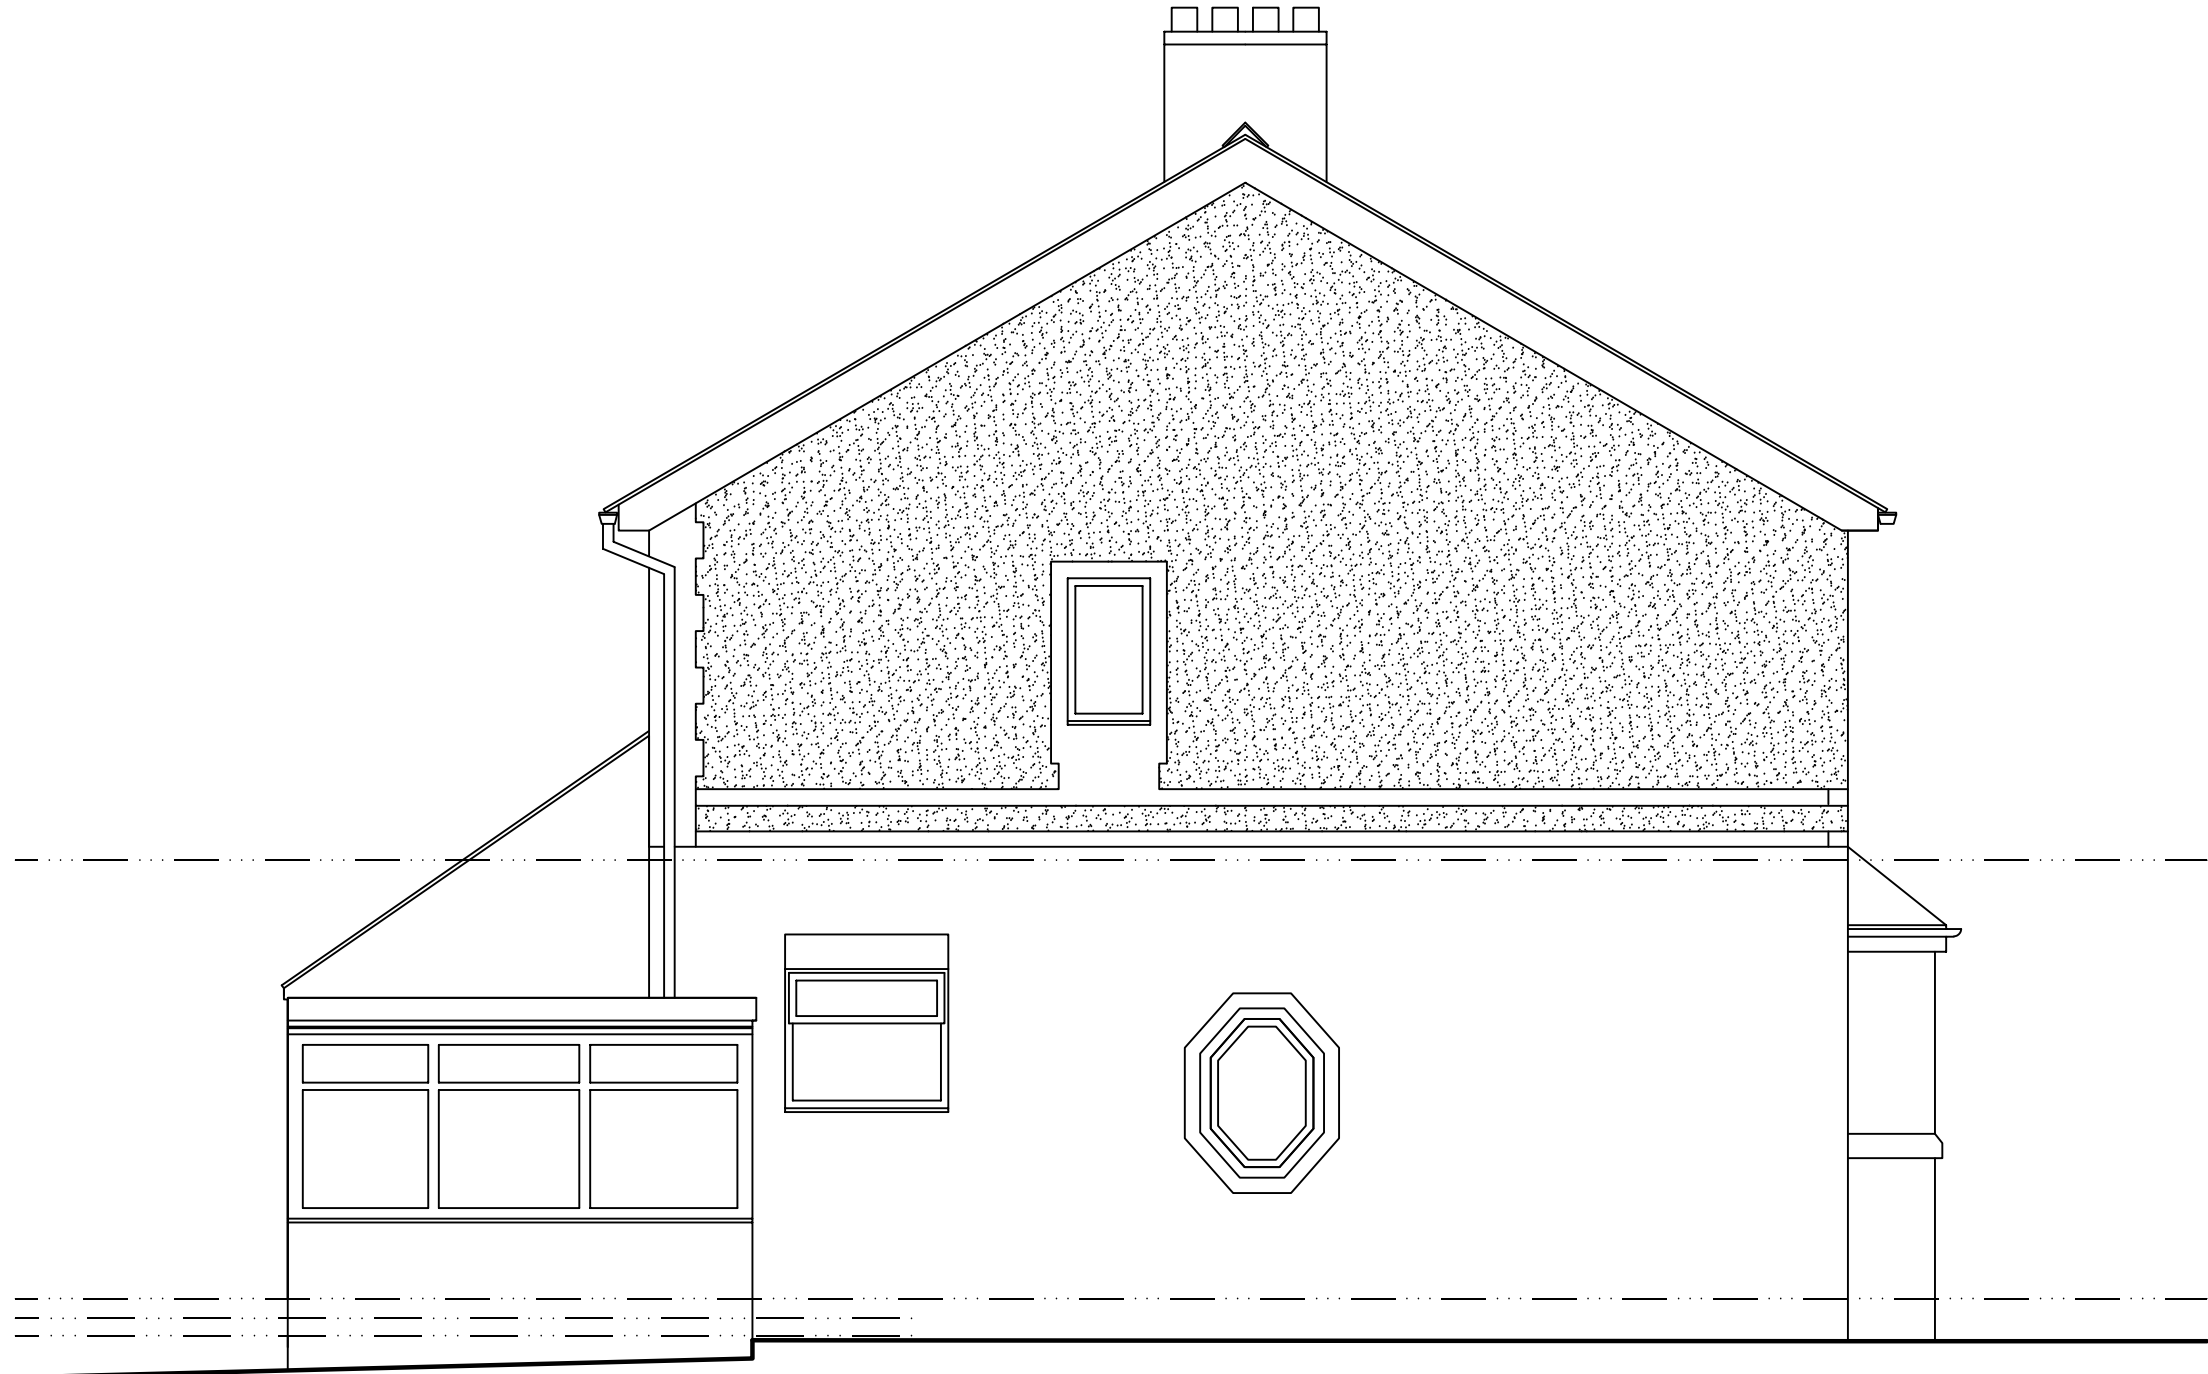

Existing Side Elevation (West Facing)



Existing Rear Elevation (North Facing)

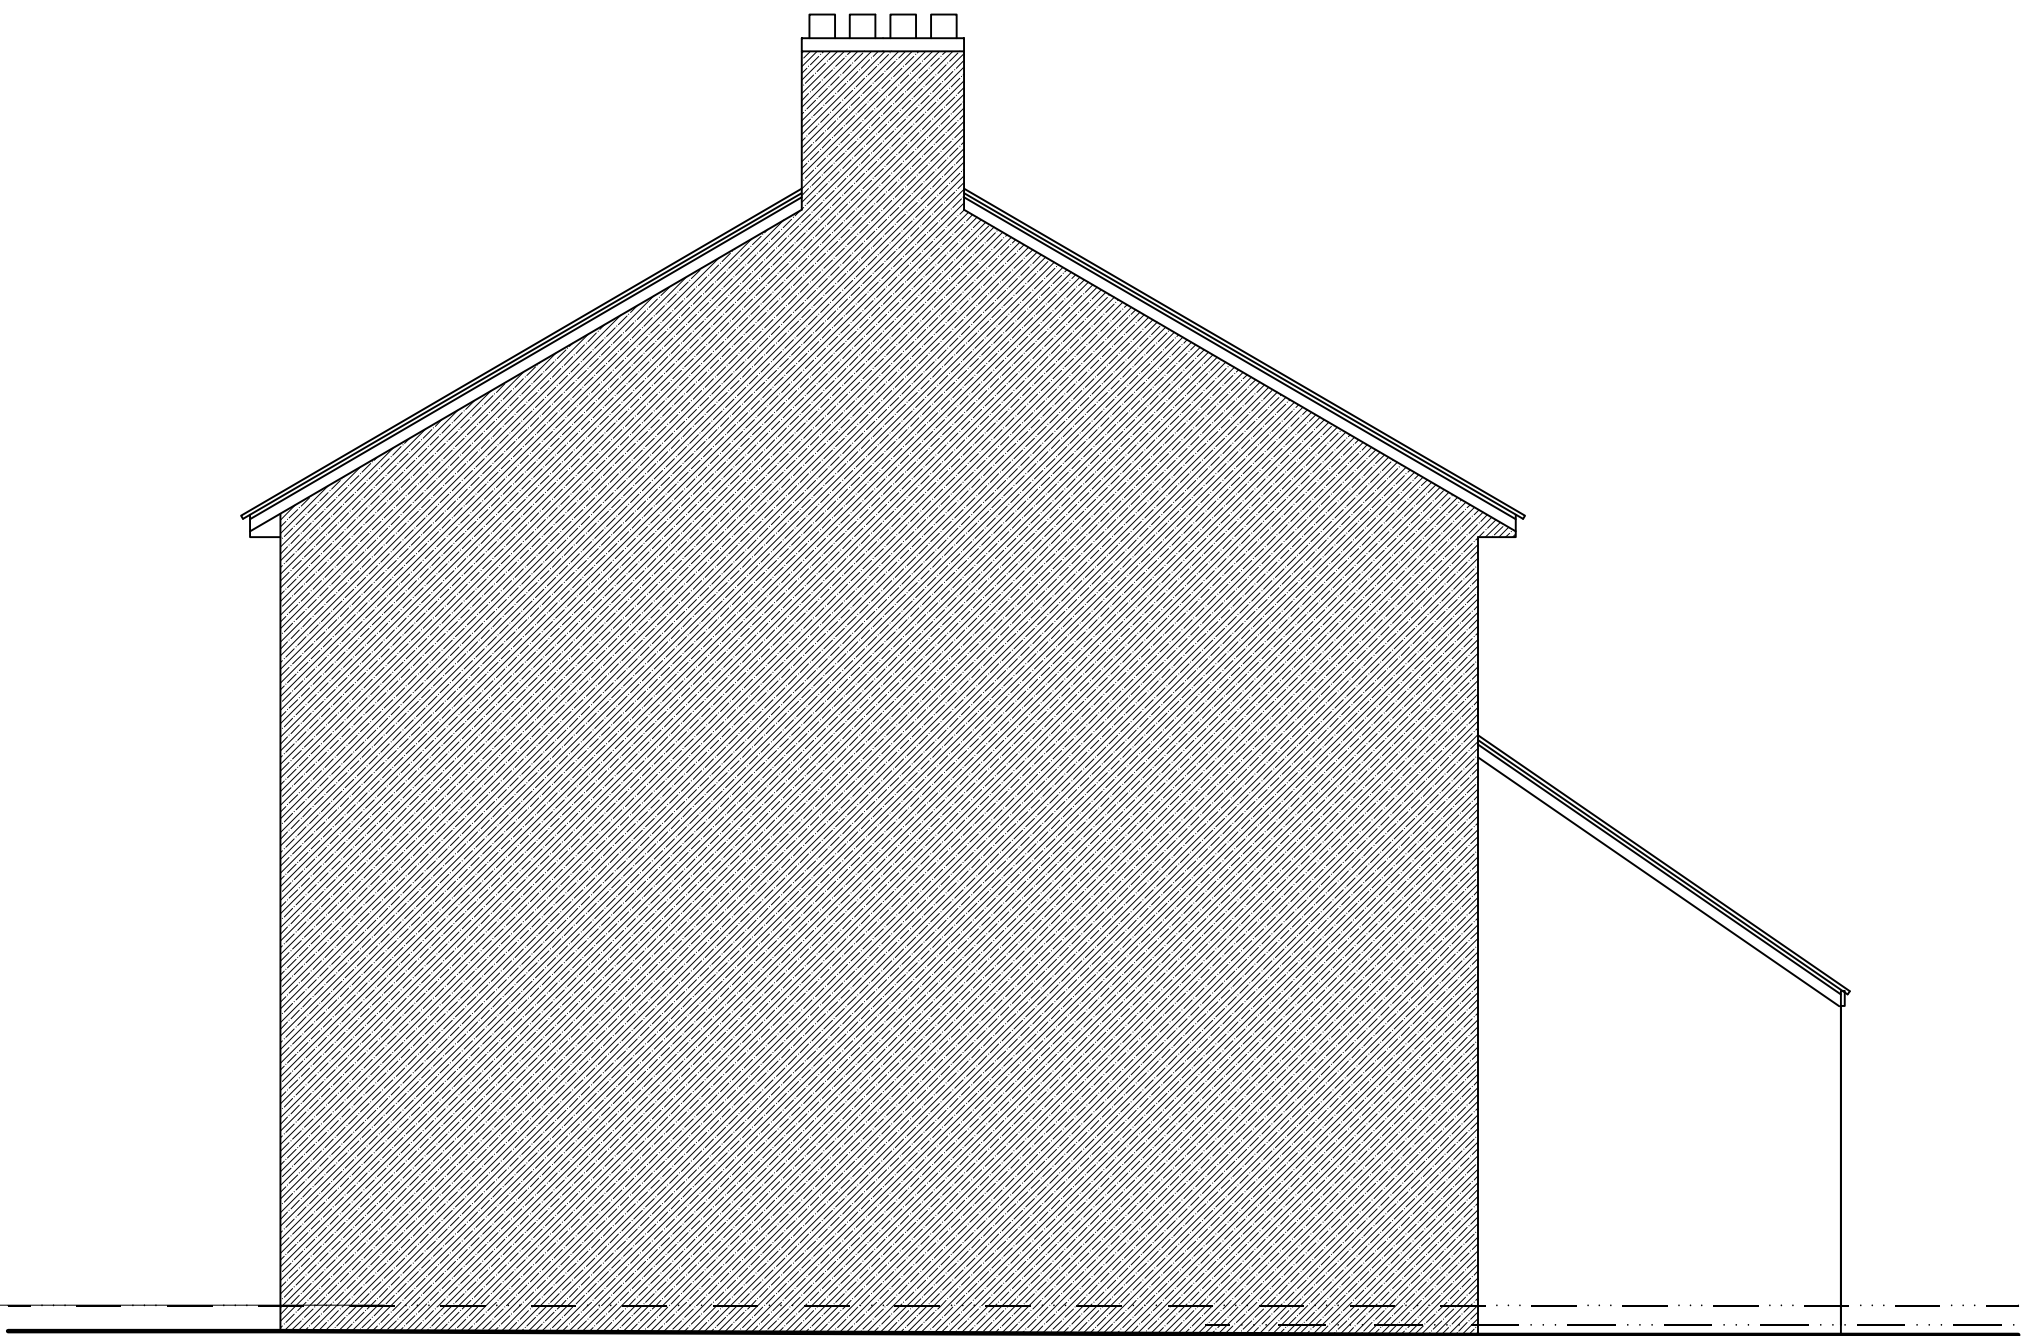

Existing Side Elevation (East Facing)

SCALE BARS			
1:50 (mm)	0	1000	2000
1:100 (mm)	0	2000	4000
1:200 (mm)	0	4000	8000
1:500 (m)	0	10	20
1:1250 (m)	0	20	40

GENERAL NOTES

The contractor is to check all setting out dimensions are in accordance with the project specific drawings as approved by the planning department prior to commencing construction works. Contact Epoch Architecture Ltd as required for clarification.

All building work is to conform with the 2010 Building Regulations and all subsequent revised documents and to the satisfaction of the building control officer.


Works to be completed in strict accordance with all project specific documents produced in accordance with the CDM Regulations 2015.

It remains the duty of the client and contractor to establish all legal boundaries on site.

This drawing and its contents remain the copyright of Epoch Architecture Ltd.

KEY	
F.C.	- Floor - Off Height
C.H.	- Head Height
D.H.	- Door Head Height
2350	- Floor - Ceiling Height
(E)F.W.I.C.#	- Existing Foul Water Inspection Chamber
(E)S.W.I.C.#	- Existing Surface Water Inspection Chamber
(E)C.W.I.C.#	- Existing Combined Water Inspection Chamber
(E)F.W.M.H.#	- Existing Foul Water Manhole
(E)S.W.M.H.#	- Existing Surface Water Manhole
(E)C.W.M.H.#	- Existing Combined Water Manhole
(P)	- Denotes Proposed
RWP	- Rainwater Pipe
SVP	- Soil Vent Pipe
S.S.	- Sub-Stack
G.	- Gully
BIG.	- Back Inlet Gully
M.J.	- Movement Joint

Revision Description		Date
Client	Ms Burns	
	201 Park Lane	
	Knypersley	
	Extension & Alterations	
Project	Existing Elevations	
	Drawing Title	
Drawing Ref.		P360 - 201
Date	07/02/24	Scale 1:50
Status	Feasibility	Bldg. Regs
Status	Planning	Tender
Status	Construction	Construction

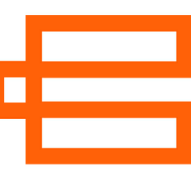

EPOCH

ARCHITECTURE

Epoch Architecture Ltd
12 Robin Hill,
Biddulph Moor, Staffordshire, ST8 7NN
T: 01782 929536
M: 07709 390128
E: jonathan@epocharchitecture.co.uk
W: www.epocharchitecture.co.uk

