



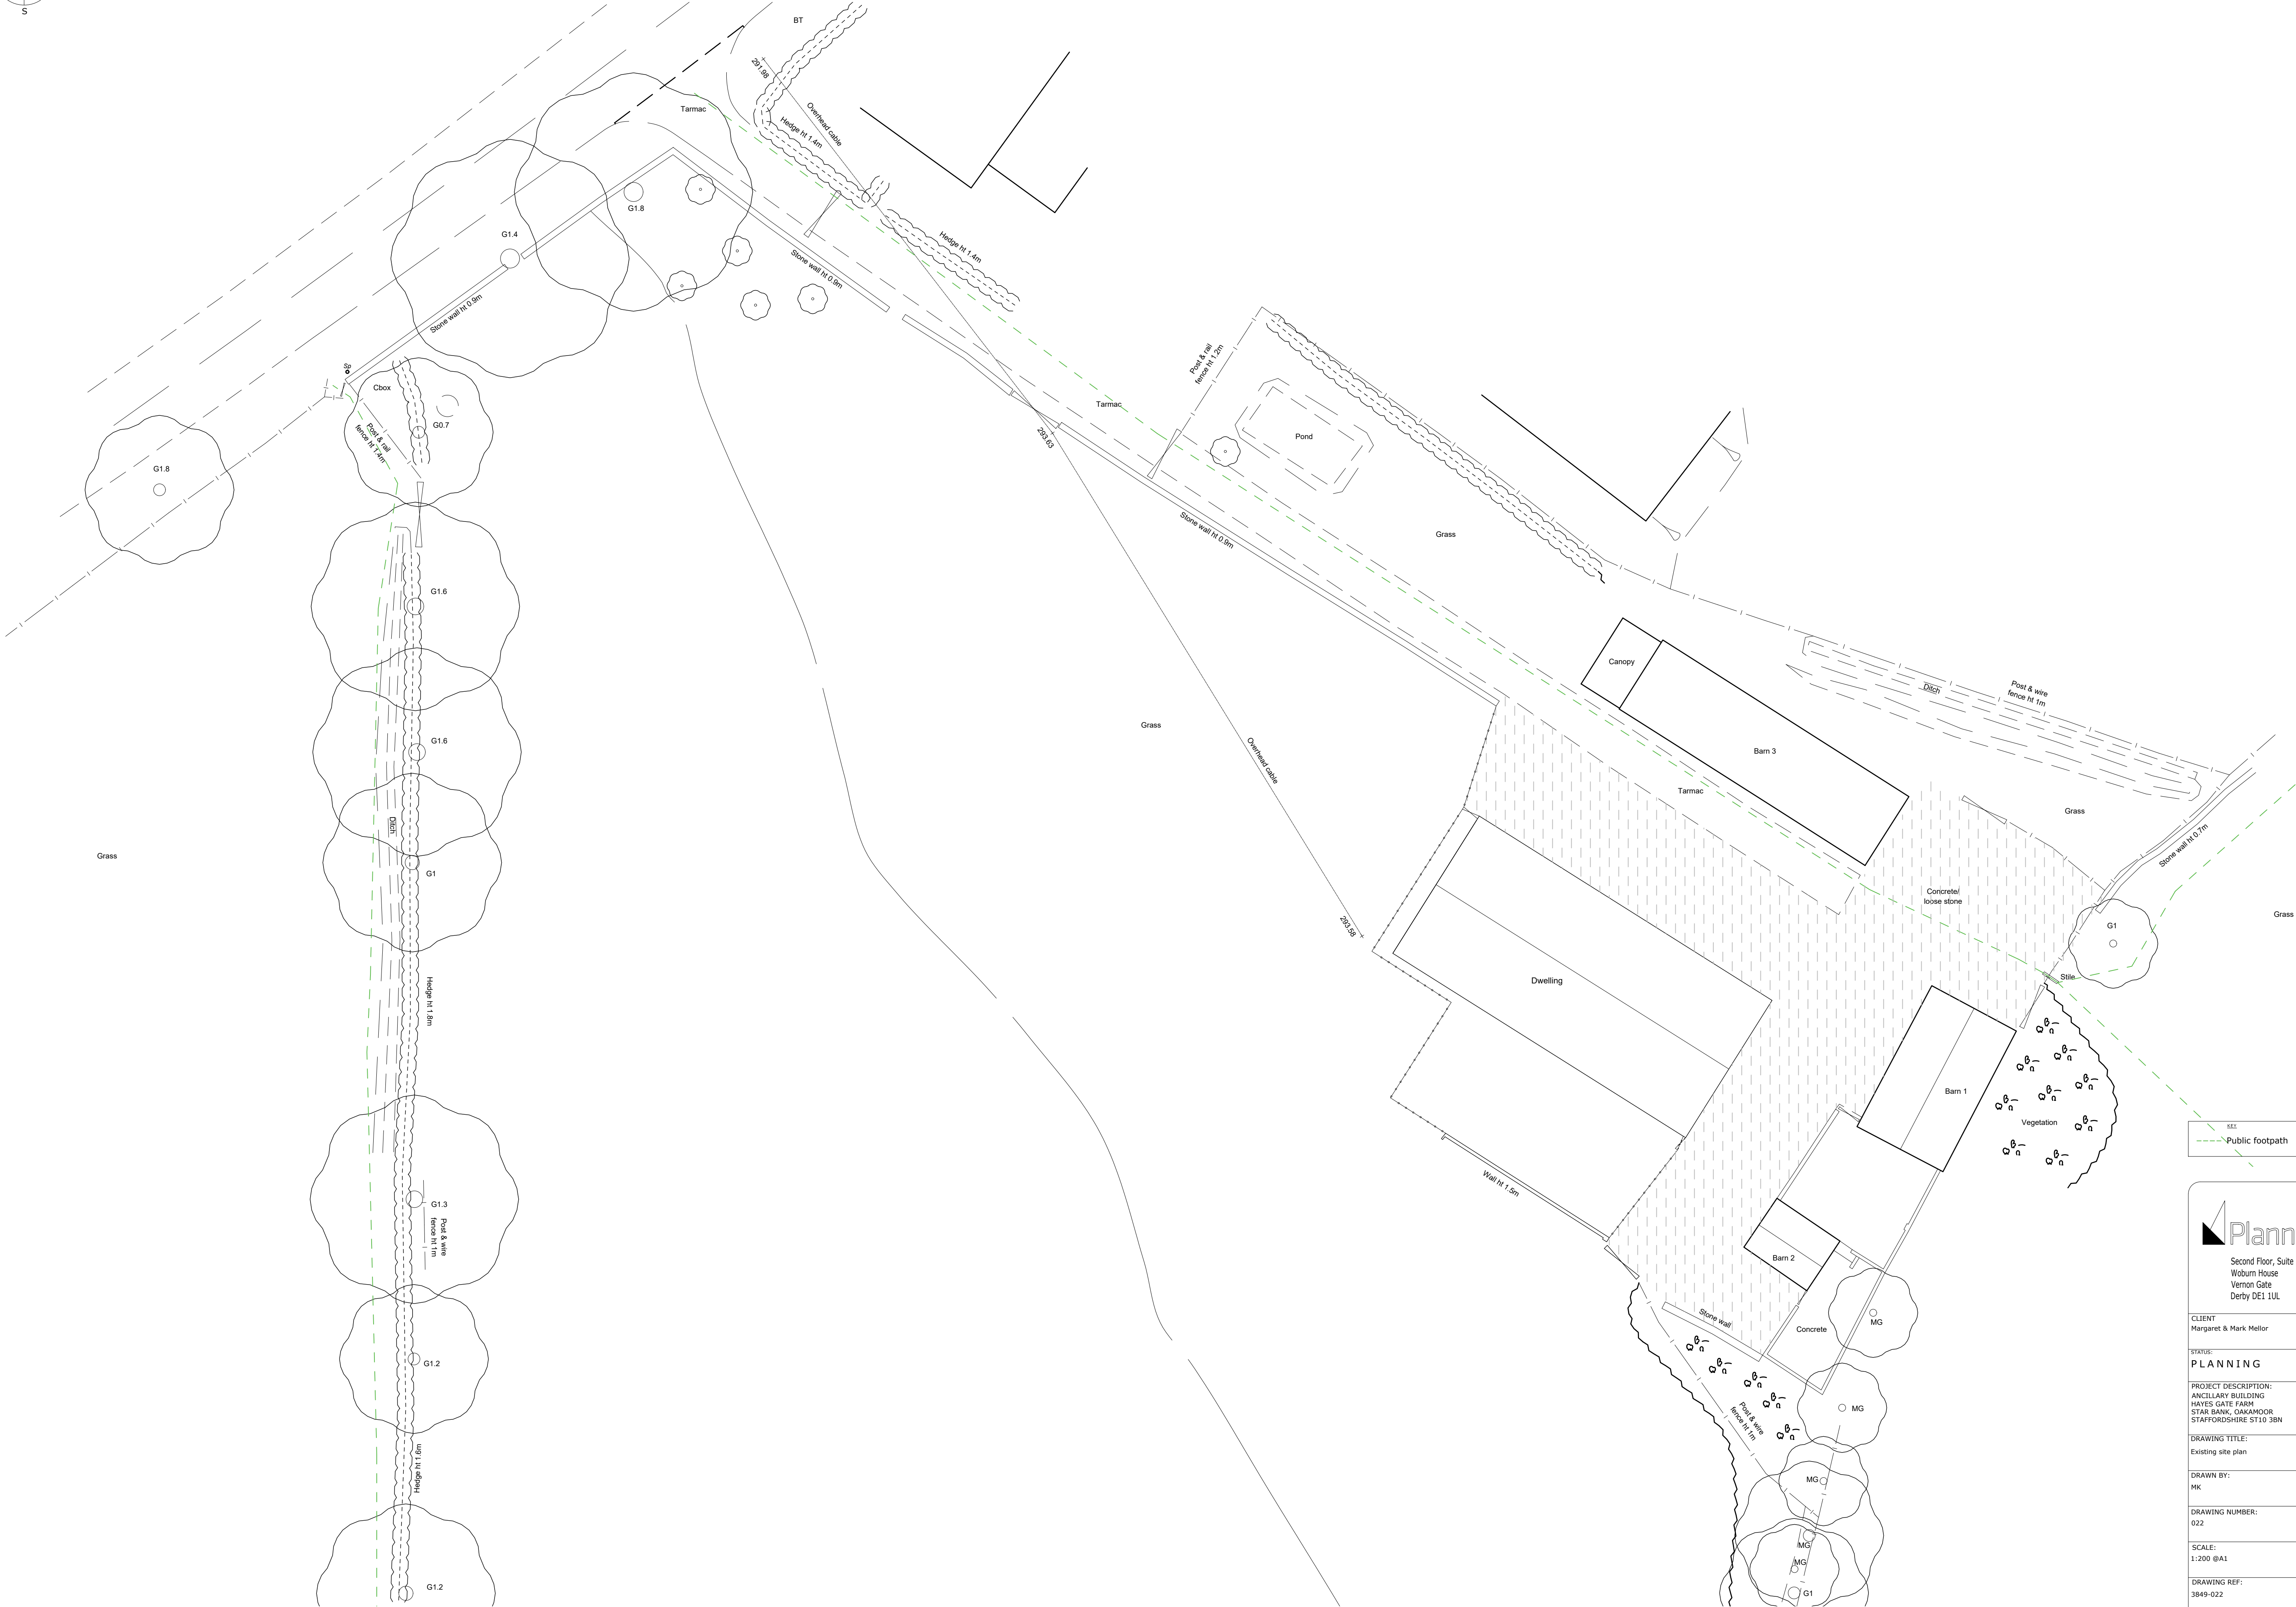

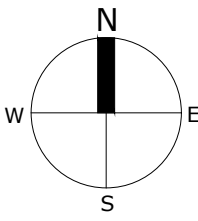

Second Floor, Suite 3
Woburn House
Vernon Gate
Derby DE1 1UL

Tel: 01332 347 371
E-mail: info@planningdesign.co.uk
www.planningdesign.co.uk

CLIENT
Margaret & Mark Mellor

STATUS
PLANNING

PROJECT DESCRIPTION:
ANCILLARY BUILDING
HAYES GATE FARM
STAR BANK, OAKHAMOOR
STAFFORDSHIRE ST10 3BN

DRAWING TITLE:
Existing site plan

DRAWN BY:
MK

CHECKED BY:
MB

DRAWING NUMBER:
022

REVISION:
-

SCALE:
1:200 @A1

DATE:
June 2022

DRAWING REF:
3849-022

© COPYRIGHT EXISTS ON THE DESIGNS AND INFORMATION SHOWN ON THIS DRAWING.
The Contractor must verify all dimensions on site before making shop drawings or
commencing work of any kind. Architect to be notified of any discrepancies in dimensions
immediately