




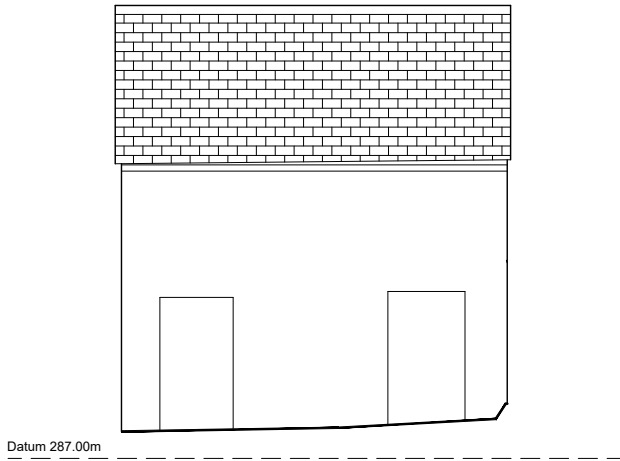


Elevation 1

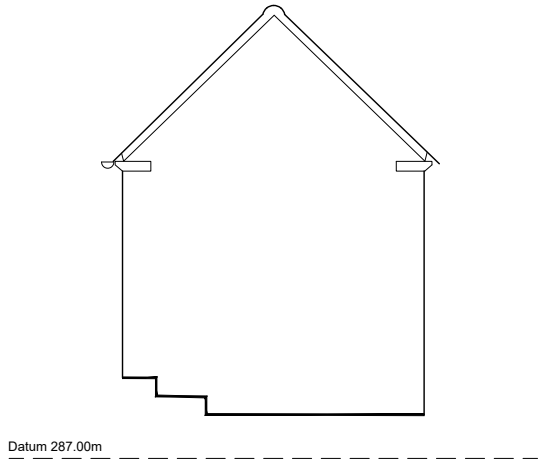

Elevation 2

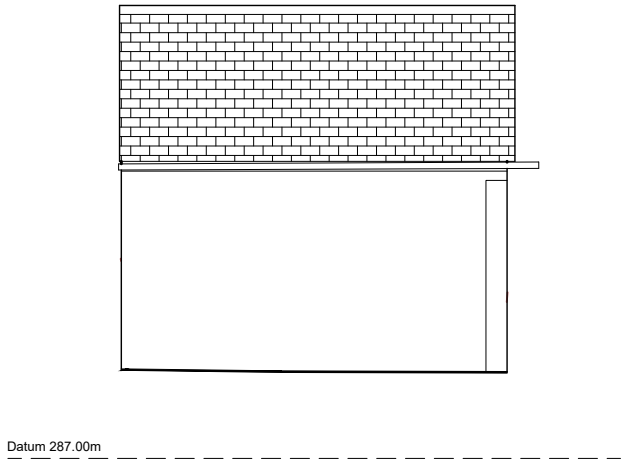


Elevation 3

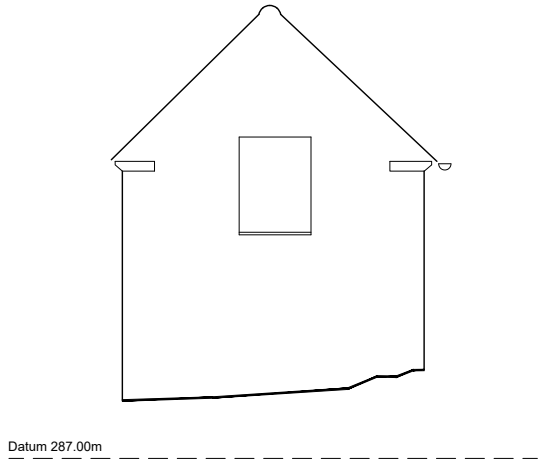


Elevation 4




Elevation 2

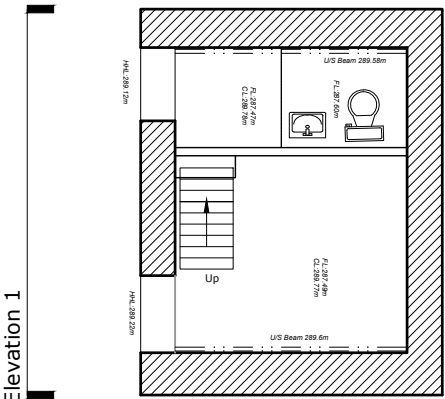



Ground floor

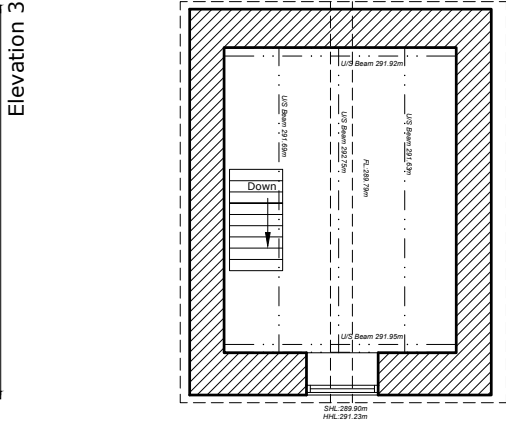

First floor

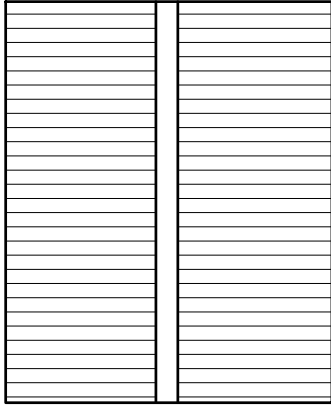

Roof plan

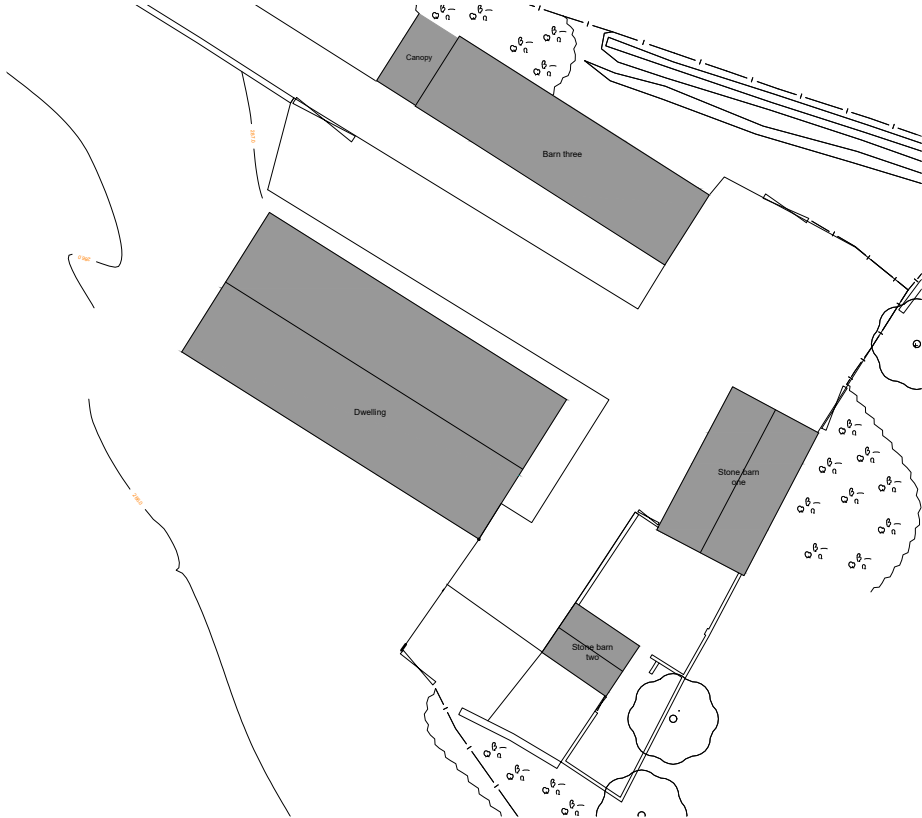 

Context plan
1:500

PlanningDesign Second Floor, Suite 3 Woburn House Vernon Gate Derby DE1 1UL Tel: 01332 347 371 E-mail: info@planningdesign.co.uk www.planningdesign.co.uk	PROJECT DESCRIPTION: Ancillary building Hayes gate farm Star bank, Oakamoor Staffordshire ST10 3BN
	DRAWING TITLE: Existing Stone barn two plans and elevations
	DRAWN BY: MK CHECKED BY: MB
CLIENT Mark & Margaret Mellor	DRAWING NUMBER: 025 REVISION: -
	SCALE: 1:100 & 1:500@A3 DATE: May 2022
STATUS PLANNING	DRAWING REF: 3849-025