




Revision		Date
A	Design updated	06/05/2022
B	Design updated	09/05/2022

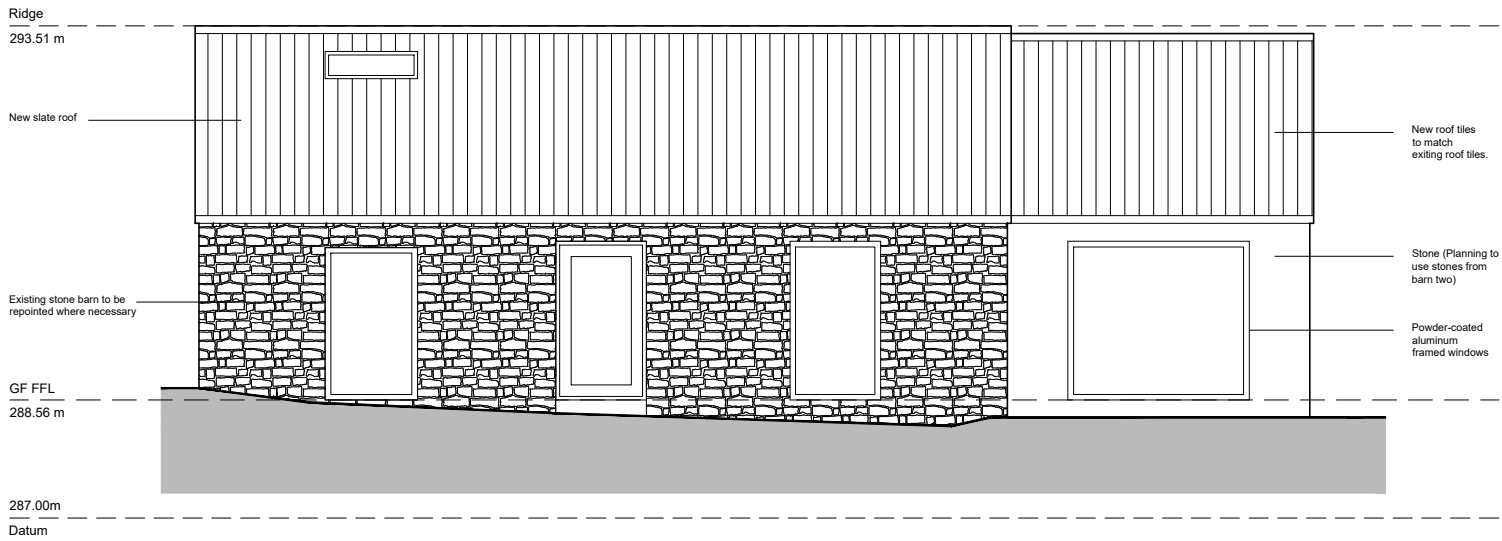


Elevation 1

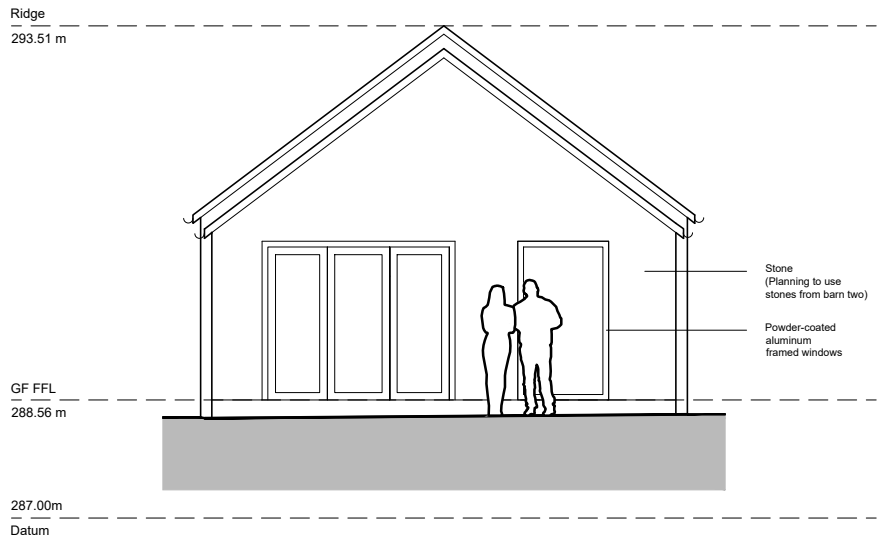


Elevation 2

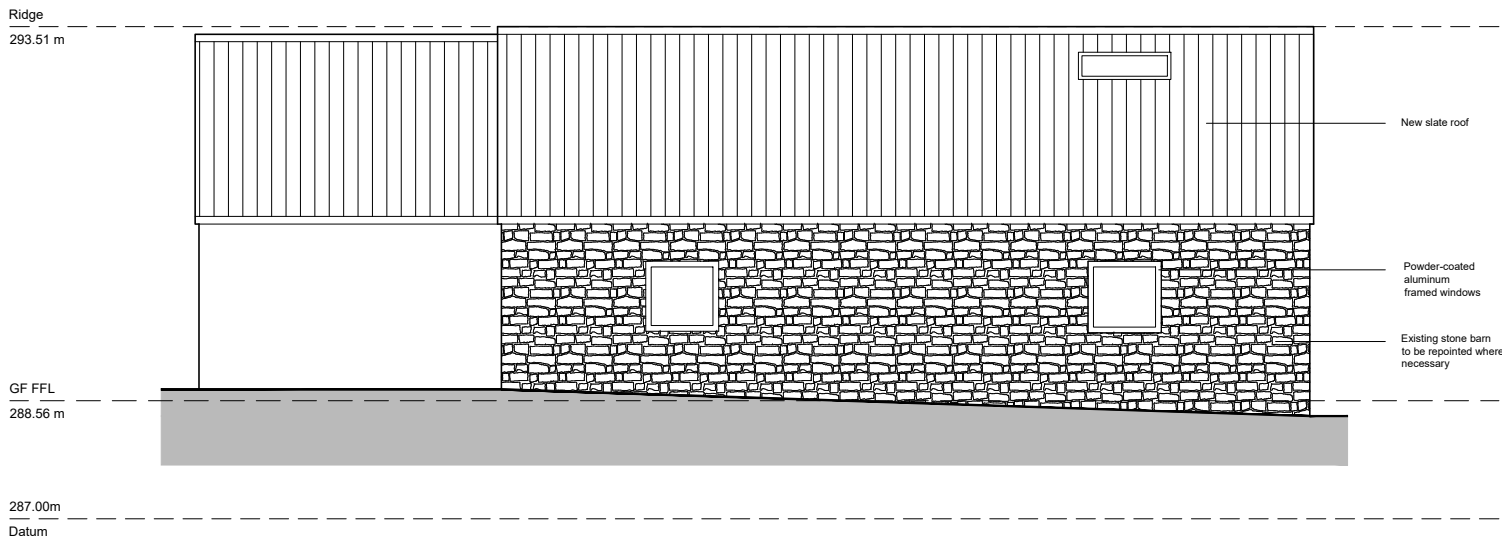


Elevation 3

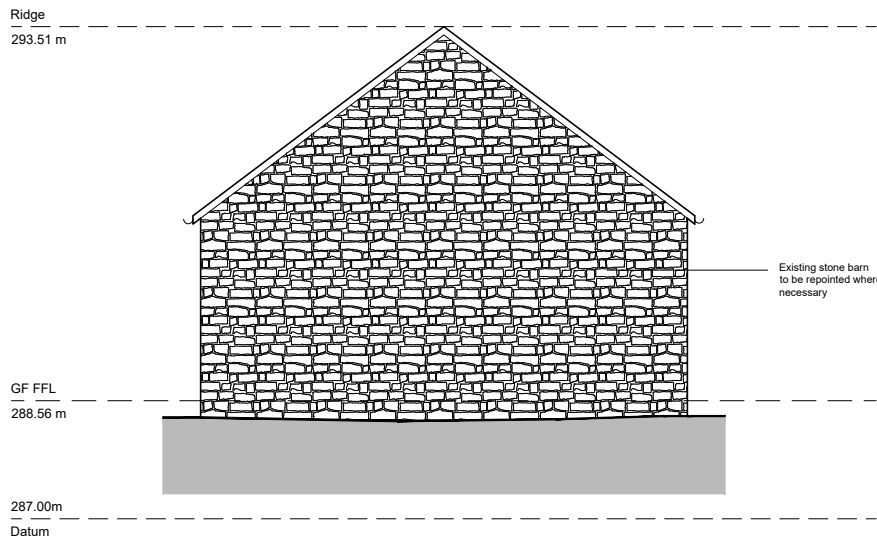


Elevation 4

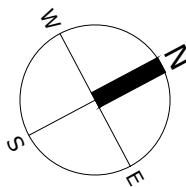

Elevation 3

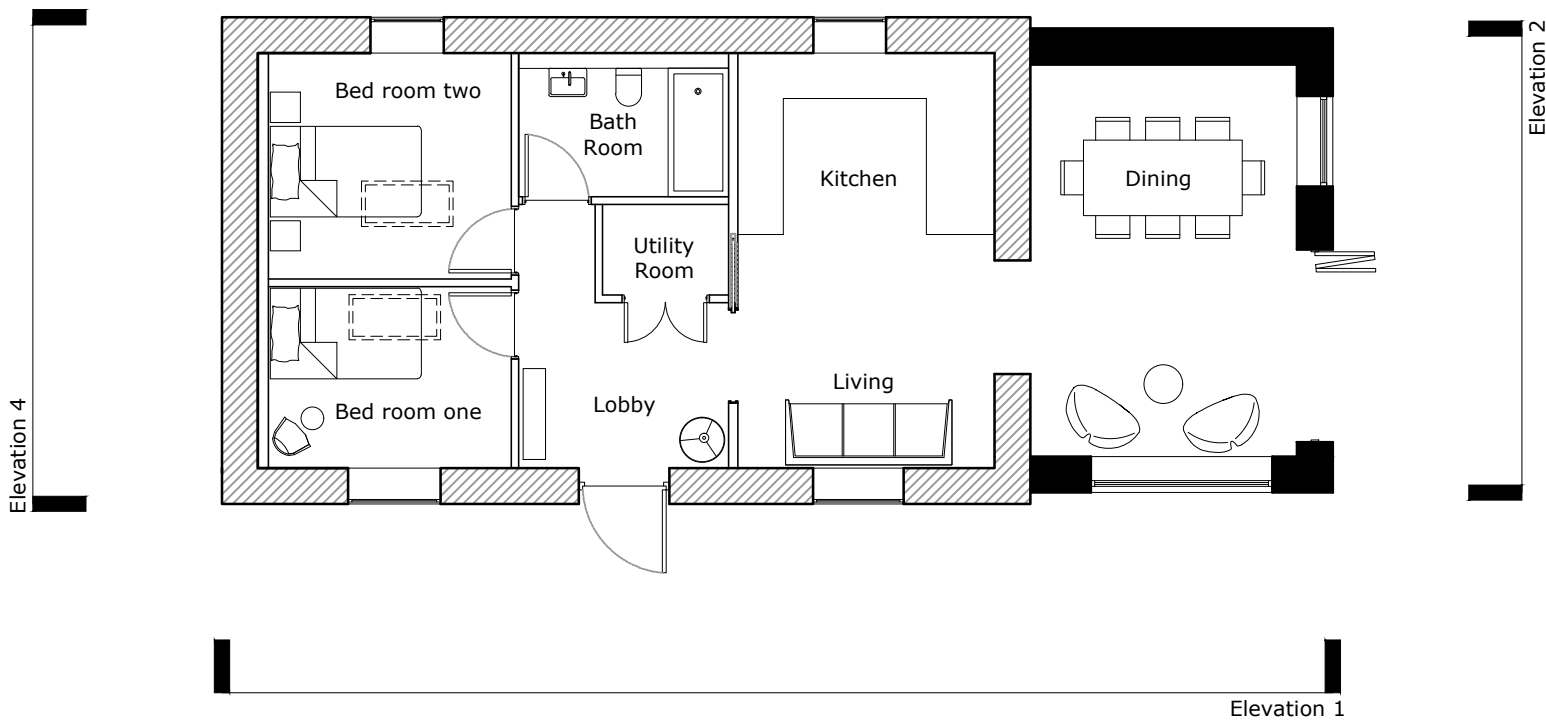

Proposed floor plan

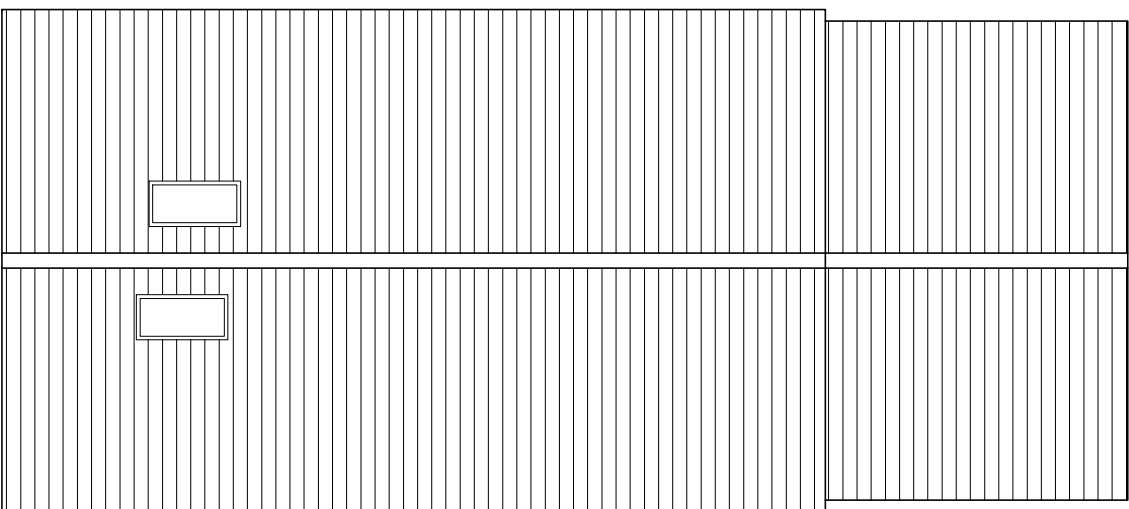

Proposed roof plan



Second Floor, Suite 3
Woburn House
Vernon Gate
Derby DE1 1UL

Tel: 01332 347 371
E-mail: info@planningdesign.co.uk
www.planningdesign.co.uk

CLIENT Mark & Margaret Mellor	
STATUS: PLANNING	
PROJECT DESCRIPTION: ANCILLARY BUILDING HAYES GATE FARM STAR BANK, OAKAMoor STAFFORDSHIRE ST10 3BN	
DRAWING TITLE: Proposed stone barn one plans and elevations	
DRAWN BY: MK	CHECKED BY: MB
DRAWING NUMBER: 030	REVISION: B
SCALE: 1:100@A2	DATE: April 2022
DRAWING REF: 3849-030	

© COPYRIGHT EXISTS ON THE DESIGNS AND INFORMATION SHOWN ON THIS DRAWING.
The Contractor must verify all dimensions on site before making shop drawings or
commencing work of any kind. Architect to be notified of any discrepancies in dimensions
immediately