




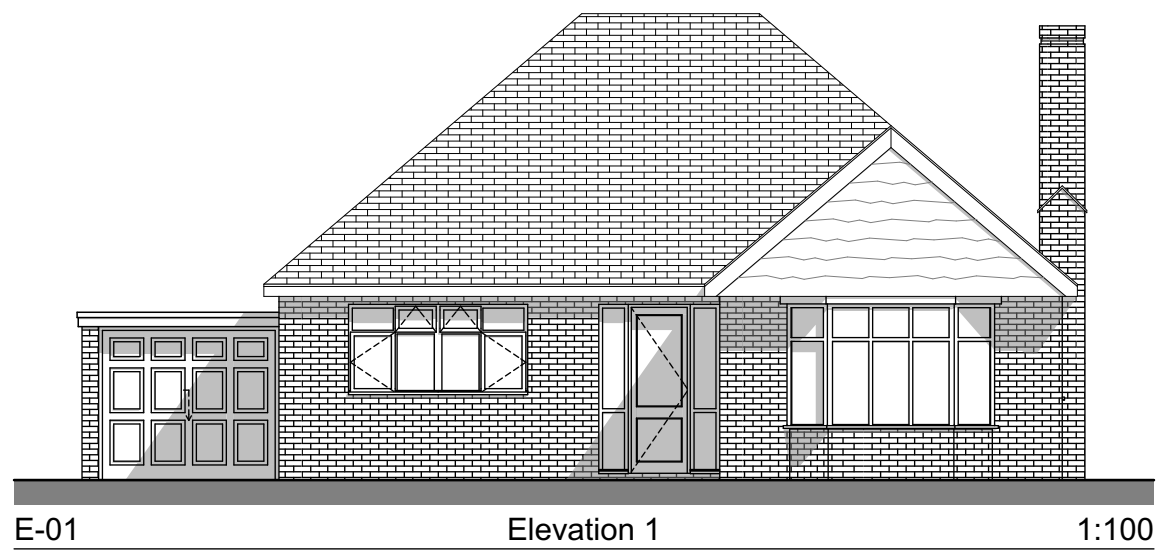


E-01 Elevation 1 1:100

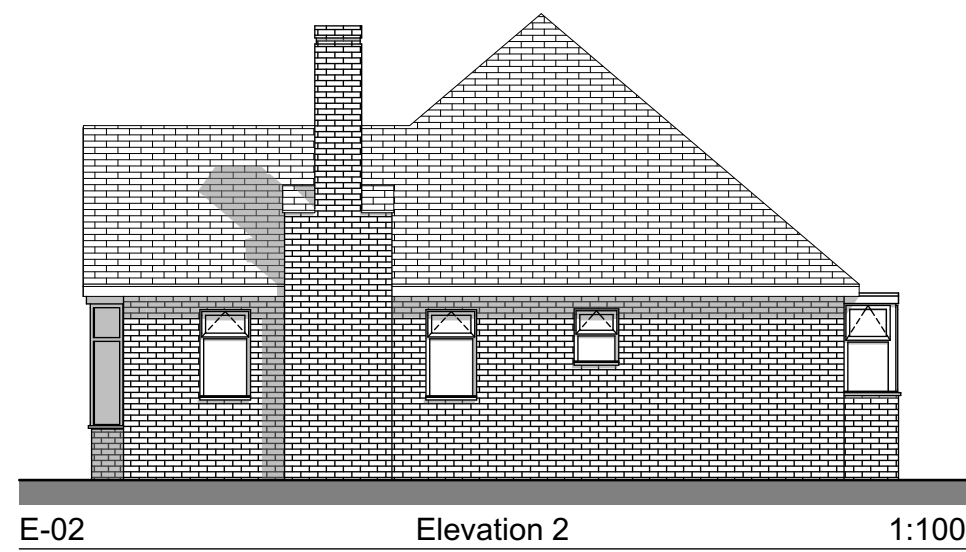


E-02 Elevation 2 1:100

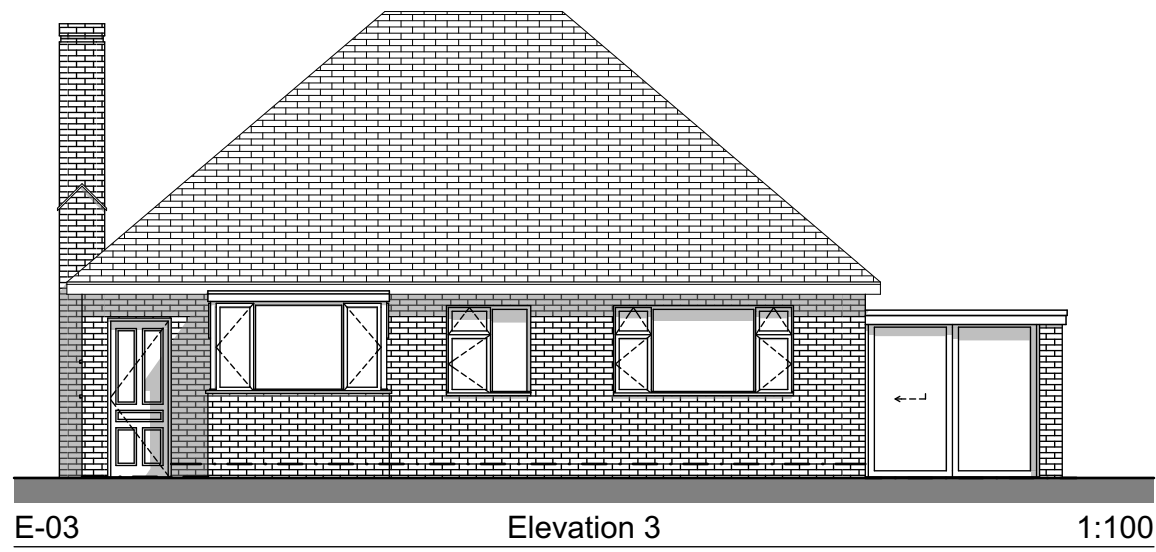


E-03 Elevation 3 1:100

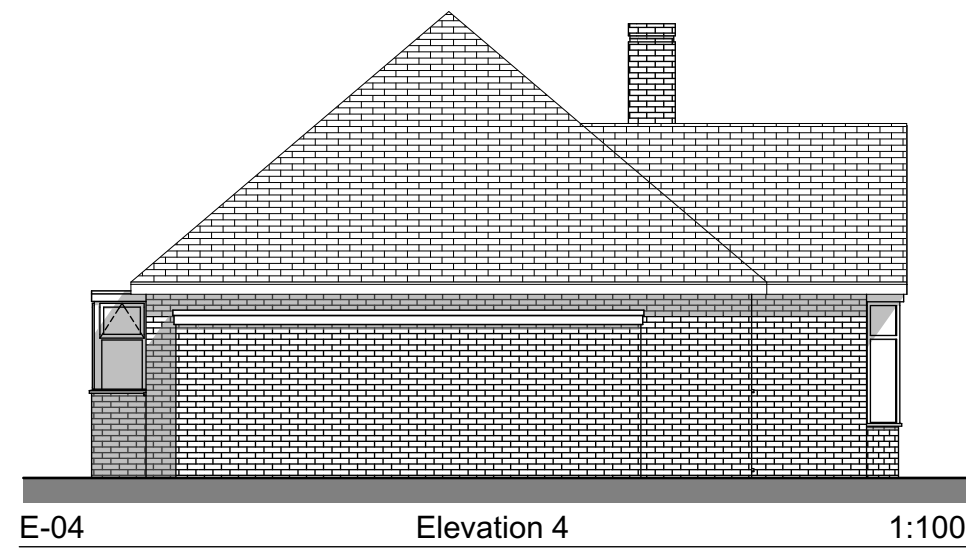

E-04 Elevation 4 1:100

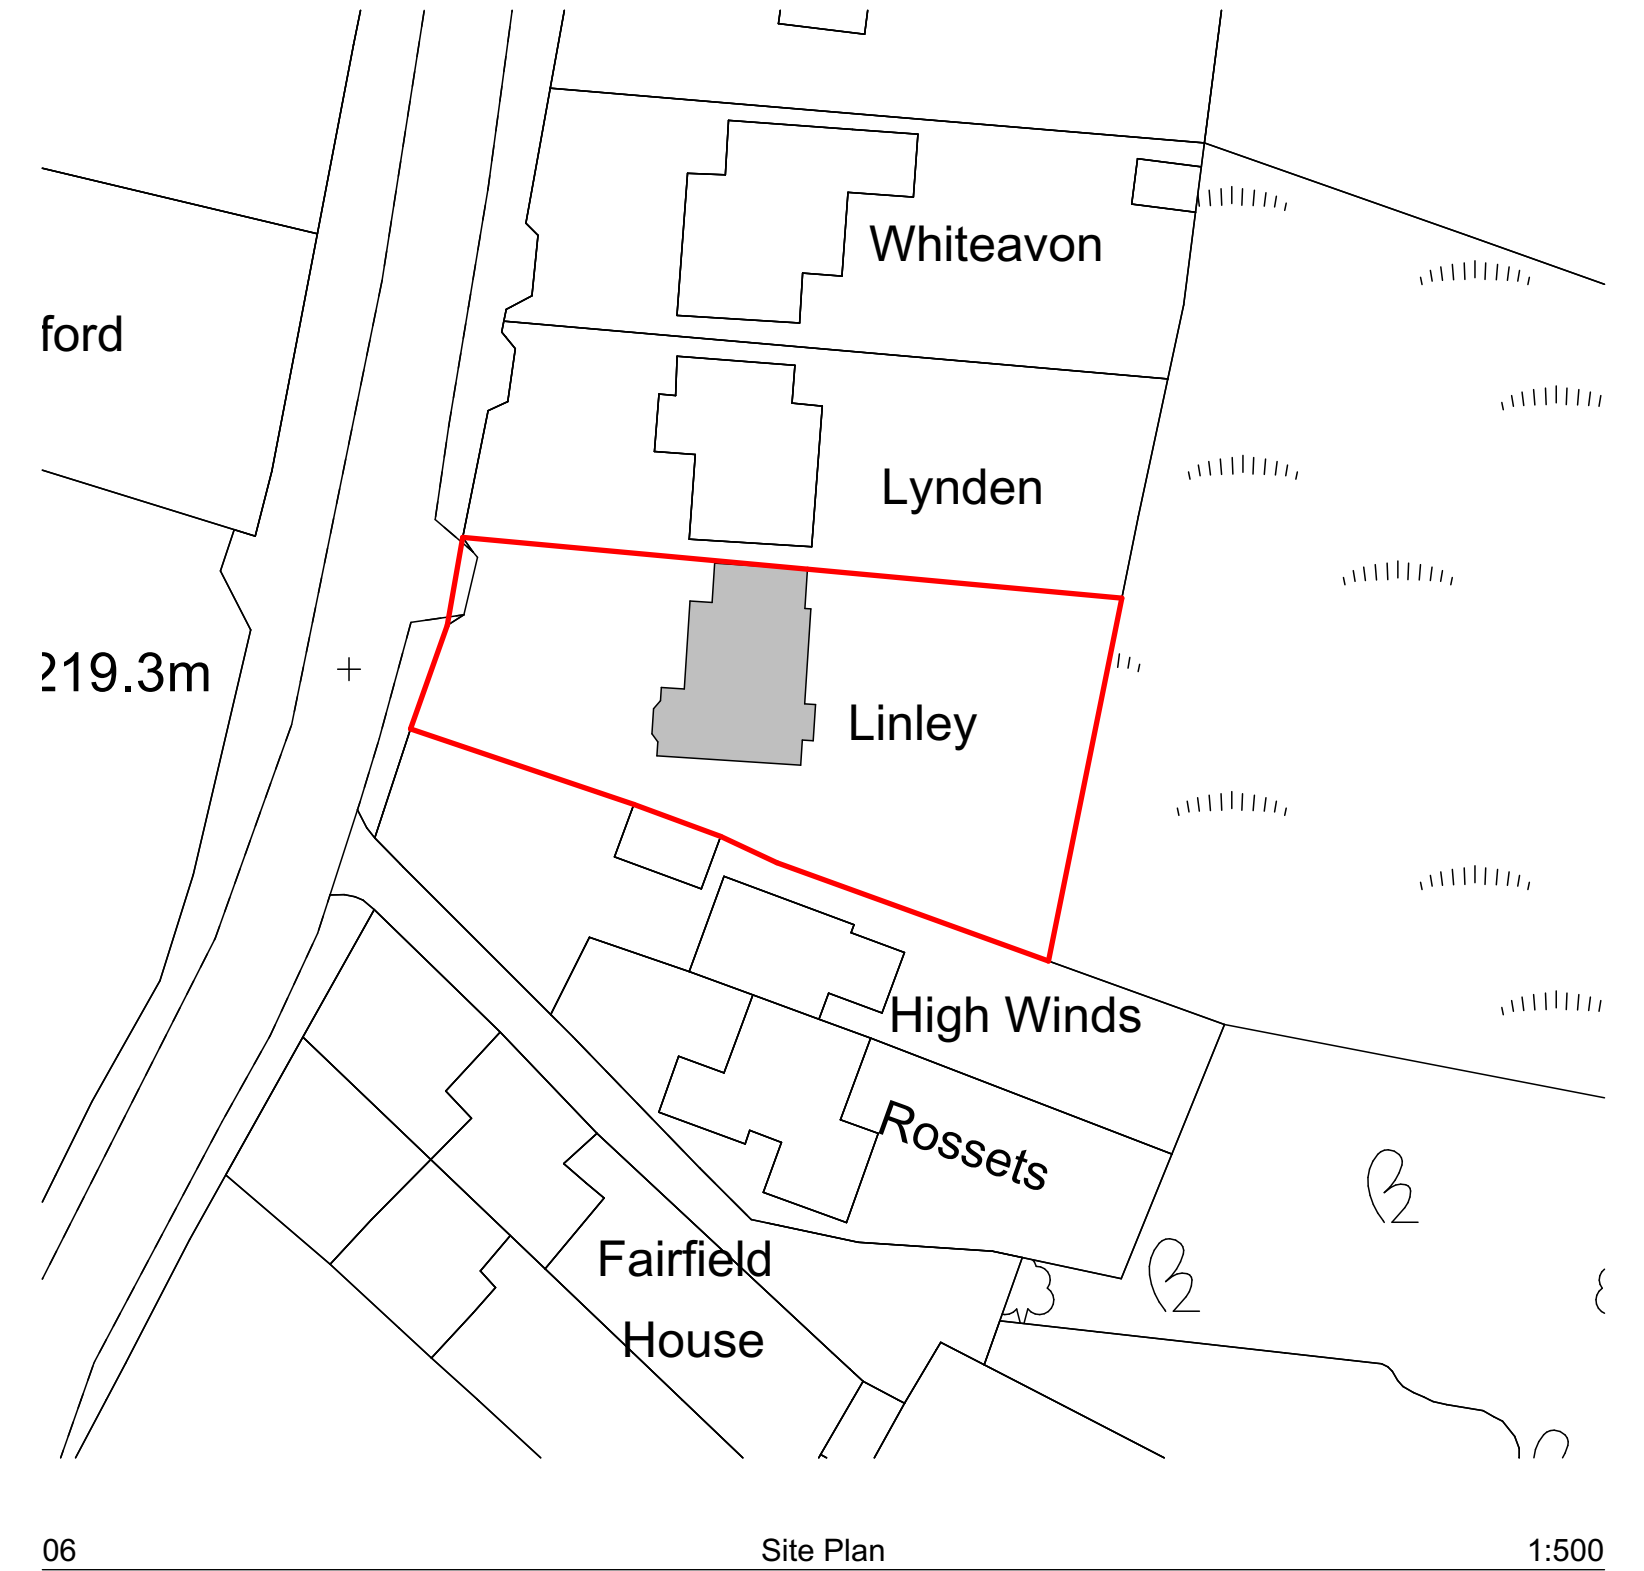

06 Site Plan 1:500

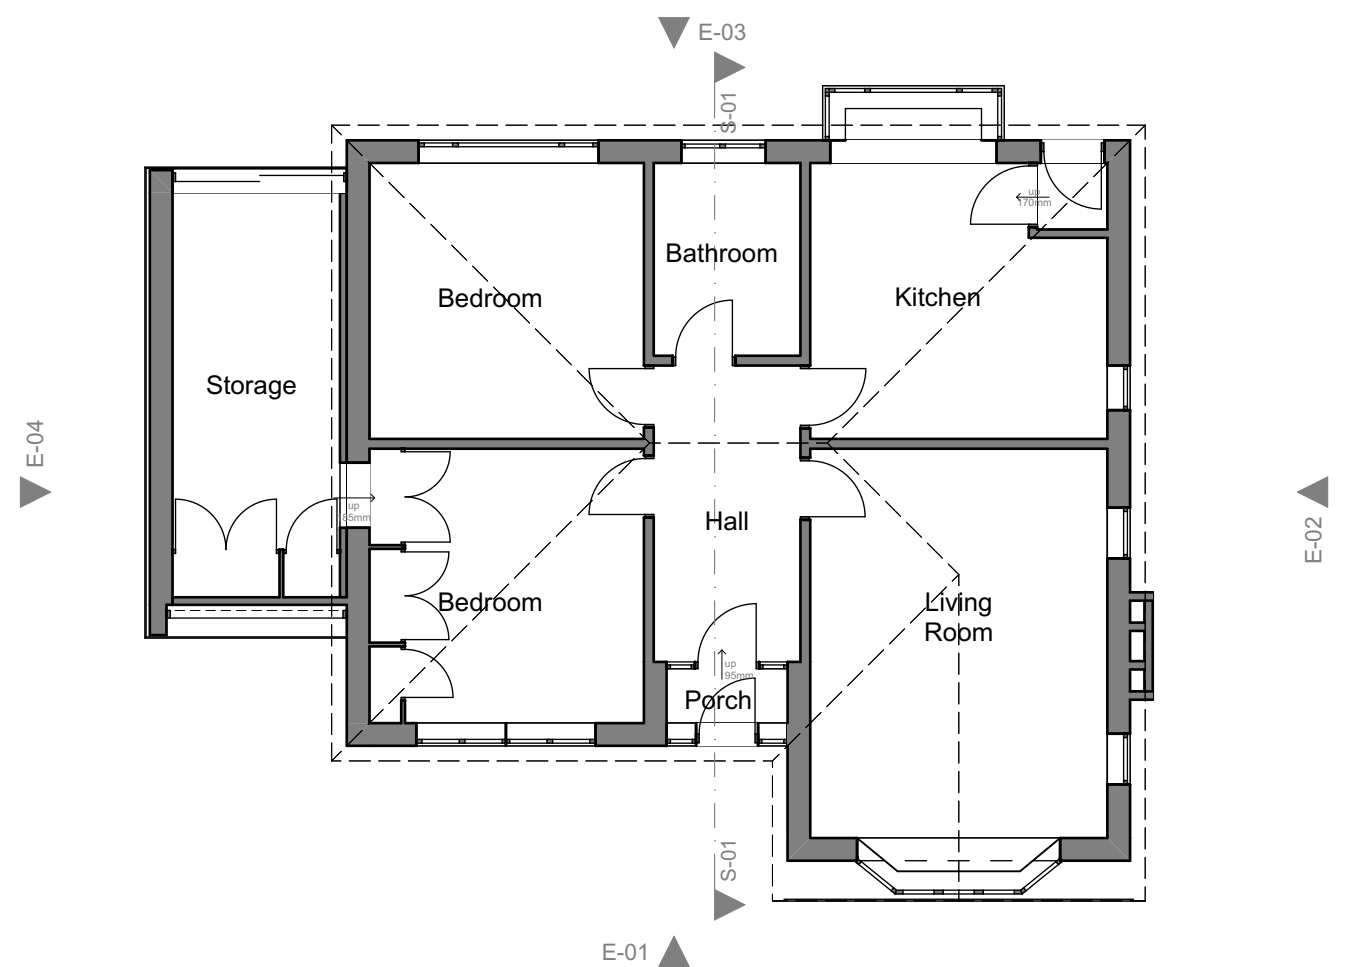

GF-Ground Floor 1:100

Client.  
**Mr D Talbot**  
**Linley**  
**Clewlows Bank**

Project.  
**Proposed side extension and loft conversion**

Scale.  
1:100, 1:500

Sheet Size  
A2

Issue Date  
11/06/2024

Title.  
**Plans and Elevations as Existing**

Drawing Number  
**DT-02-01**

/ (Revision)

Revision ID