




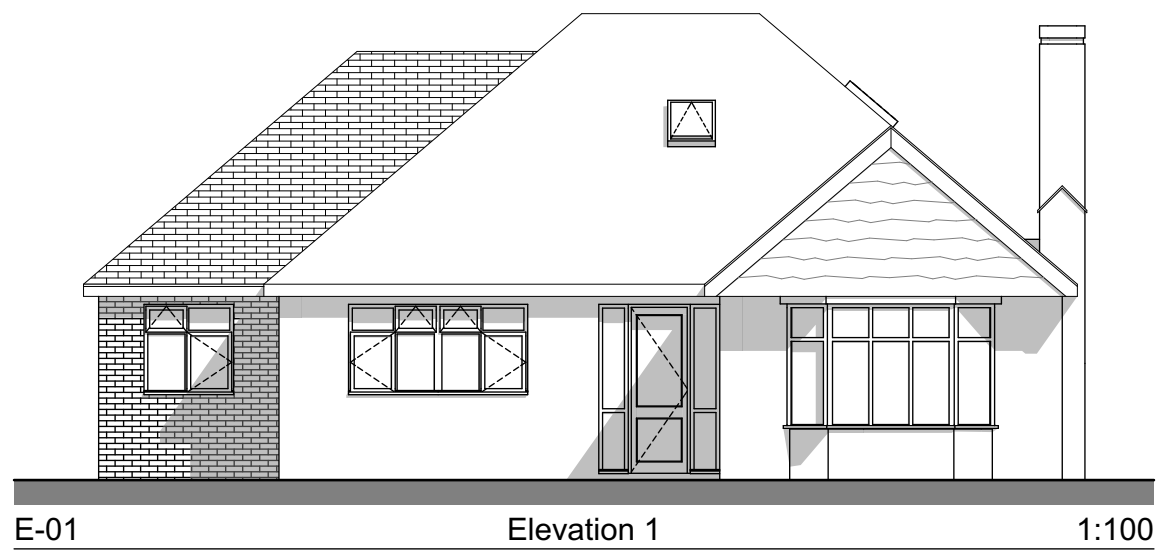


E-01 Elevation 1 1:100

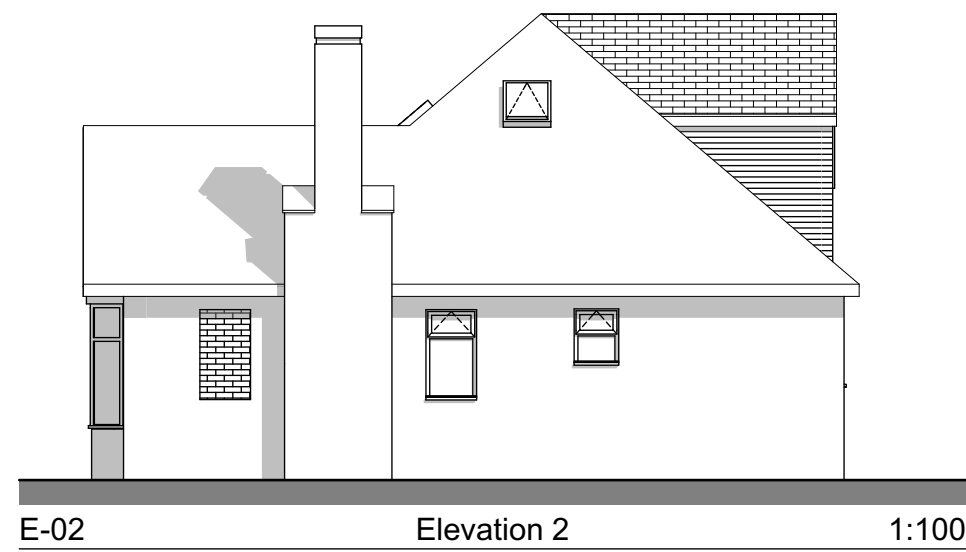


E-02 Elevation 2 1:100

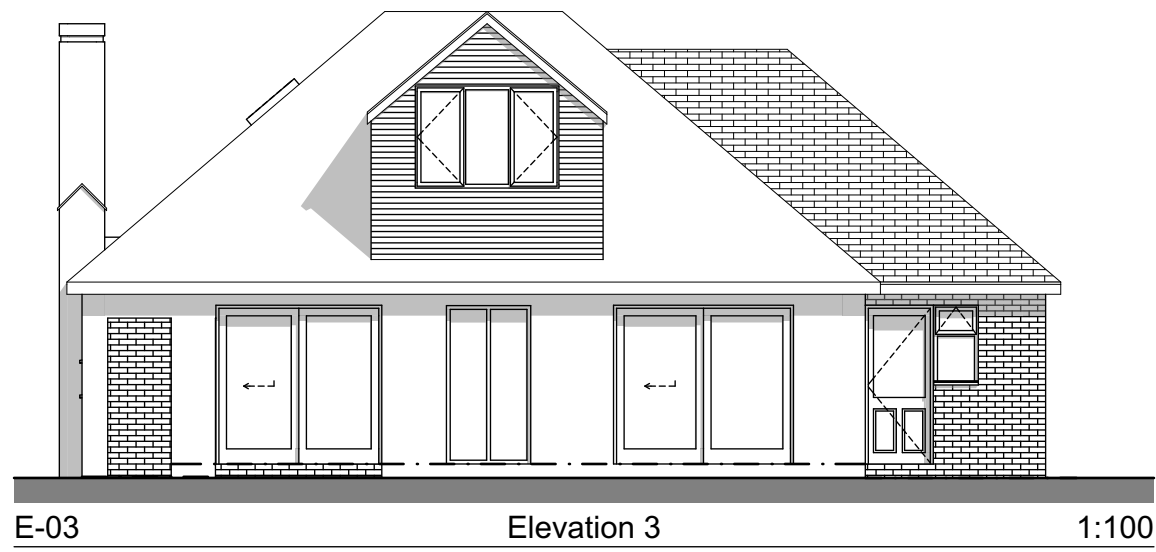


E-03 Elevation 3 1:100

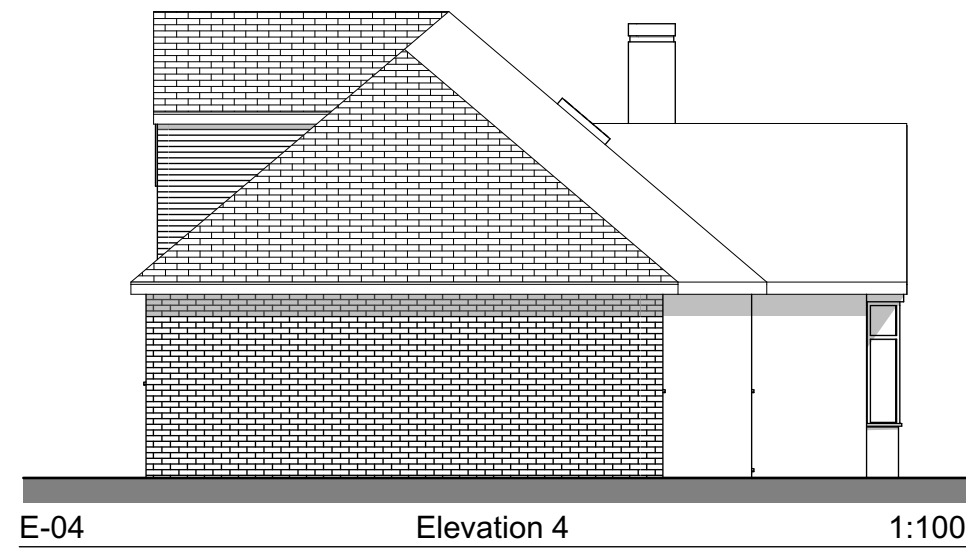


E-04 Elevation 4 1:100

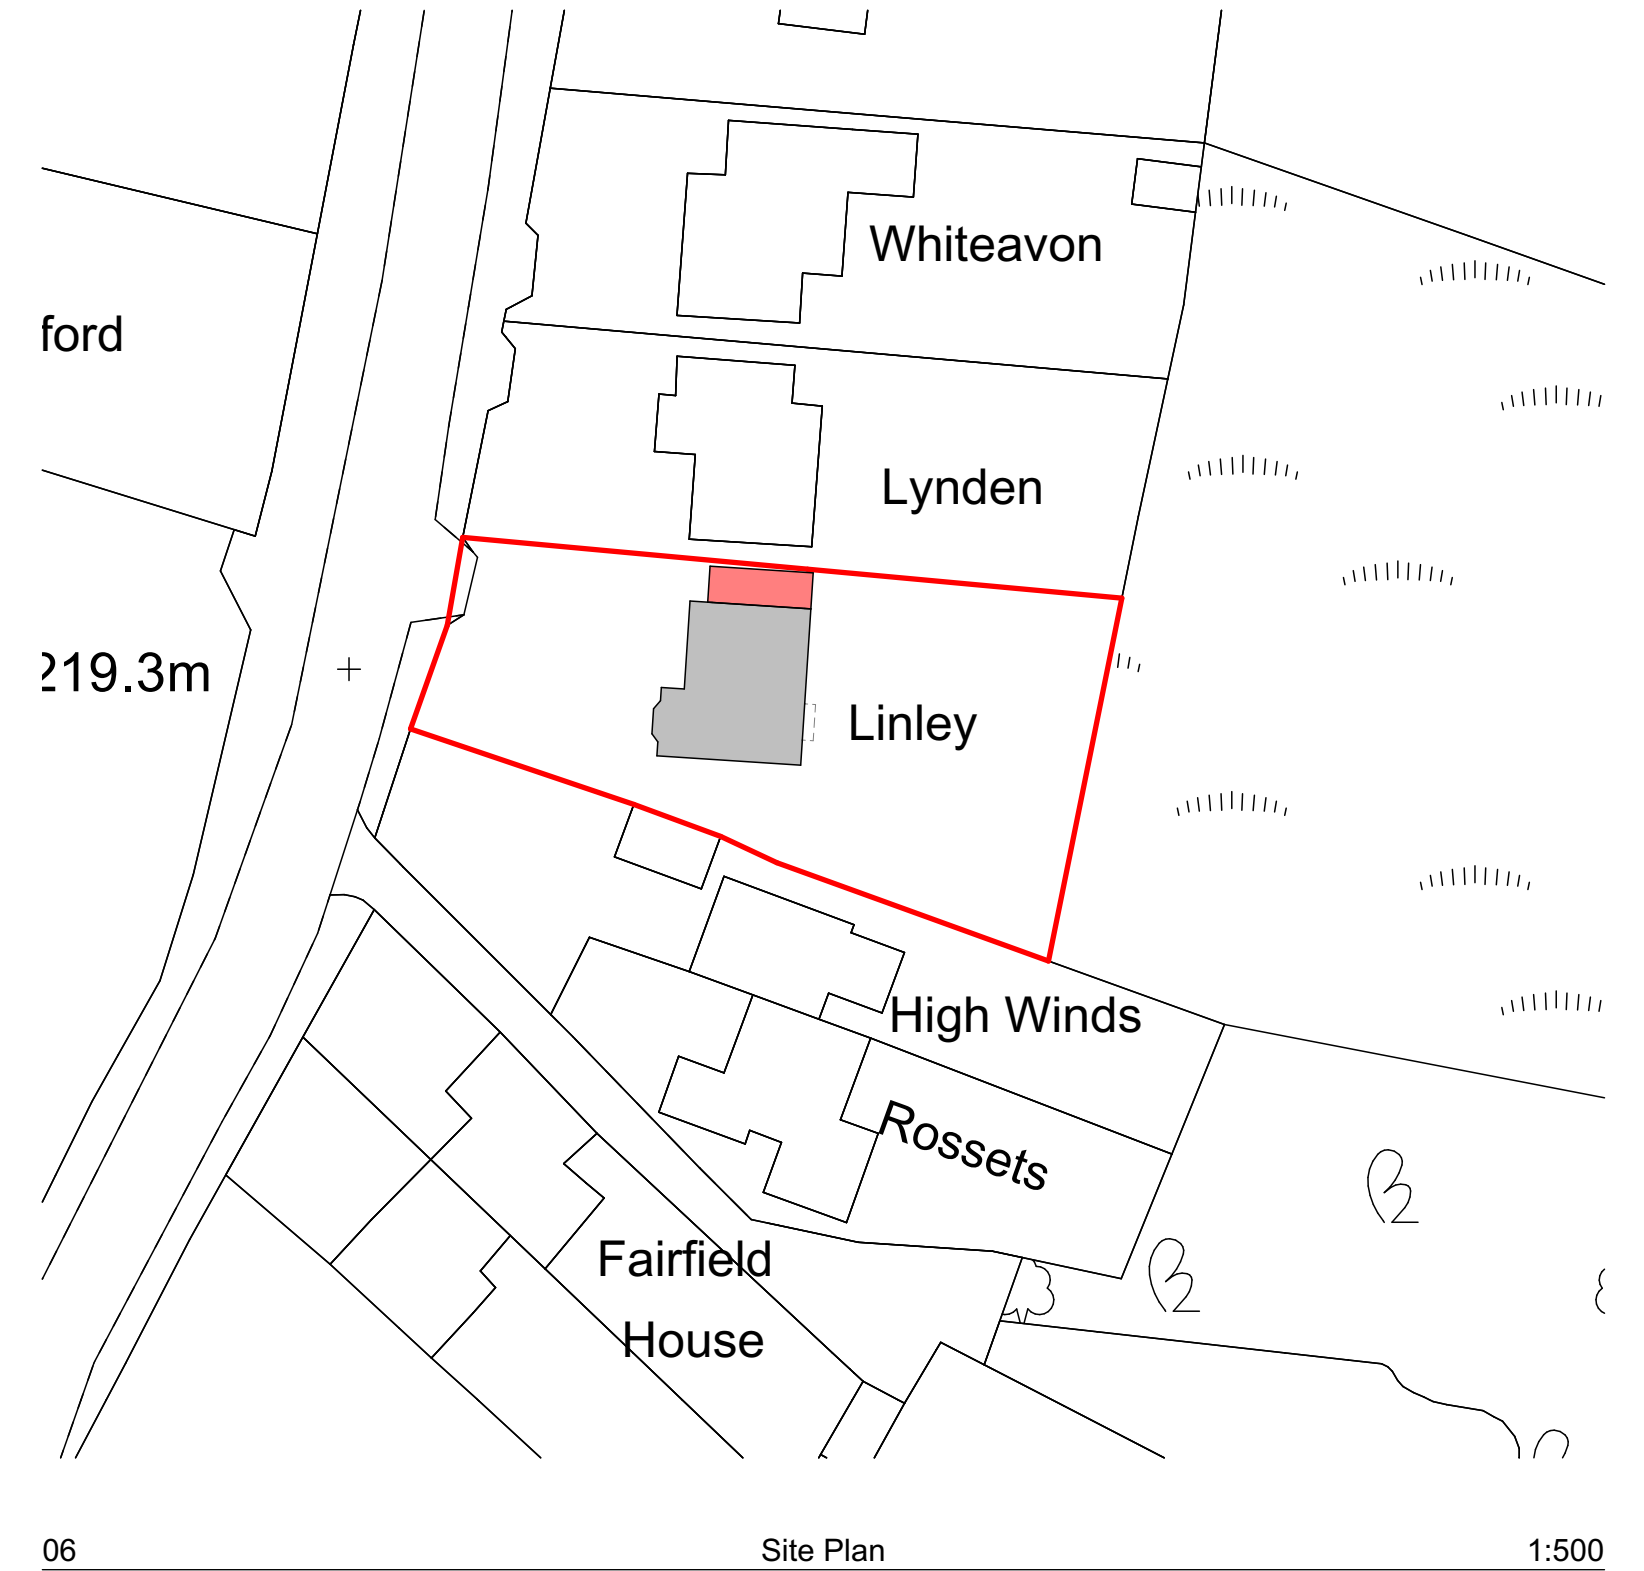

06 Site Plan 1:500

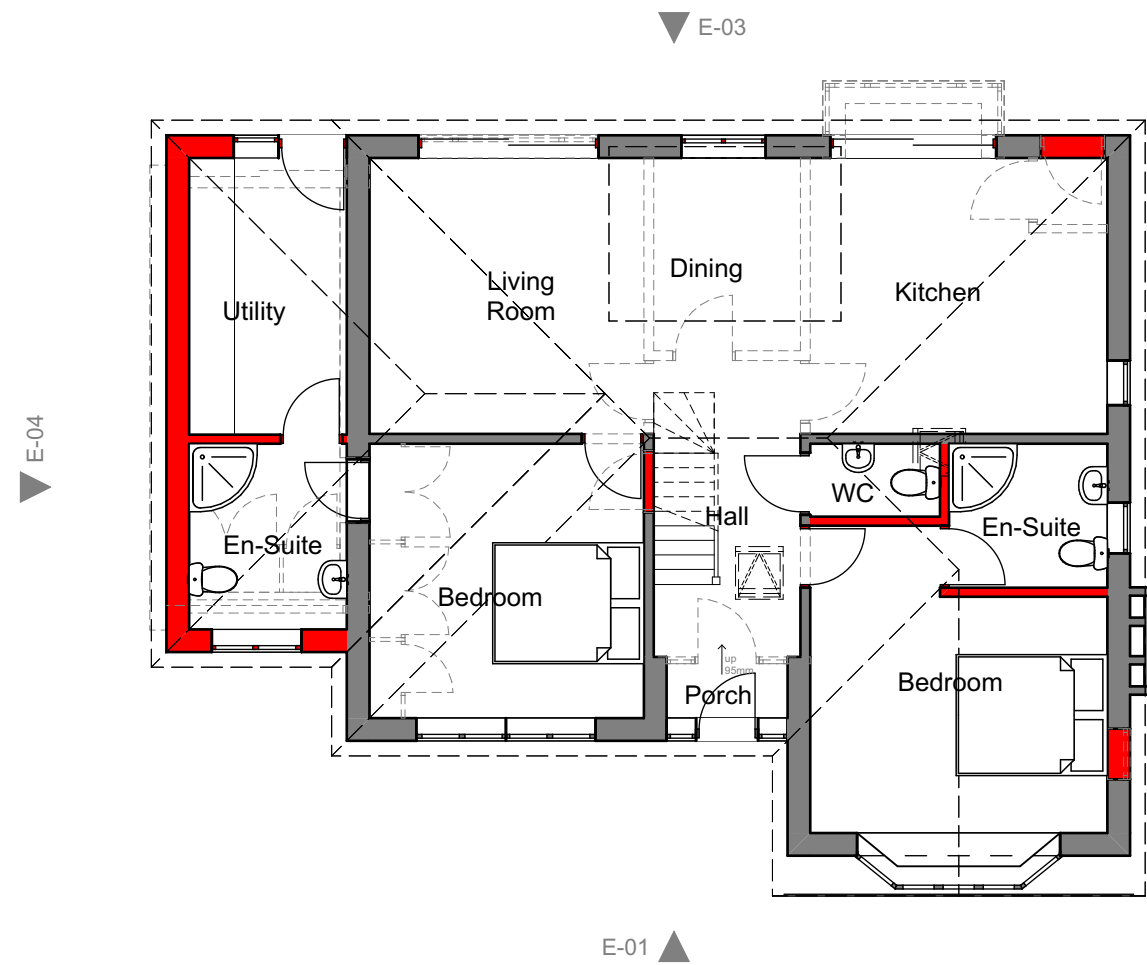

GF-Ground Floor 1:100

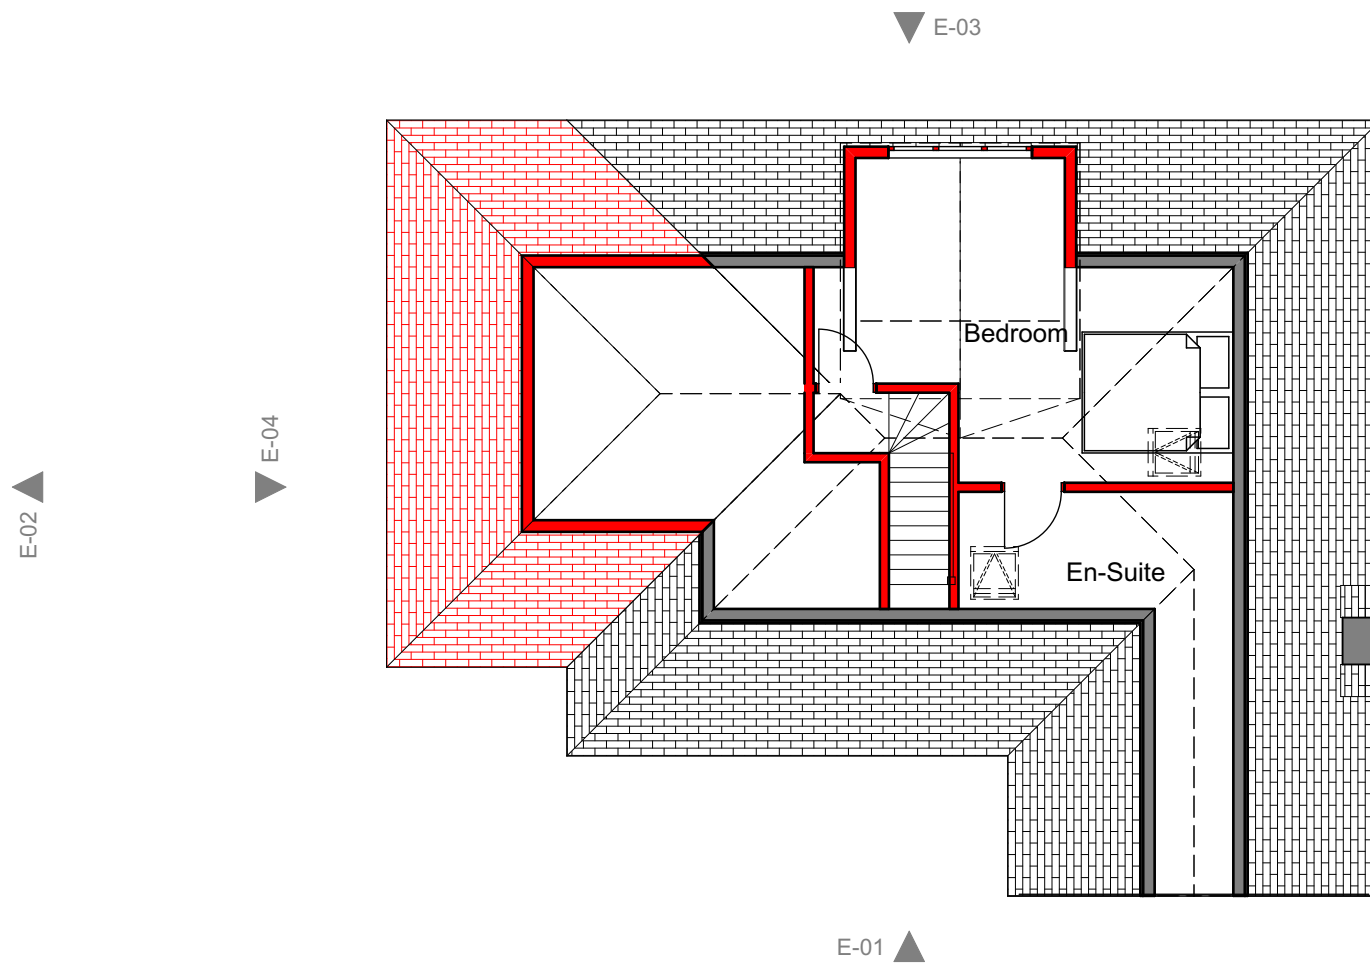

01-First Floor 1:100

Client.
Mr D Talbot
Linley
Clewlovs Bank

Project.
Proposed side extension and loft conversion

Scale 1:100, 1:500	Sheet Size A2	Issue Date 18/06/2024
-----------------------	------------------	--------------------------

Title.
Plan as Proposed

Drawing Number DT-02-06	/ (Revision)	Revision ID
-----------------------------------	--------------	-------------