




Existing Principal Elevation (North)

(Based on Survey 21-05-24)
1:50 Scale



Existing Side Elevation (East)

(Based on Survey 21-05-24)
1:50 Scale

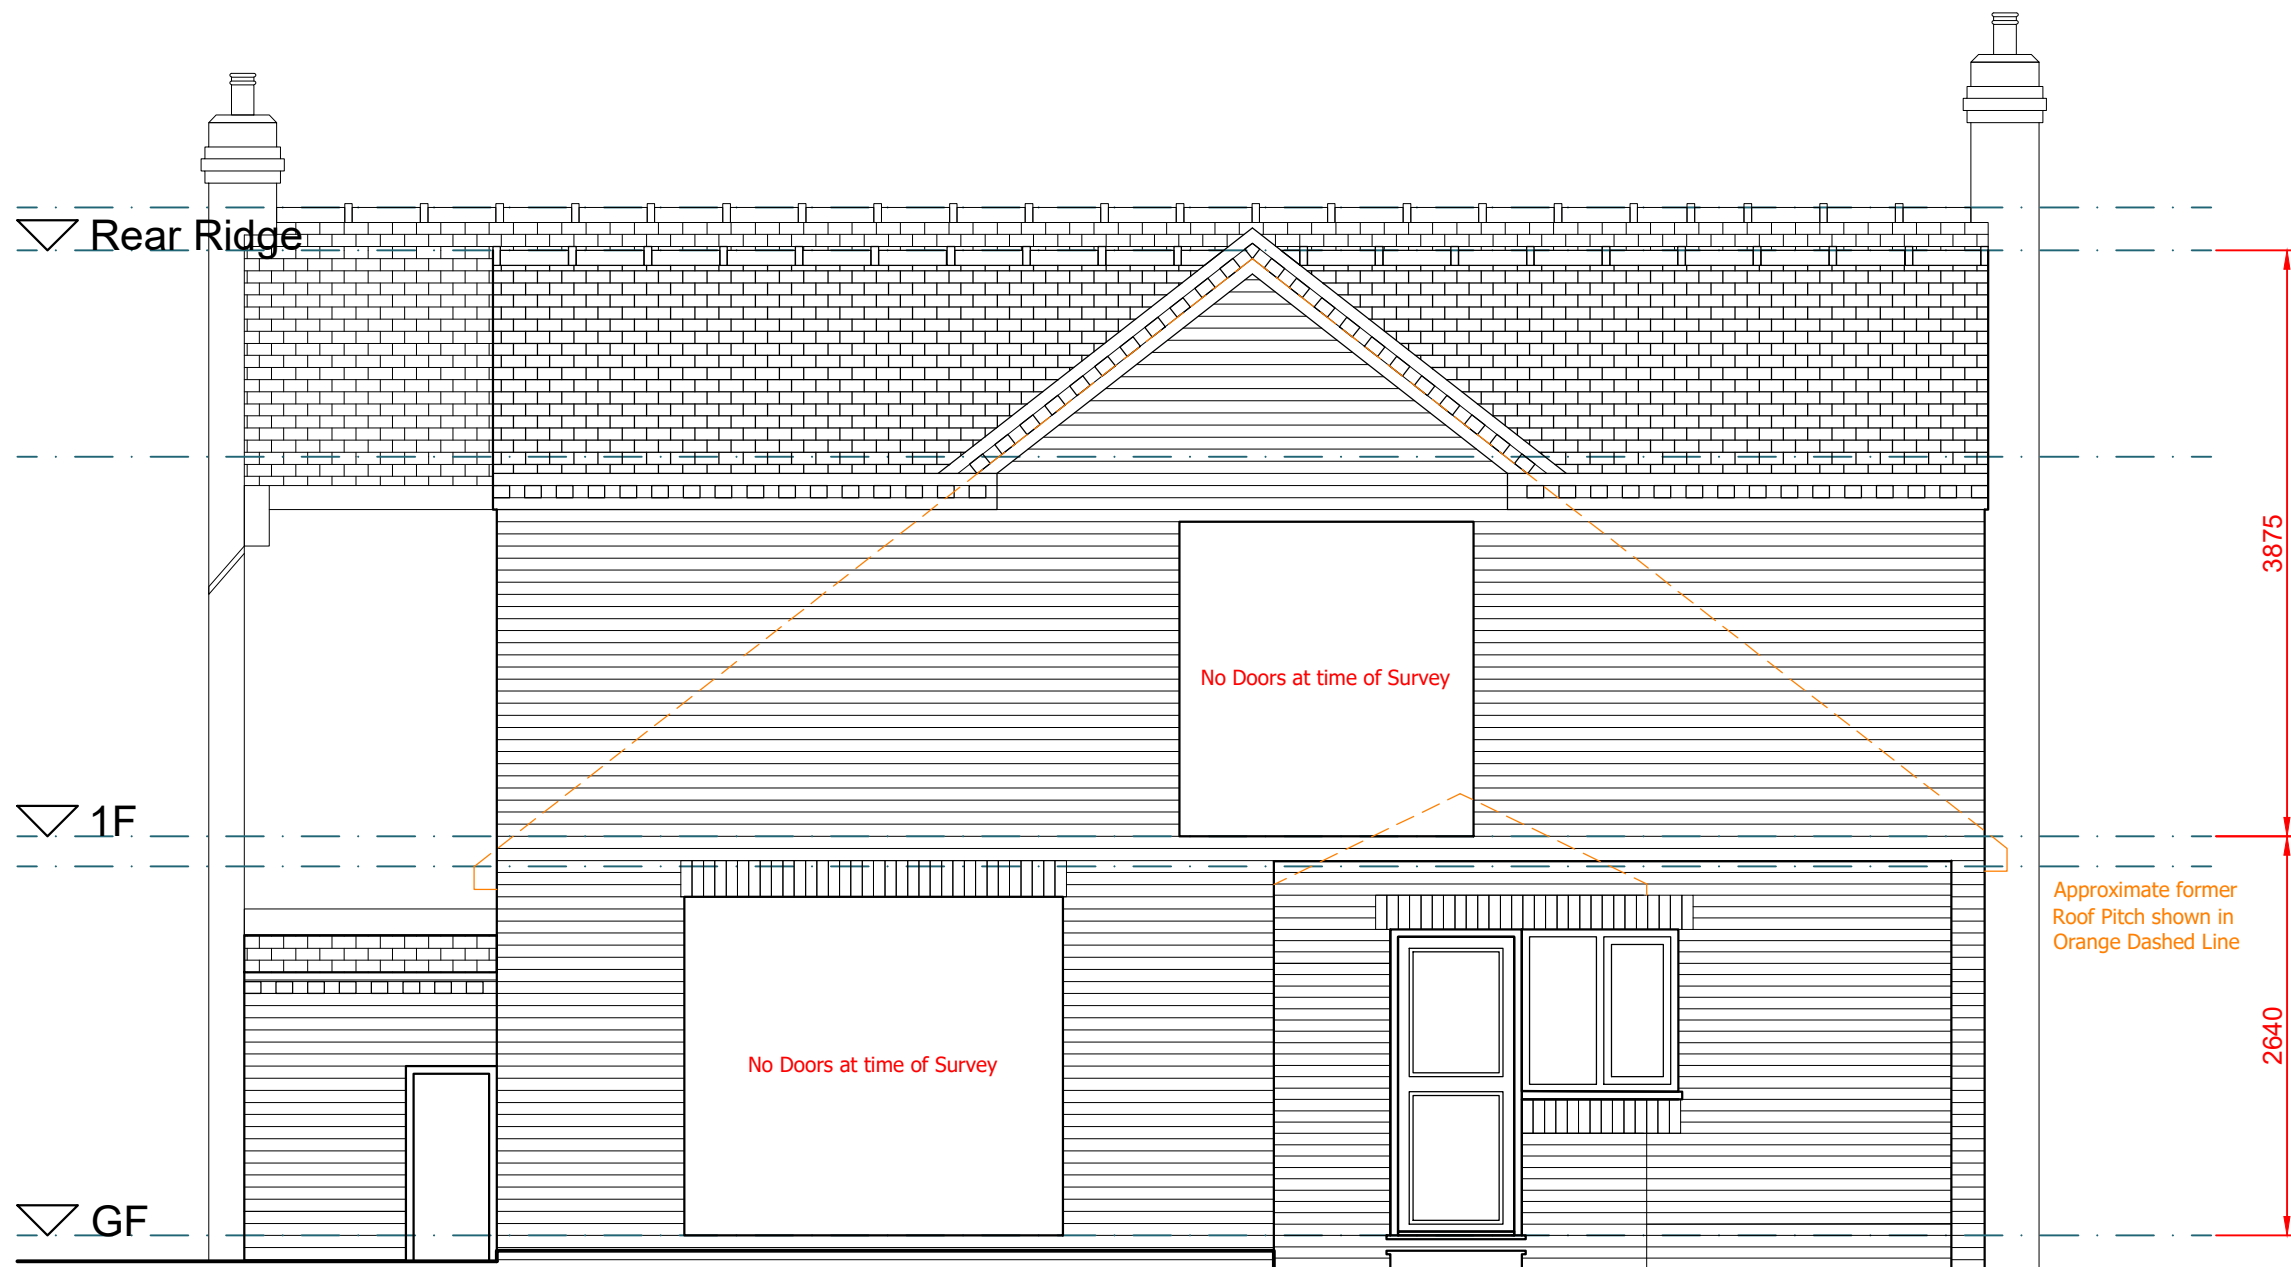

Existing Rear Elevation (South)

(Based on Survey 21-05-24)
1:50 Scale



Existing Side Elevation (West)

(Based on Survey 21-05-24)
1:50 Scale

NOTES

Copyright b3architectural 2024. Reproduction not permitted without prior written consent.

Only figured dimensions to be referenced from these drawings; if in doubt, please ask for further dimensions. All figures to be checked on site prior to commencement. This drawing is intended for planning or building regulations use only. b3architectural and the author have not prepared this drawing for construction purposes. It is indicative for specification purposes only. Deviation from this drawing will not be permitted without prior written consent.


The recipient of this drawing shall make themselves aware of any obligations under CDM 2015 (Construction Design and Management), b3 architectural have considered all foreseeable design risks involved with the architectural elements, but not in a 'Principal Designer' role.

The recipient of this drawing shall make themselves aware of any obligations under the Party Wall Act 1996. The information on this drawing is for indicative purposes and does not overrule any requirement within the Act.

All drainage information is indicative and must be confirmed on site prior to commencement.

REVISIONS

A	Sheet style updated to 2024 version for Validation.	19-06-24
---	---	----------

 

CLIENT		
Ms J. Lagumbay		
The Woodlands, Kingsley Road,		
Kingsley Moor, Stoke-on-Trent,		
Staffordshire, ST10 2EN		
PROJECT		
SMC/2024/00045 - Householder Planning Application		
(Retrospective) for Extensions & Roof Alterations at:		
The Woodlands, Kingsley Road,		
Staffordshire, ST10 2EN		
DRAWING TITLE		DRAWING REF
Existing Elevations		24-18-b3-XX- ZZ-DR-A-0401
(Revision A)		
SCALE	SIZE	DATE
1:50	A1	10-06-2024