




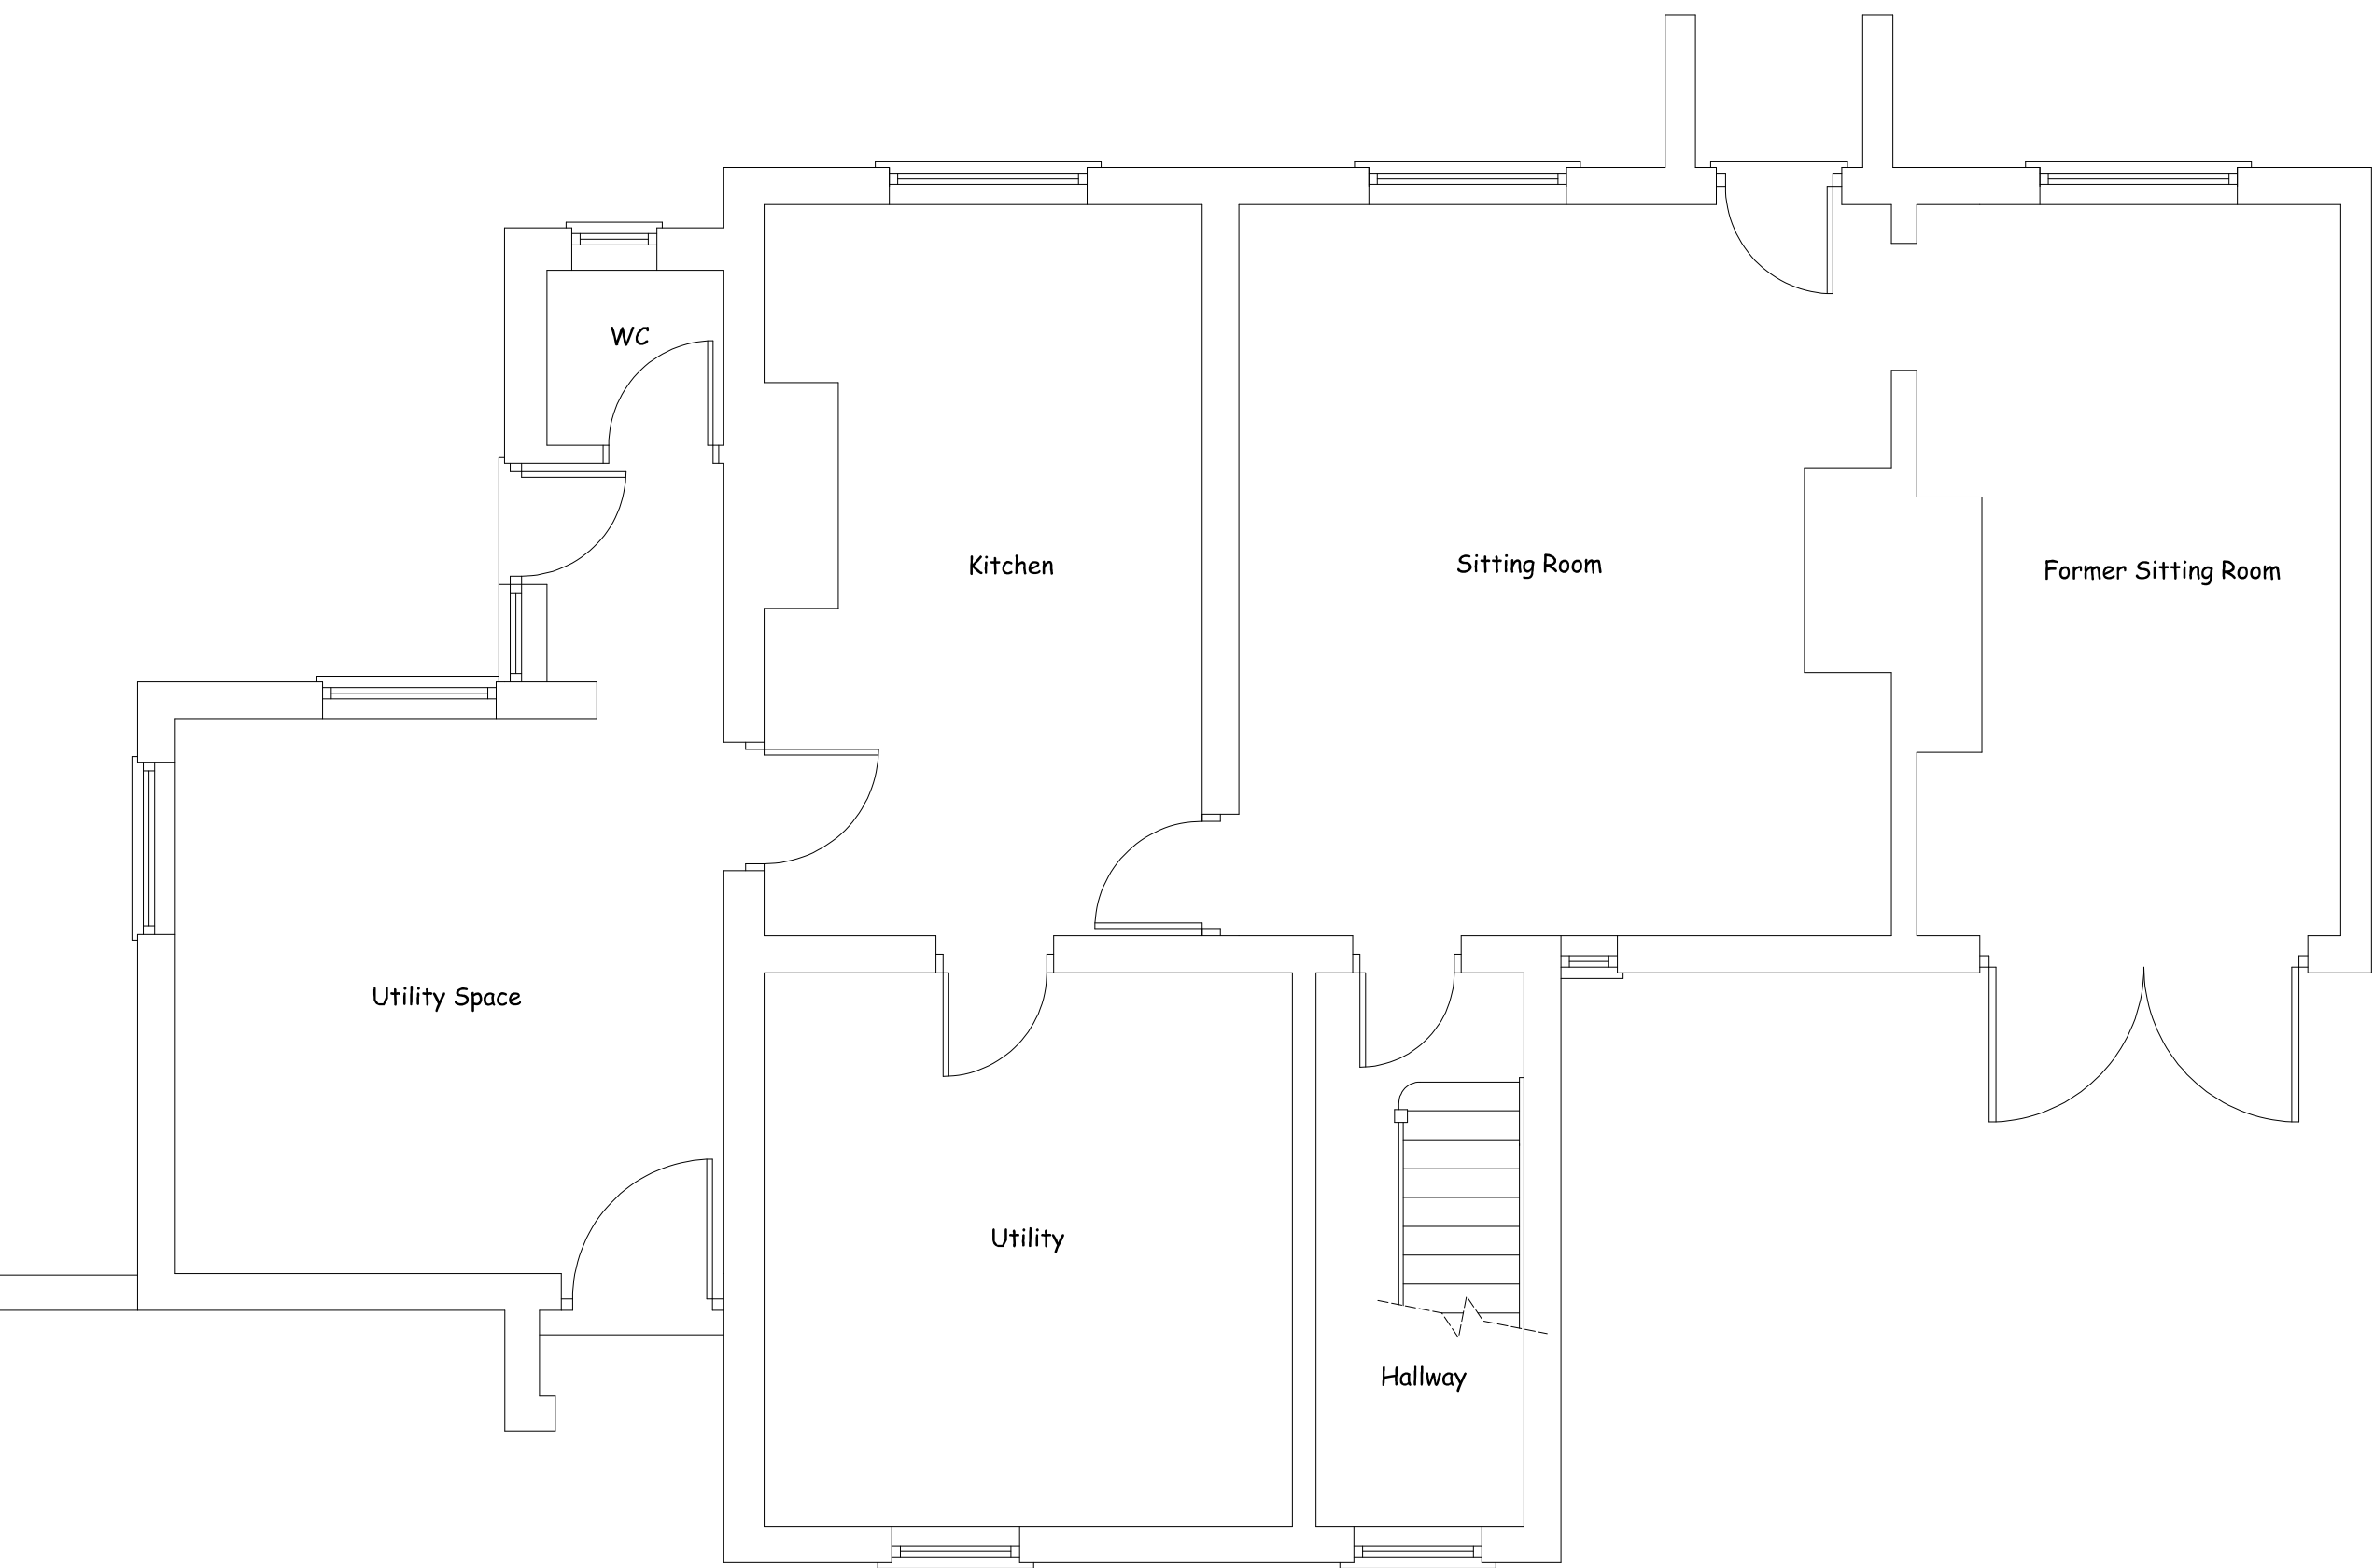


EXISTING GROUND FLOOR PLAN
101.60m2

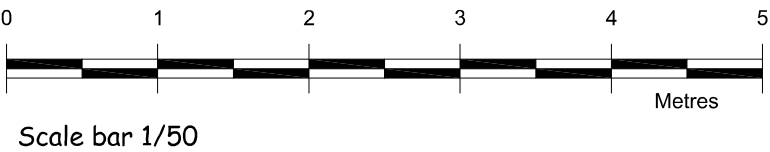

EXISTING FIRST FLOOR PLAN
80m2

 

Drawing Status: Planning

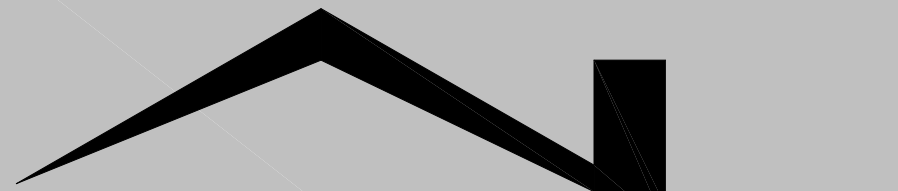

Nigel Forrester MCIOS
Building Design Services

ILETT HOUSE, SMITHY BANK, ALTON, STAFFS, ST10 4AD
TEL 01538 702164
www.nigelforrester.co.uk www.sap-calc.co.uk

CLIENT

Mr R & Mrs H Stevenson

PROJECT

Replacement dwelling
at
Gorsty Hill Farm
Gorsty Hill Road
Upper tean
Staffordshire
ST10 4EL

DRAWING NUMBER 23/682/03

Existing floor plans

SCALES 1/50 @ A1