




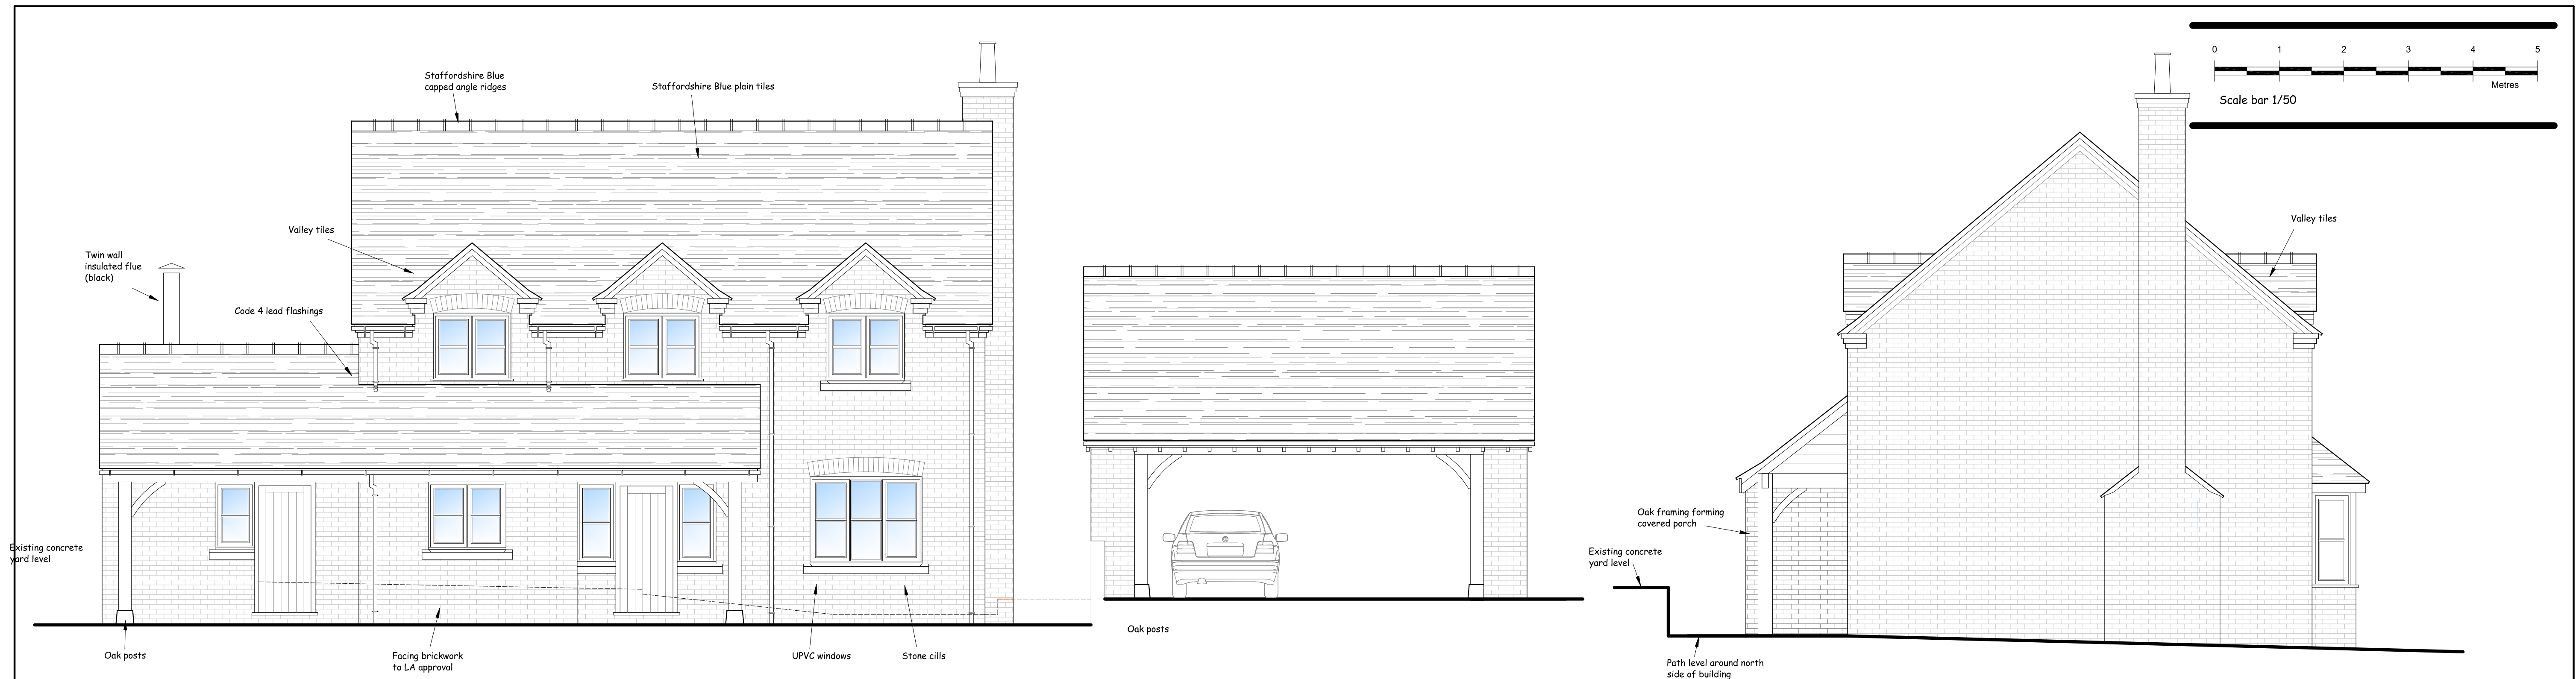

PROPOSED NORTH ELEVATION

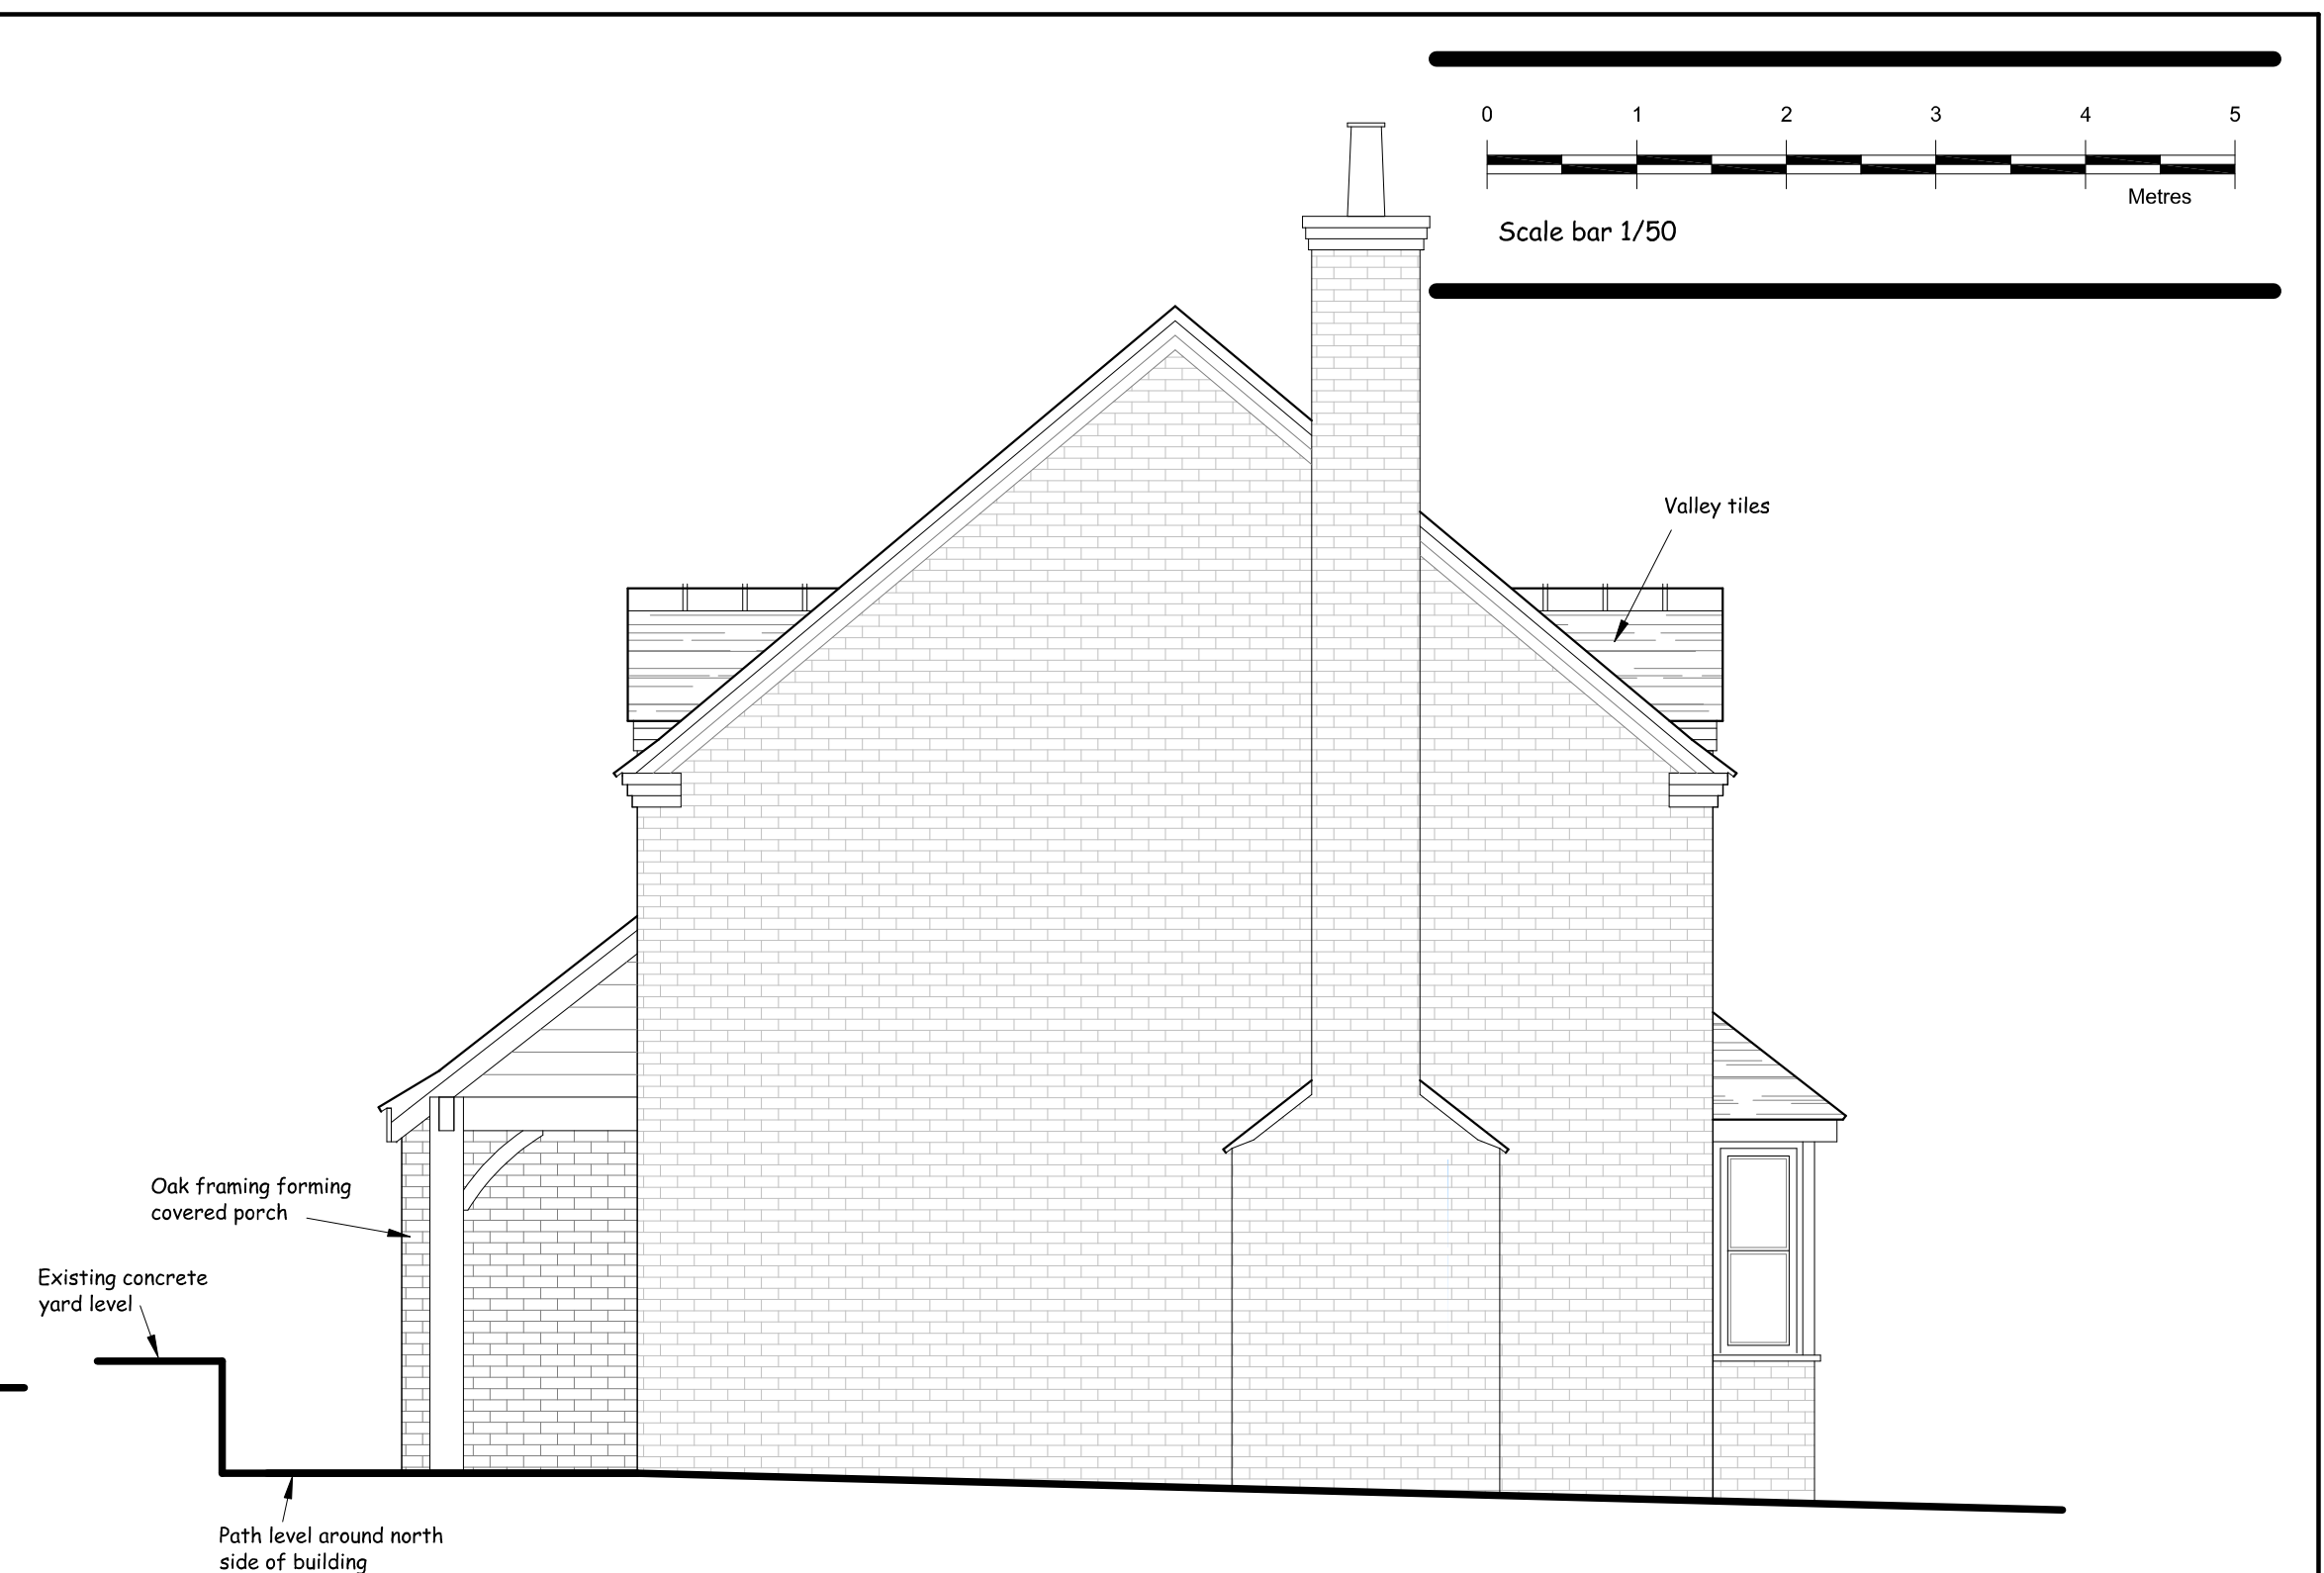

PROPOSED WEST ELEVATION

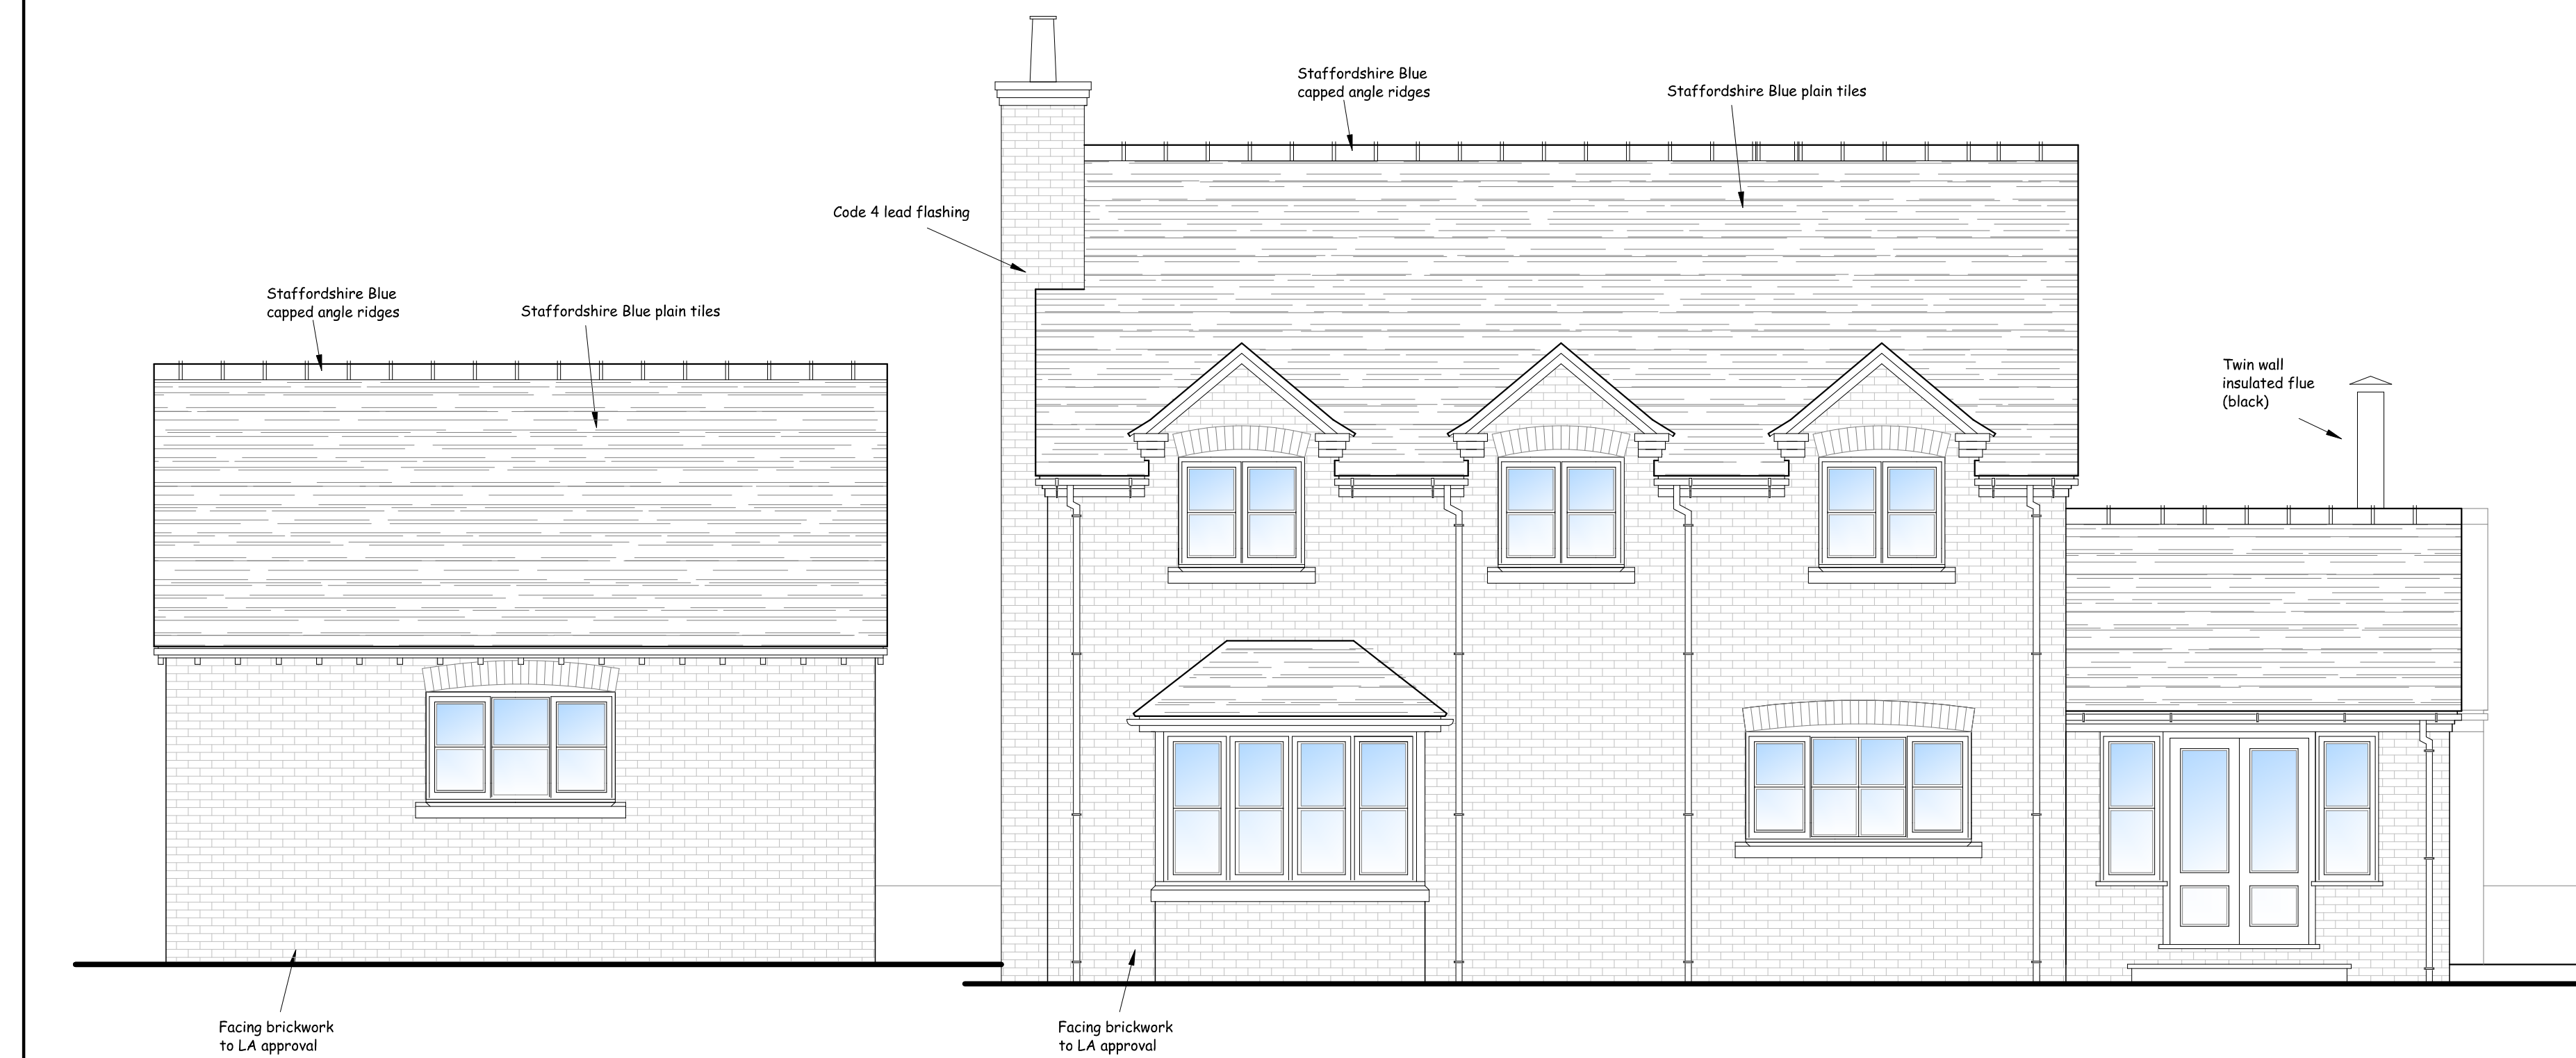

PROPOSED SOUTH ELEVATION



PROPOSED EAST ELEVATION

Drawing Status: Planning



Nigel Forrester MCIOSB
Building Design Services

ILETT HOUSE, SMITHY BANK, ALTON, STAFFS, ST10 4AD
TEL 01538 702164
www.nigelforrester.co.uk

Mr R & Mrs H Stevenson

Replacement dwelling
Gorsty Hill Farm
Gorsty Hill Road
Upper team
ST10 4EL

Drawing No 23/682/04/A
Proposed elevations
Scale 1/50 @ A1