




Scale bar 1/50

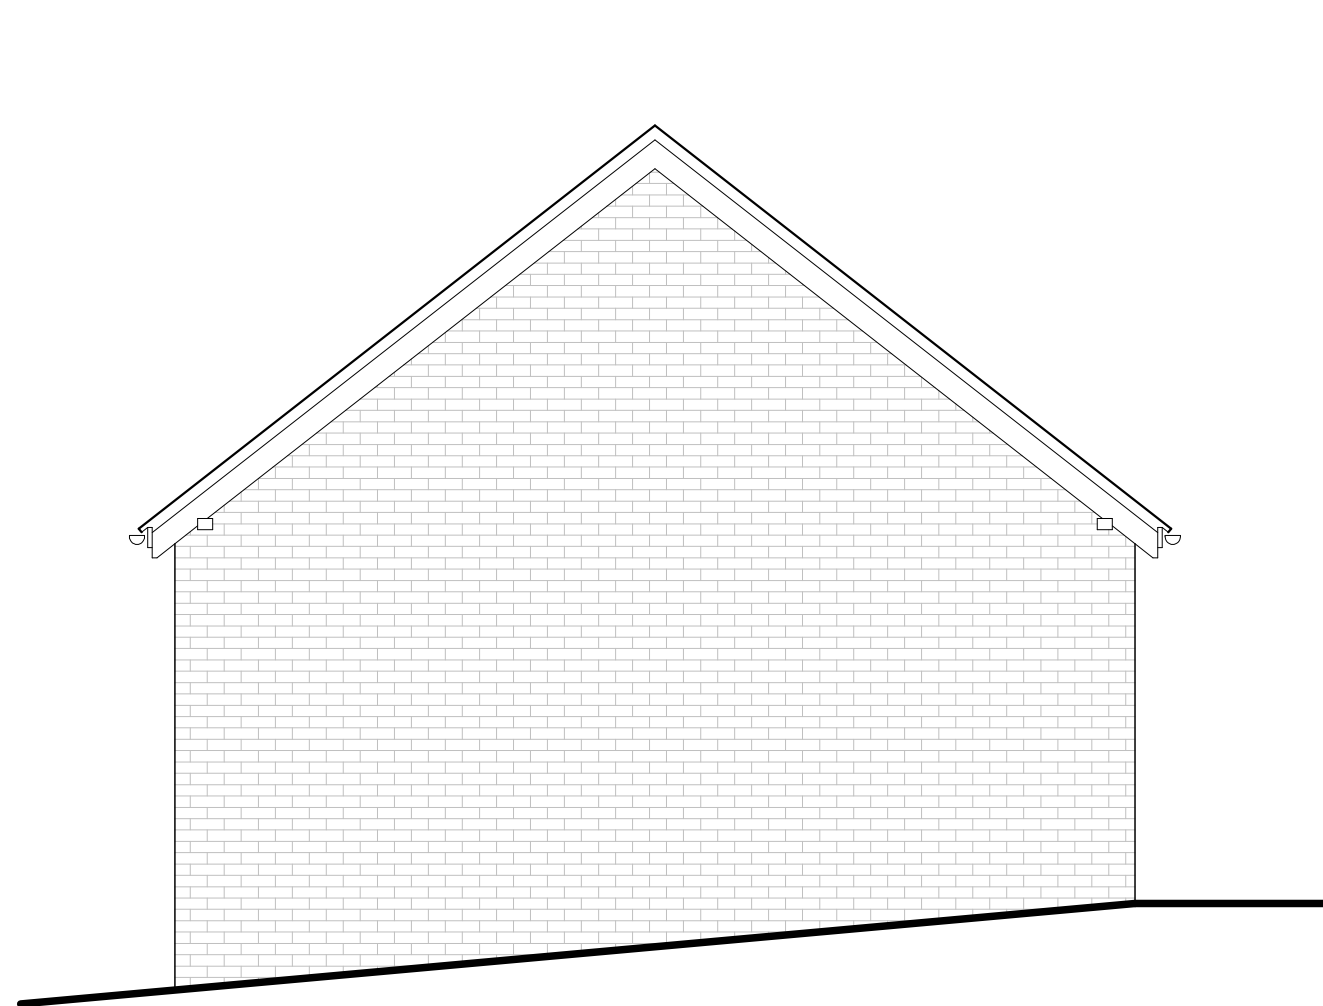


PROPOSED EAST ELEVATION

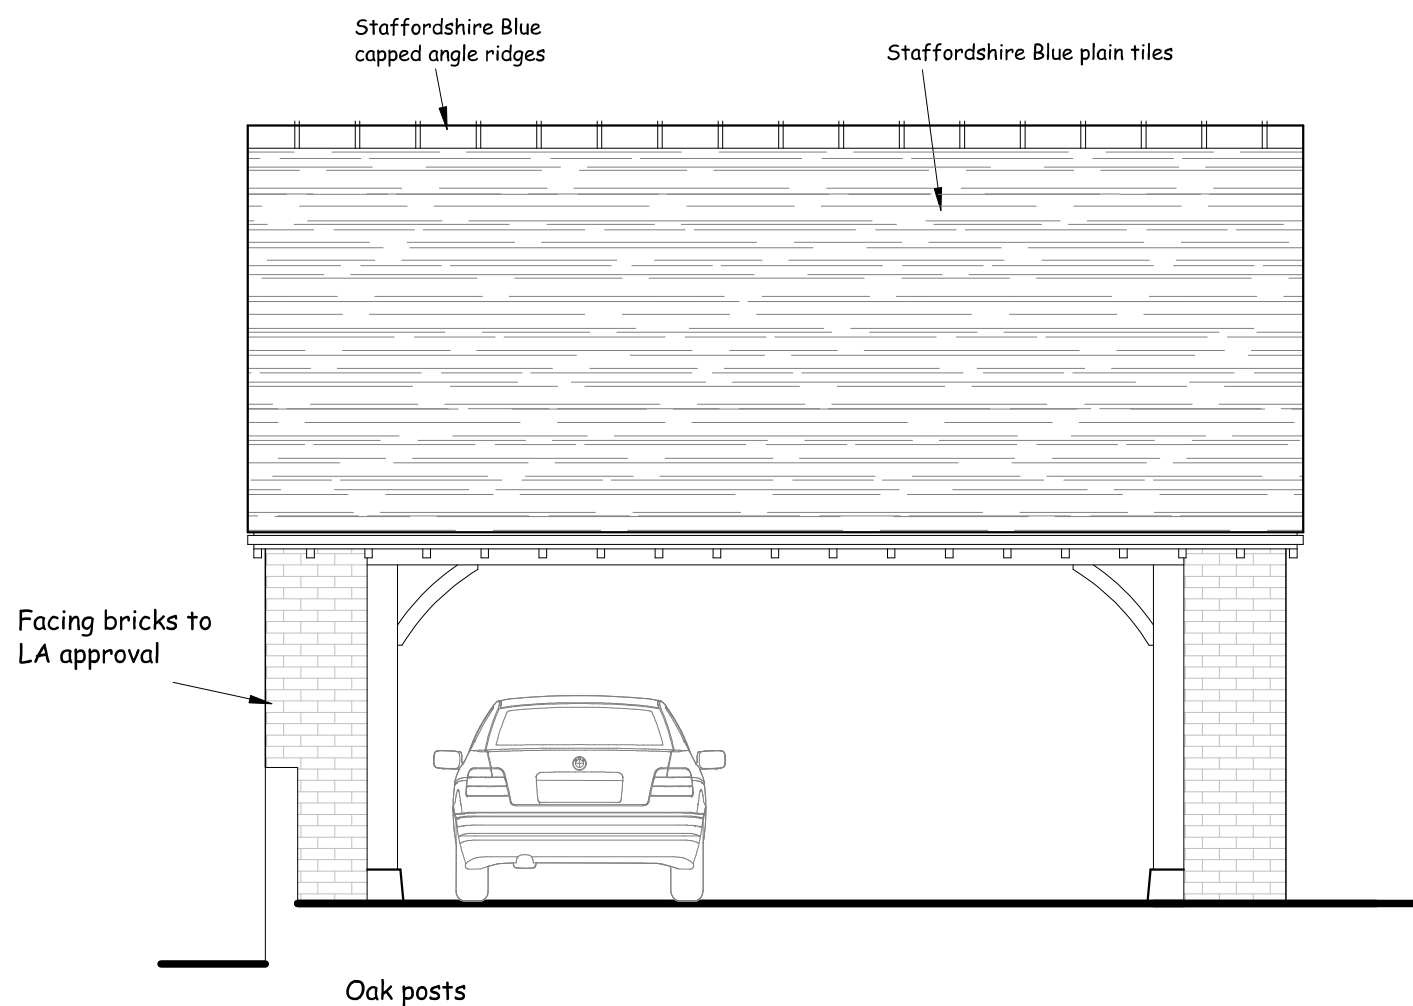


PROPOSED NORTH ELEVATION

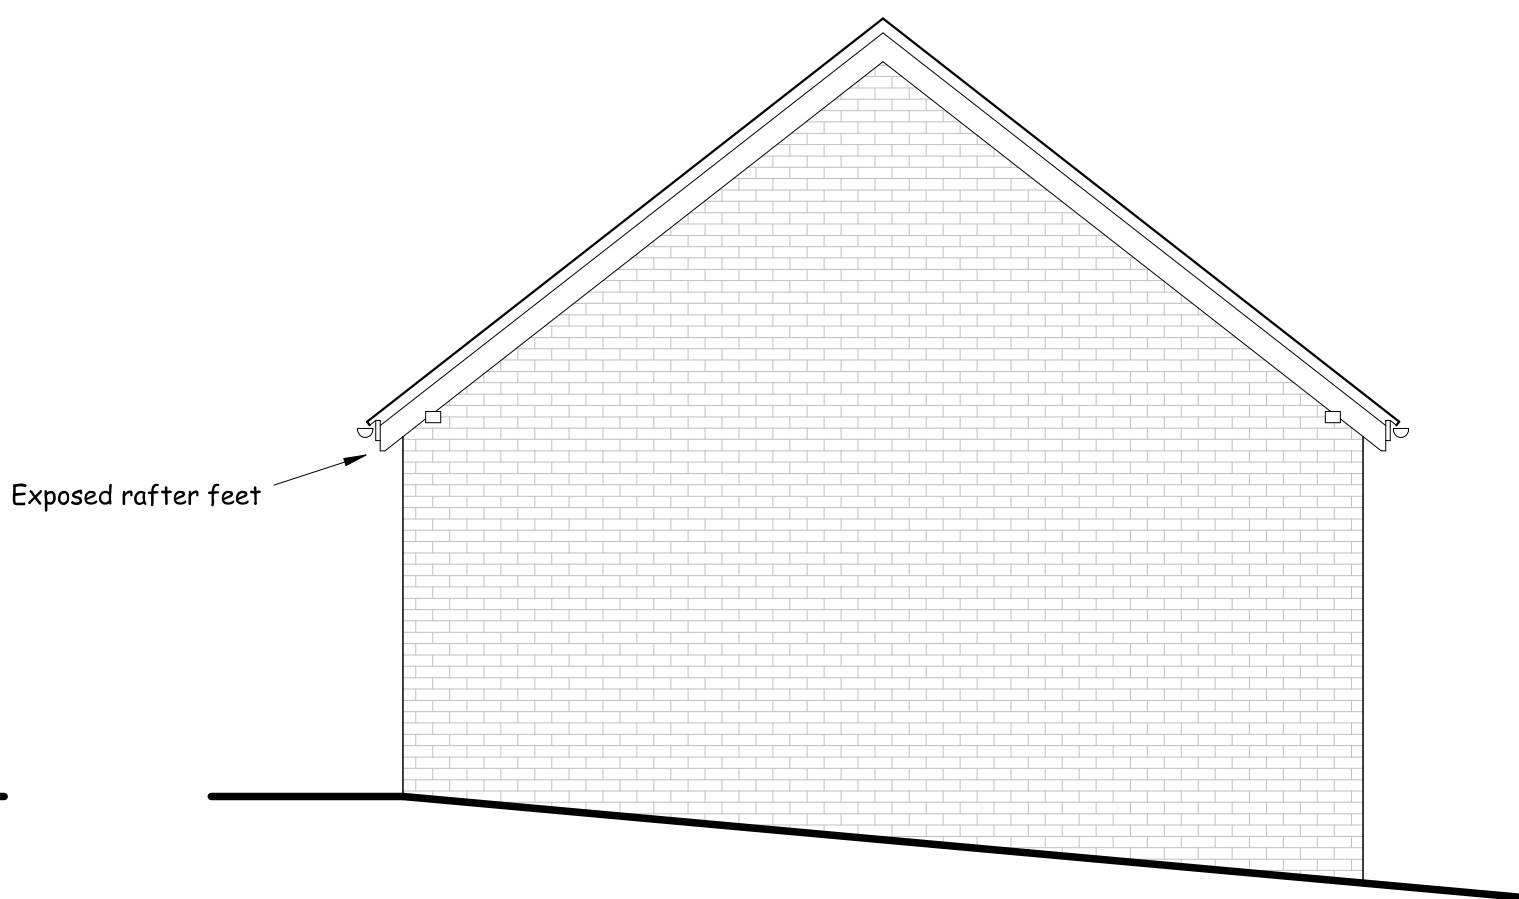

PROPOSED WEST ELEVATION

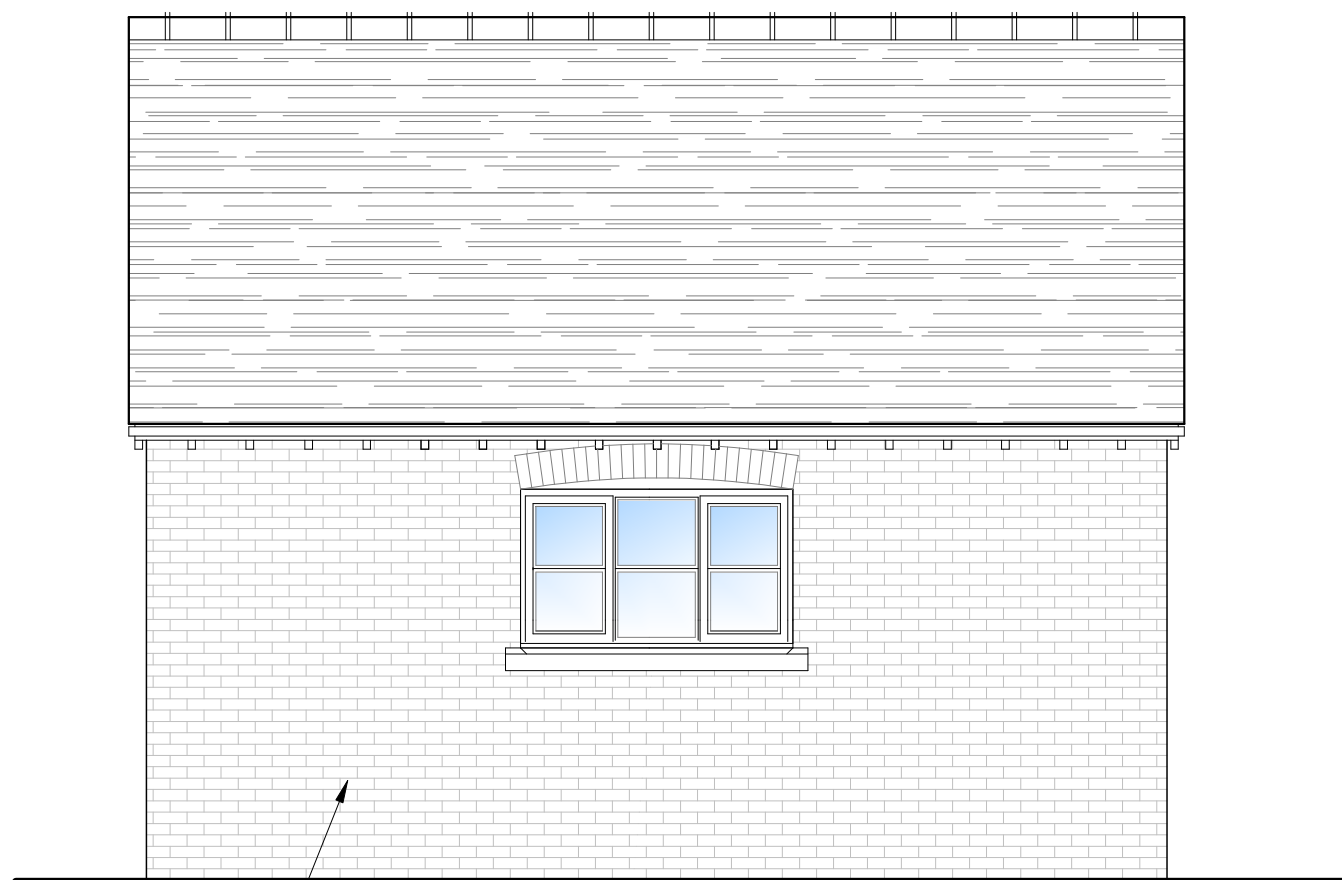


PROPOSED SOUTH ELEVATION

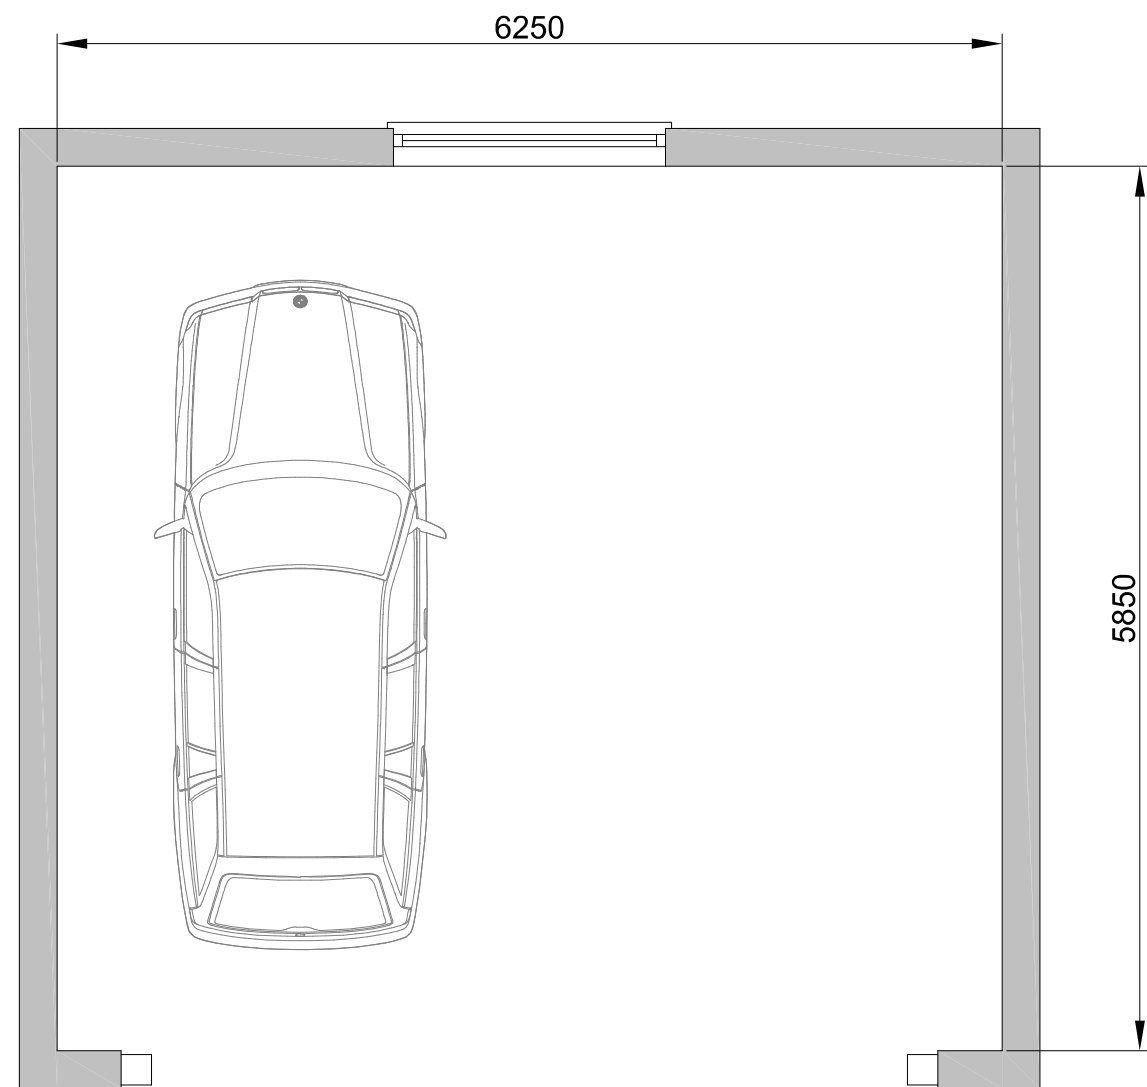

FLOOR PLAN

Drawing Status: Planning

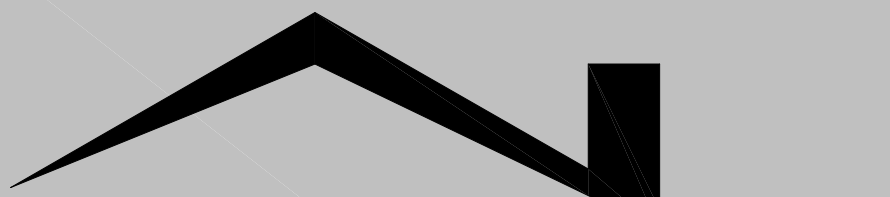
Nigel Forrester MCIOS
Building Design Services
Ilett House, Smithy Bank, Alton, Staffs, ST10 4AD
TEL 01538 702164
www.nigelforrester.co.uk www.sap-calc.co.uk

CLIENT

Mr R & Mrs H Stevenson

PROJECT

Replacement dwelling
at
Gorsty Hill Farm
Gorsty Hill Road
Upper team
Staffordshire
ST10 4EL

DRAWING NUMBER 23/682/06

Proposed carport

SCALES 1/50 @ A1