


No 30 Draycott Road : Car Port


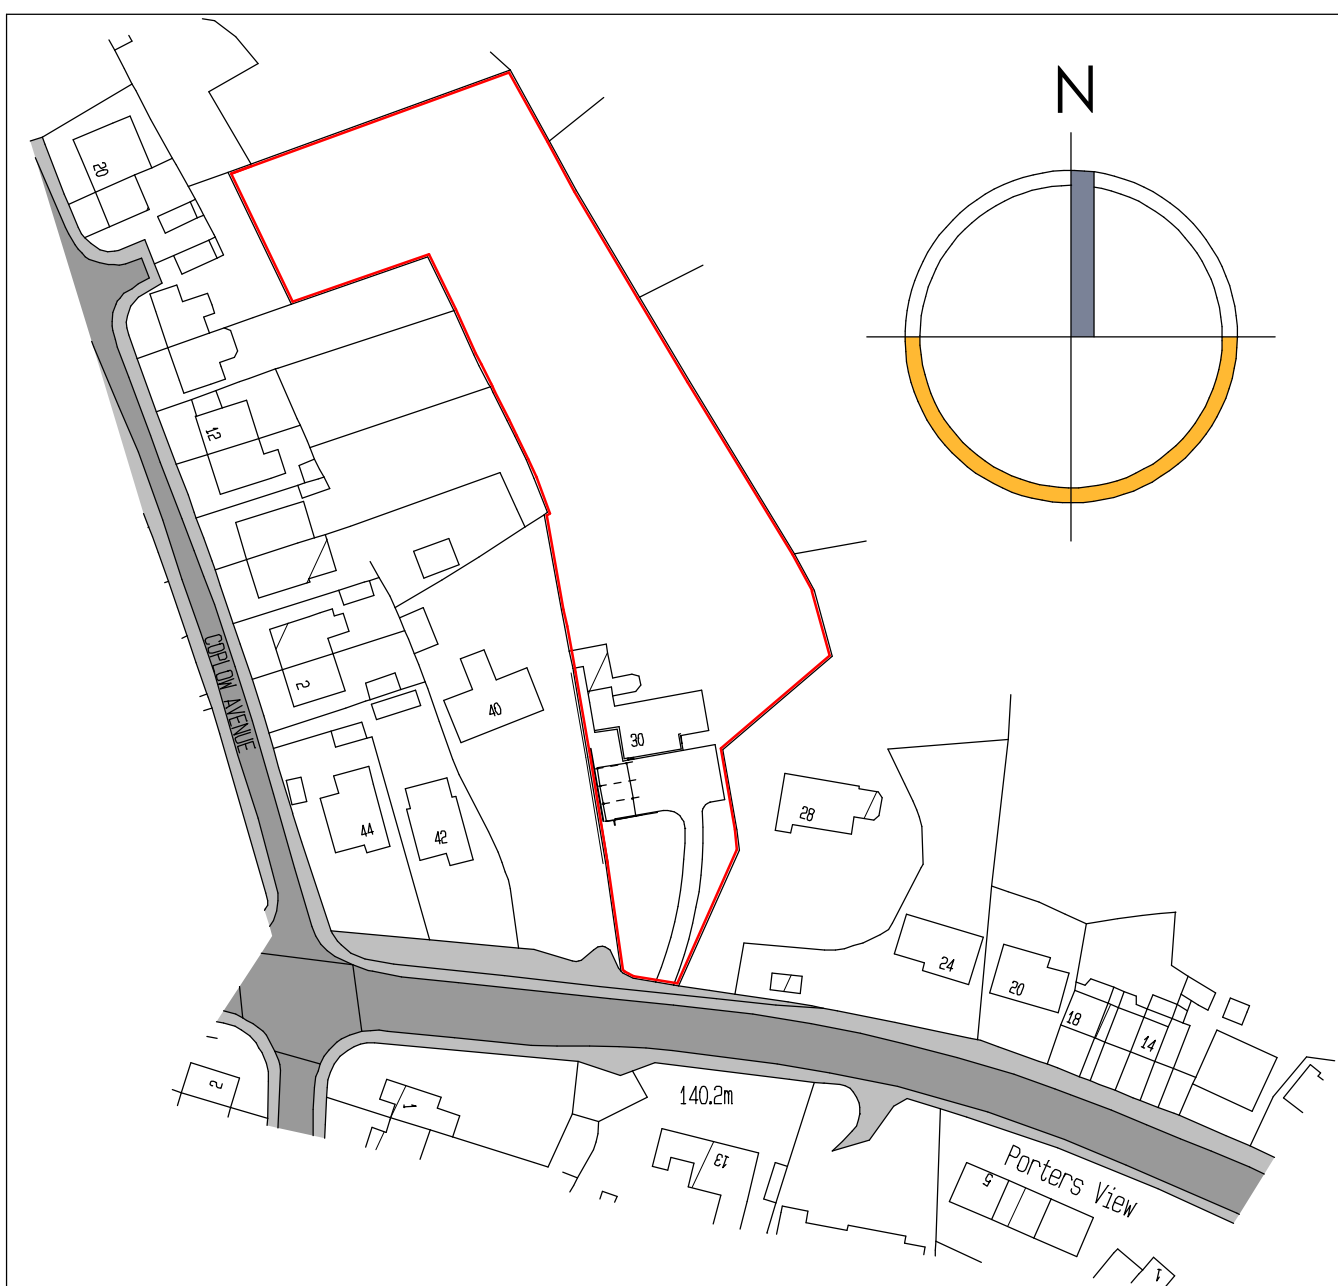


site location plan

SCALE: 1:1250

site layout plan

SCALE: 1:200

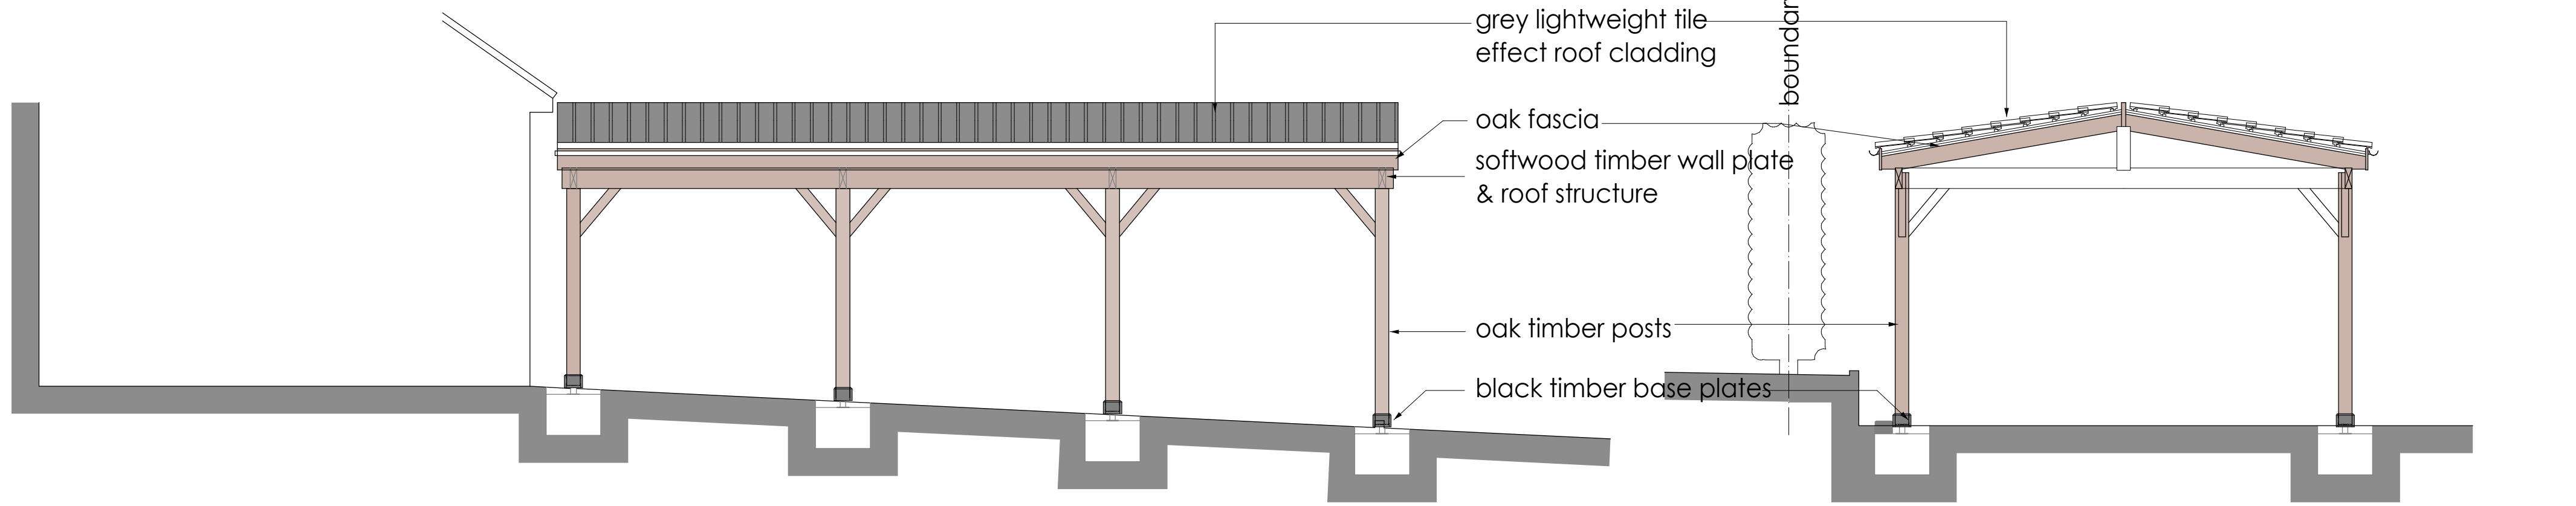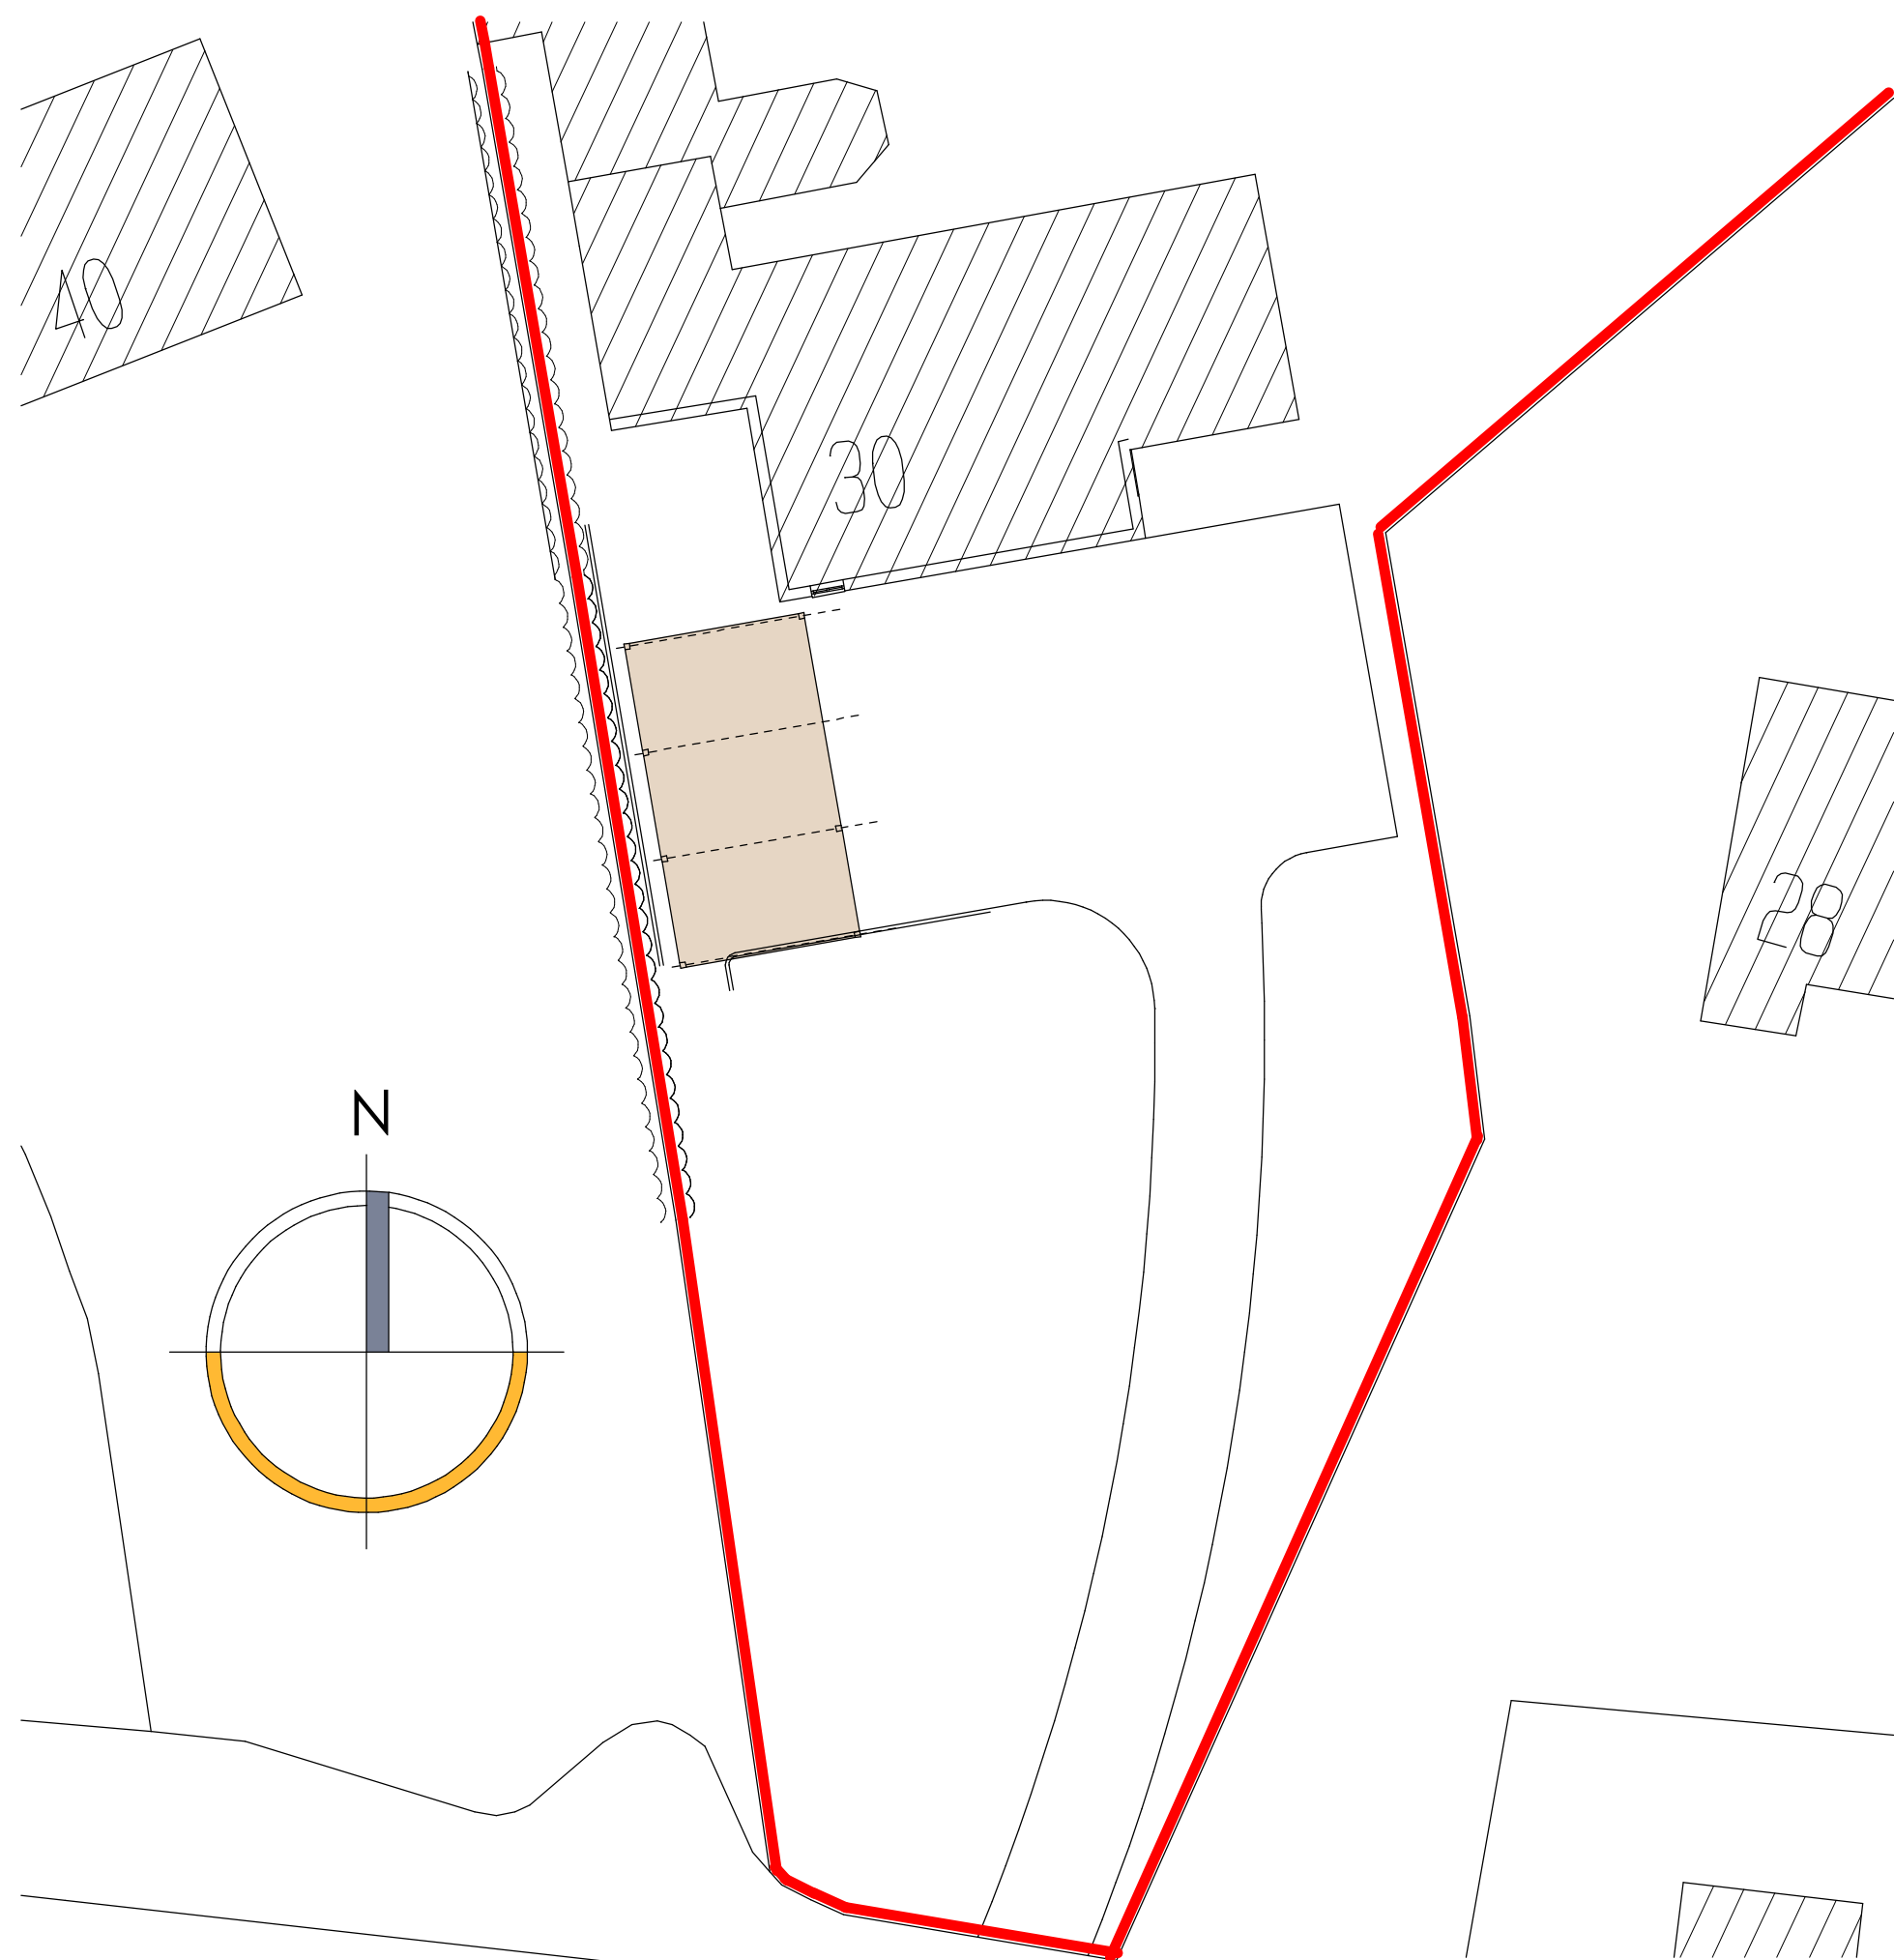


elevation from No. 40

SCALE: 1:50


elevation from the highway

SCALE: 1:50

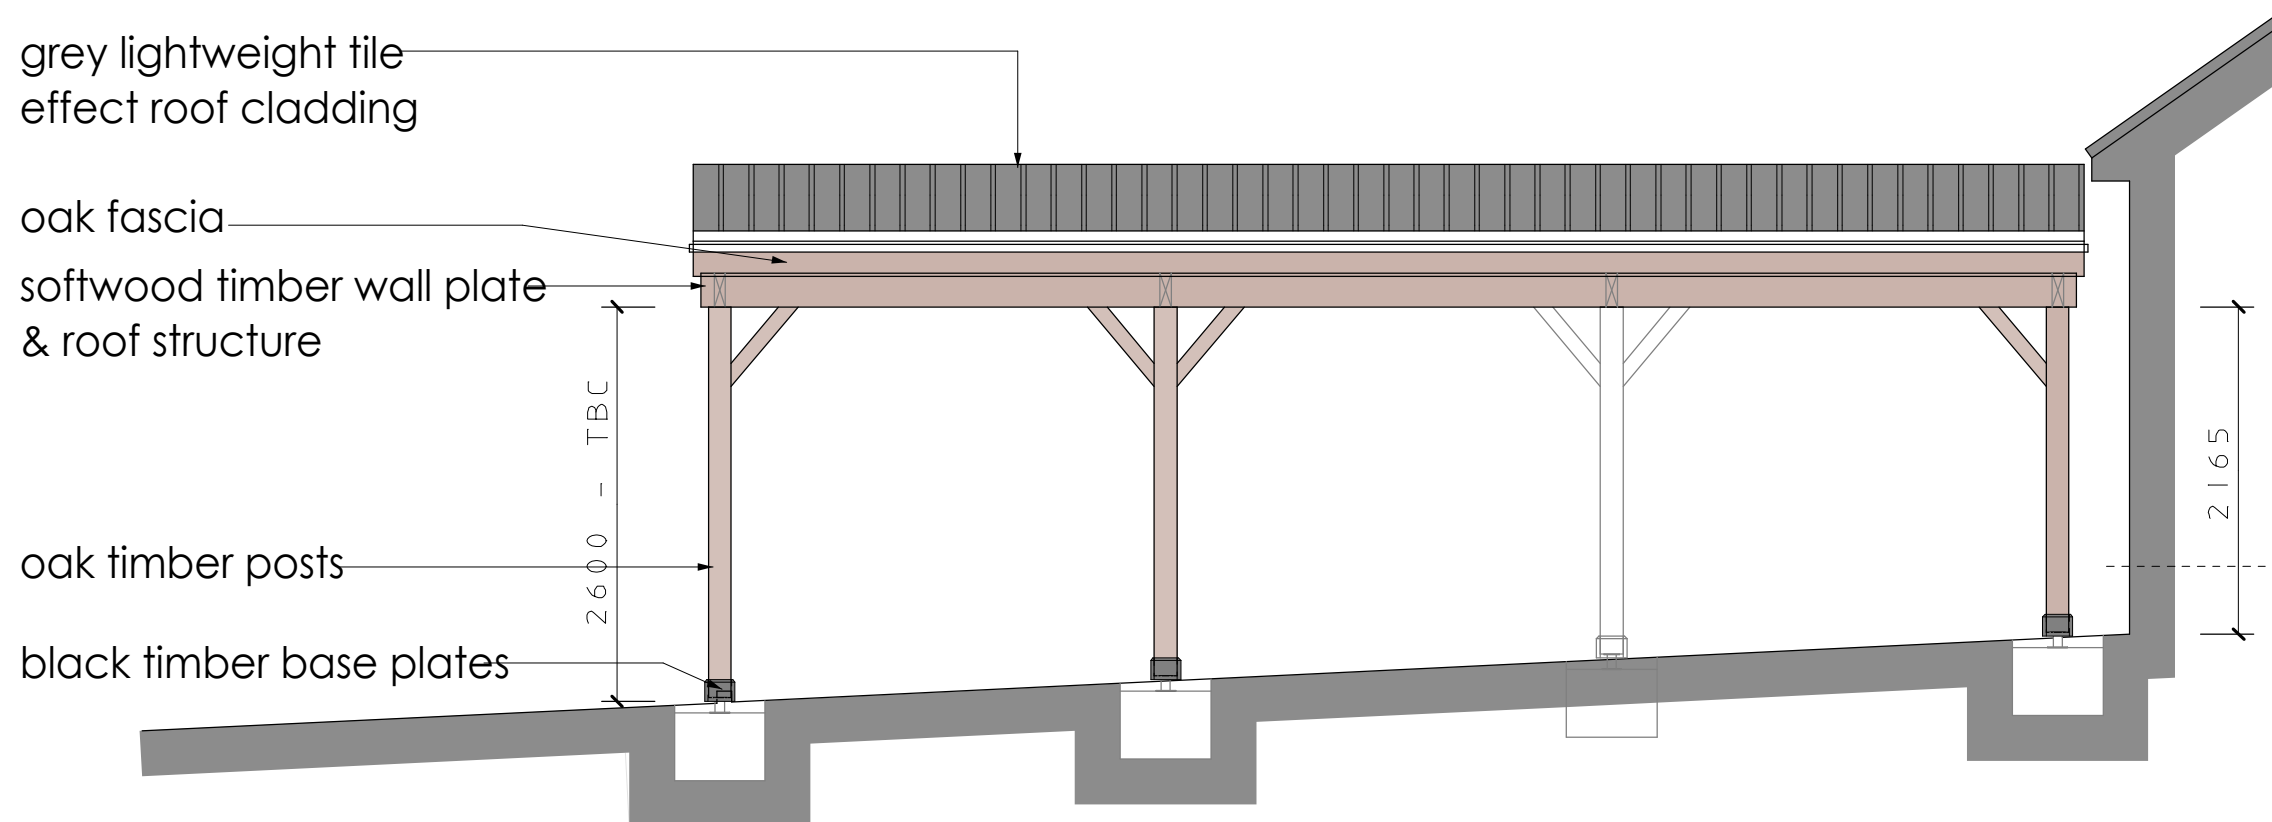


elevation from the drive

SCALE: 1:50

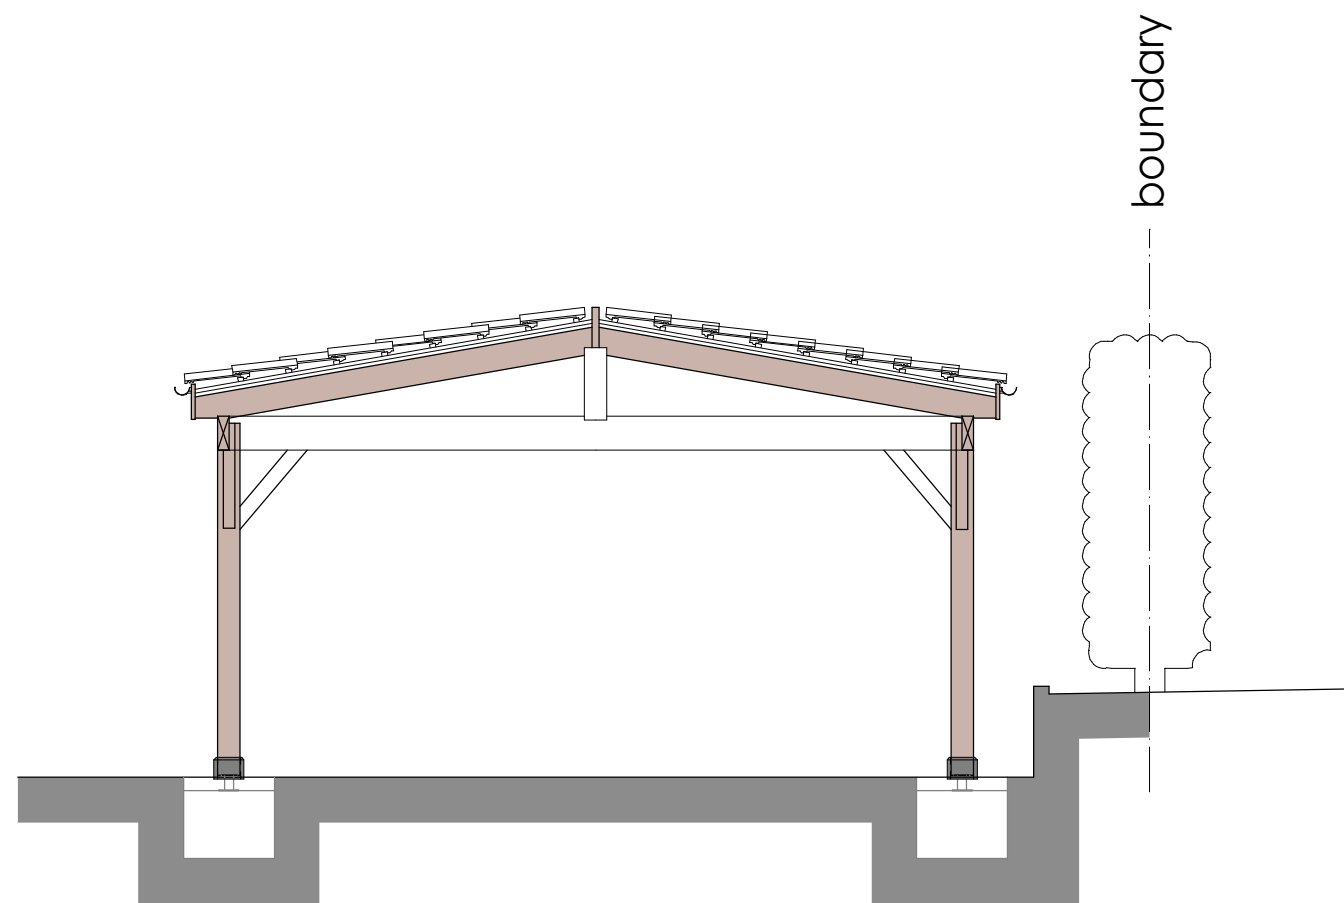

elevation from the garage

SCALE: 1:50

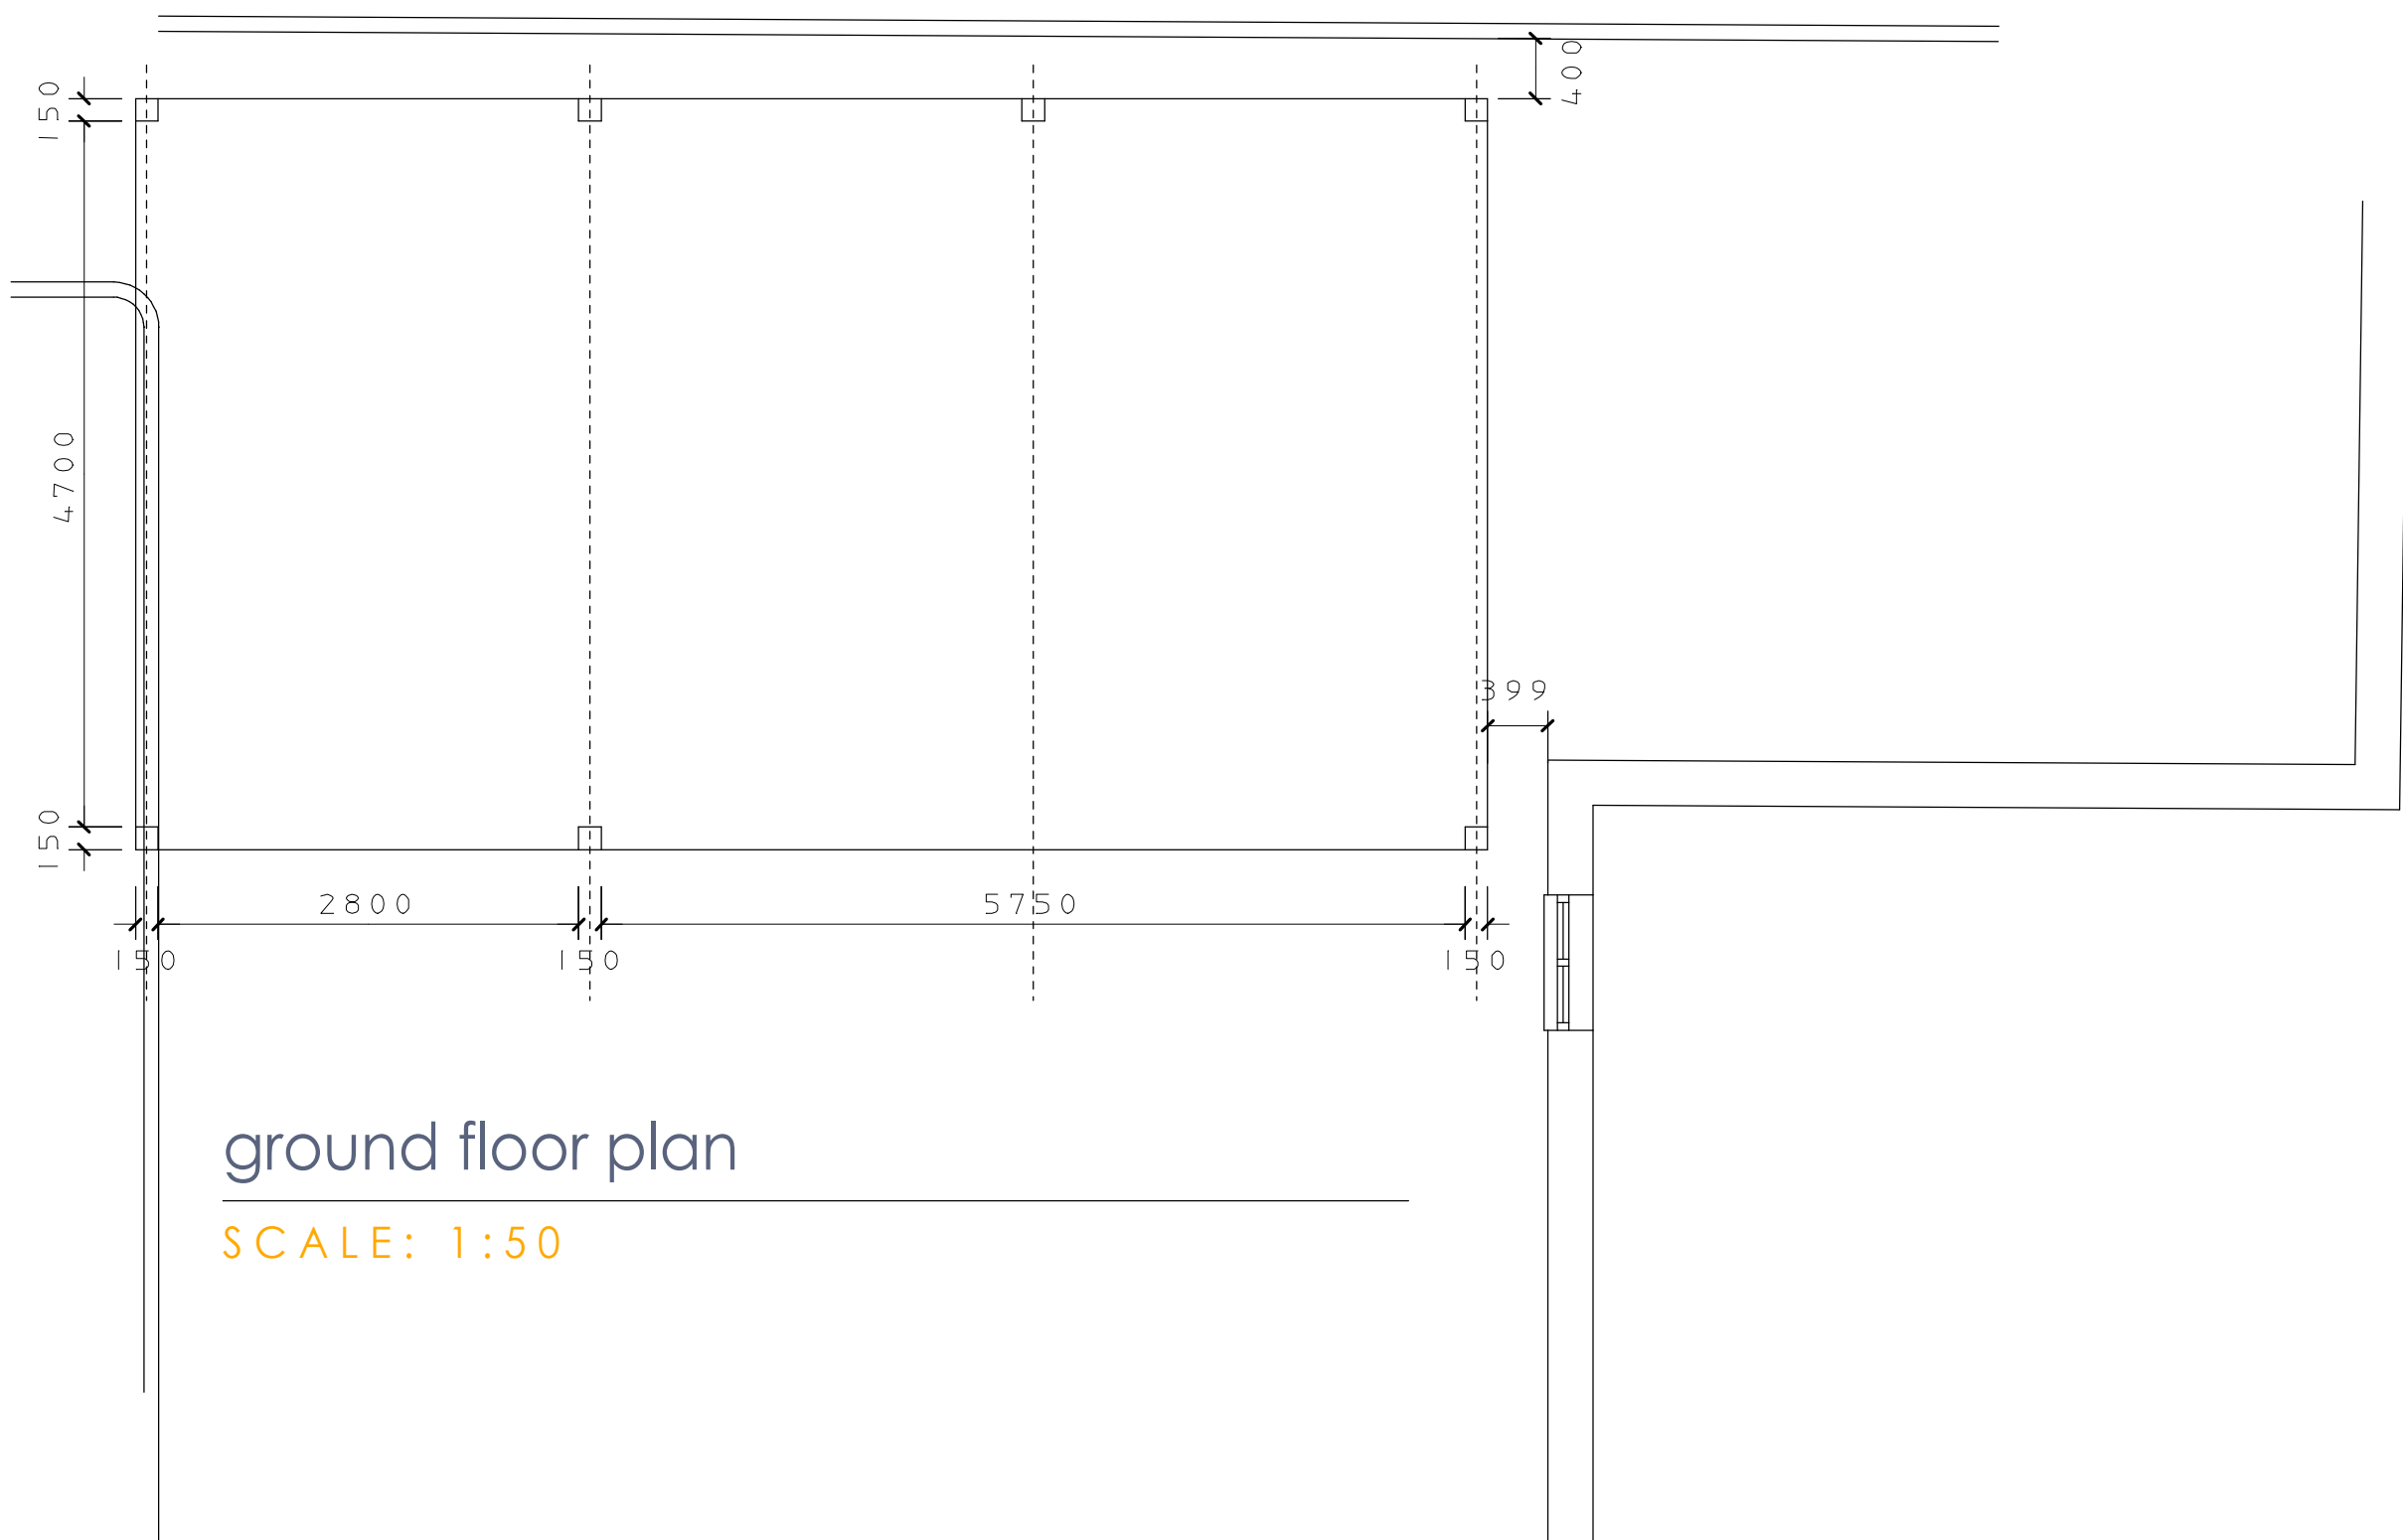

ground floor plan

SCALE: 1:50

Client	
Mr. V. Licata	
Contract	
Proposed erection of timber car port at No. 30 Draycott Road, Tean, Staffordshire, ST10 4JF	
Drawing Title	
Proposed Conditions Floor Plan, Elevations & Site Plans	
Date	January 2024
Scale	1:50 1:200 1:1250 at A1
Drg. No.	6051 - 001
Status	Preliminary
Contract Number	6051
Revision Suffix	A
Revisions	
Rev A	23.01.23 Roof covering added