

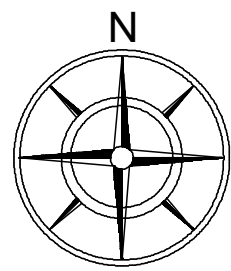



Street Scene 1:100

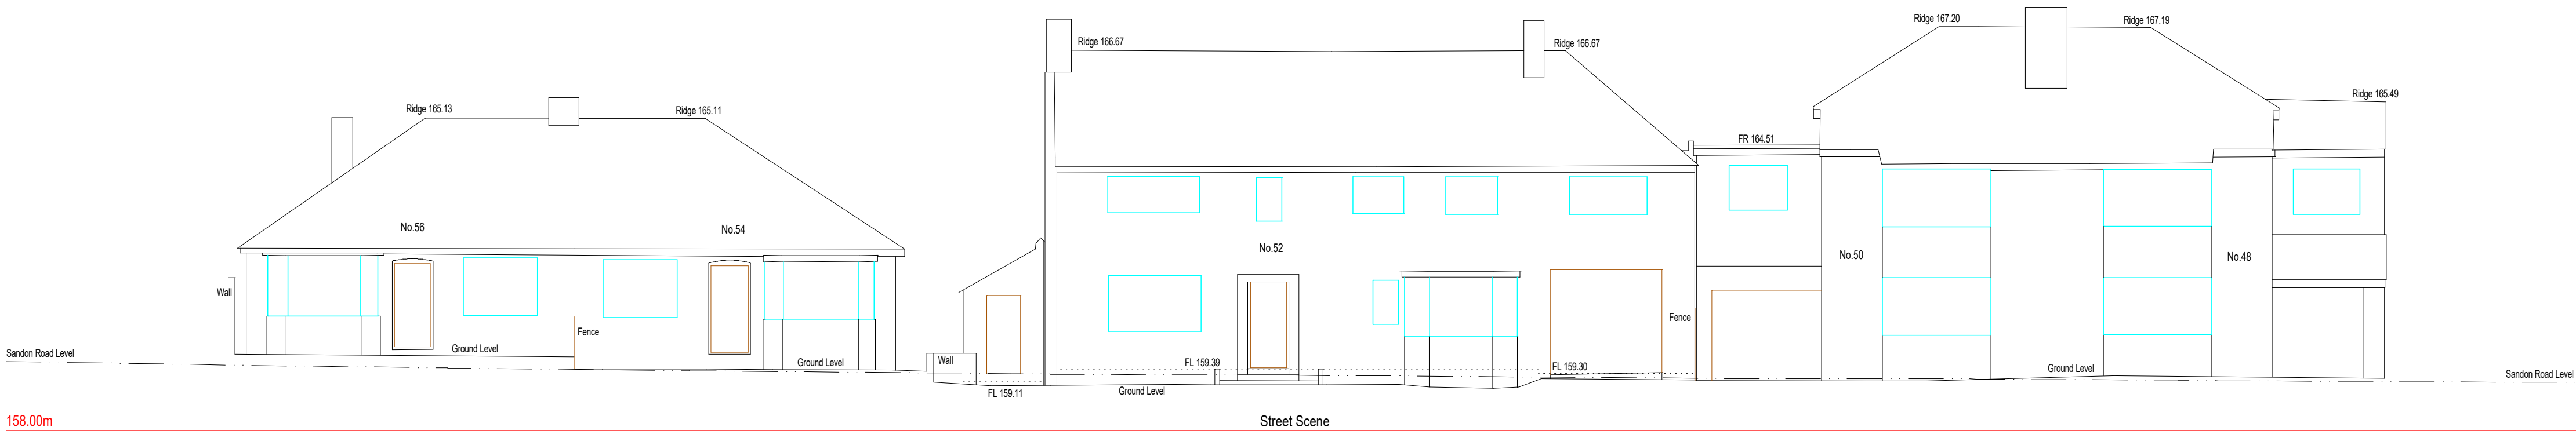


Elevations 1:100

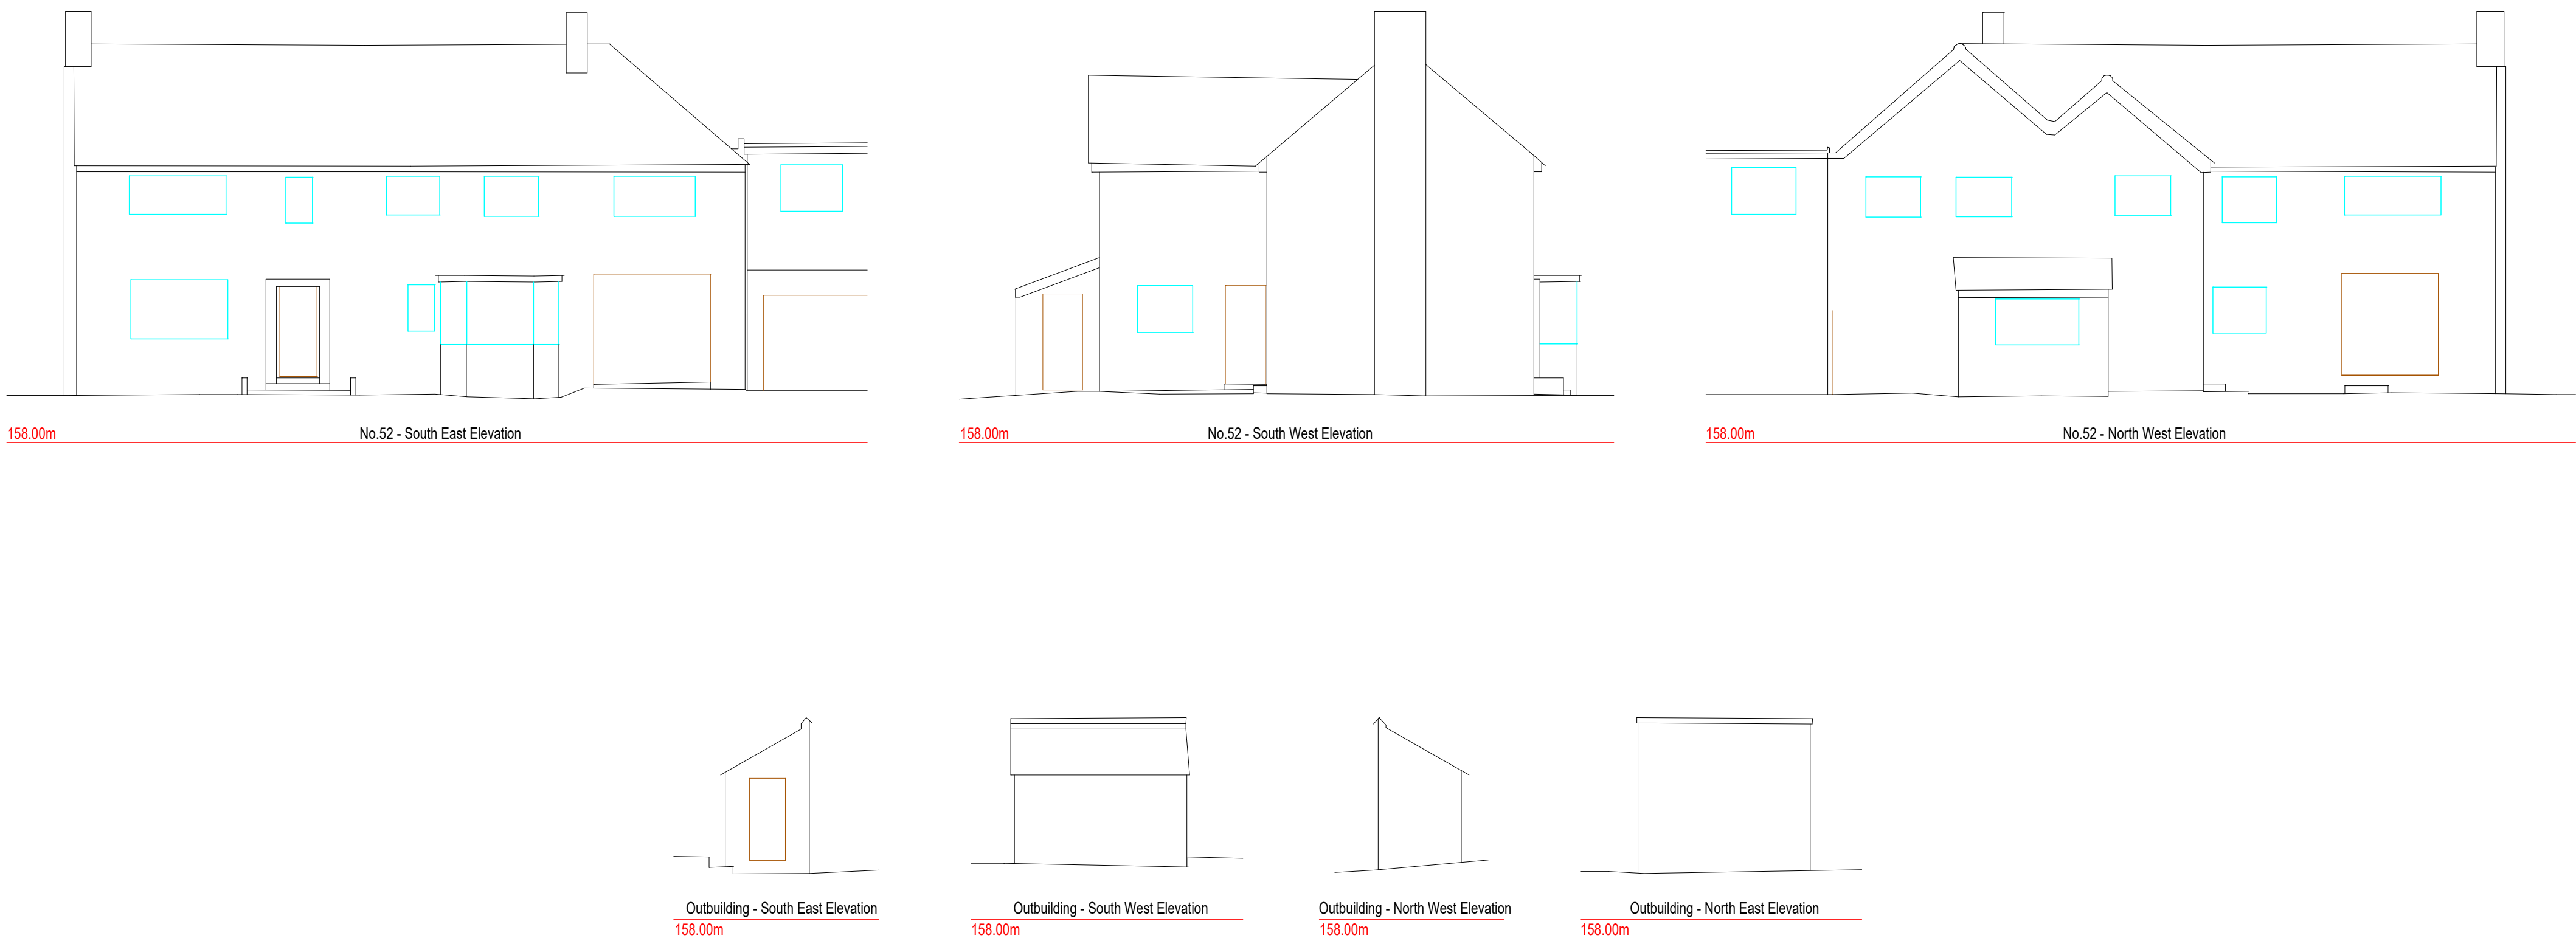


Floor Plan: Ground 1:100

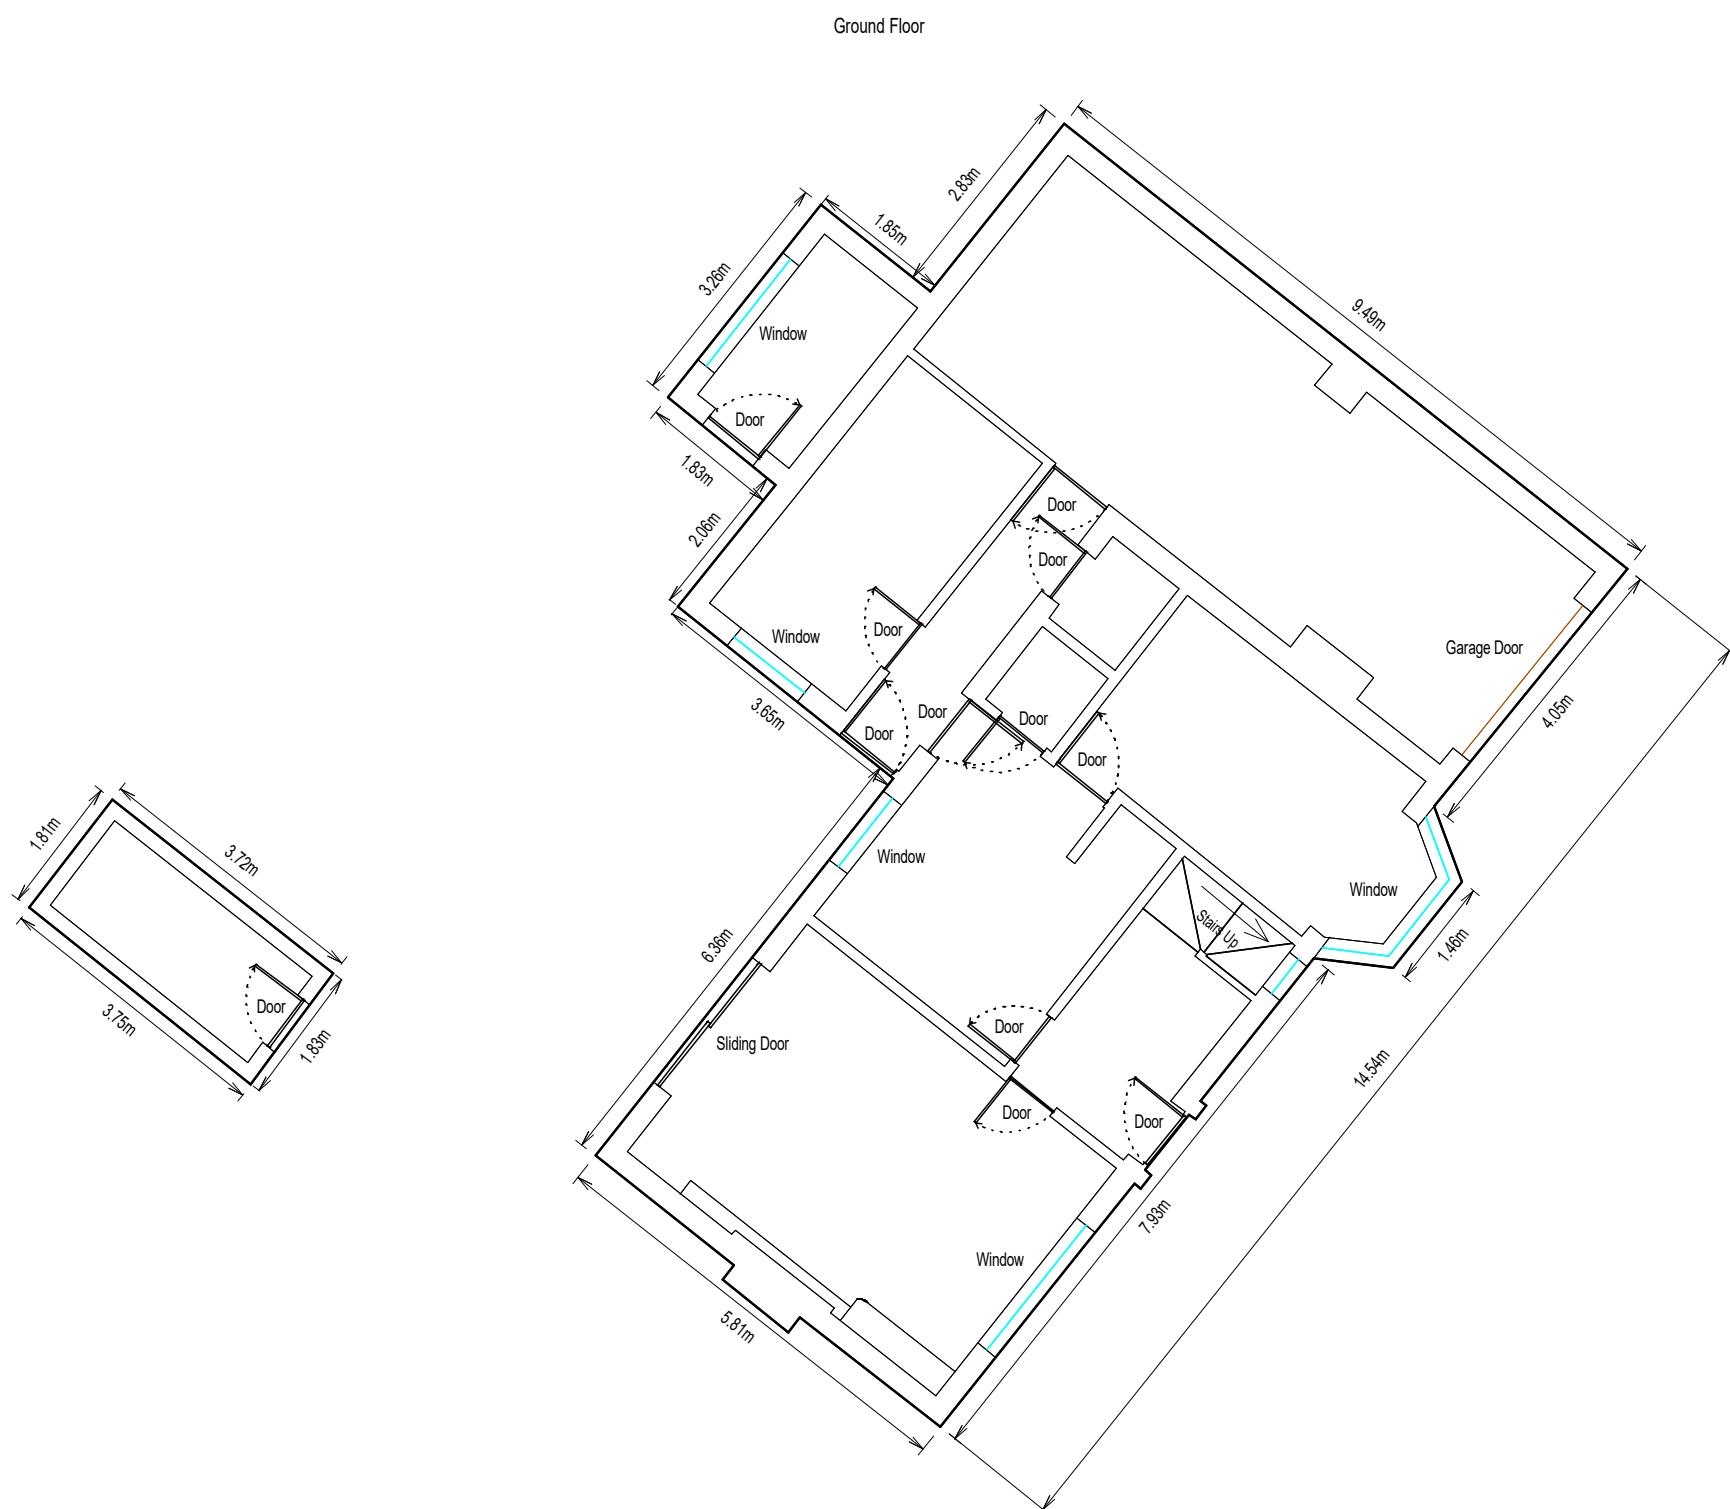

Floor Plan: First 1:100

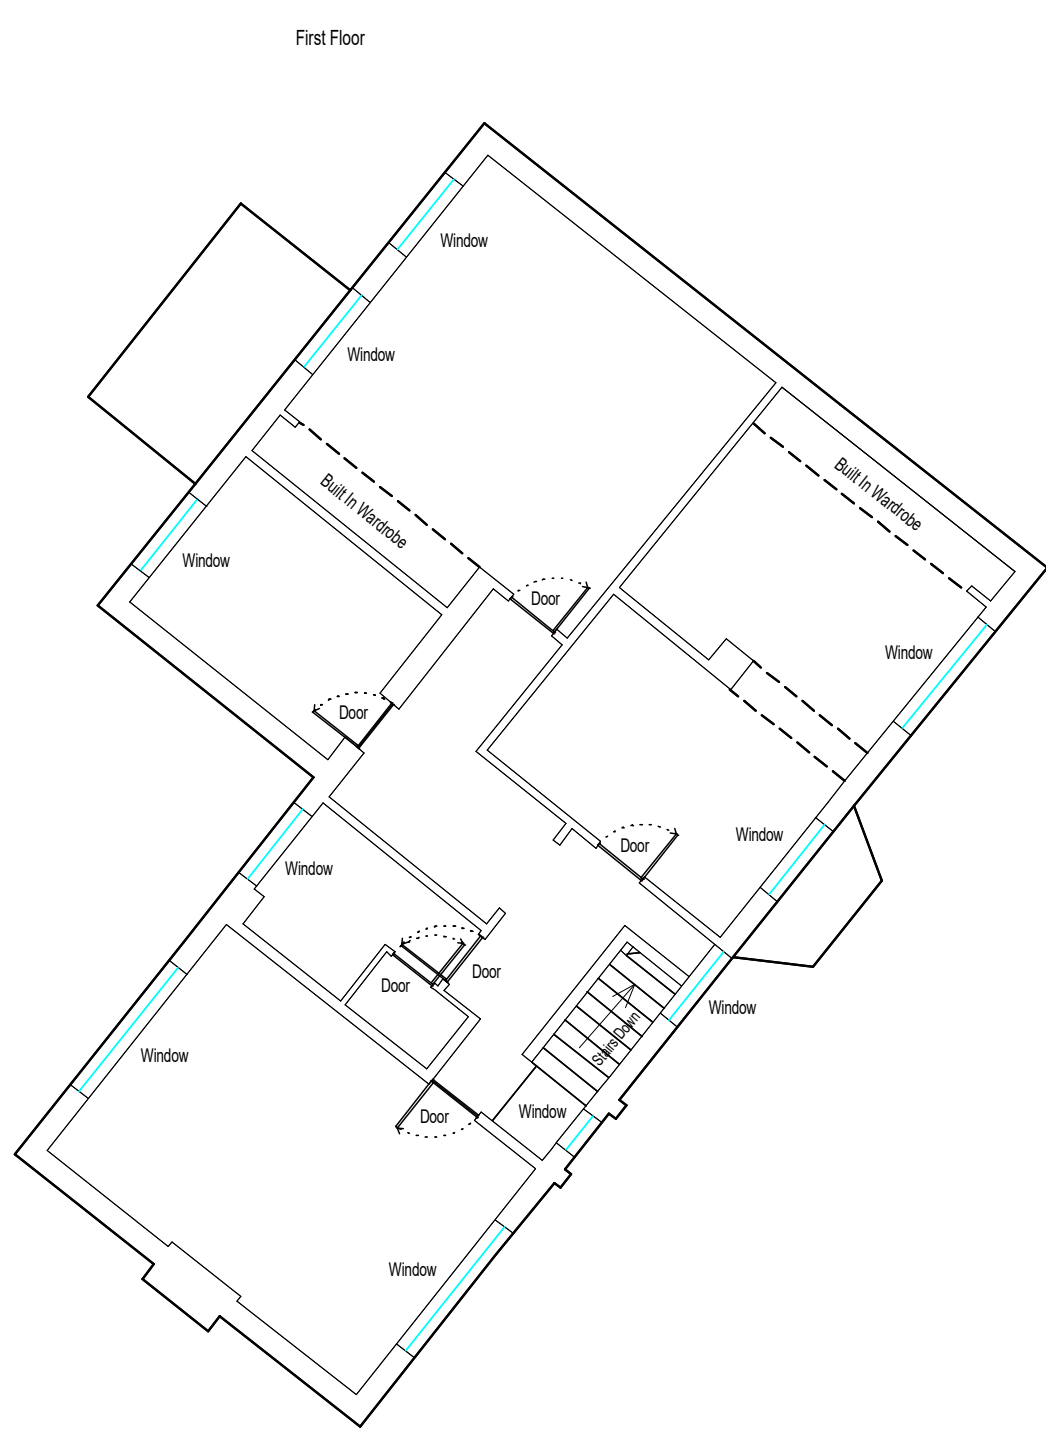

Topographical Survey 1:200

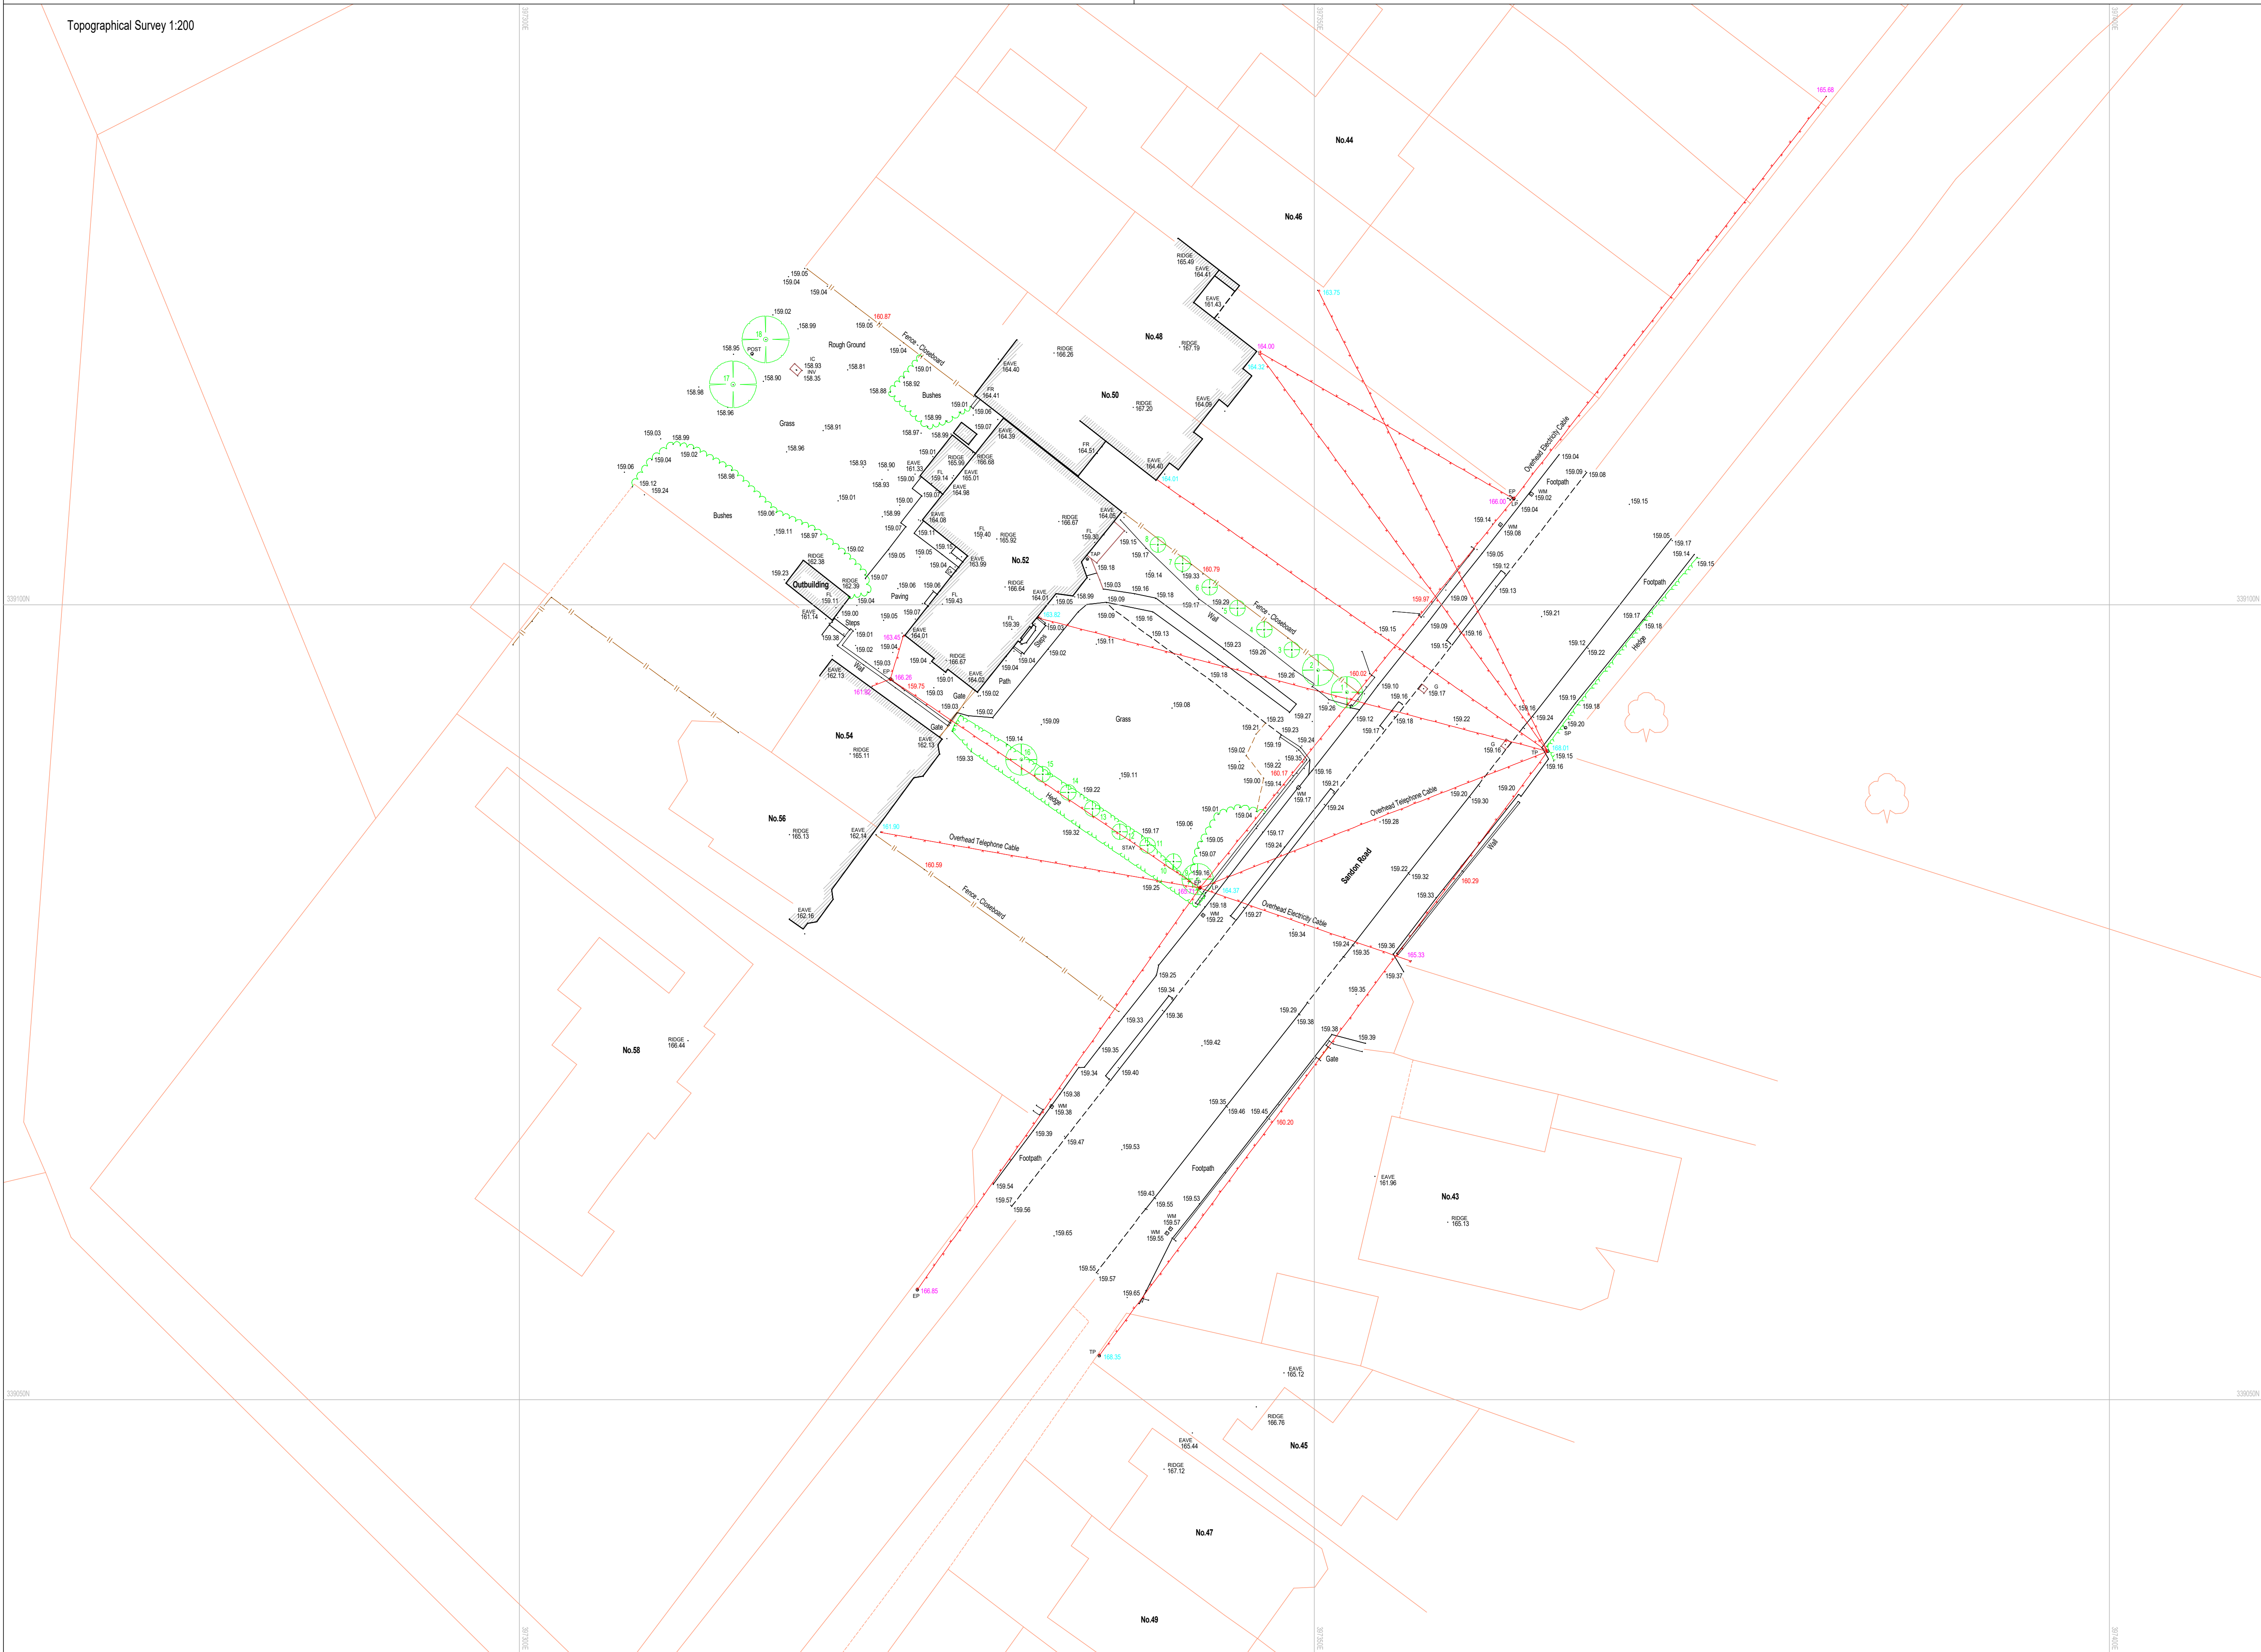

TREE SCHEDULE				
No.	Spread (m)	Girth (m)	Height (m)	Species
1	2.2	0.81 (MAG)	3.5	Unknown
2	2.0	0.79 (MAG)	3.5	Unknown
3	1.0	0.62 (MAG)	3.5	Unknown
4	1.0	0.76 (MAG)	3.5	Unknown
5	1.0	0.60 (MAG)	3.5	Unknown
6	1.0	0.60 (MAG)	3.5	Unknown
7	1.0	0.62 (MAG)	3.5	Unknown
8	1.0	0.60 (MAG)	3.5	Unknown
9	2.0	0.89	4.8	Unknown
10	1.0	0.79	3.5	Unknown
11	1.0	0.89	3.0	Unknown
12	1.0	0.87	4.4	Unknown
13	1.0	0.88	3.9	Unknown
14	1.0	0.89	4.7	Unknown
15	1.0	0.38 (MAG)	3.2	Unknown
16	2.0	1.10	5.2	Unknown
17	3.0	1.20	5.2	Unknown
18	3.0	1.42	6.1	Unknown

NOTE

Ordnance Survey Data Shown Plotted In Orange.

NOTE

Tree Species Have Been Identified To The Best Of Our Knowledge
Verification Of The Species Must Be Sought From An Arboriculturalist.

NOTE

All Survey Data Shown Has Been Orientated To National Grid With All Levels Related To OS Datum Unless Otherwise Stated.

RESUMES

The Survey Symbol Used To Represent Tree Spreads Gives An Average Crown Dimension Only.

Detail Shown On This Drawing Relating To Services Above And Below Ground Are For Indication Only.

Verification Of This Detail Must Be Sought From The Relevant Authority.

Chartered Surveyors

The Loft
Unit 5A
Kym Road
Bilton Industrial Estate
Kimbolton
Cambridgeshire
PE28 6LW

Tel: 01480 212700 Fax: 01480 408456
Internet: www.asc-geomatics.co.uk Email: asc@asc-geomatics.co.uk
Registered in England and Wales No. 4500757

SITE

No 52 Sandon Road, Cresswell, ST11 9RB

TITLE

Measured Building & Topographical Survey,
As Surveyed 21.02.2023

CLIENT

Manny Clulow

© Crown copyright and database rights (2023) OS 100017860

DATE

20.03.2023

SCALE

1:100/200 @ A0

DRAWN BY

Adam Newman

SURVEYED BY

Adam Newman

ASC.23.158