
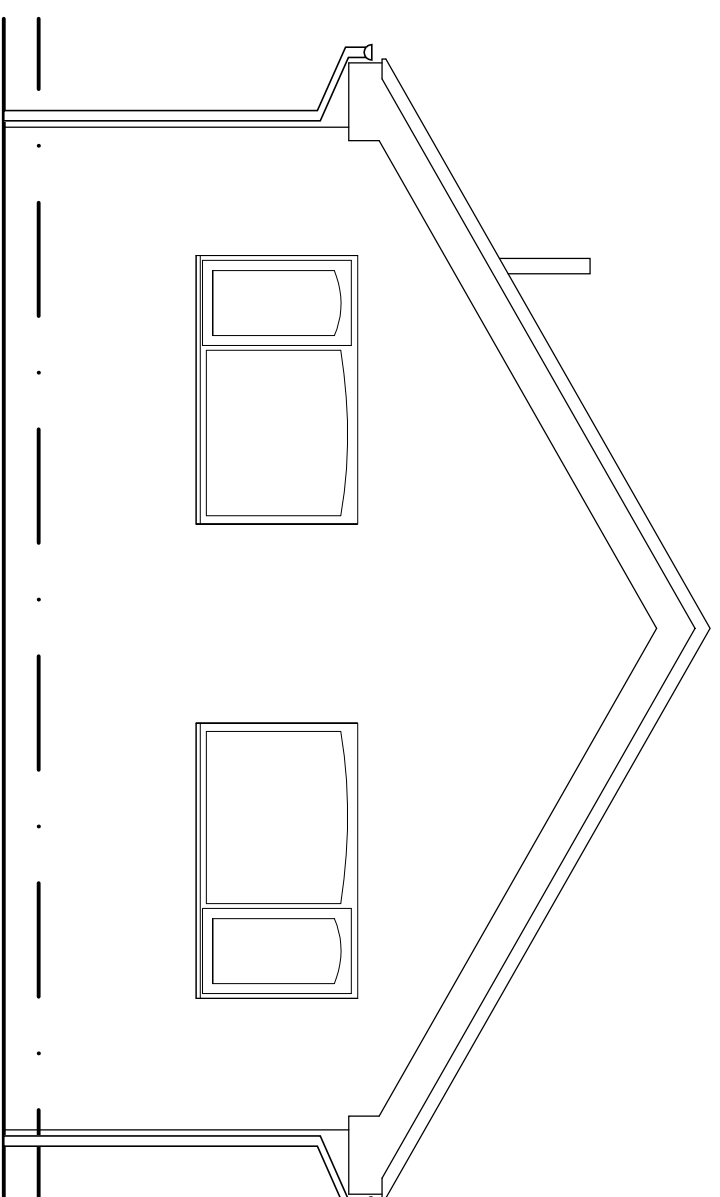
 
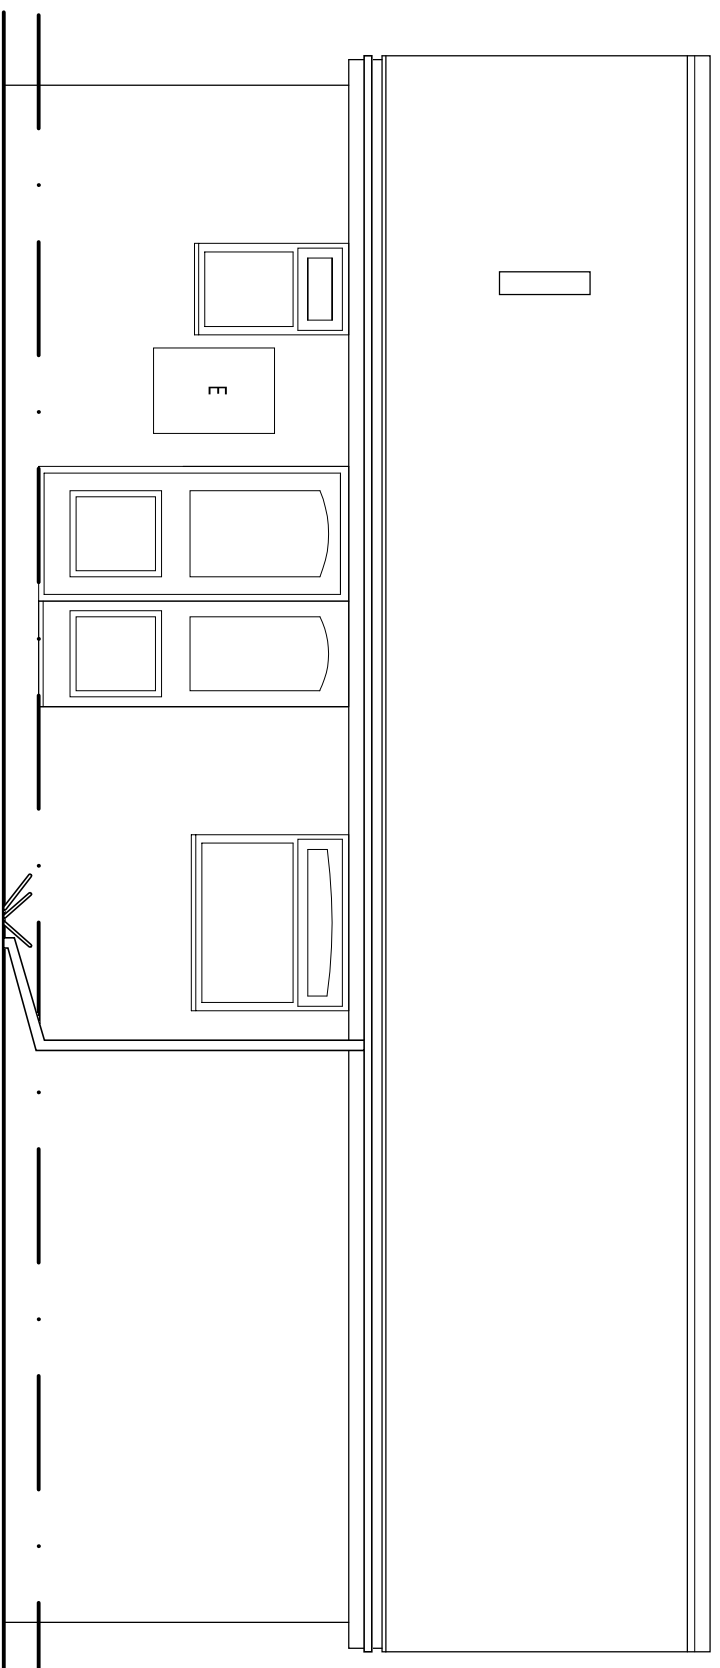







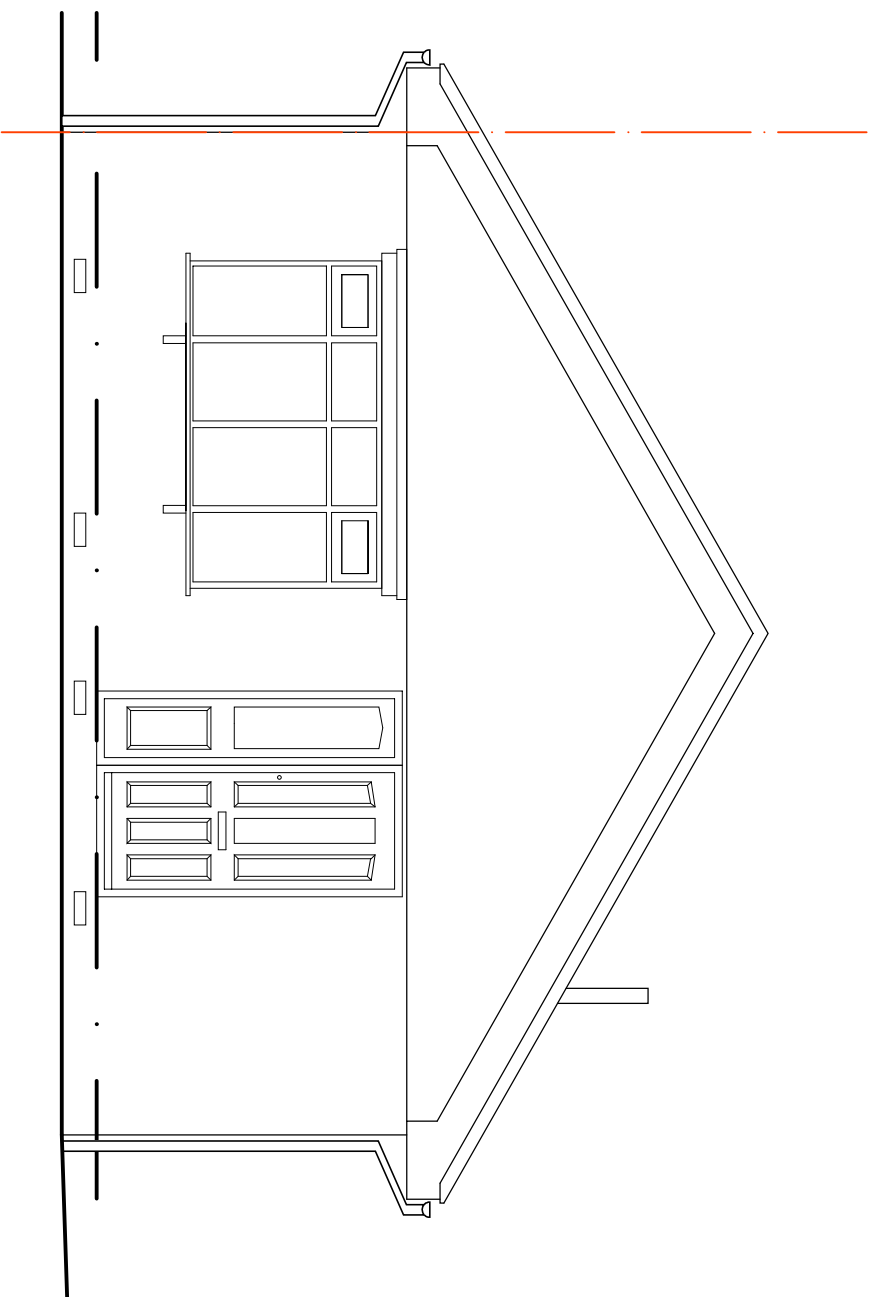


Existing Front Elevation

Existing Side Elevation

Existing Side Elevation

Existing Rear Elevation

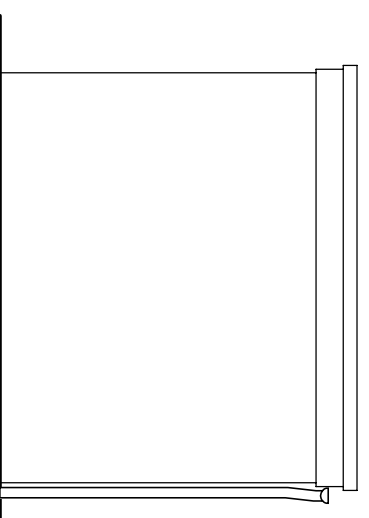  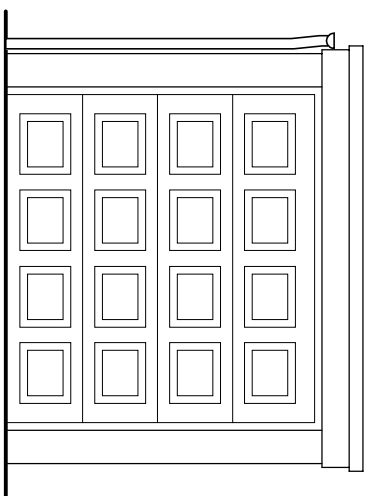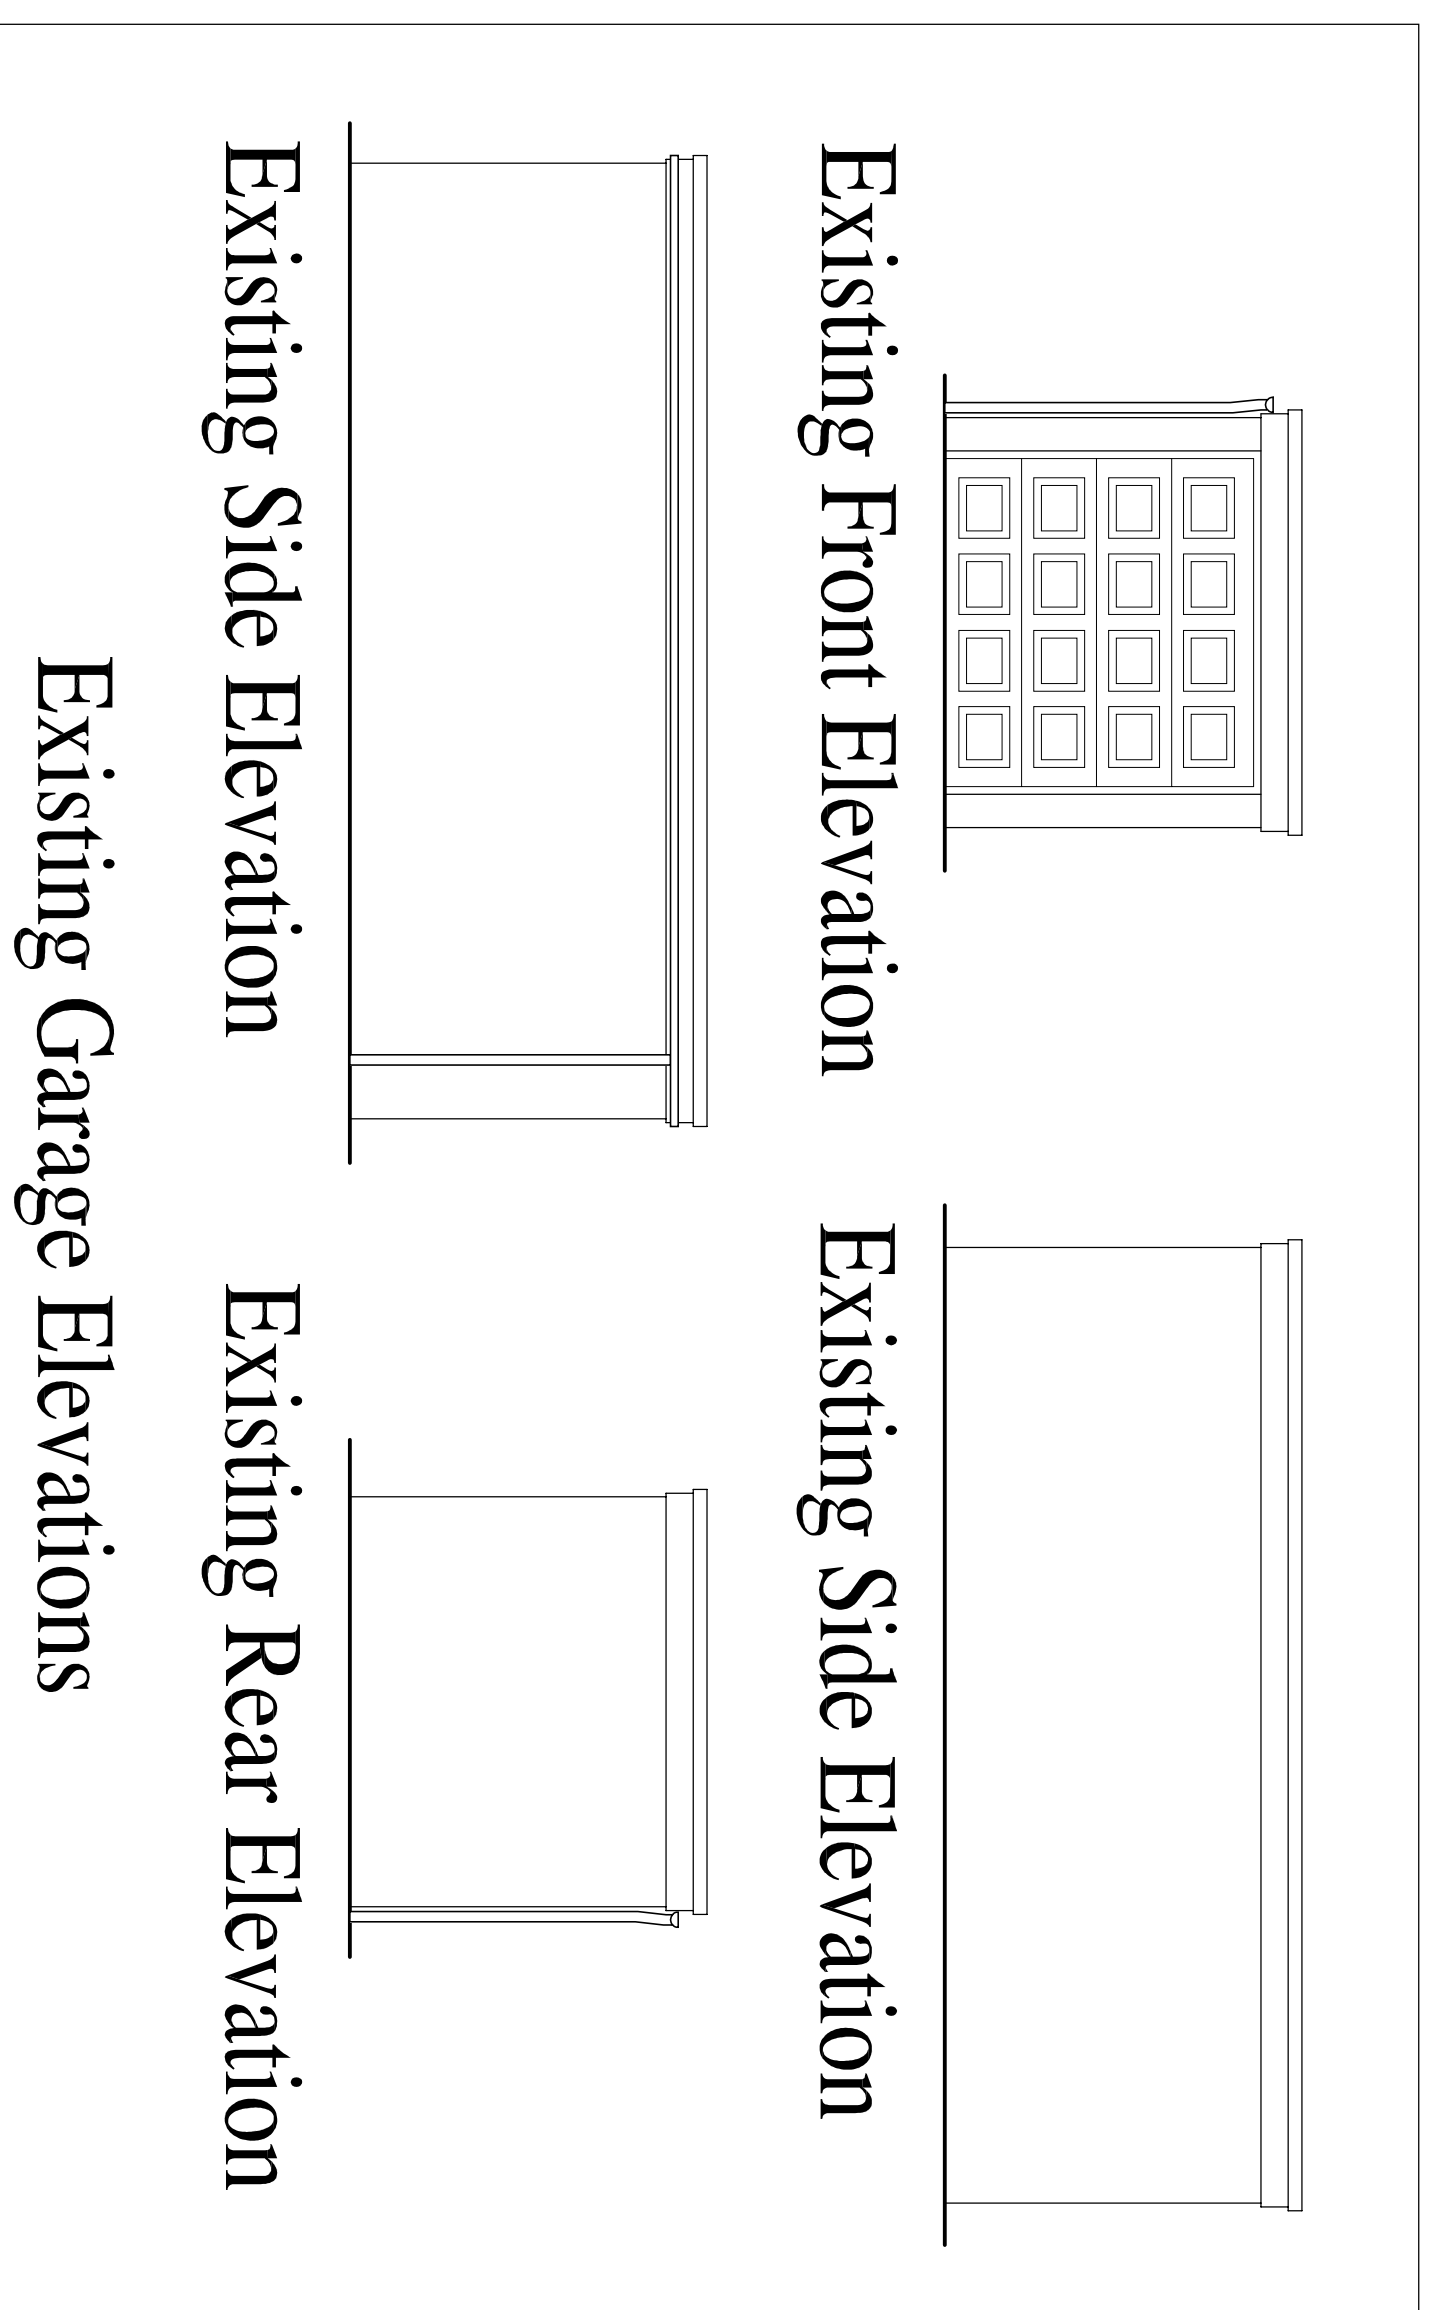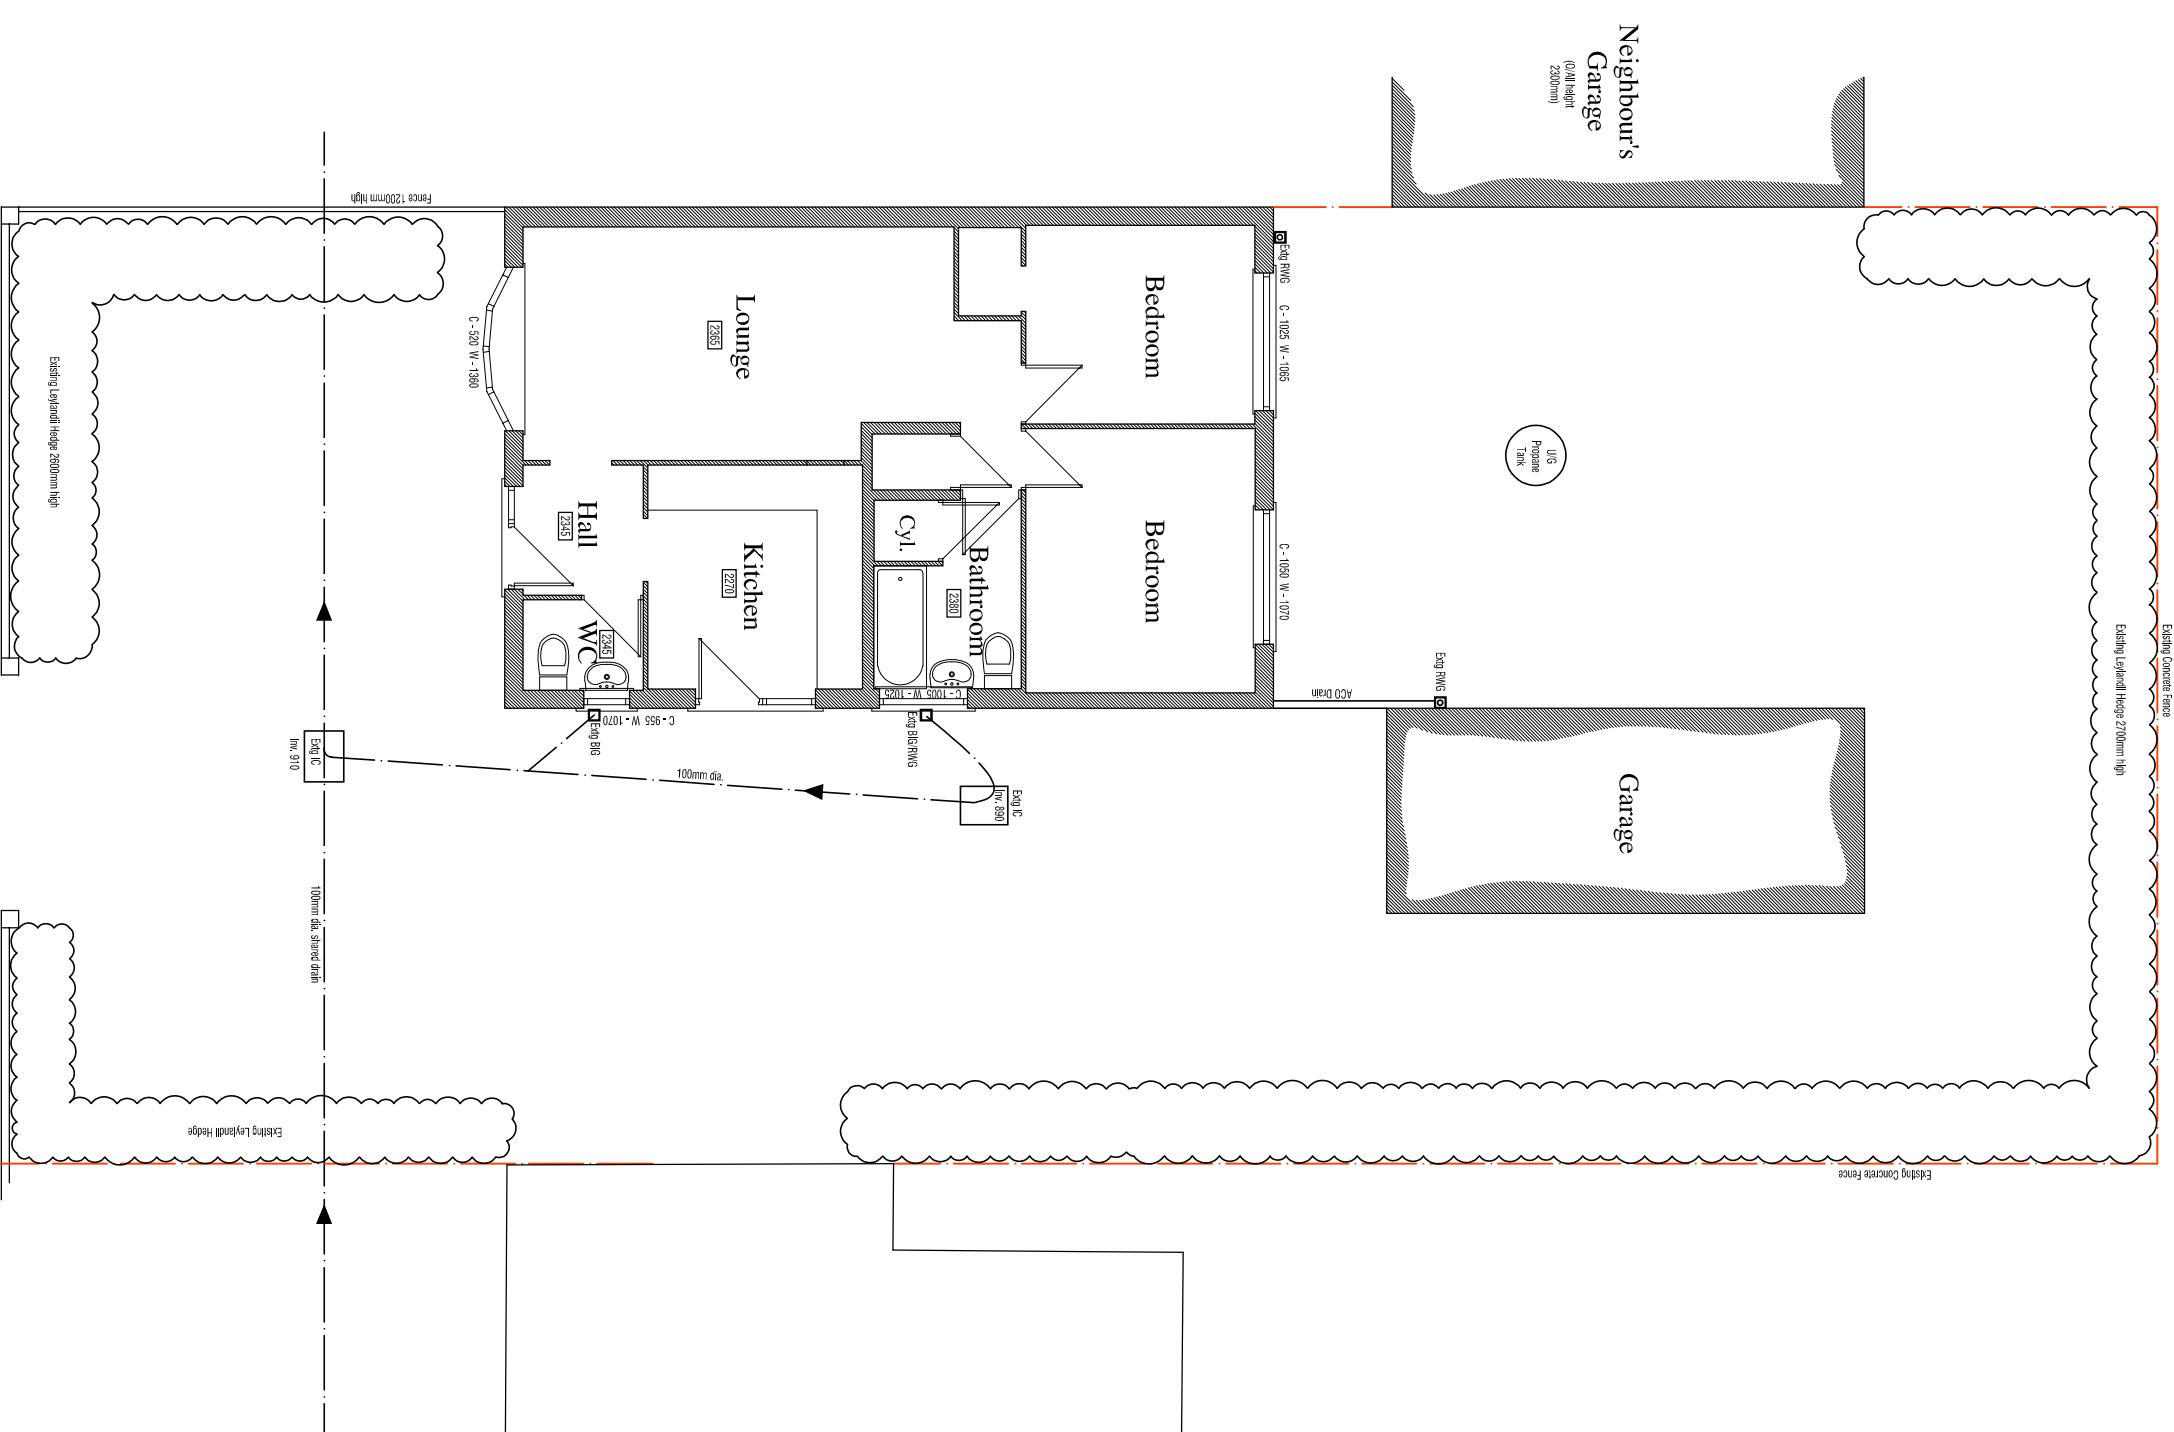


Existing Front Elevation

Existing Side Elevation



Existing Side Elevation

Existing Rear Elevation

Existing Garage Elevations

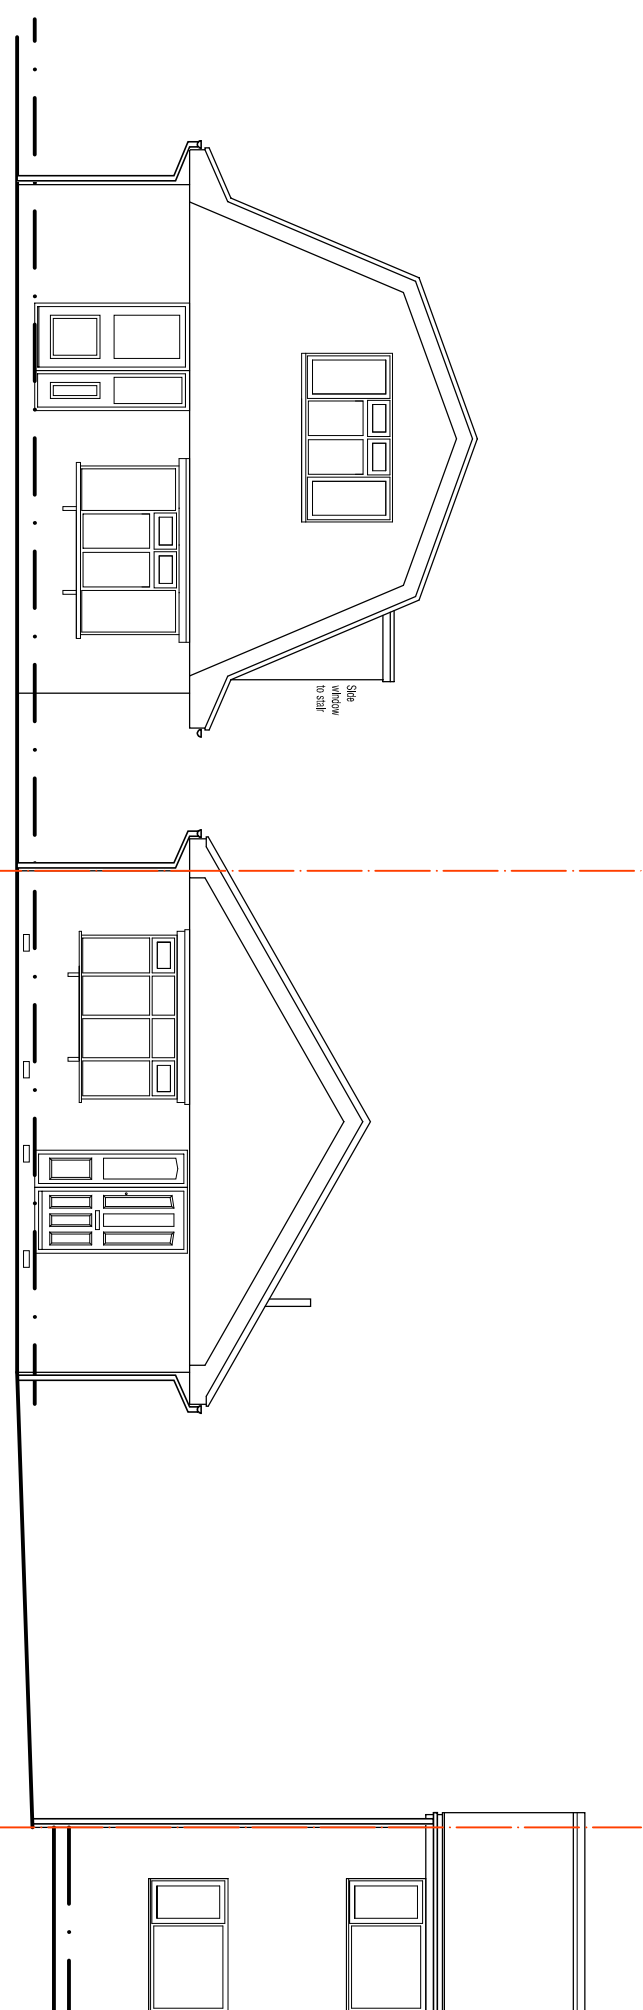

Existing Street Elevation

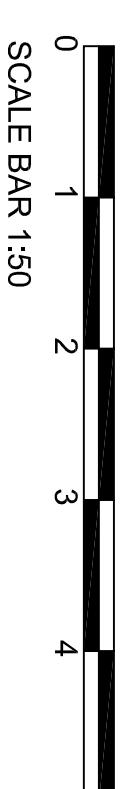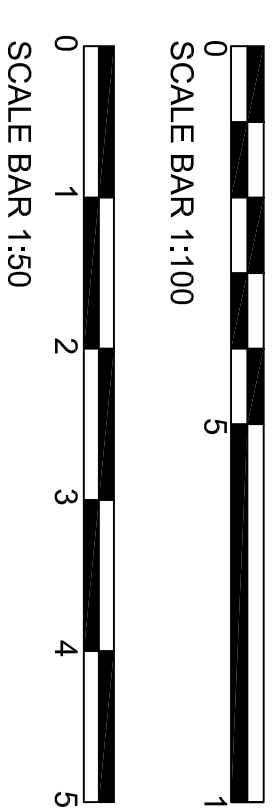[illegible]

JPK
DESIGN LTD

Architectural Design Specialists

83 Dimsdale Parade East
Wolfsdon
Newcastle upon Tyne
S15 8BP
T:01782 622321

e : enquiries@jpkdesign.co.uk
w : www.jpkdesign.co.uk

DRAWING TITLE
Existing Drawing
PROJECT
Proposed Extensions and Alterations to Provide Additional
Accommodation at 3 Hazel Gr., Biddulph Moor, Staffs, ST8 7NY.
CIENT Mr. S & Mrs. A Edwards
SCALE @ A1 1:50 1:100
DATE May 2024
DRAWN BY R. Winkle
JPK 24/5206/1