


Notes:
This drawing is copyright.
Figured dimensions only to be used.

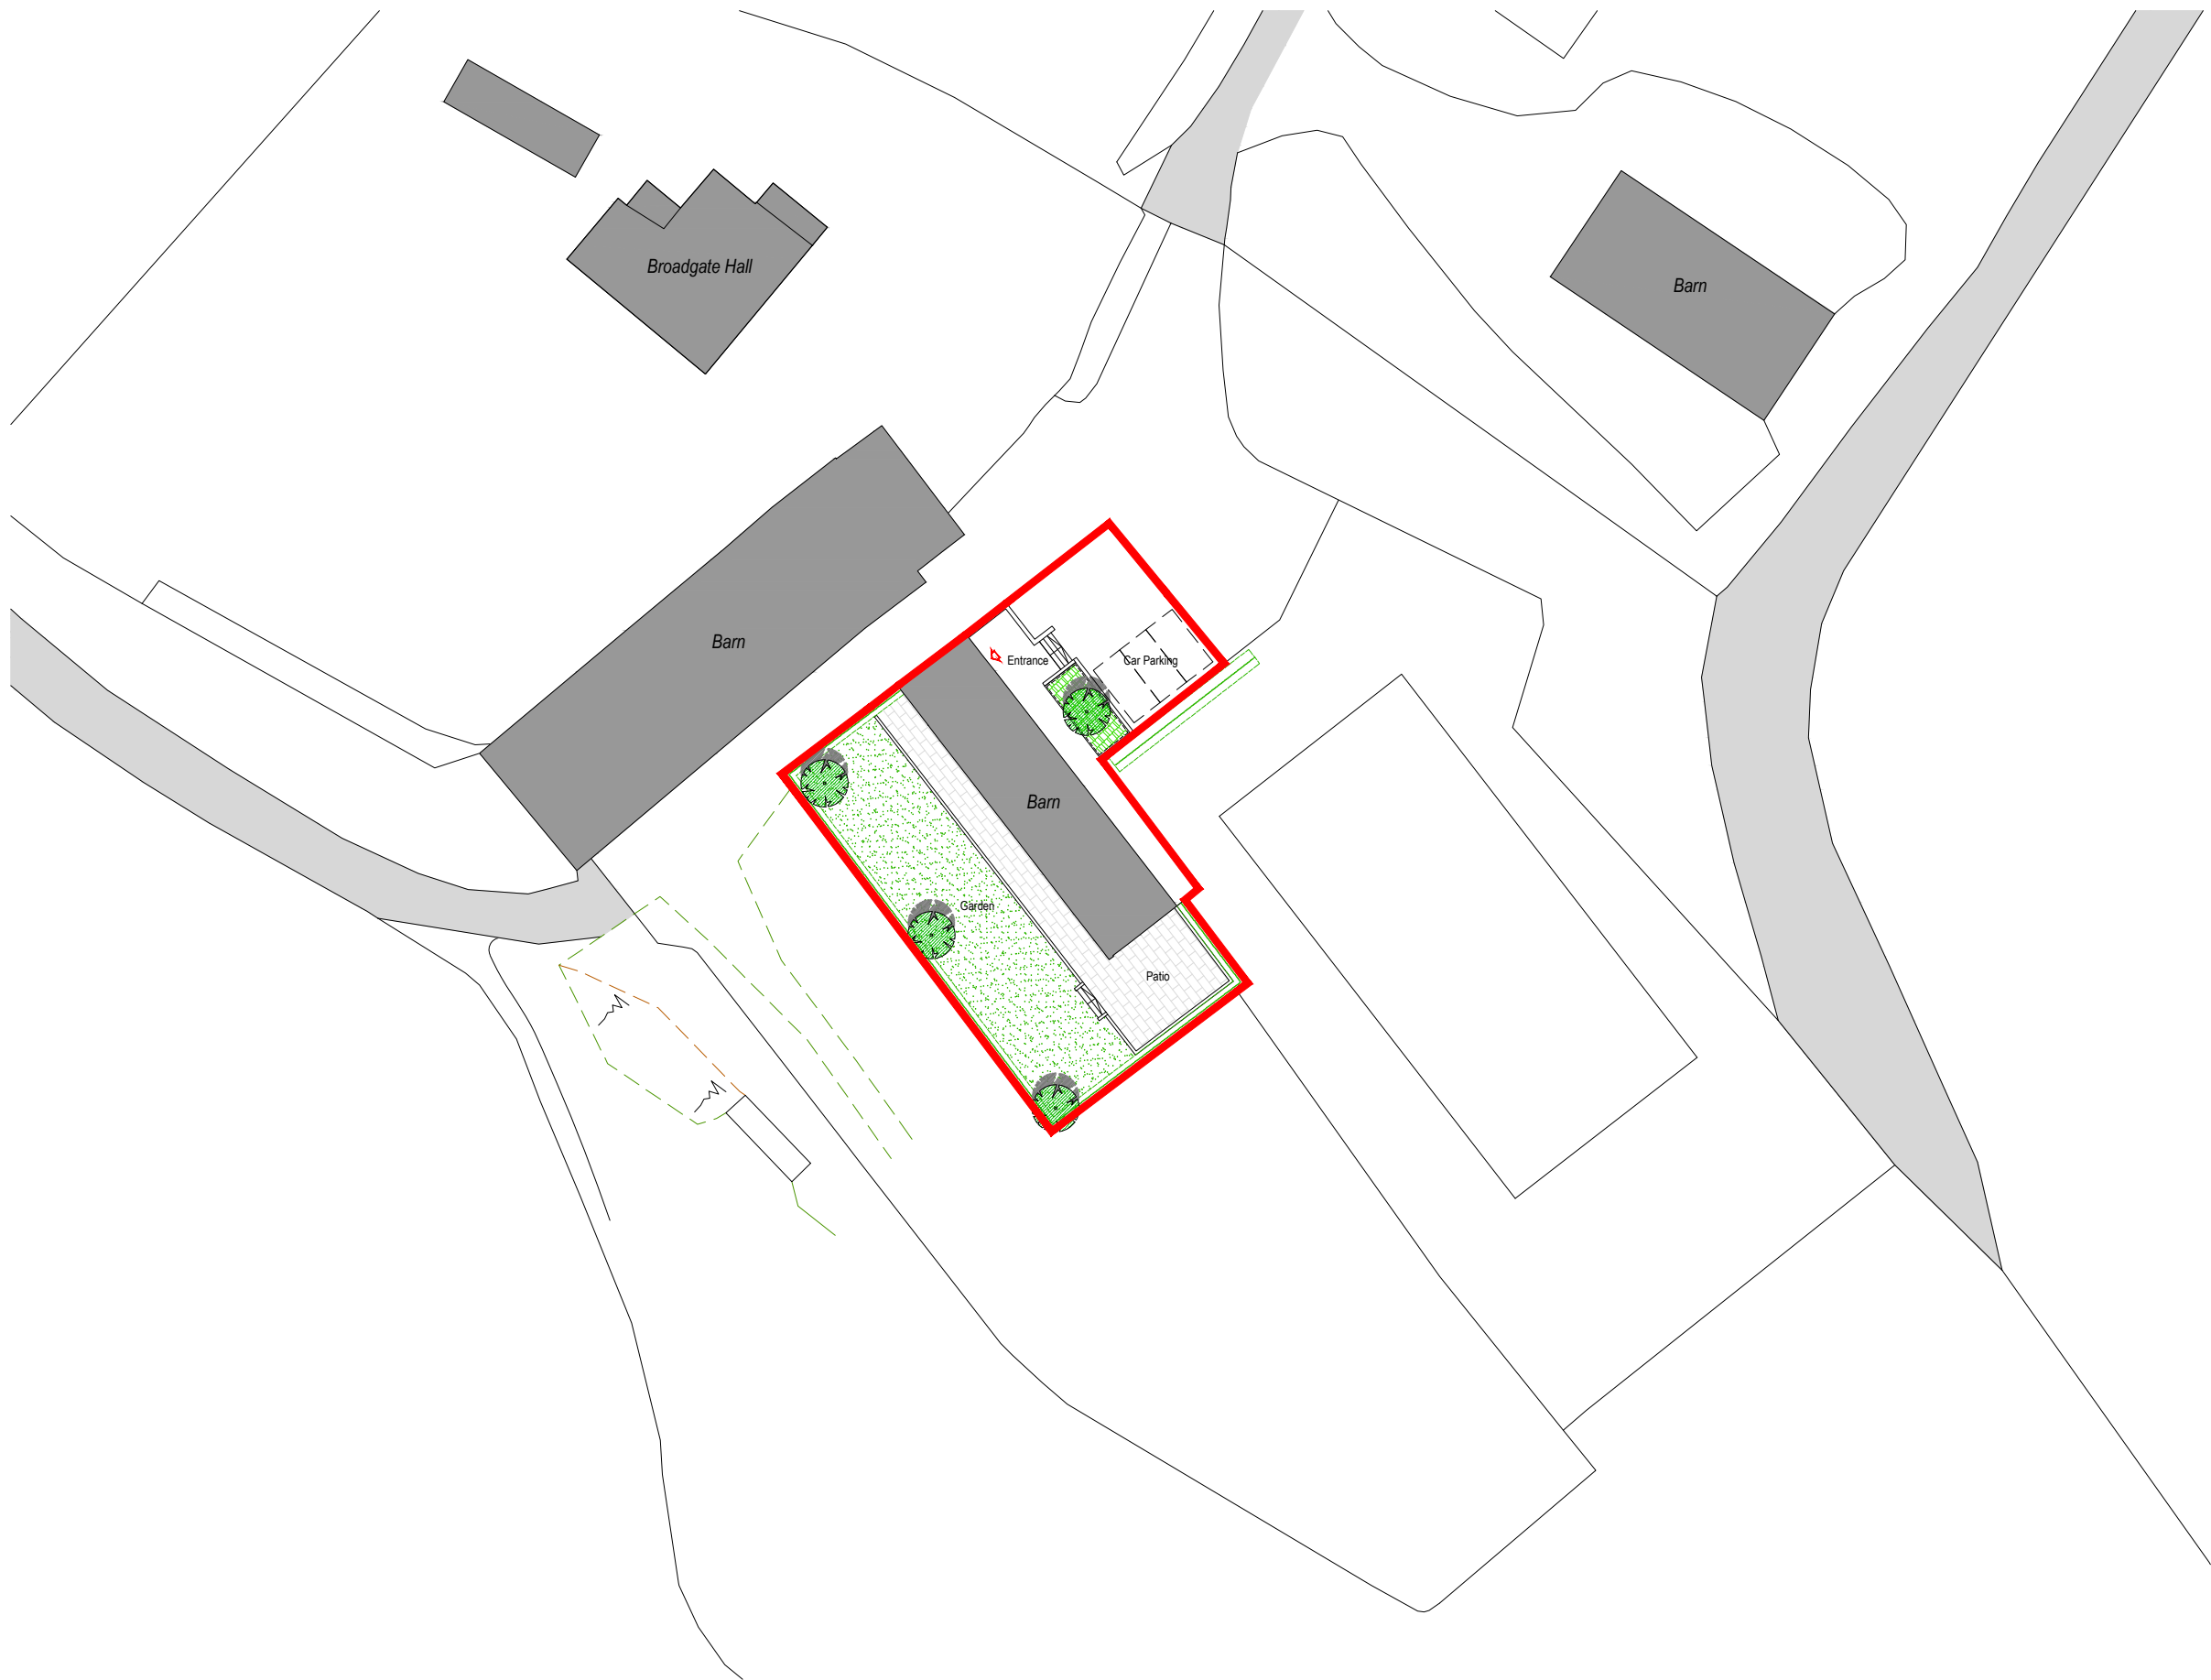


Proposed Site Plan

Scale 1:500@A3

Ordnance Survey, (c) Crown Copyright 2022. All rights reserved. Licence number 100022432

SCALE 1 : 500
SCALE 1 : 1
0m 10m 20m
0m 10mm 20mm 40mm

 

Revisions		
Client	JPRB Holdings Ltd	
Contract	Barn Conversion at Broadgate Hall Hollington, ST10 4HU	
Drawing Title	Proposed Site Plan	
Date	May 2024	Contract Number
Scale	1:500@A3	6336
Drg. no.	6336-003	Revision -

ellis·hillman
partnership

Chartered Architects
www.ellishillmanpartnership.co.uk
admin@ellishillmanpartnership.co.uk
T: 01782 633116
Holly Lodge, 3 Silverdale Road, Wolstanton,
Newcastle under Lyme, Staffordshire, ST5 8BQ

