



Notes:
This drawing is copyright.
Figured dimensions only to be used.

Based on Mamatic Measured Surveys drawing
2904-Measured Floor Plans & 2904-Building Elevations


SCALE 1 : 50 0m 1m 2m 3m
SCALE 1 : 1 0m 10mm 20mm 30mm 40mm 50mm 60mm

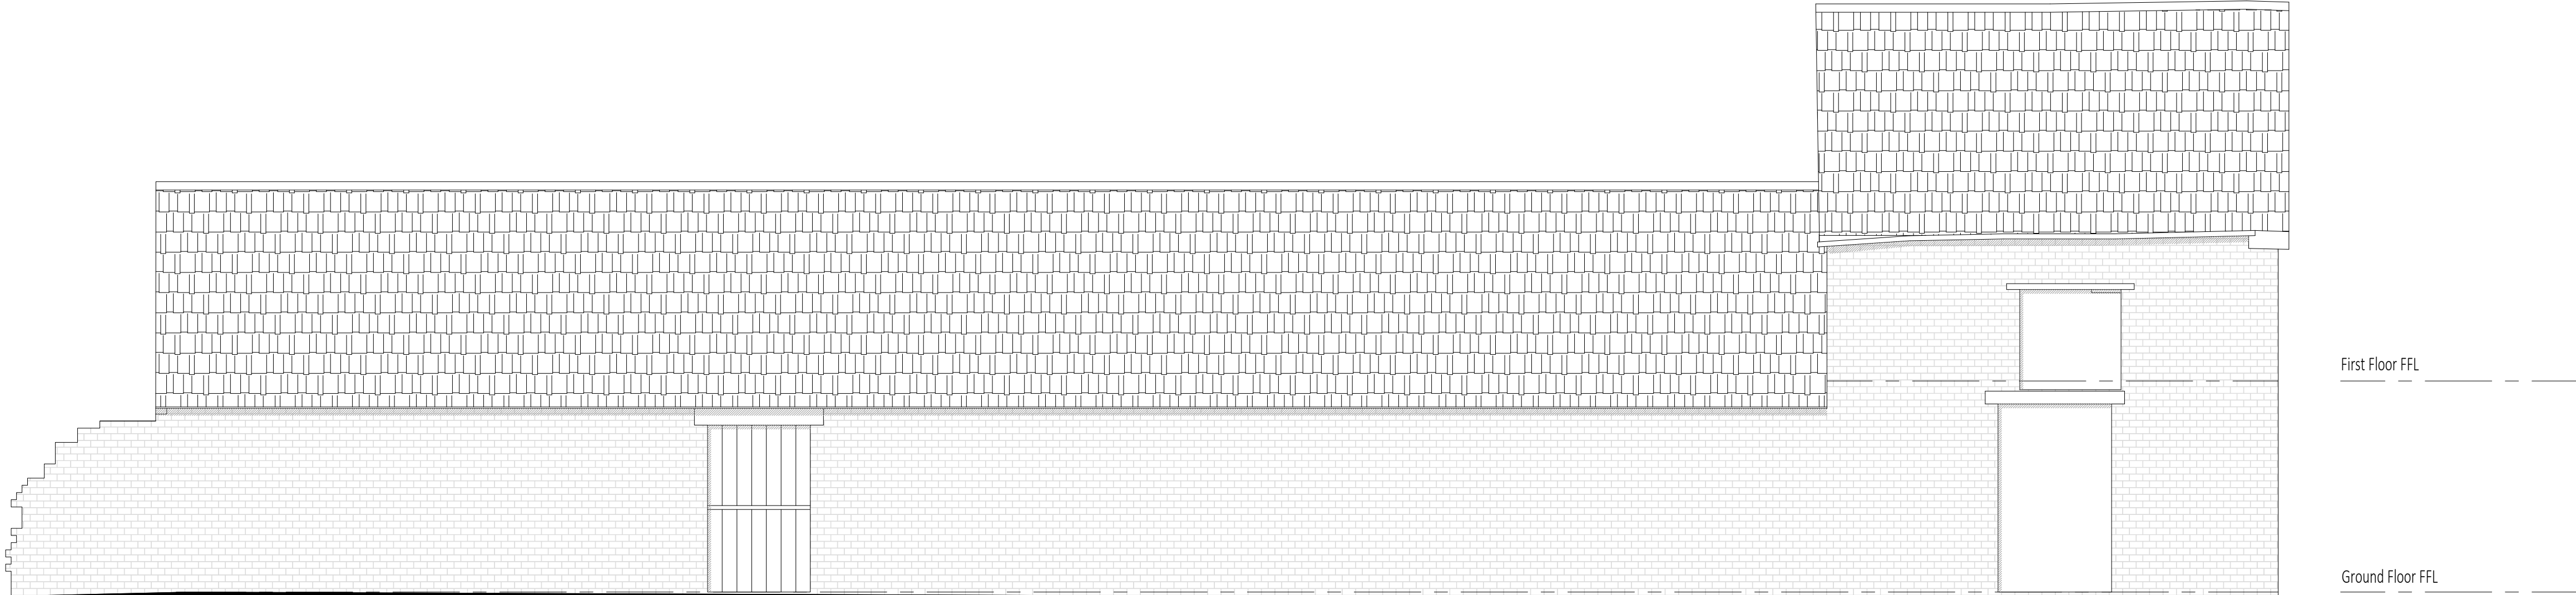


Front Elevation - Existing Barn

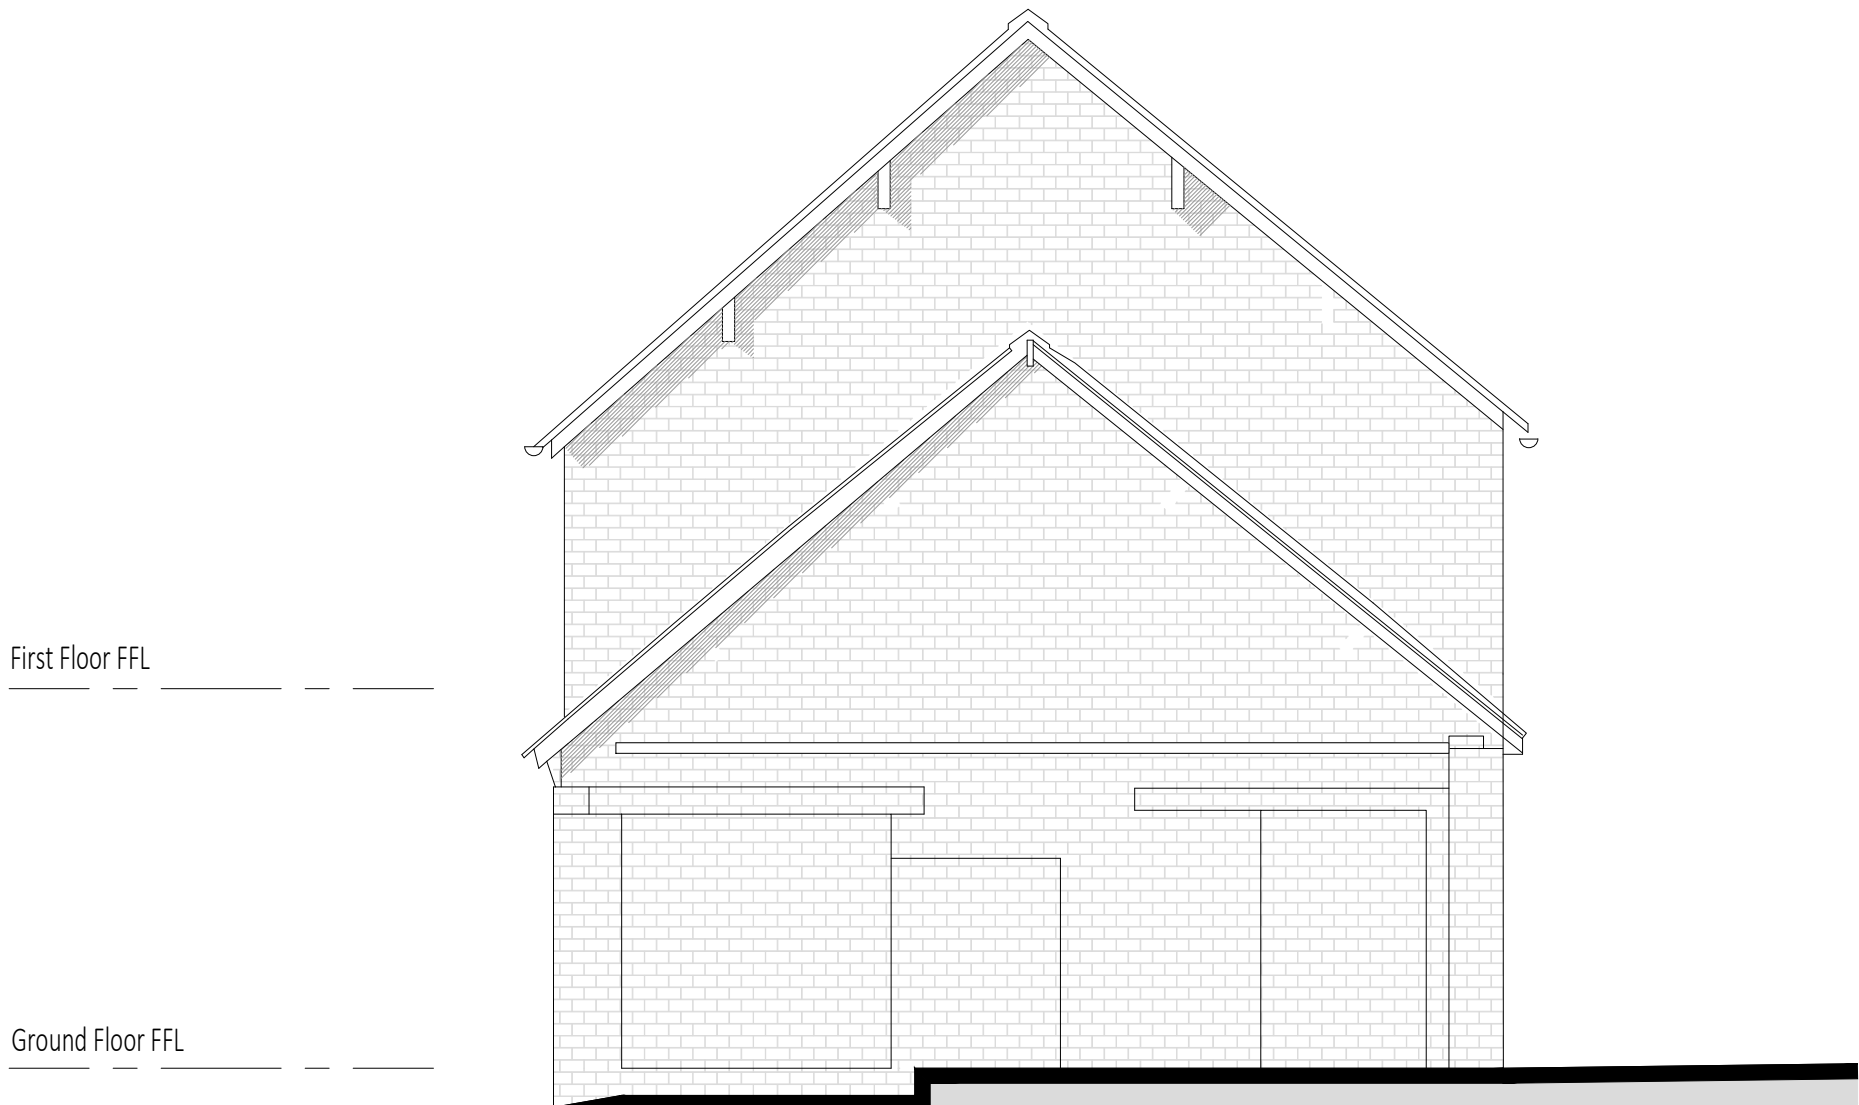

Side Elevation - Existing Barn

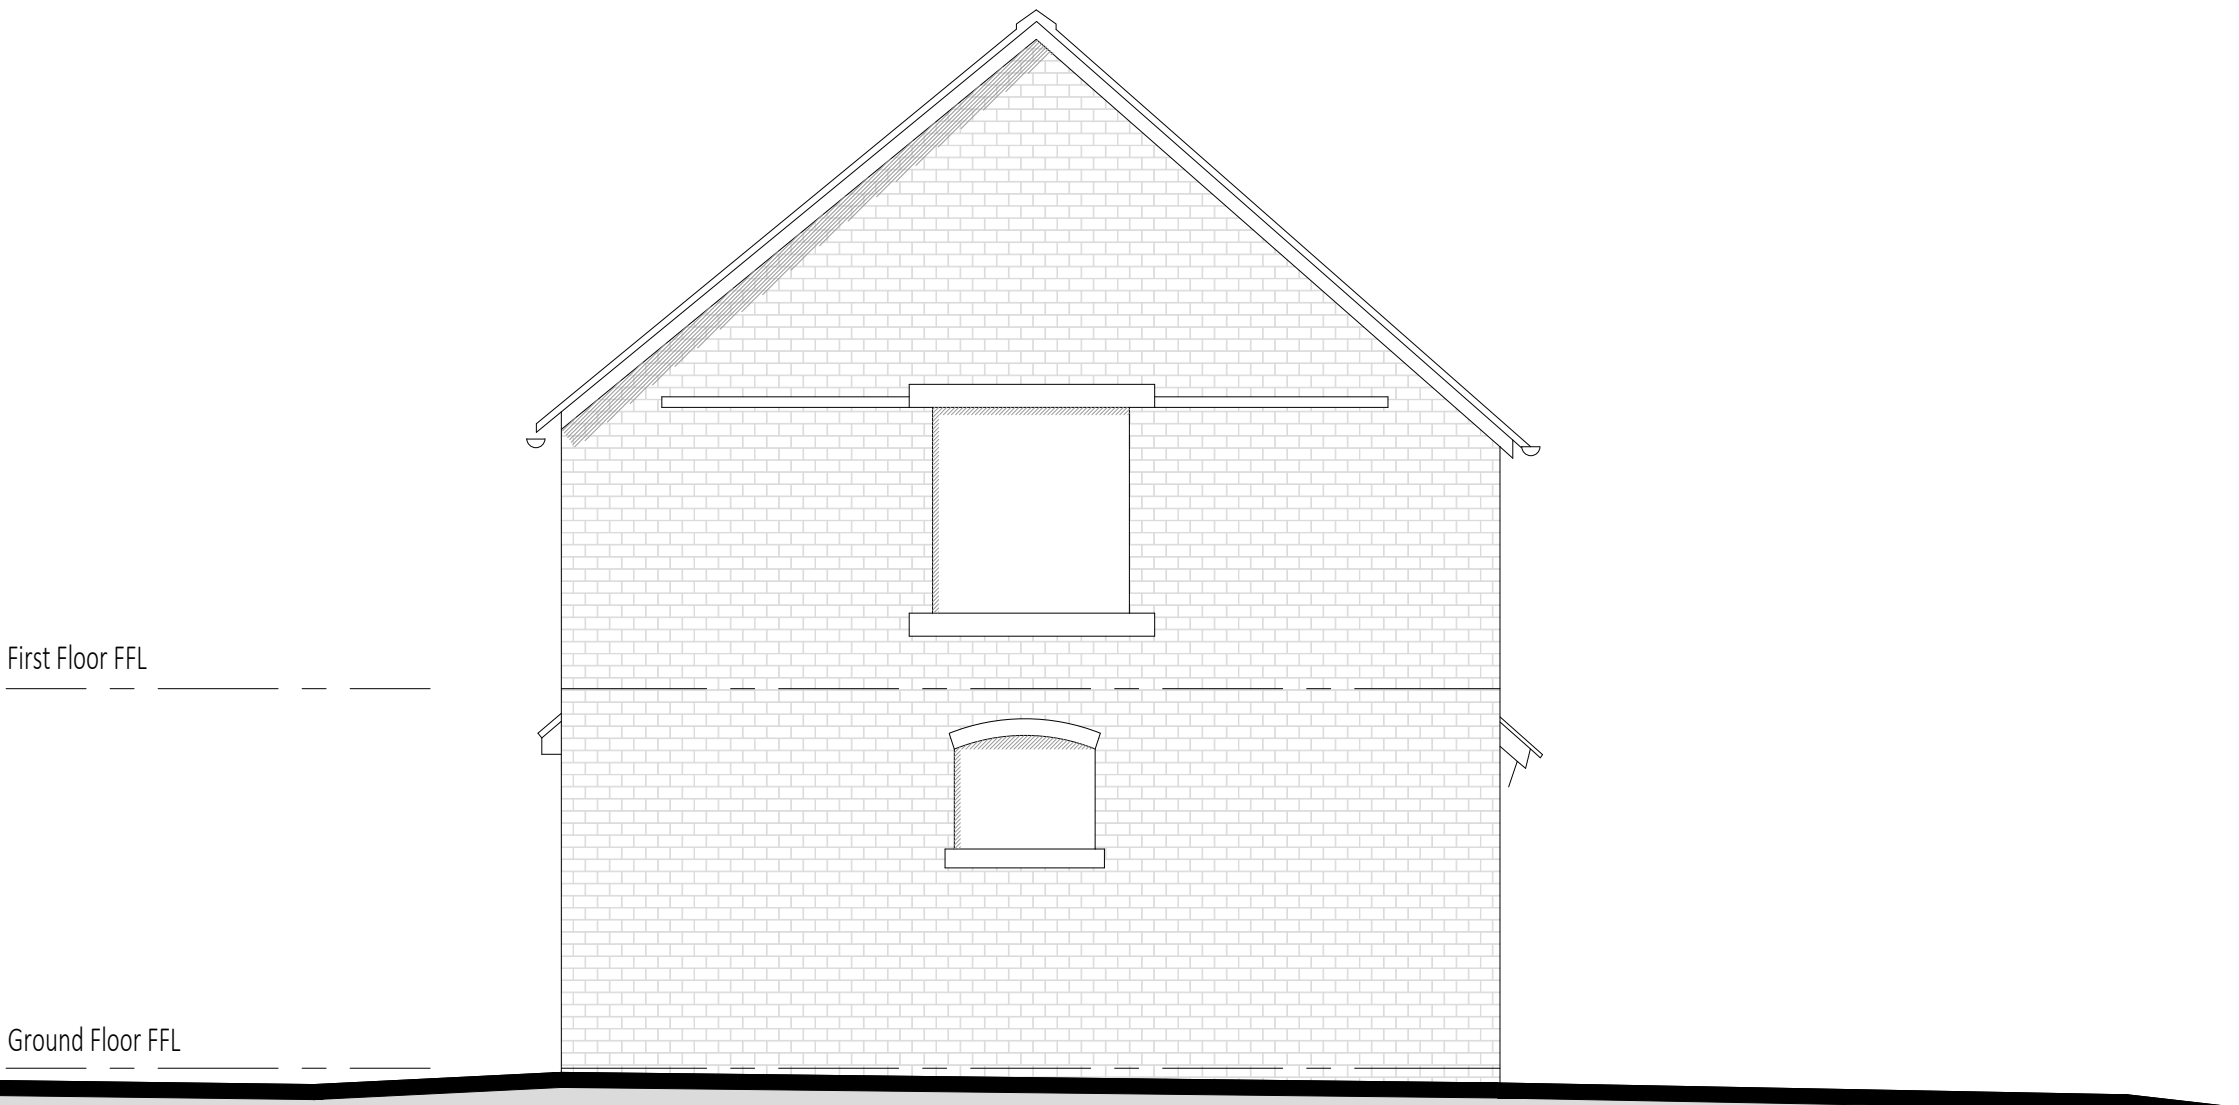

Side Elevation - Existing Barn

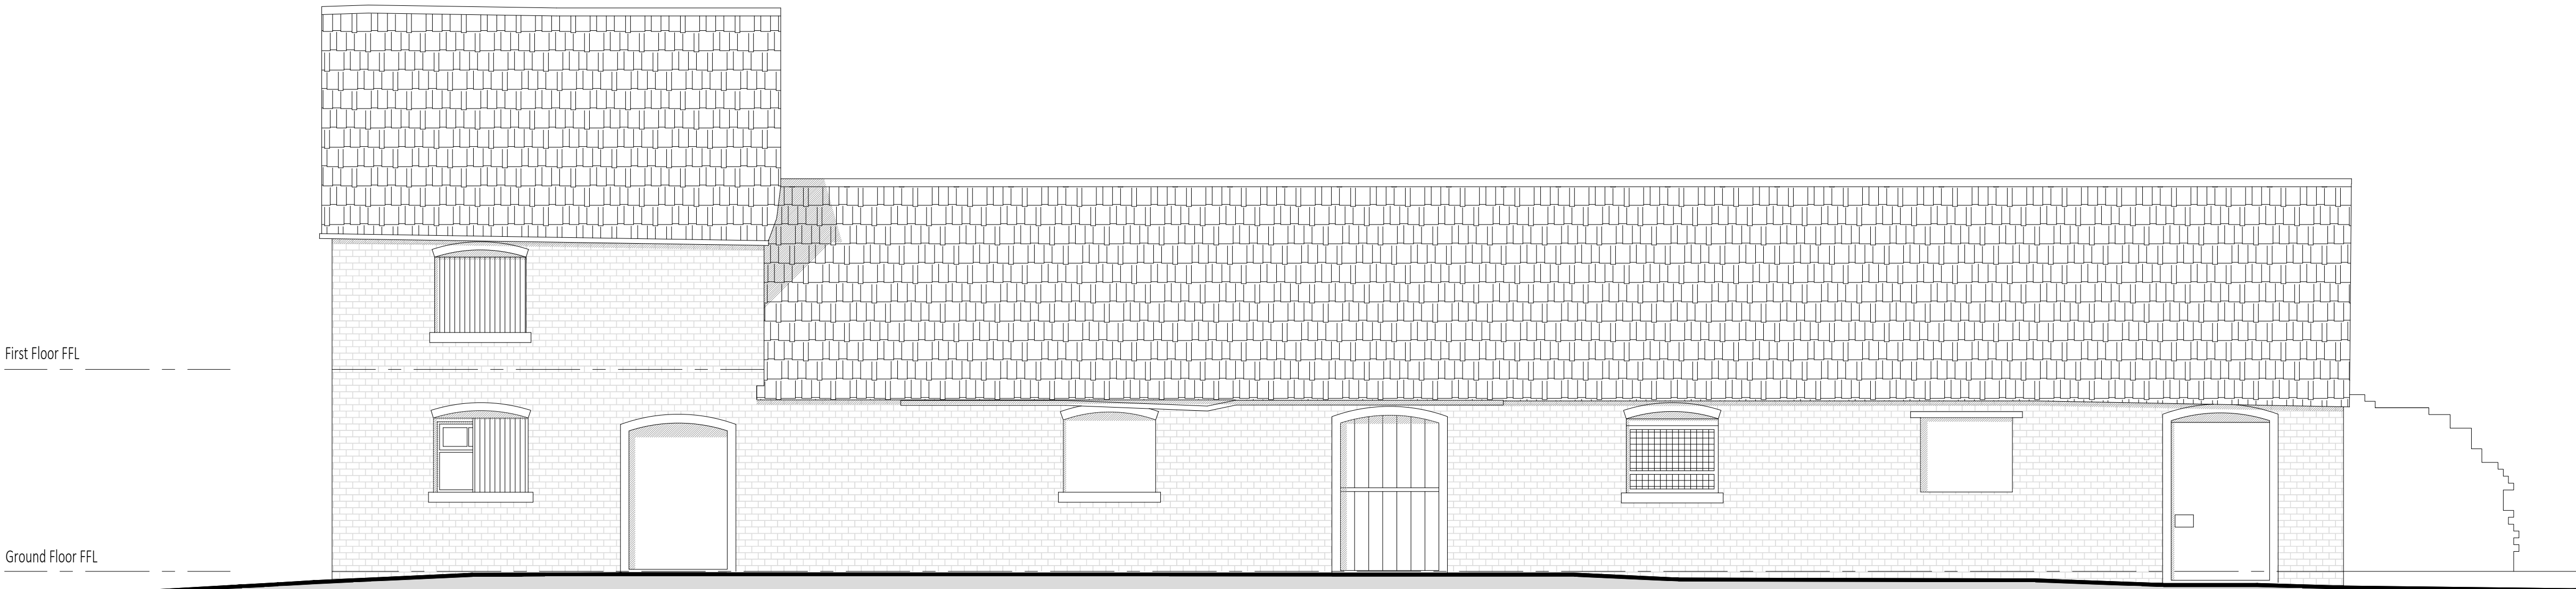

Rear Elevation - Existing Barn

Revisions		
Client		
JPRB Holdings Ltd		
Contract		
Barn Conversion at Broadgate Hall Hollington, ST10 4HU		
Drawing Title		
Existing Elevations		
Date	May 2024	Contract Number
Scale	1:50@A1	6336
Drg. no.	6336-005	Revision -

ellis·hillman
partnership ltd

Chartered Architects
www.ellishillmanpartnership.co.uk
admin@ellishillmanpartnership.co.uk
T: 01782 633116
Holly Lodge, 3 Silverdale Road, Wolstanton,
Newcastle under Lyme, Staffordshire, ST5 8BQ

