


Notes:
This drawing is copyright.
Scale at own risk. Figured dimensions only to be used.


Based on Mamatic Measured Surveys drawing
2904-Measured Floor Plans & 2904-Building Elevations

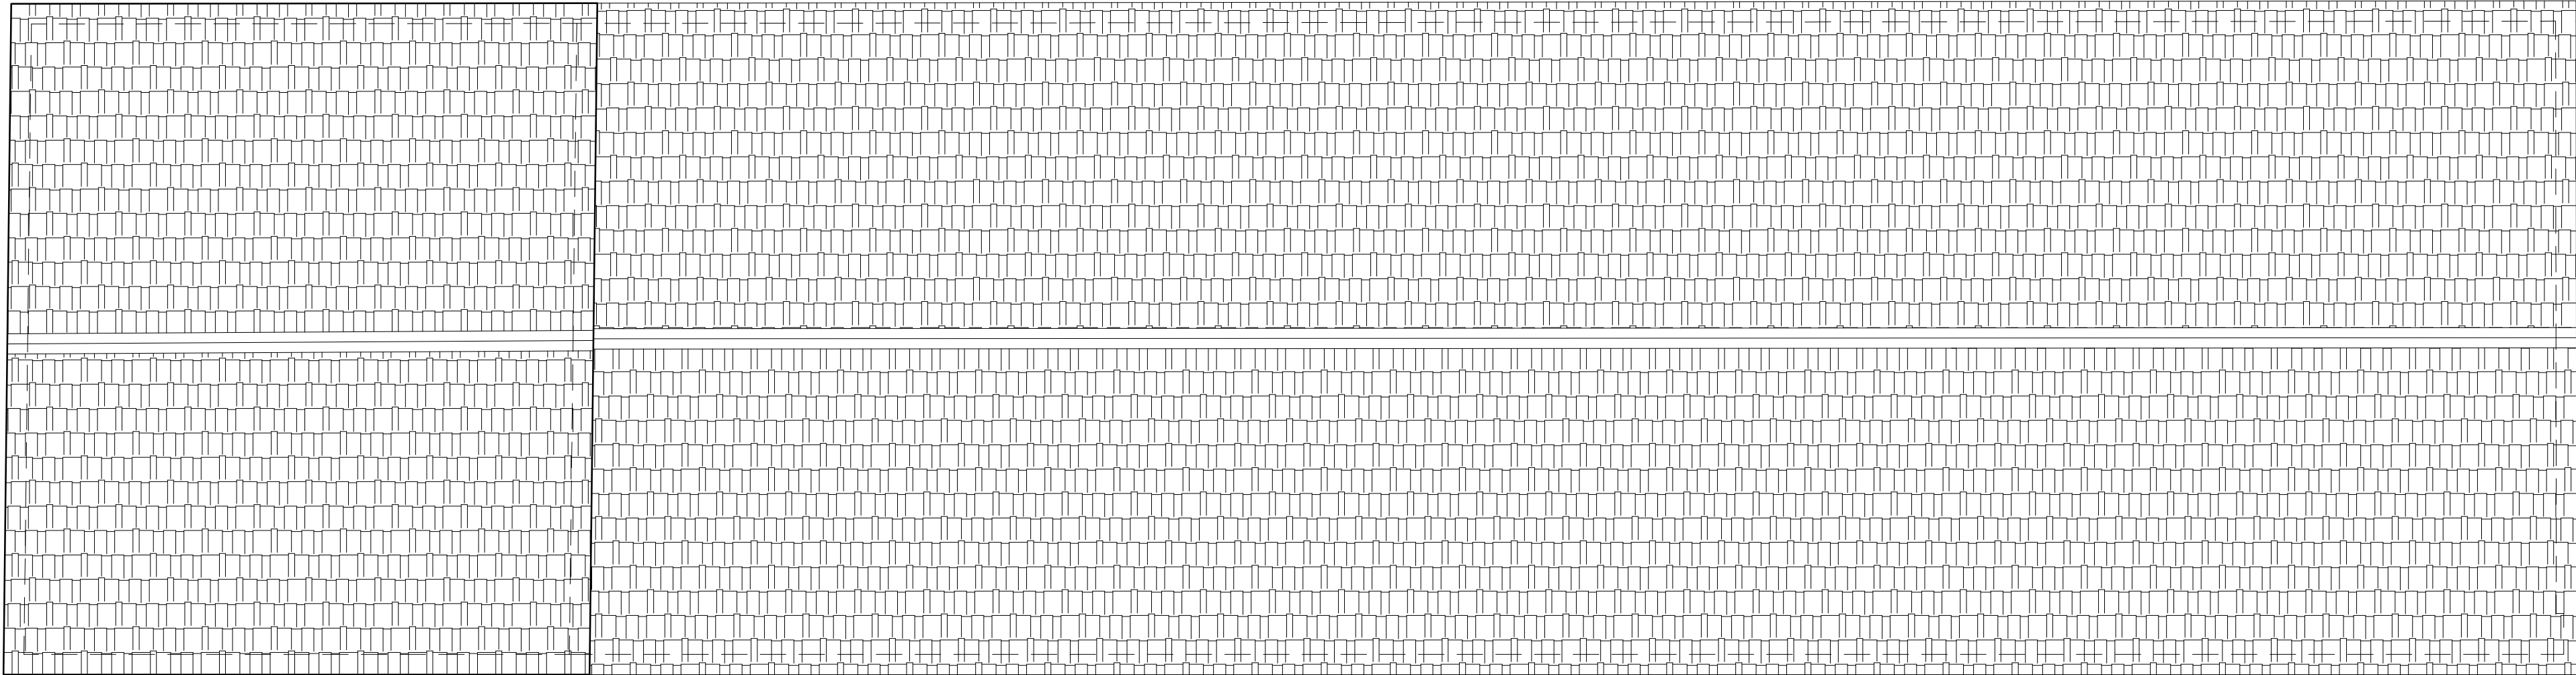

Existing Roof Plan

Scale 1:50@A1

SCALE 1 : 50
SCALE 1 : 1

 

Revisions		
Client		
JPRB Holdings Ltd		
Contract		
Barn Conversion at Broadgate Hall Hollington, ST10 4HU		
Drawing Title		
Existing Roof Plan		
Date	May 2024	Contract Number
Scale	1:50@A2	6336
Drg. no.	6336-008	Revision Suffix
ellis.hillman partnership ^{ltd}		
Chartered Architects		
www.ellishillmanpartnership.co.uk		
admin@ellishillmanpartnership.co.uk		
T: 01782 633116		
Holly Lodge, 3 Silverdale Road, Wolstanton, Newcastle under Lyme, Staffordshire, ST5 8BQ		