



Notes:
This drawing is copyright.
Figured dimensions only to be used.

Based on Mamatic Measured Surveys drawing
2904-Measured Floor Plans & 2904-Building Elevations


SCALE 1 : 50 0m 1m 2m 3m
SCALE 1 : 1 0m 10mm 20mm 30mm 40mm 50mm 60mm

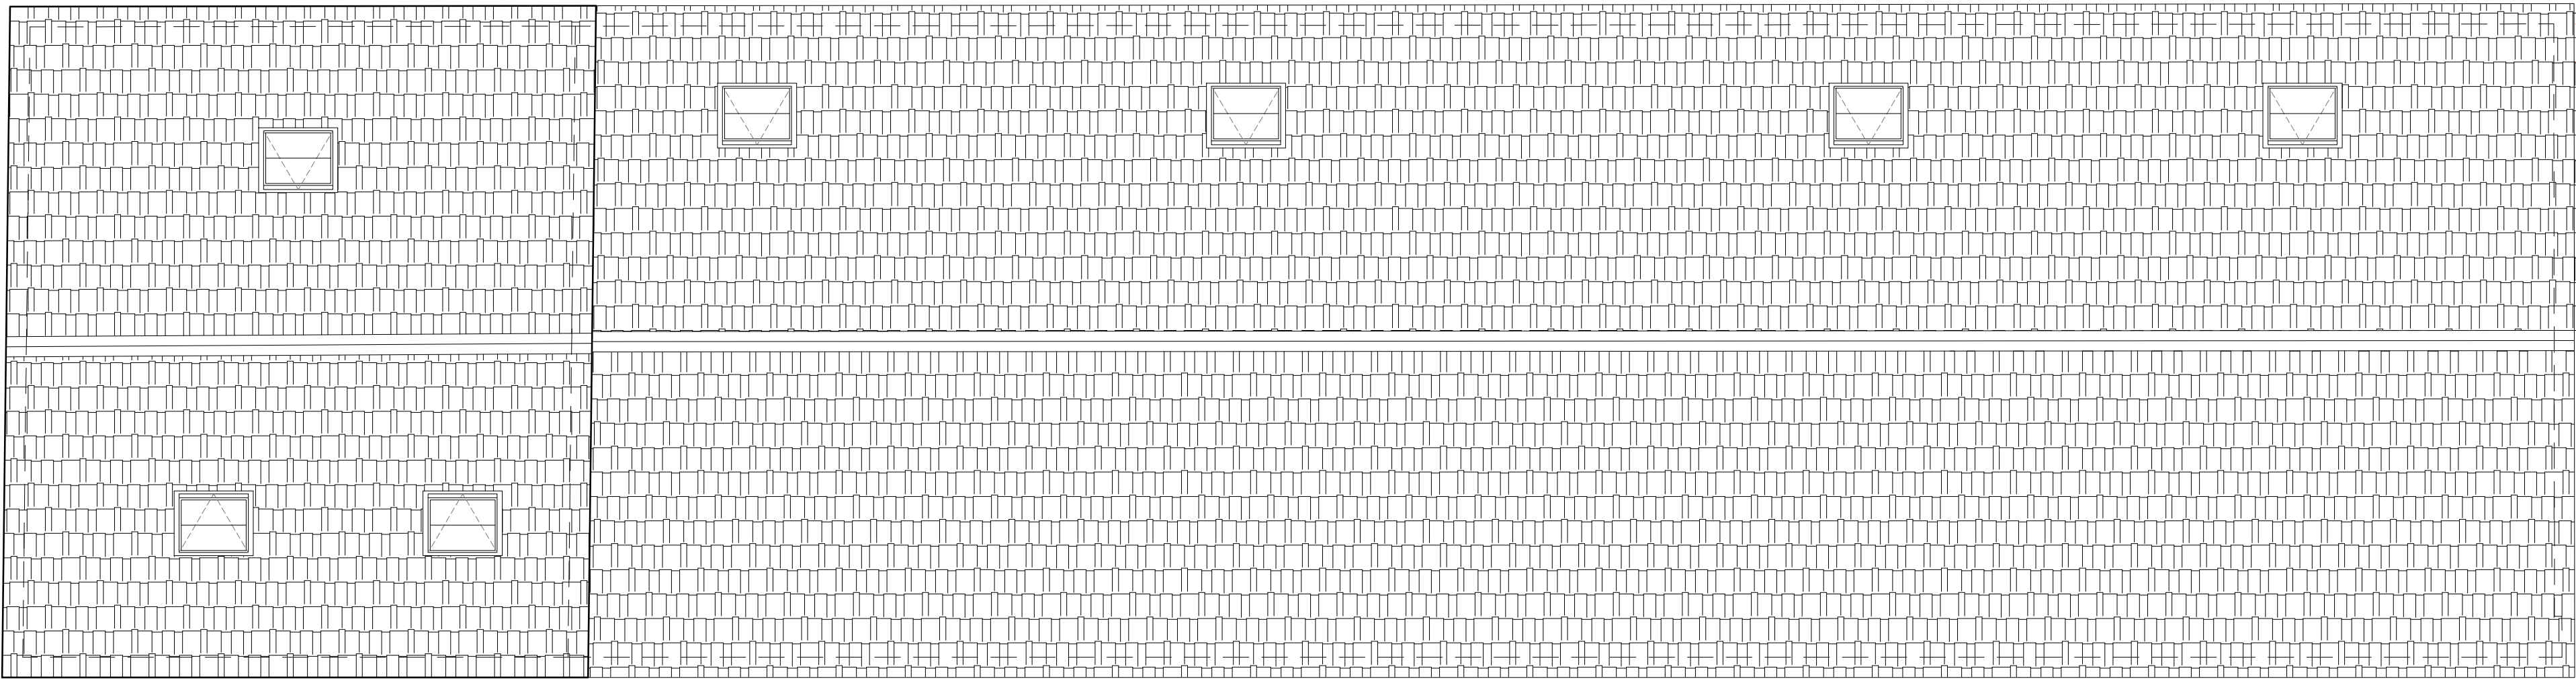

Proposed Roof Plan

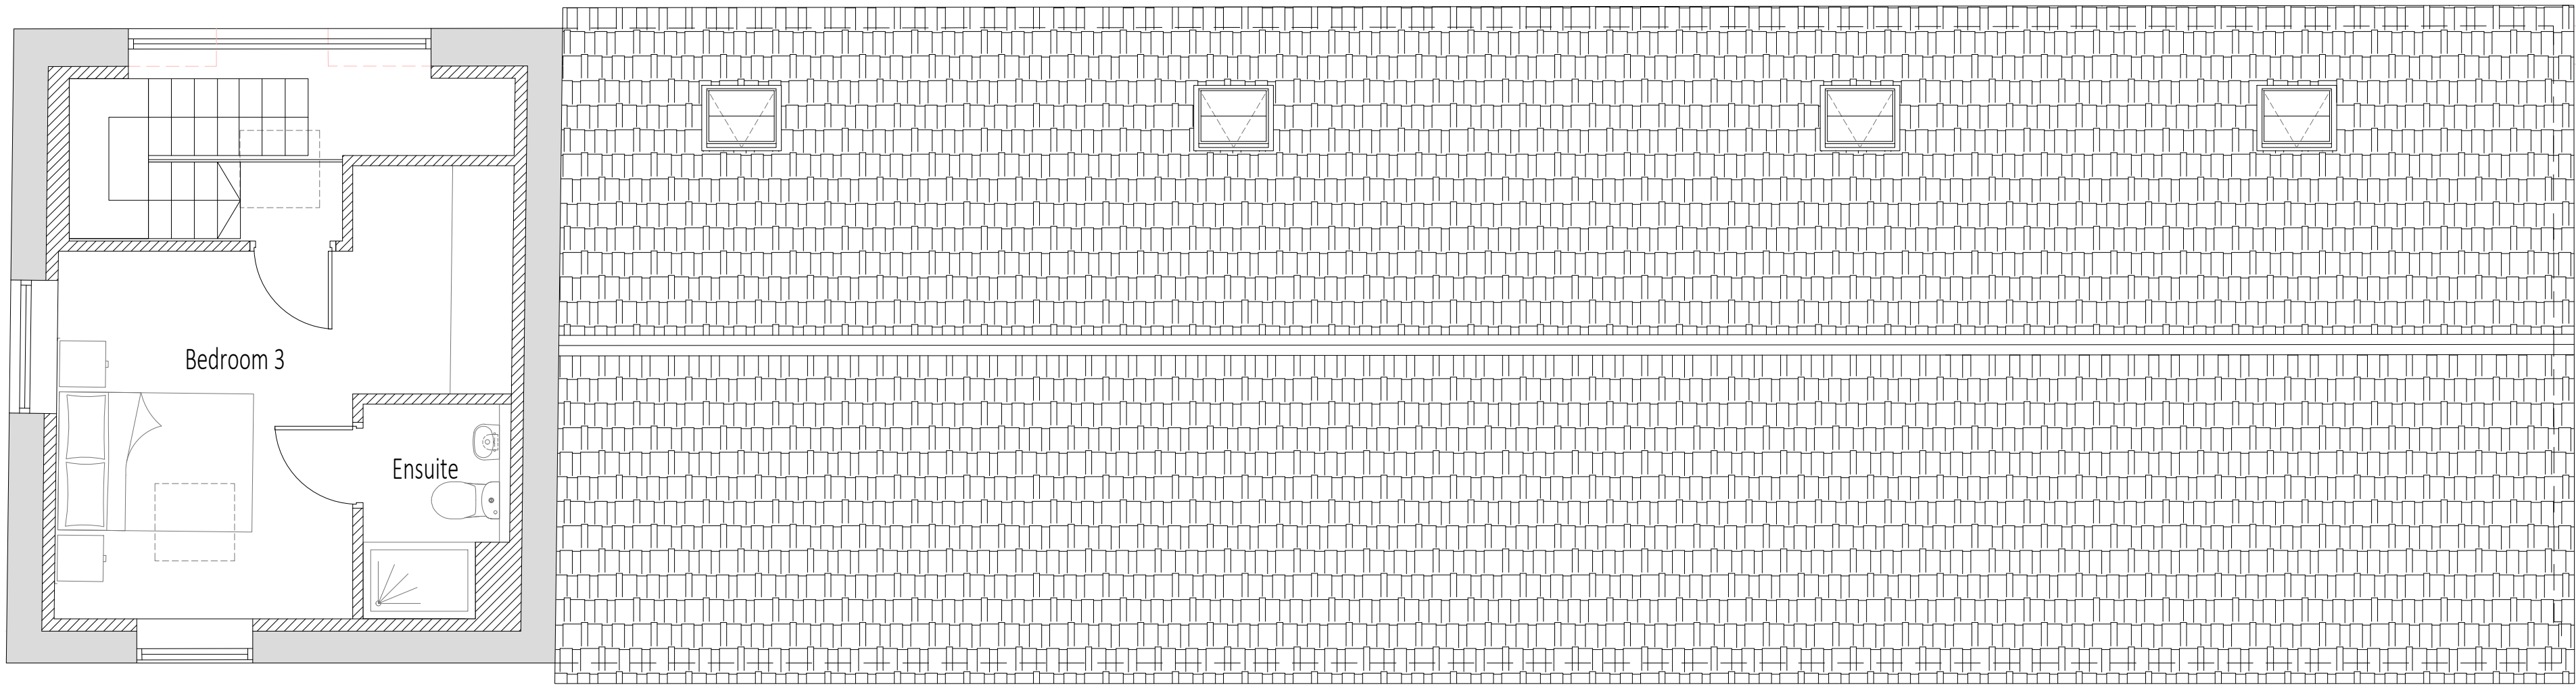

Proposed First Floor Plan

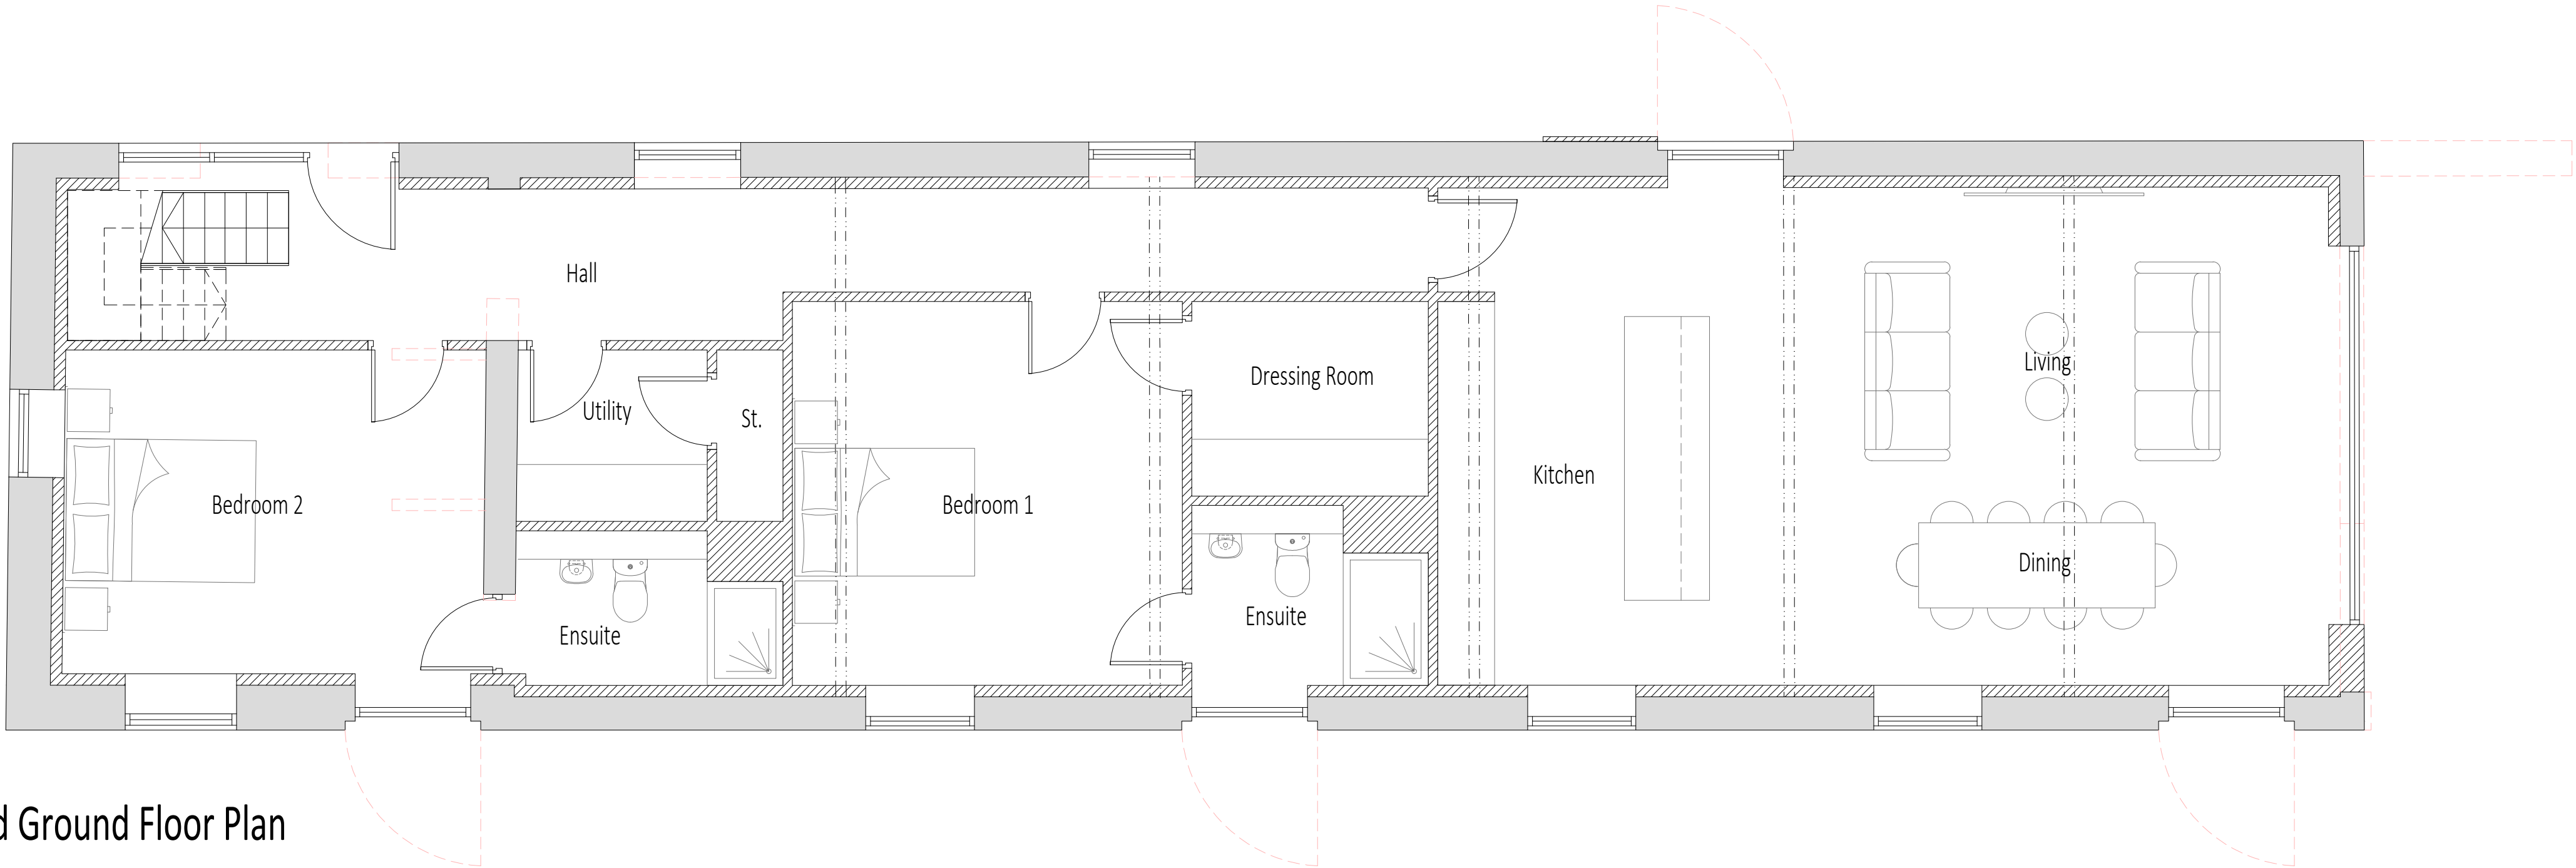

Proposed Ground Floor Plan

Revisions		
Client		
JPRB Holdings Ltd		
Contract		
Barn Conversion at Broadgate Hall Hollington, ST10 4HU		
Drawing Title		
Proposed Floor Plans Option 1A		
Date	May 2024	Contract Number
Scale	1:50@A1	6336
Drg. no.	6336-SK02-01	Revision -
ellis·hillman partnership		
Chartered Architects		
www.ellishillmanpartnership.co.uk		
admin@ellishillmanpartnership.co.uk		
T: 01782 633116		
Holly Lodge, 3 Silverdale Road, Wolstanton, Newcastle under Lyme, Staffordshire, ST5 8BQ		