



THIS DRAWING HAS BEEN PREPARED
FOR THE PURPOSE OF OBTAINING
PLANNING APPROVAL ONLY



Proposed Side Elevation
Scale 1:50

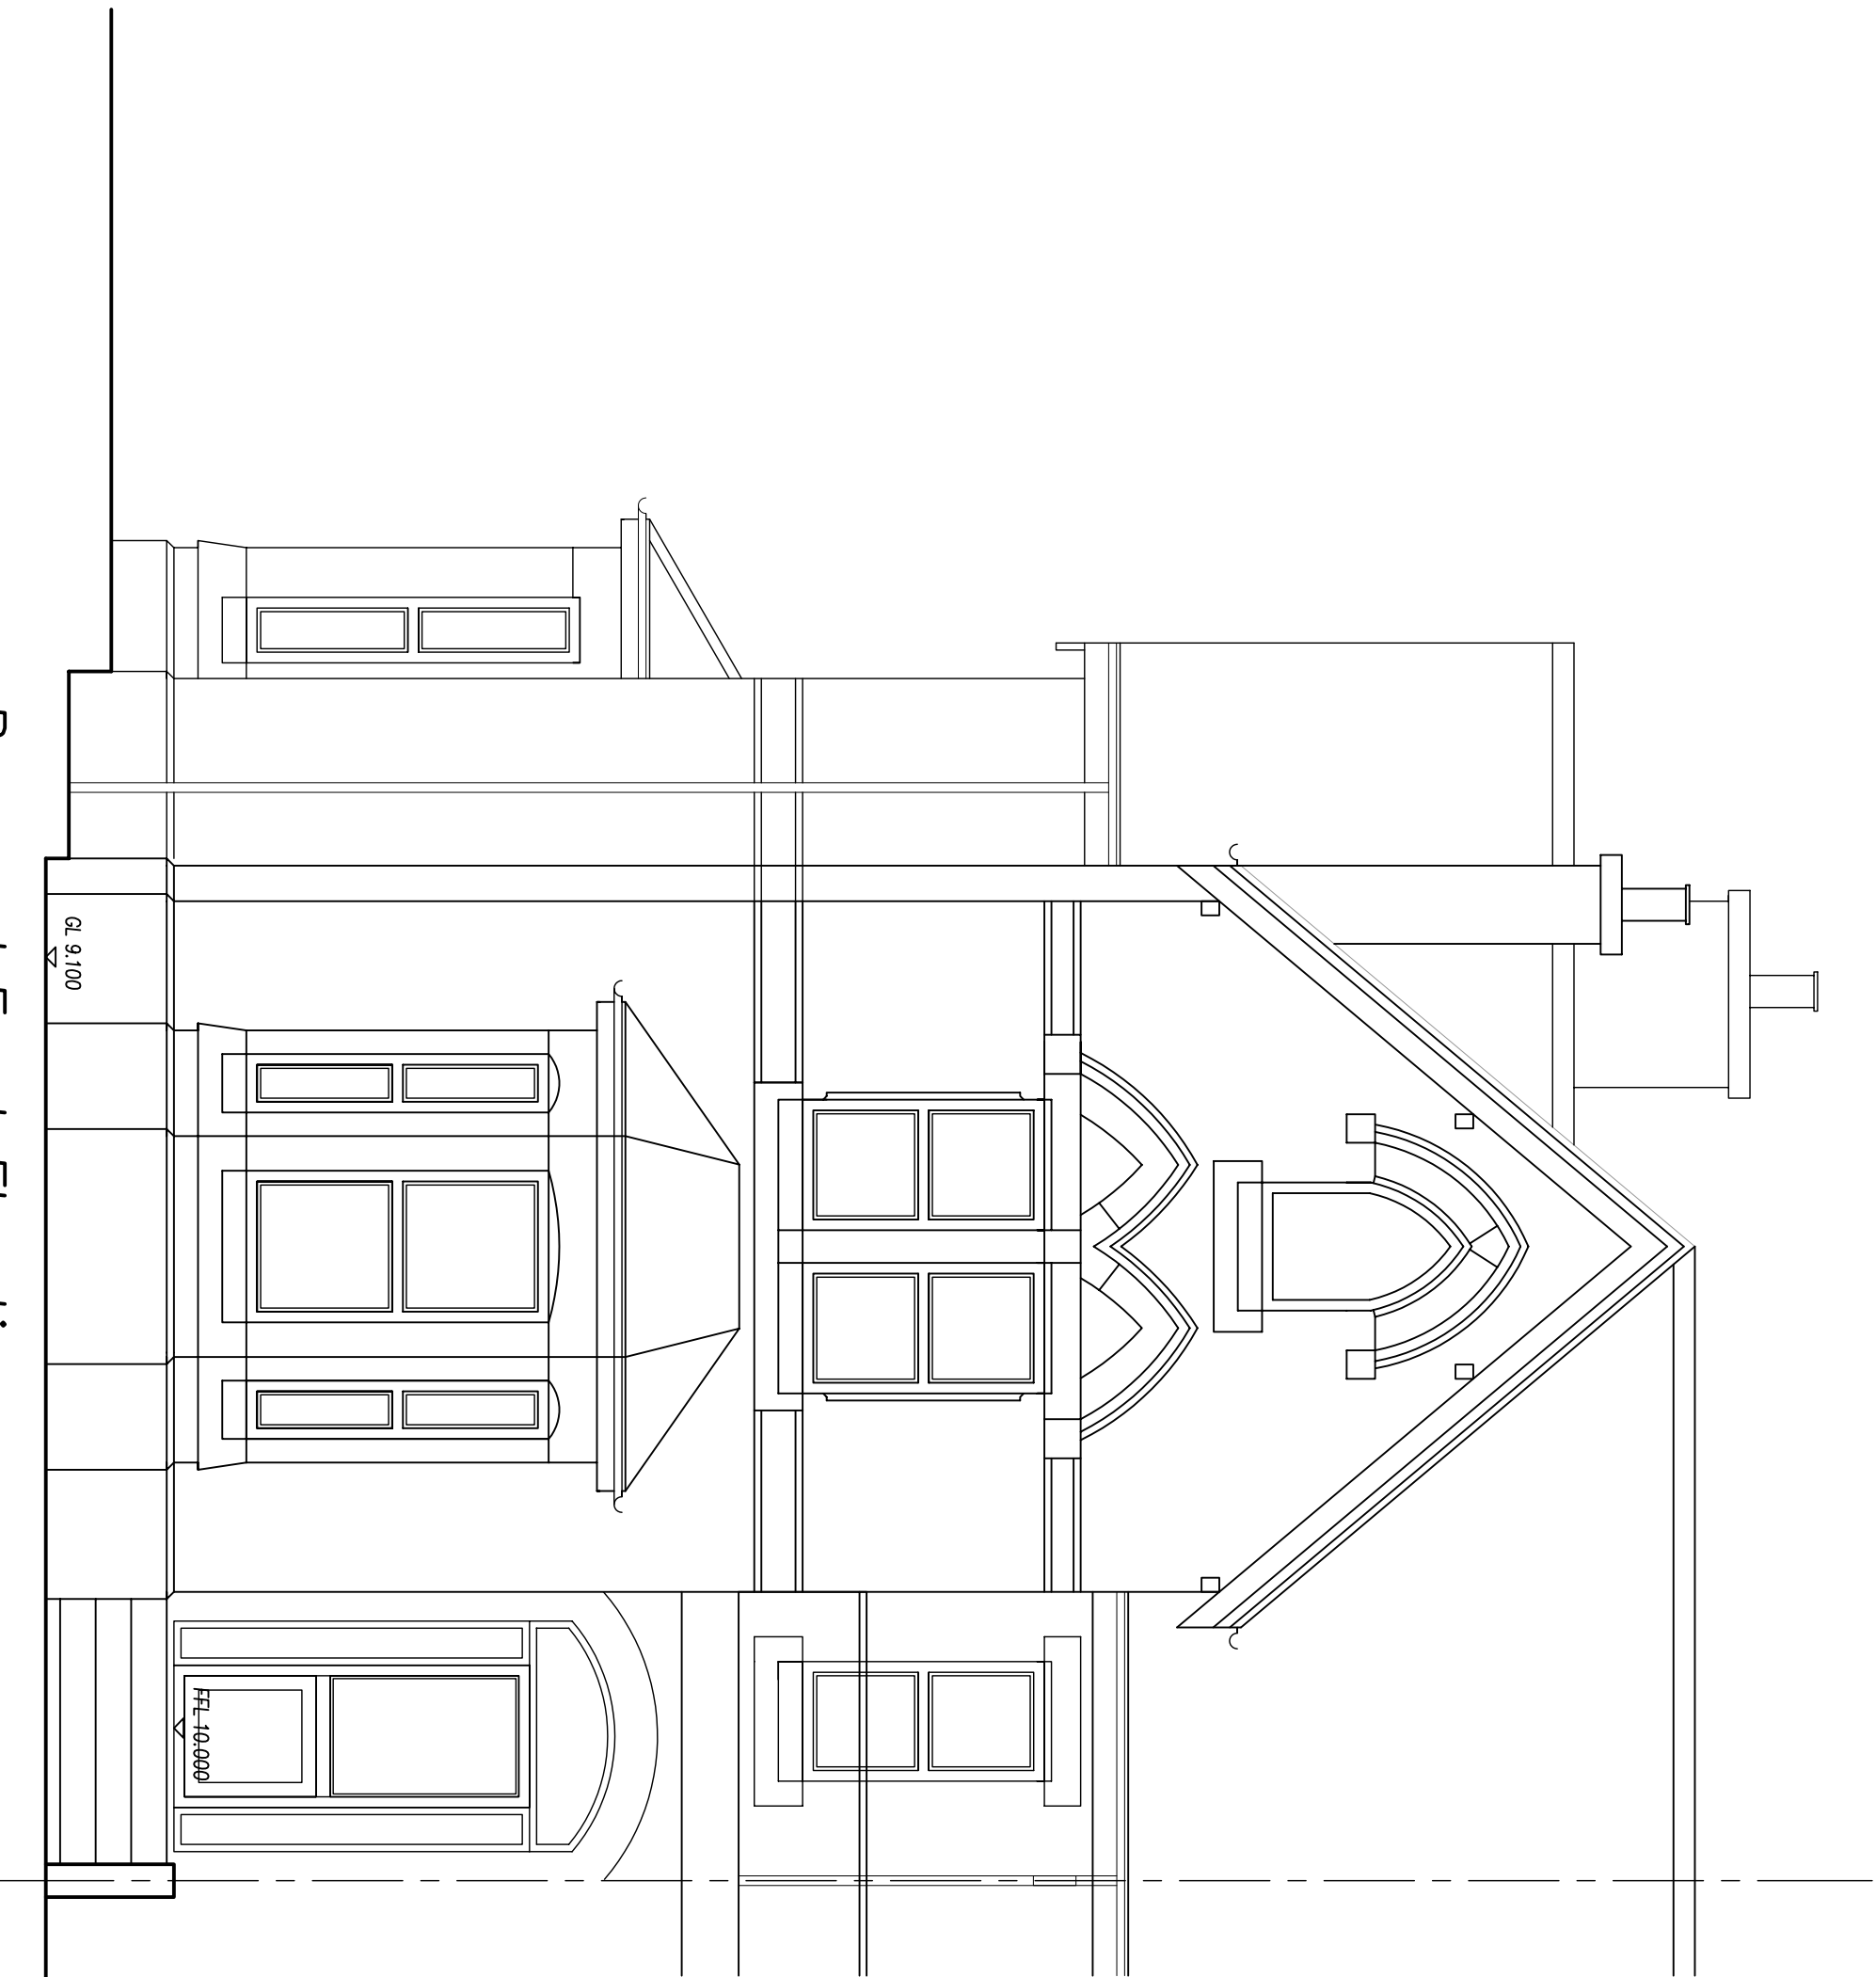

Proposed Front Elevation
No Alteration
Scale 1:50

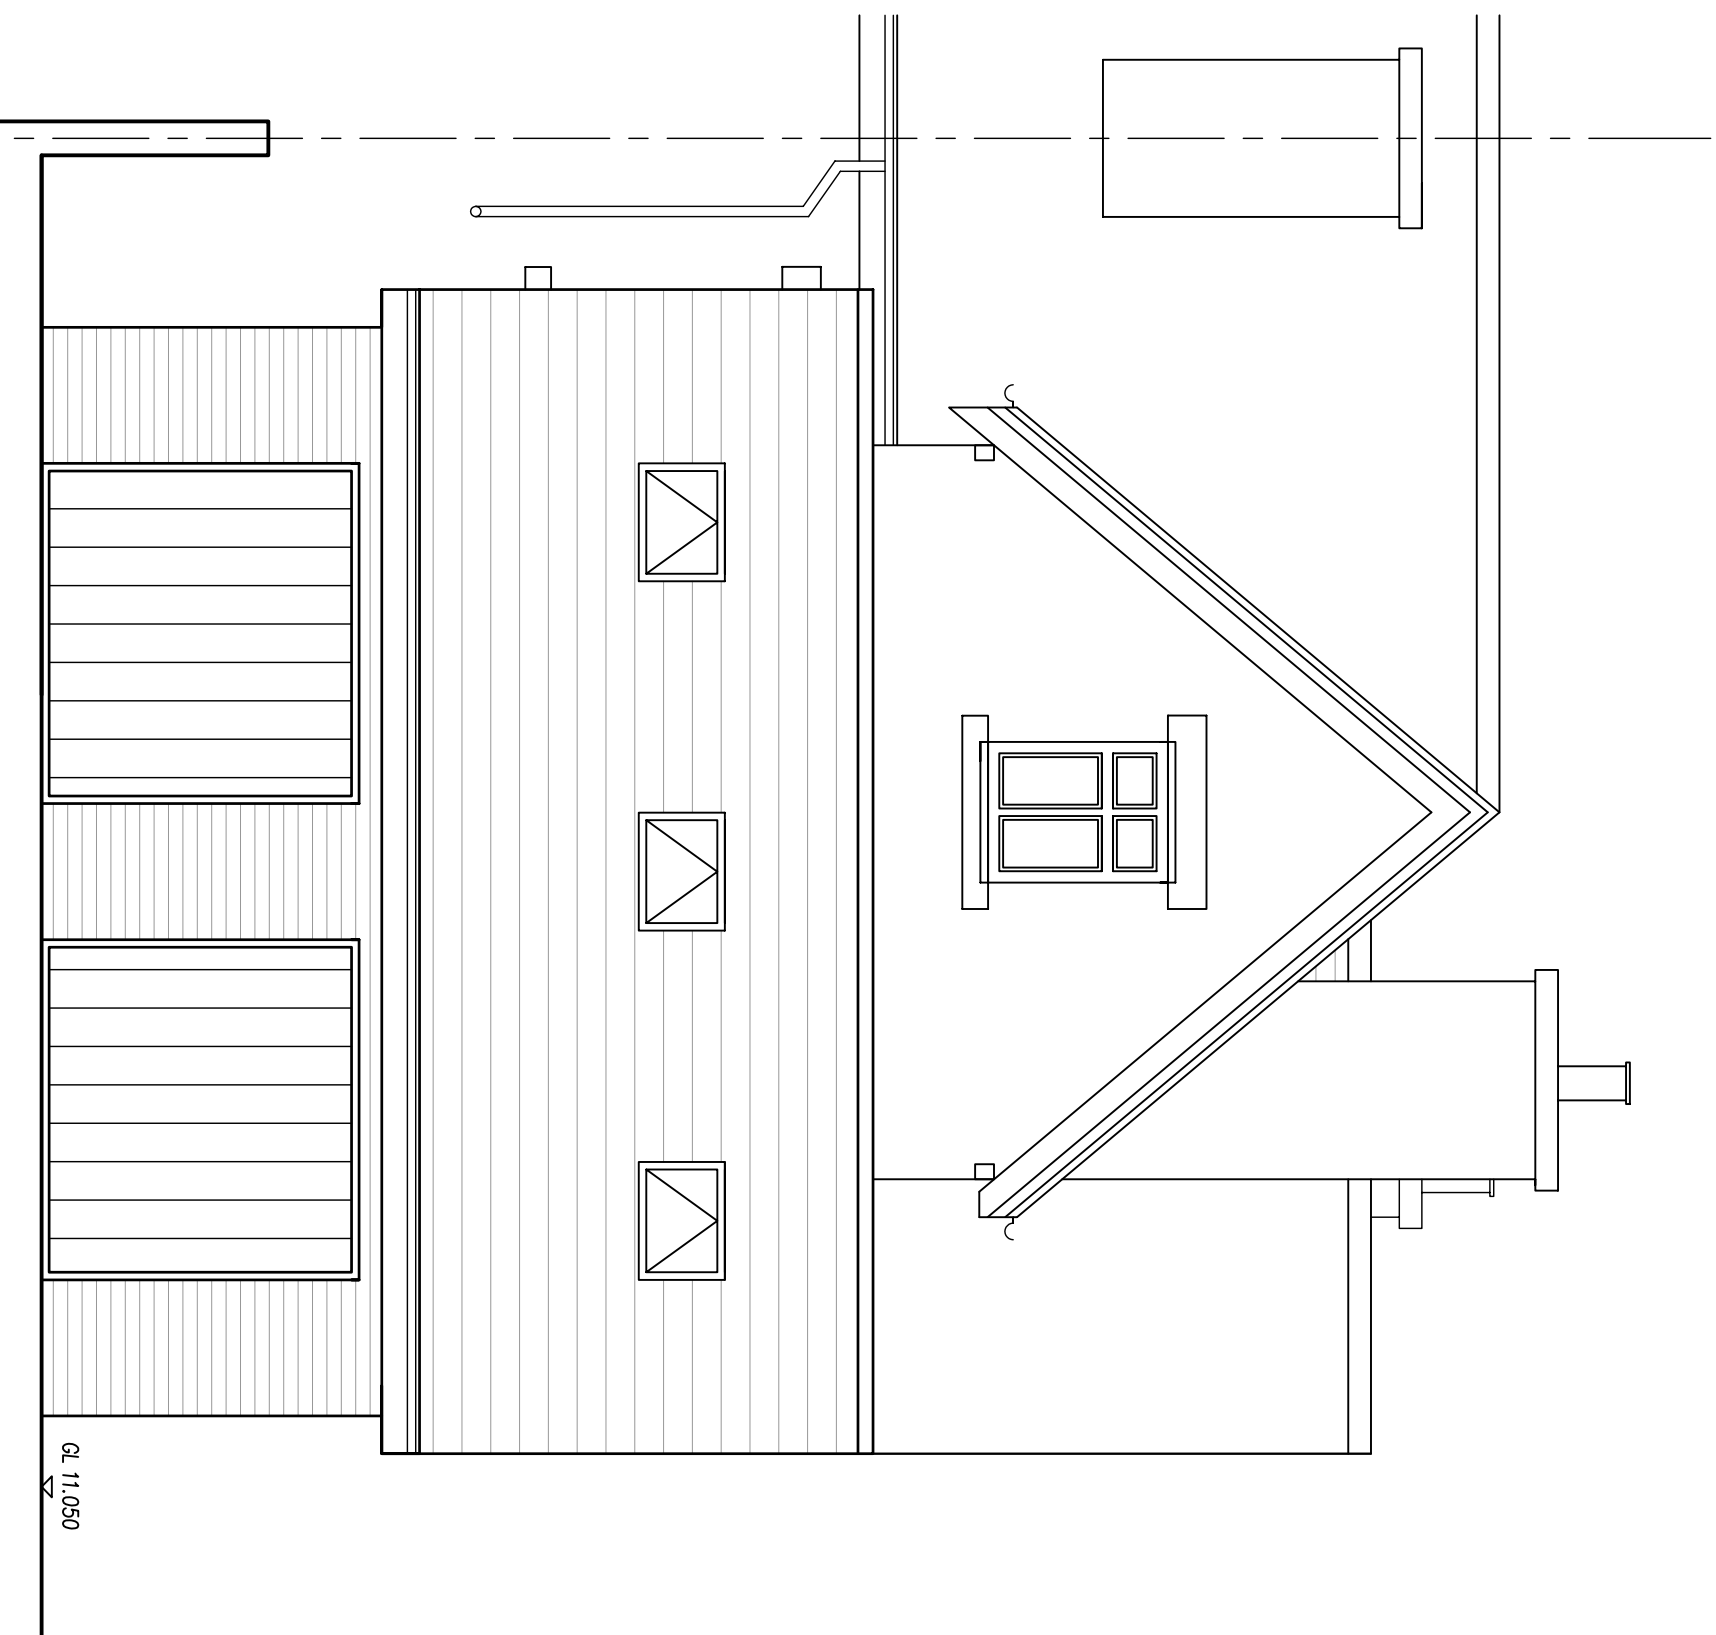

Proposed Rear Elevation
Scale 1:50

Proposed Development Proposed Demolition of existing Extension to make way for new Rear Extension to Rose Hill, Stoney Lane, Endon Staffordshire, ST9 9BZ		
Drawing Title Proposed Elevations Sheet 2 of 2		
Date 14.05.23	Scale @ A1 1/50	Sheet 5 of 5
Applicants Name & Address Steve Shenton Rose Hill, Stoney Lane, Endon Staffordshire, ST9 9BZ		