


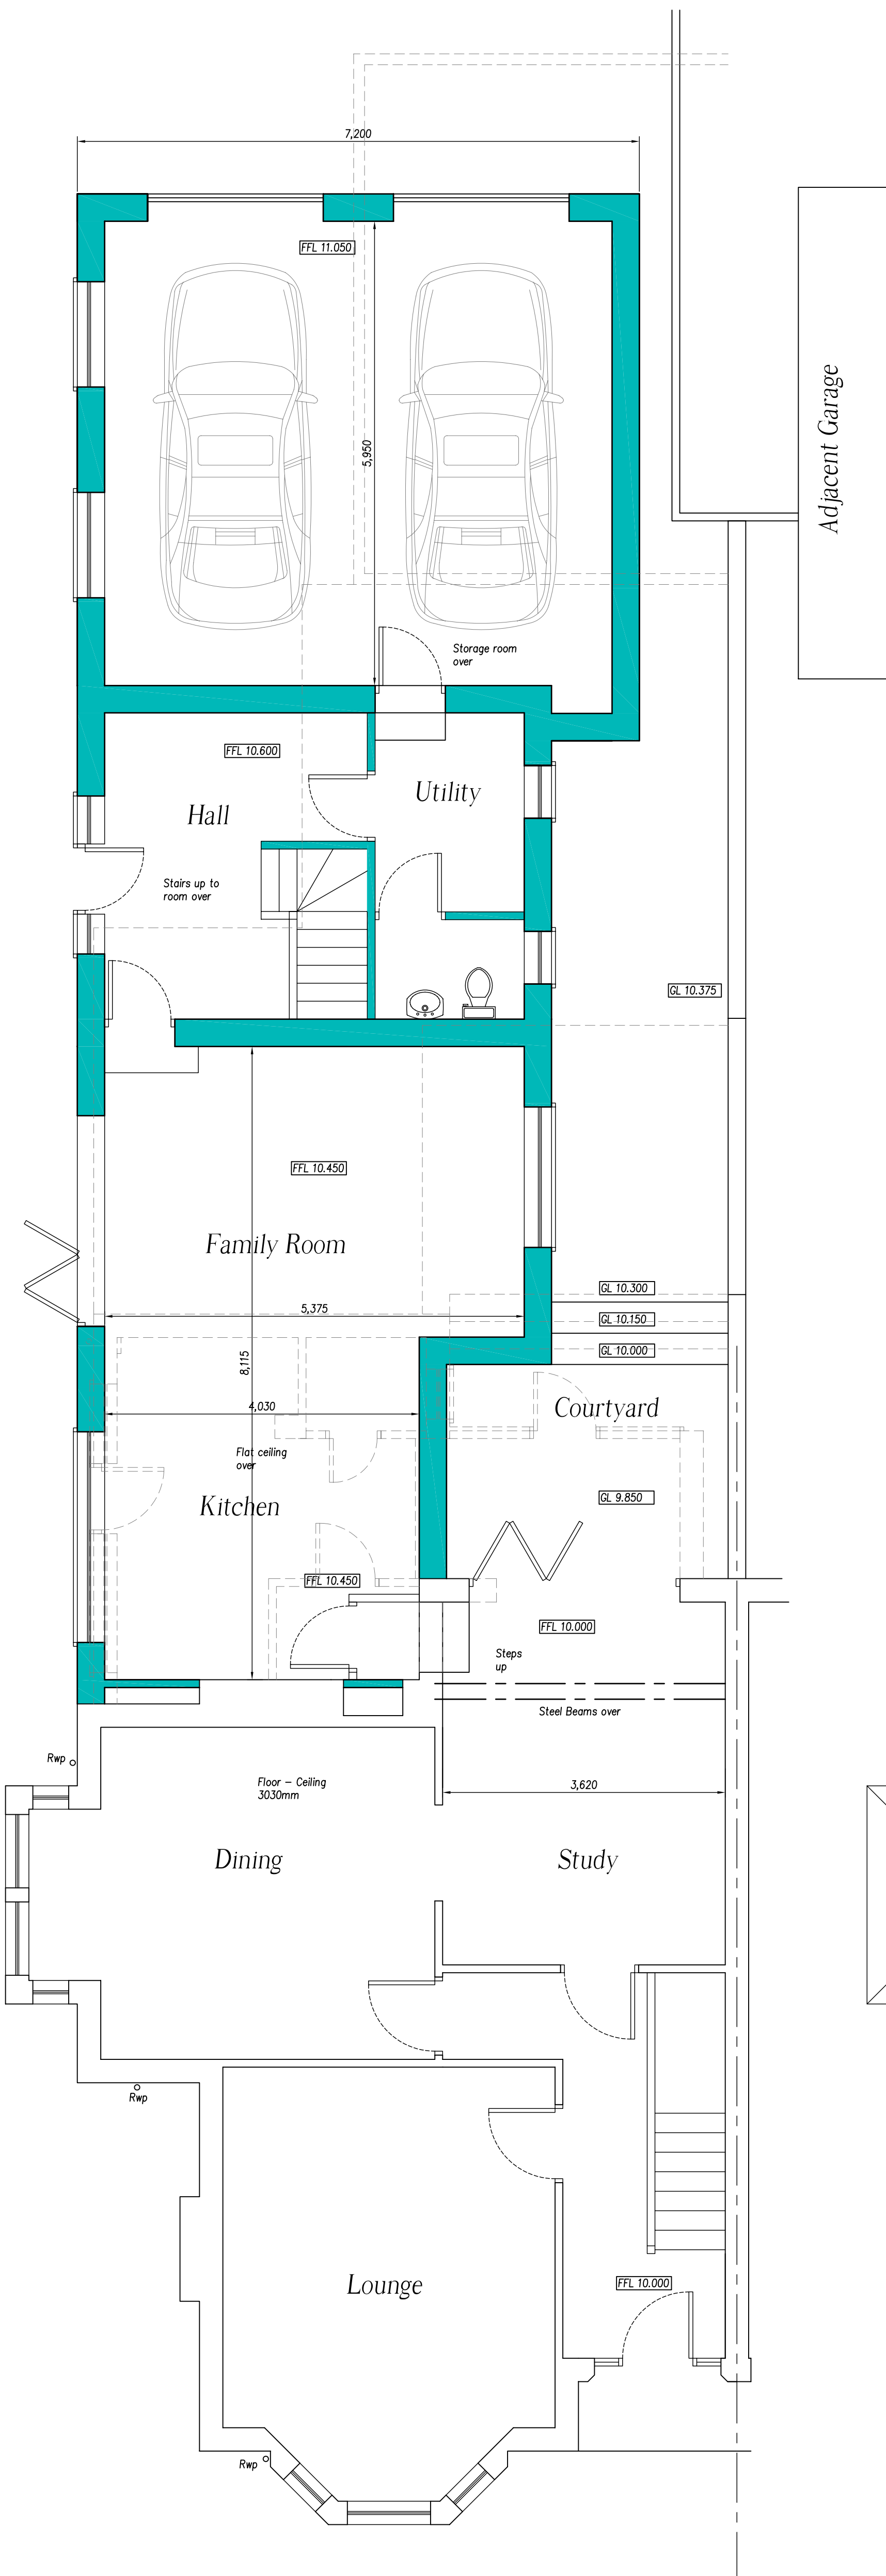


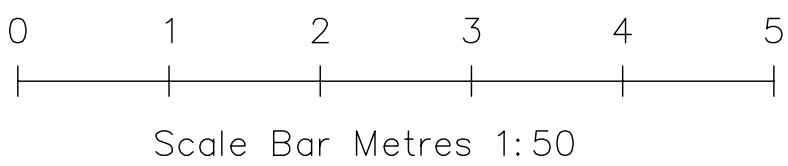

Proposed Ground Floor Plan
Scale 1:50

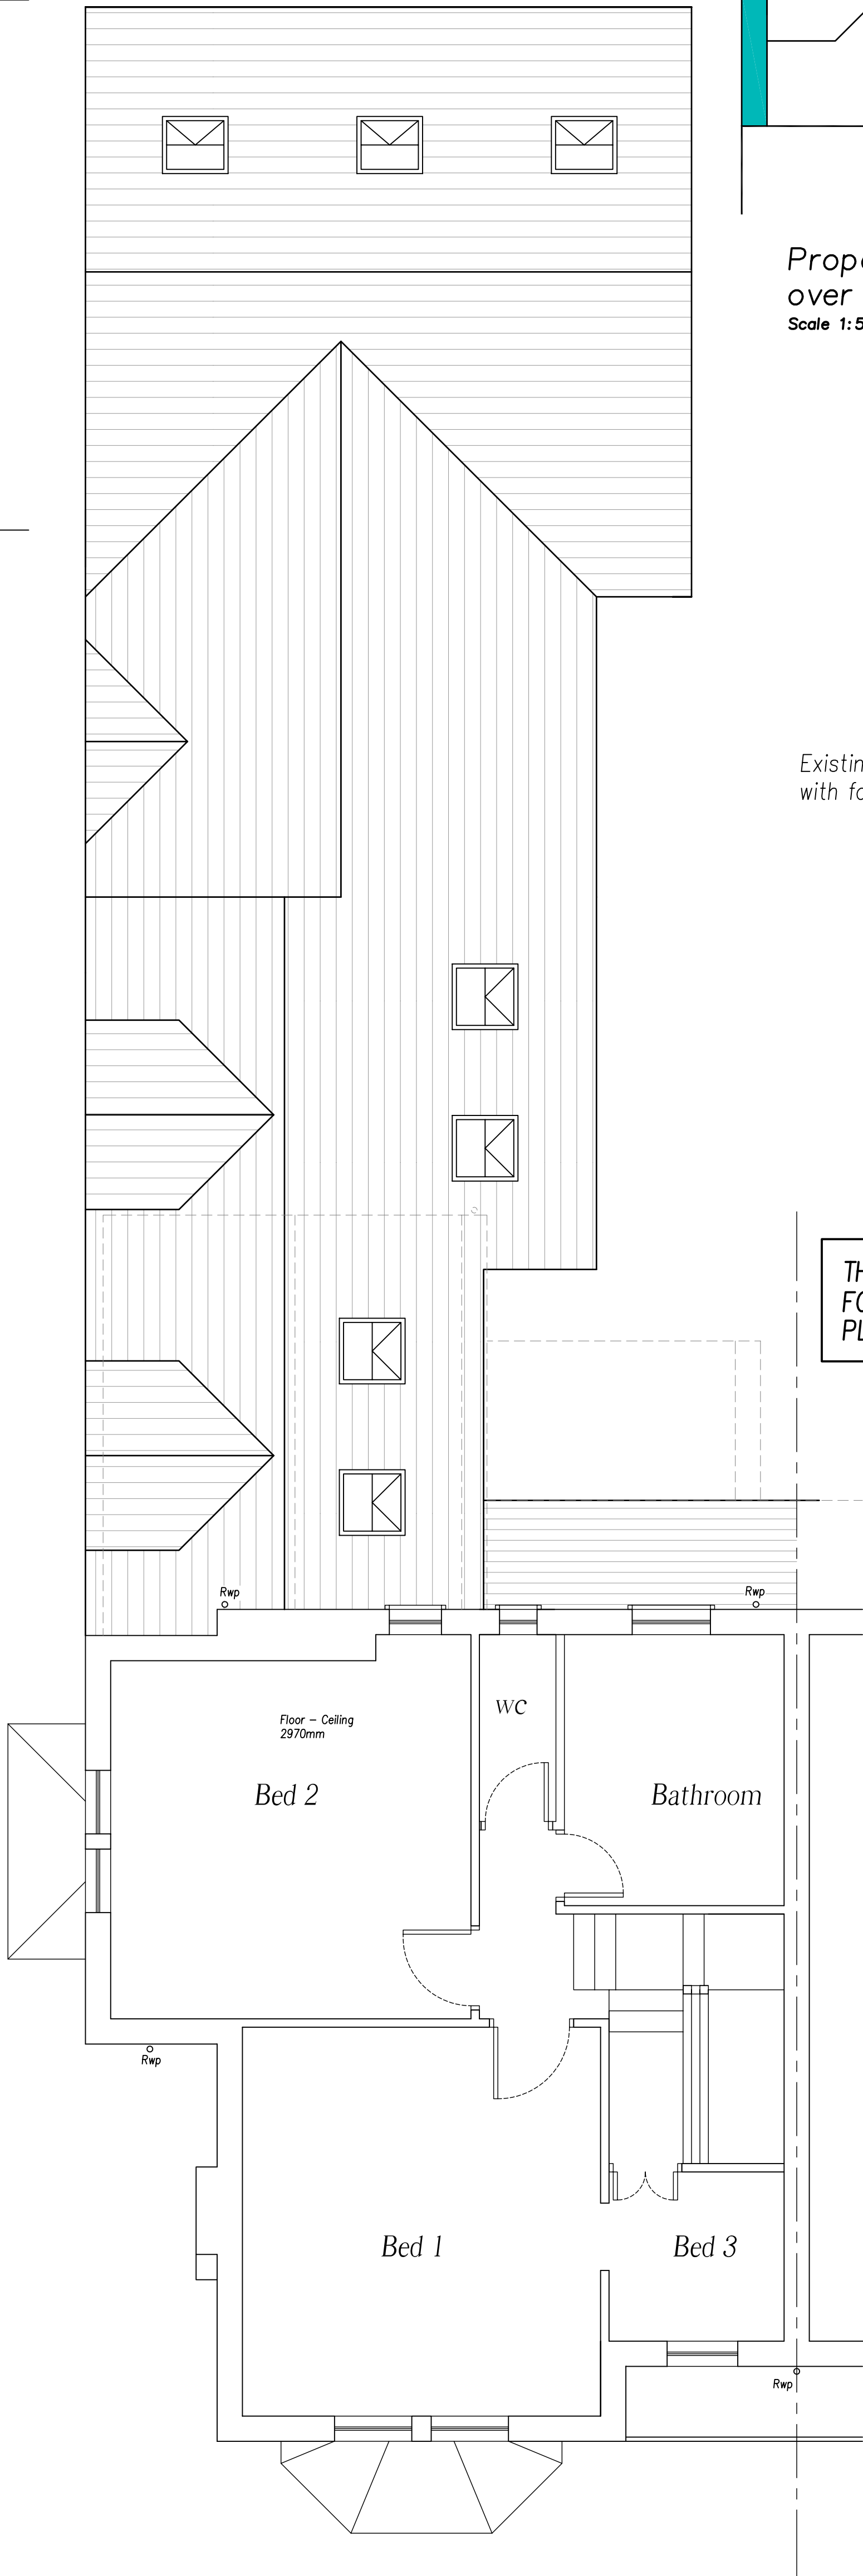

Proposed First Floor Plan
Scale 1:50

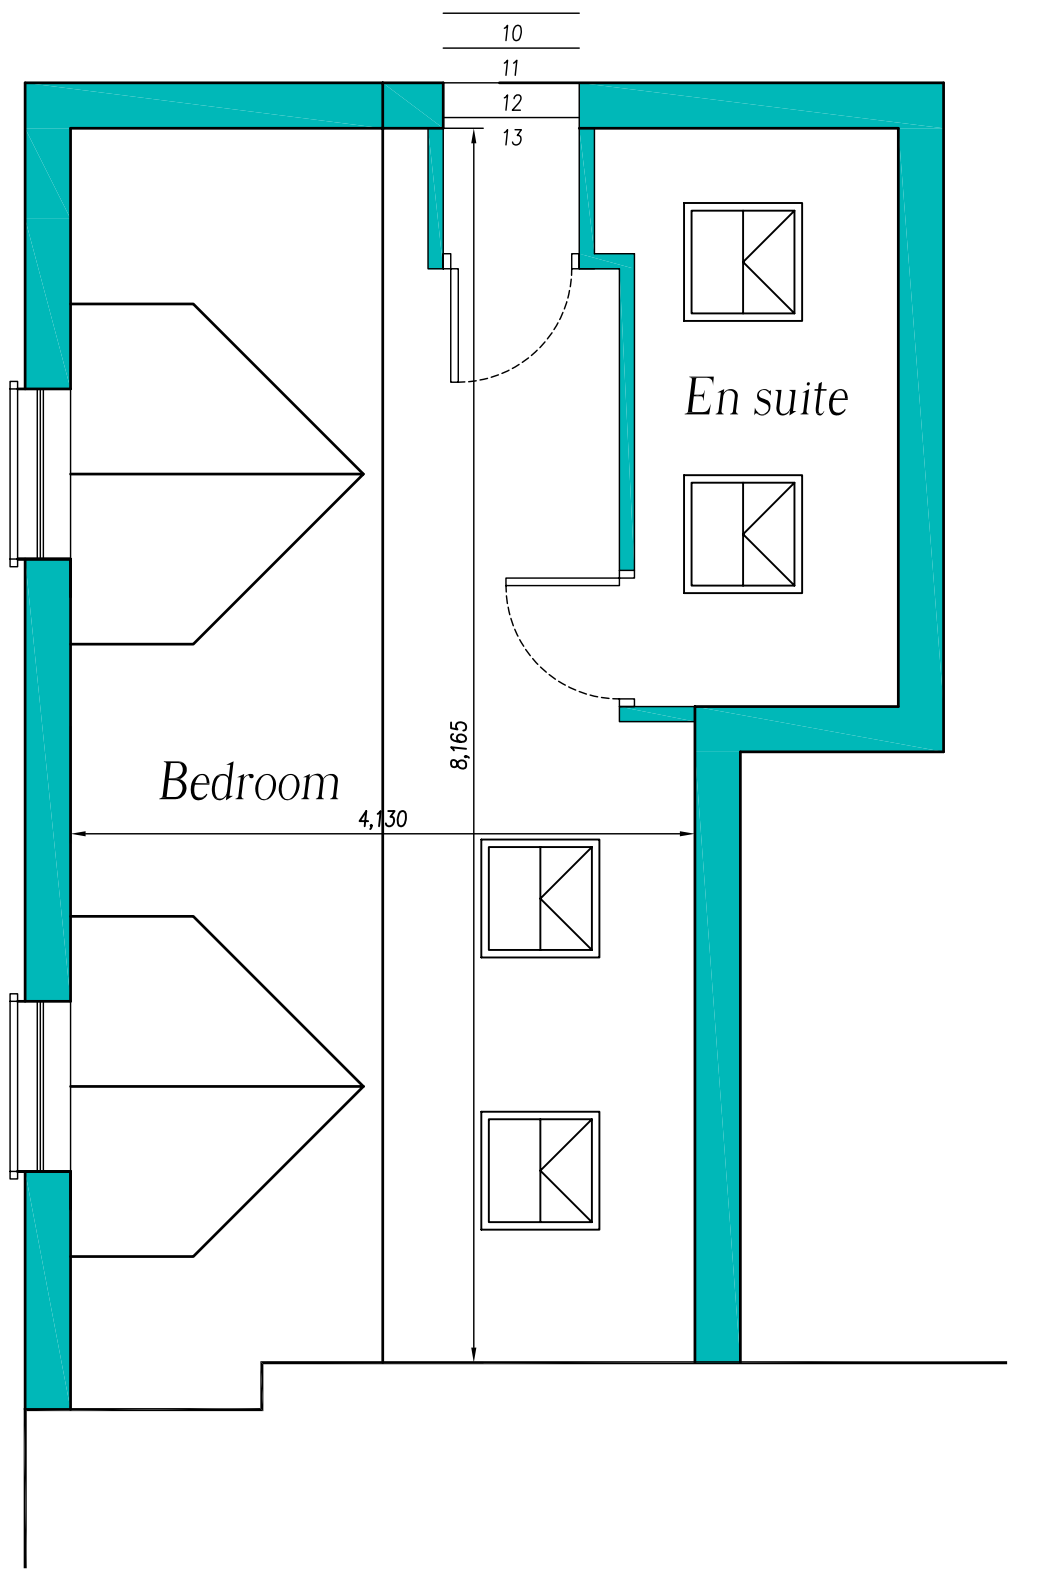

Proposed First Floor Plan
over Kitchen and Family Room
Scale 1:50

Existing boundary levels to be checked along
with foundations

THIS DRAWING HAS BEEN PREPARED
FOR THE PURPOSE OF OBTAINING
PLANNING APPROVAL ONLY

Revision		Details of Amendments	
<u>Proposed Development</u> <i>Proposed Demolition of existing Extension to make way for new Rear Extension to Rose Hill, Stoney Lane, Endon Staffordshire, ST9 9BZ</i>			
<u>Drawing Title</u> <i>Proposed Floor Plans</i>			
Date	Scale ® A1	Sheet	
14.05.23	1:50	2 of 5	
<u>Applicants Name & Address</u> <i>Steve Shenton</i> <i>Rose Hill, Stoney Lane, Endon Staffordshire, ST9 9BZ</i>			