




Revision	Date
REV -	-

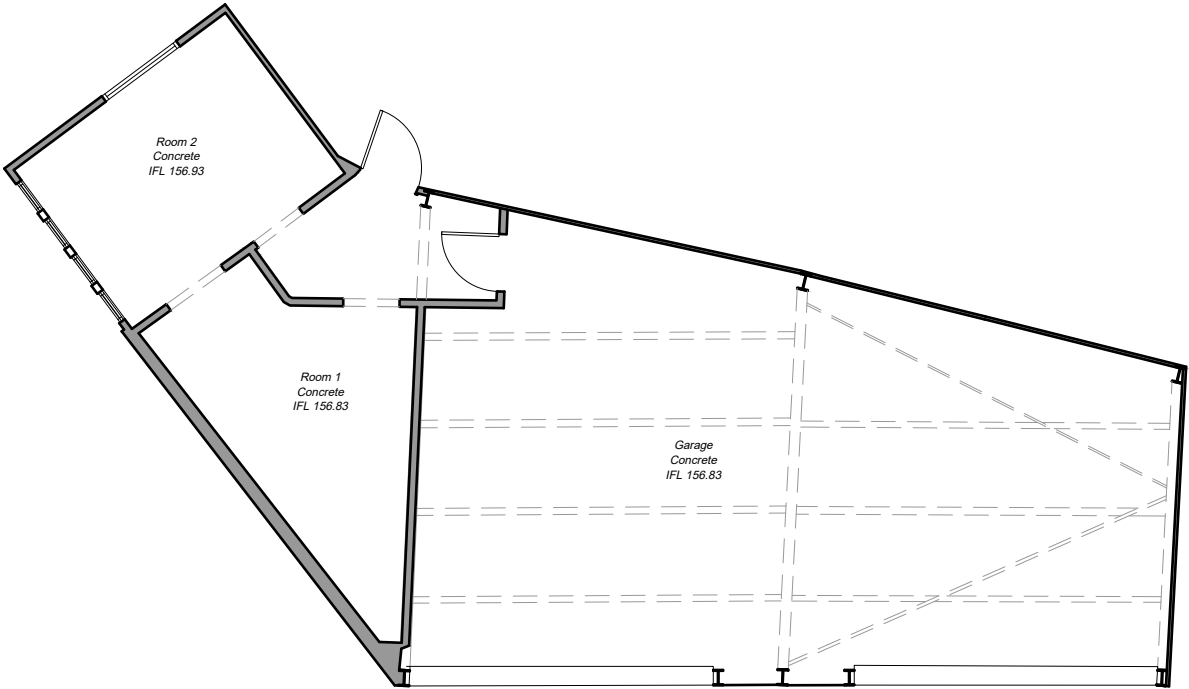


Ground Floor Plan

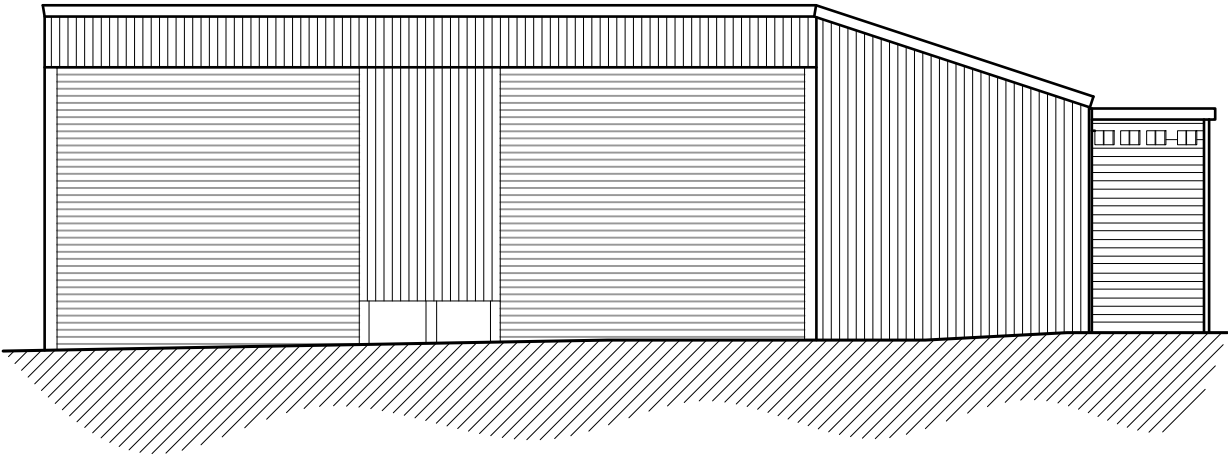


South Elevation

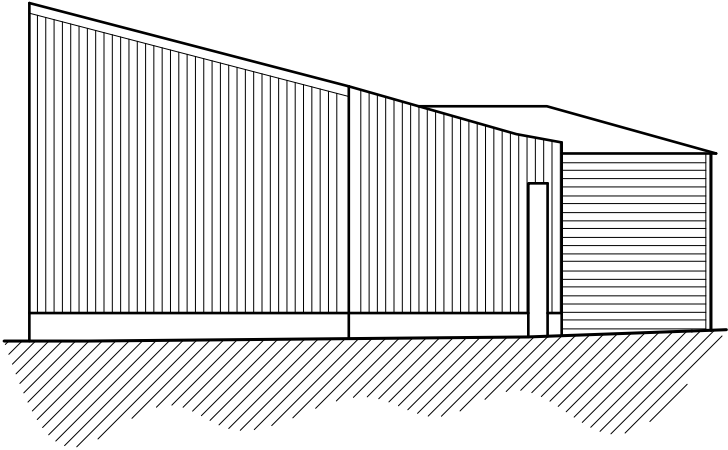

East Elevation

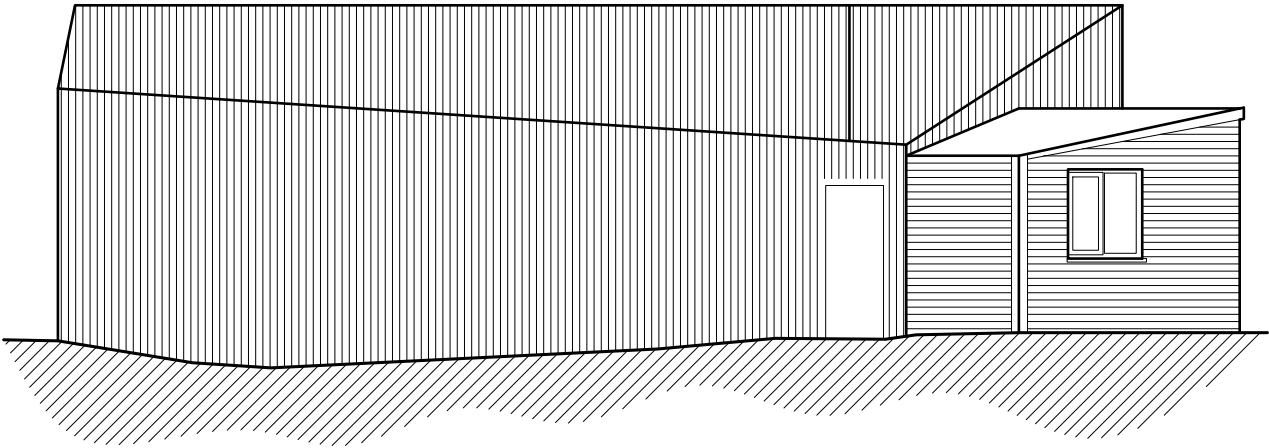

North Elevation

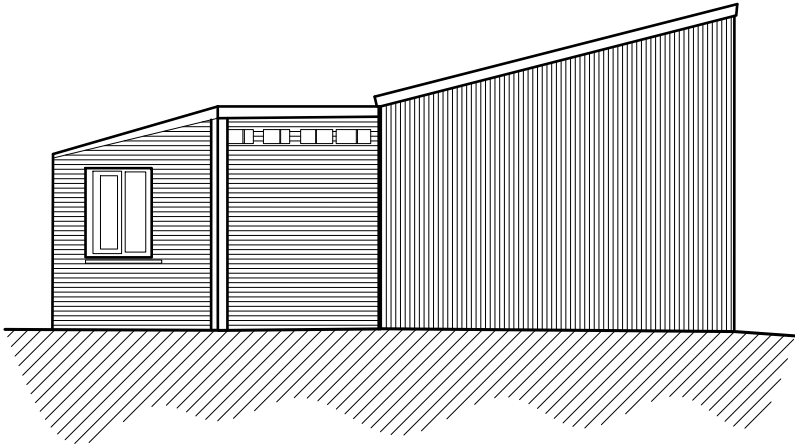

West Elevation



 Second Floor, Suite 3 Woburn House Vernon Gate Derby DE1 1UL Tel: 01332 347 371 E-mail: info@planningdesign.co.uk www.planningdesign.co.uk	PROJECT DESCRIPTION: Erection of New Dwelling in Endon, Leek	
	DRAWING TITLE: Plans as Existing	
	DRAWN BY: JC	CHECKED BY: TH
	DRAWING NUMBER: 004	REVISION: -
	SCALE: 1:100 @ A3	DATE: May 2023
STATUS: P L A N N I N G		DRAWING REF: 4245 - 004