




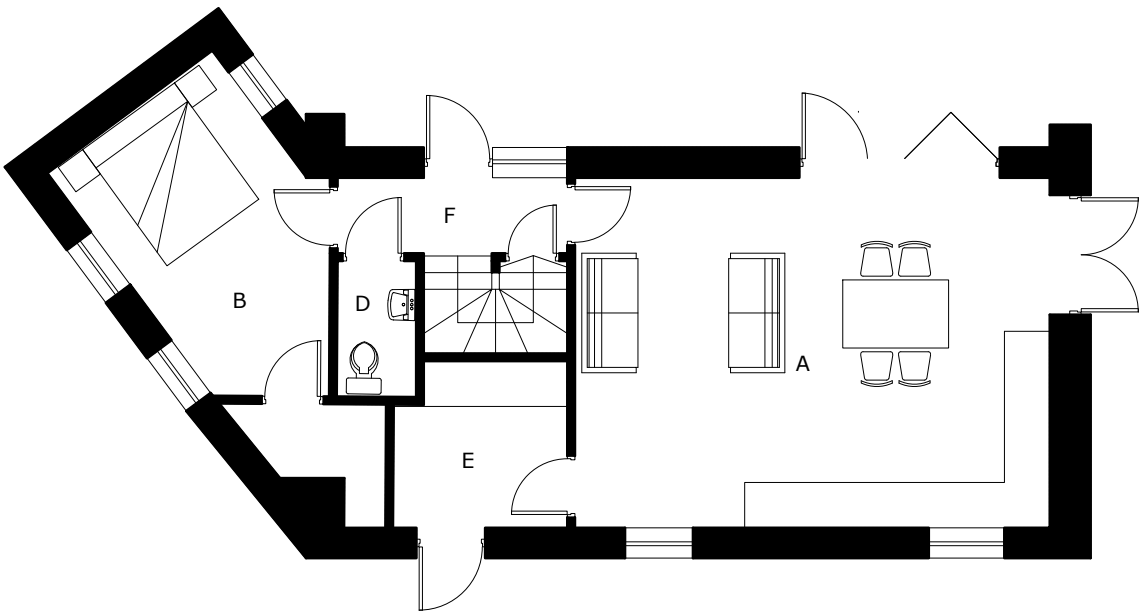


Ground Floor Plan

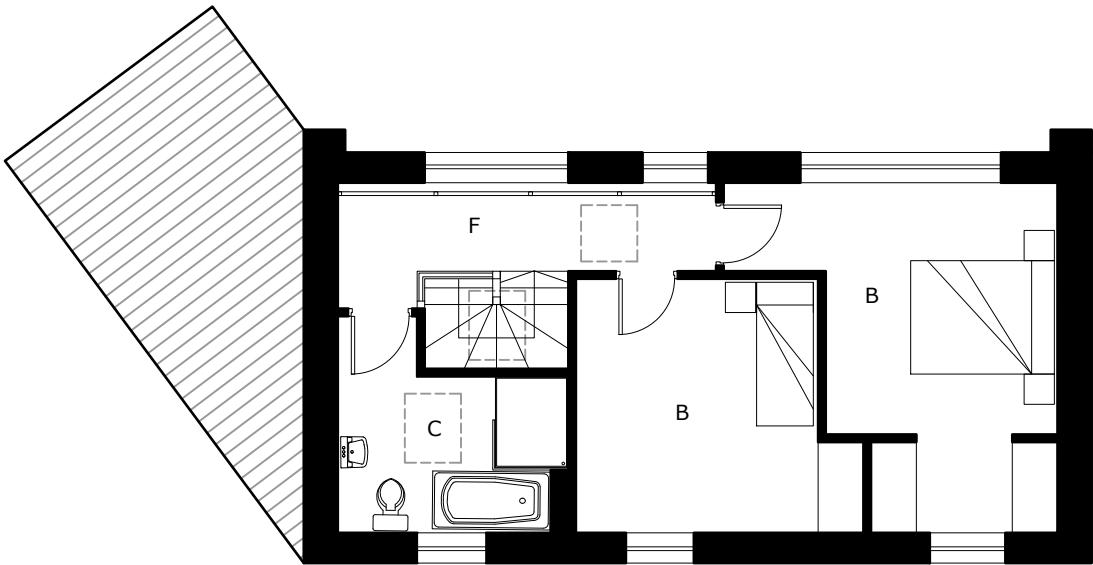


First Floor Plan

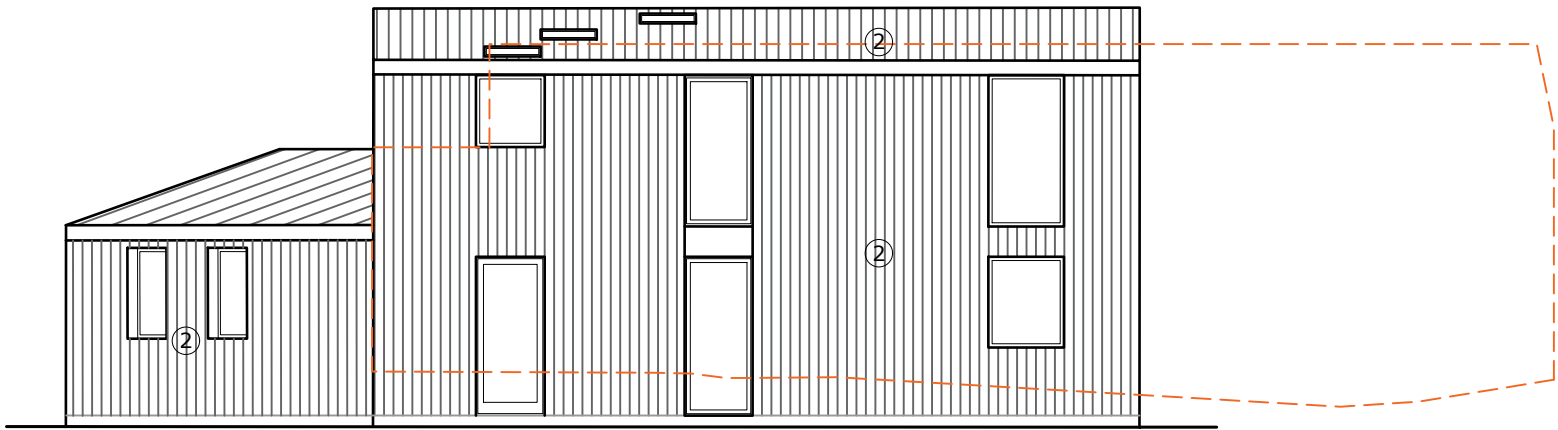


South Elevation

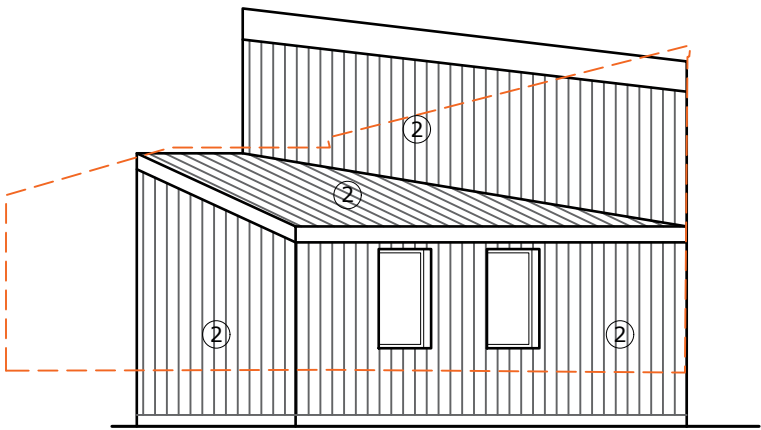

East Elevation

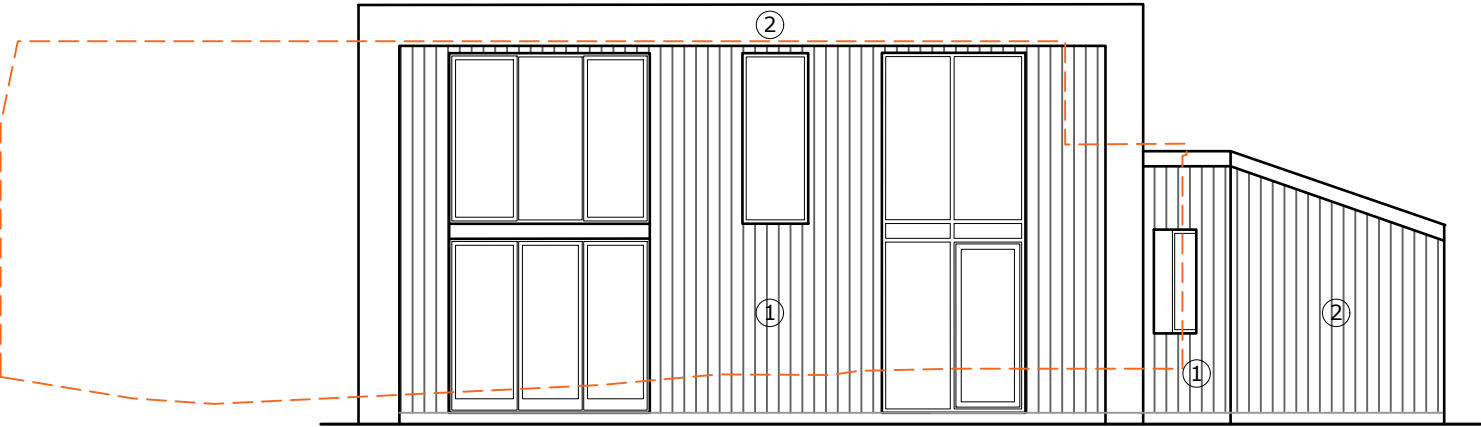

North Elevation

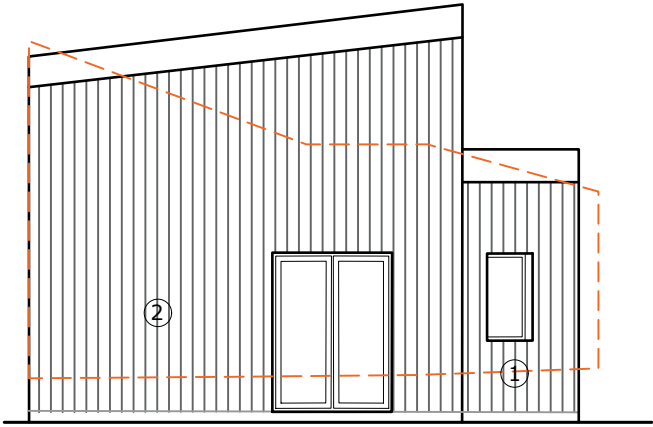

West Elevation

KEY

A - Living Space
B - Bedroom
C - Bathroom
D - WC
E - Utility
F - Hallway

1 - Timber Cladding
2 - Black Metal Cladding

Note: All Doors & Windows to be black/anthracite units

Demolition



PlanningDesign Second Floor, Suite 3 Woburn House Vernon Gate Derby DE1 1UL Tel: 01332 347 371 E-mail: info@planningdesign.co.uk www.planningdesign.co.uk		PROJECT DESCRIPTION: Erection of New Dwelling in Endon, Leek	
		DRAWING TITLE: Plans and Elevations as Proposed	
CLIENT: Mr & Mrs Williamson	DRAWN BY: JC	CHECKED BY: DS	
	DRAWING NUMBER: 006	REVISION: -	
	SCALE: 1:100 @ A3	DATE: May 2024	
STATUS: P L A N N I N G		DRAWING REF: 4245 - 006	