




Rev.	Drawn	Comments	Date
A	BVC	Alterations to bedroom 2 & dining room window.	30.04.2024

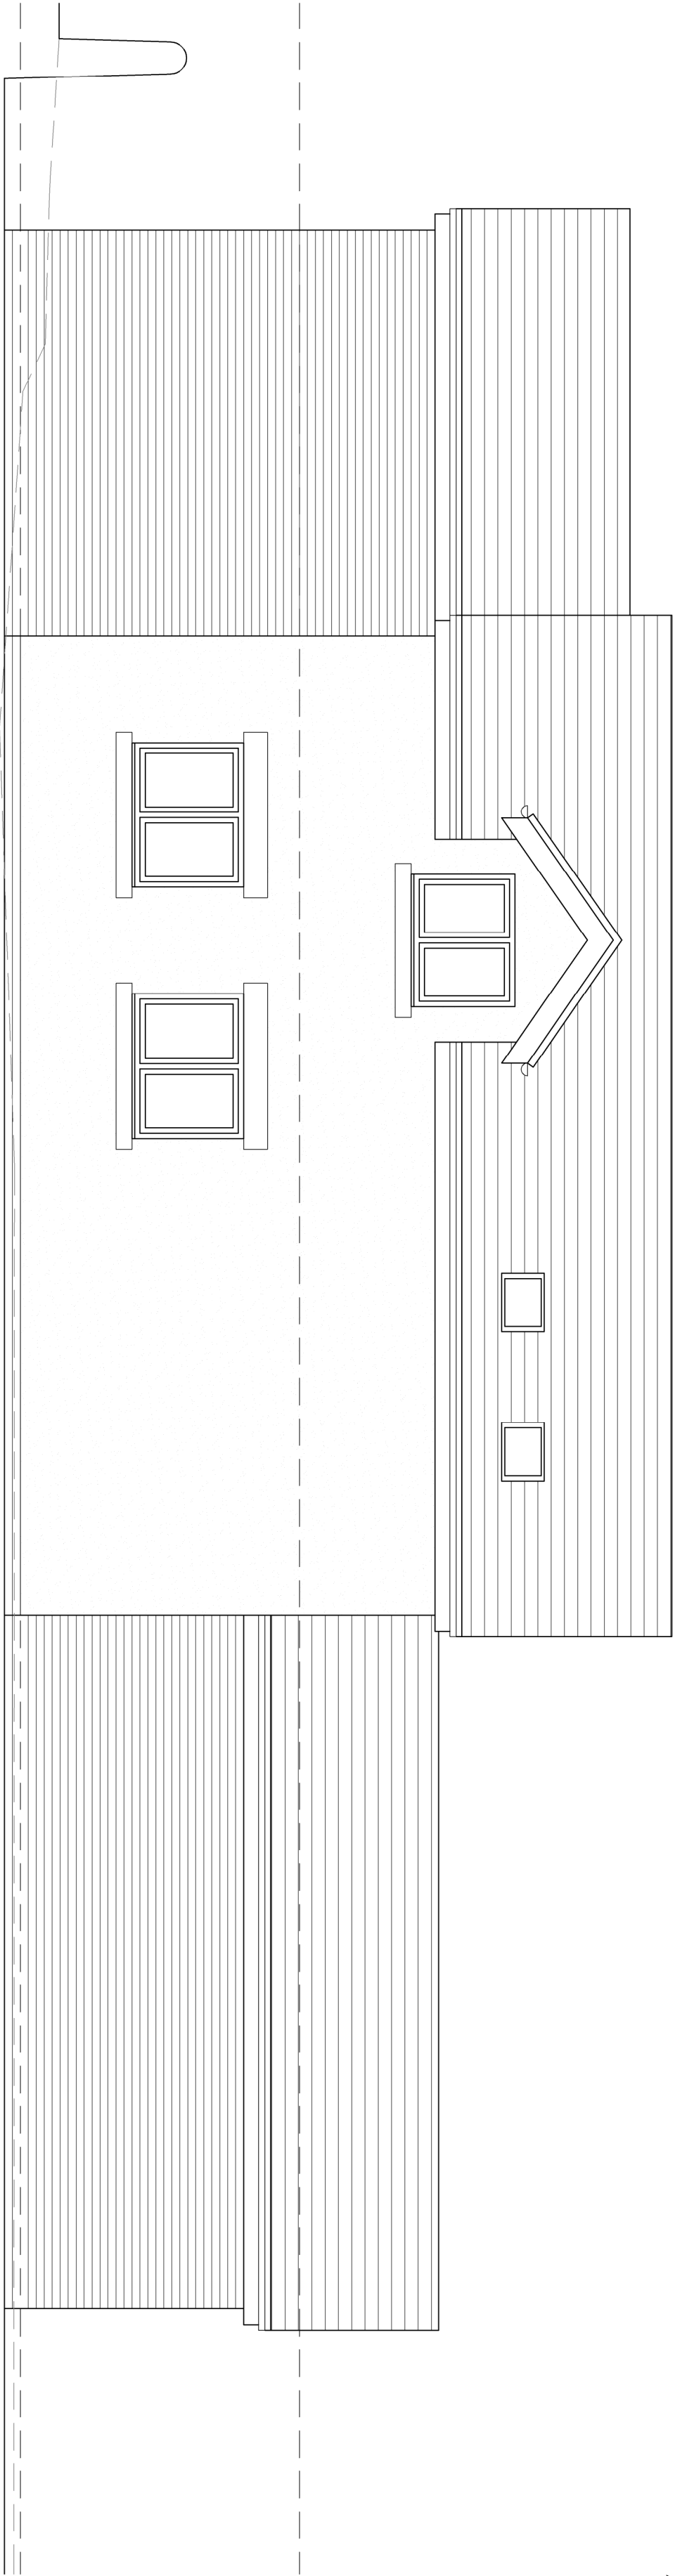


Rear Elevation 1:50

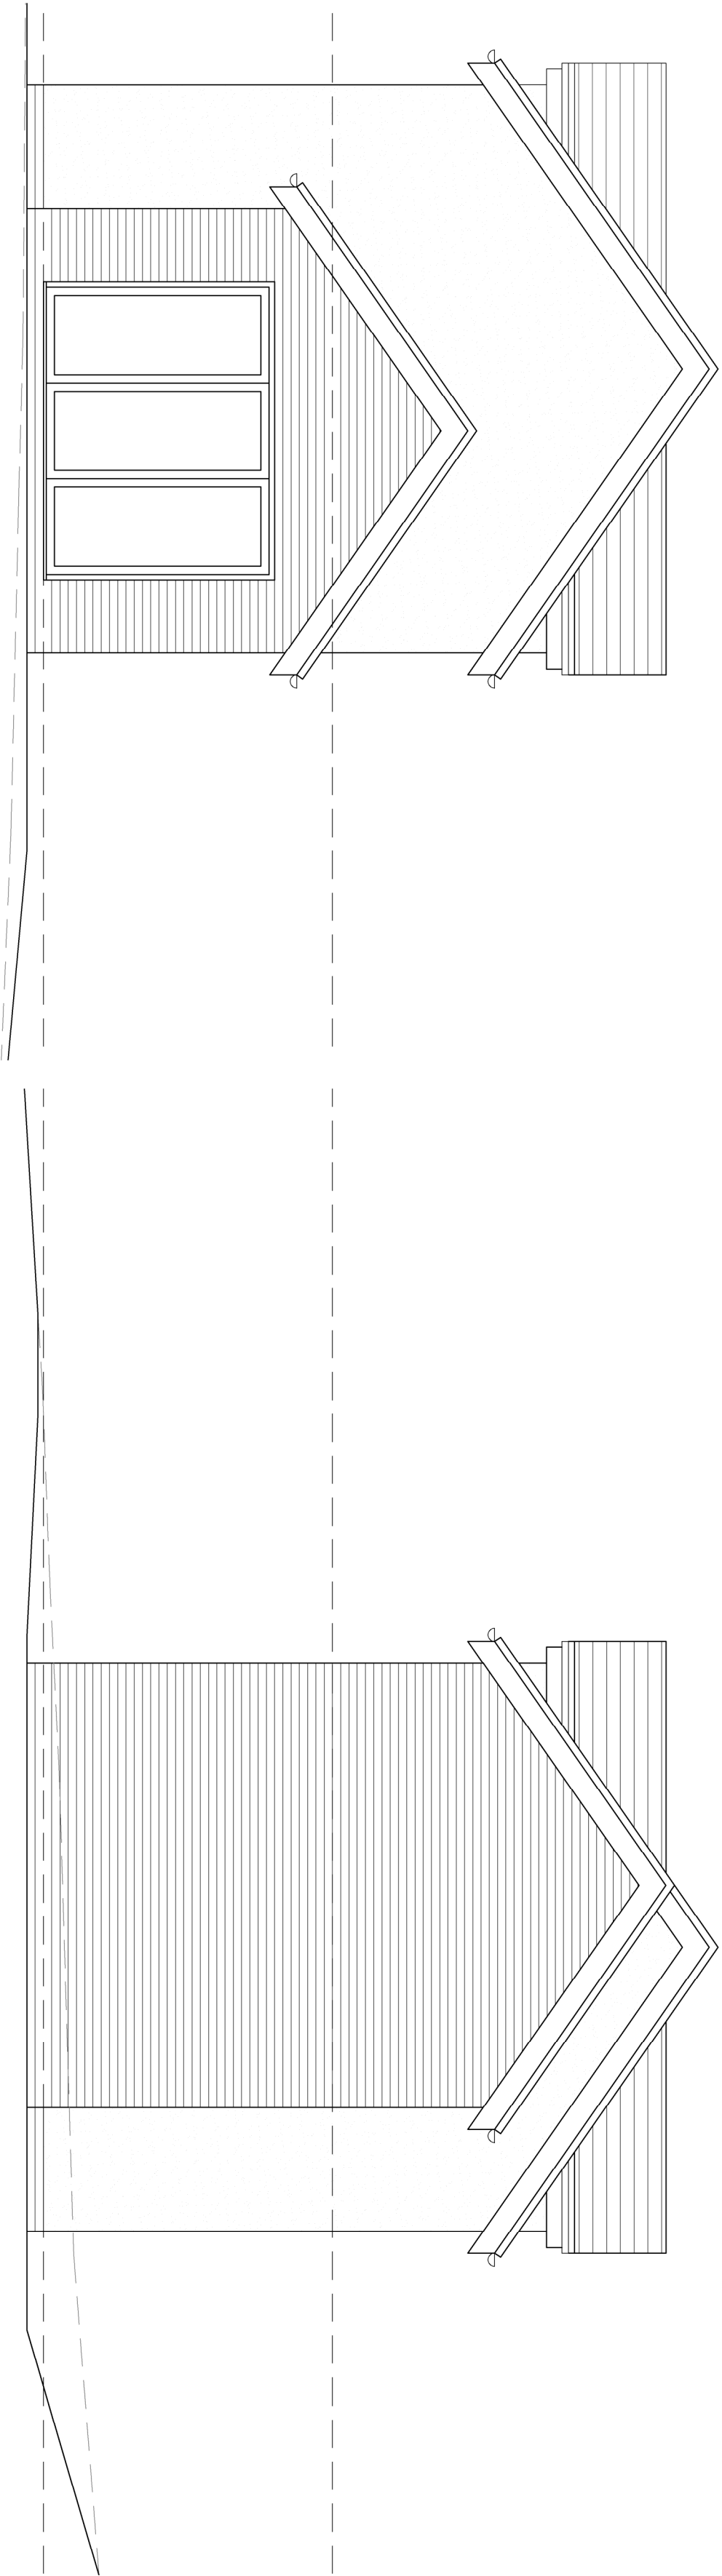

Side Elevation 1:50

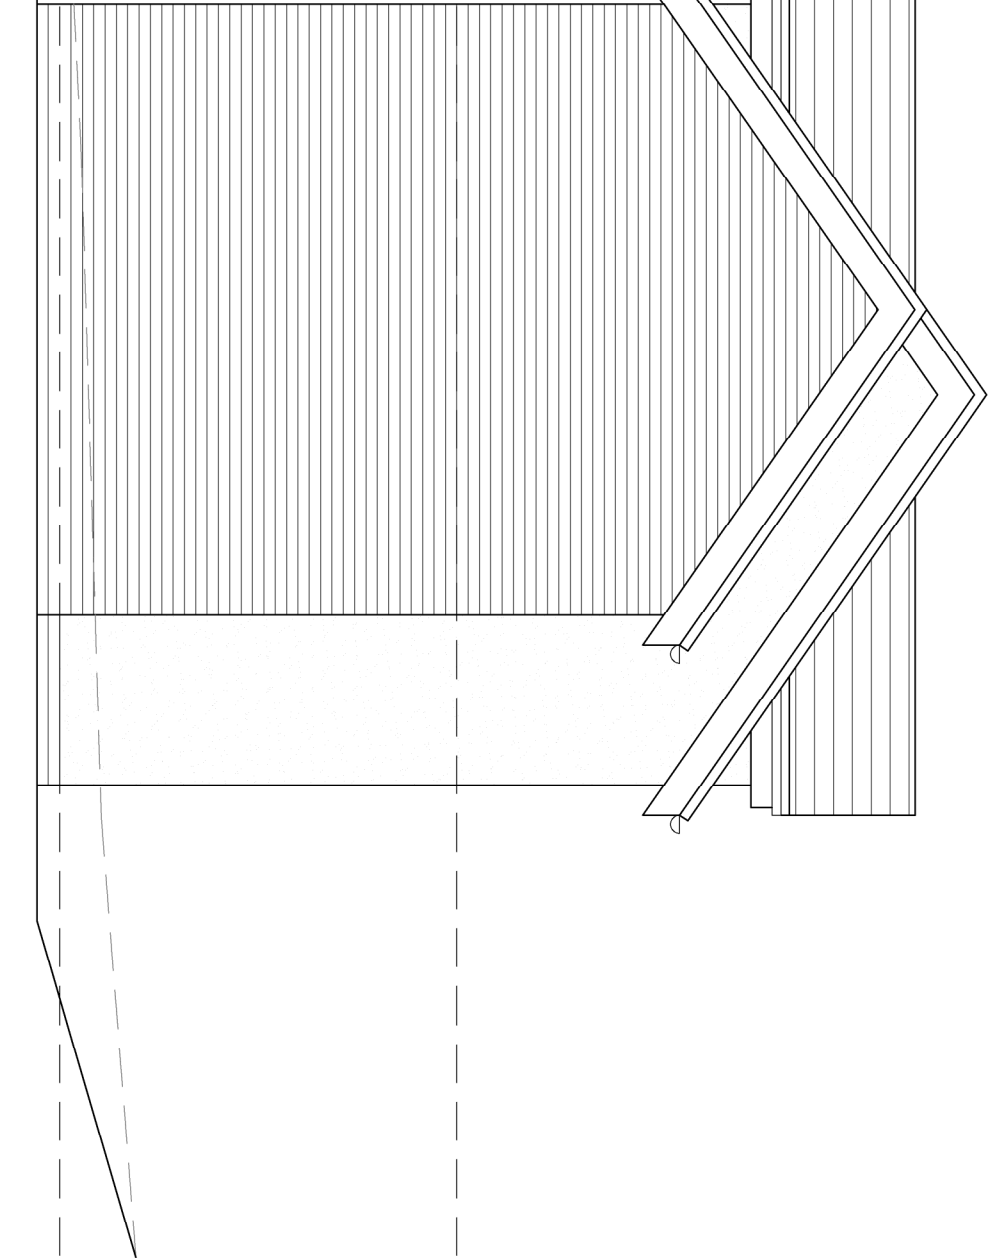

Side Elevation 1:50

 

Hewitt&Carr Architects

A: Daisybank House 117-119 Leek Road L10 1JE
T: 01538 756888
E: enquiries@hccarchitects.co.uk
W: www.hccarchitects.co.uk

Client
Mr A. Cunningham

Project
Erection of a detached dwelling house,
Land Rear of The Royal Oak, High Street,
Dilhorne, Staffordshire

Title
Proposed Elevations

Status
Scheme

Date
April 2024

Scale @A2 **As Stated**

Project No.
01250

Drawing No.
AL(0)05

Rev
A

Drawn
BVC

Checked