


Copyright of this drawing is vested in the Architect and it must not be copied or reproduced without consent. Figured dimensions only are to be taken from this drawing. All contractors must visit the site and be responsible for taking and checking all dimensions relative to their work. Hewitt&Carr Architects Ltd are to be advised of any variation between drawings and site conditions. CLIENTS ARE ADVISED TO CLARIFY DIMENSIONS WITH THE ARCHITECT PRIOR TO SETTING OUT AND NOT TO SCALE FROM THE DRAWING.


Rev.	Drawn	Comments	Date
------	-------	----------	------

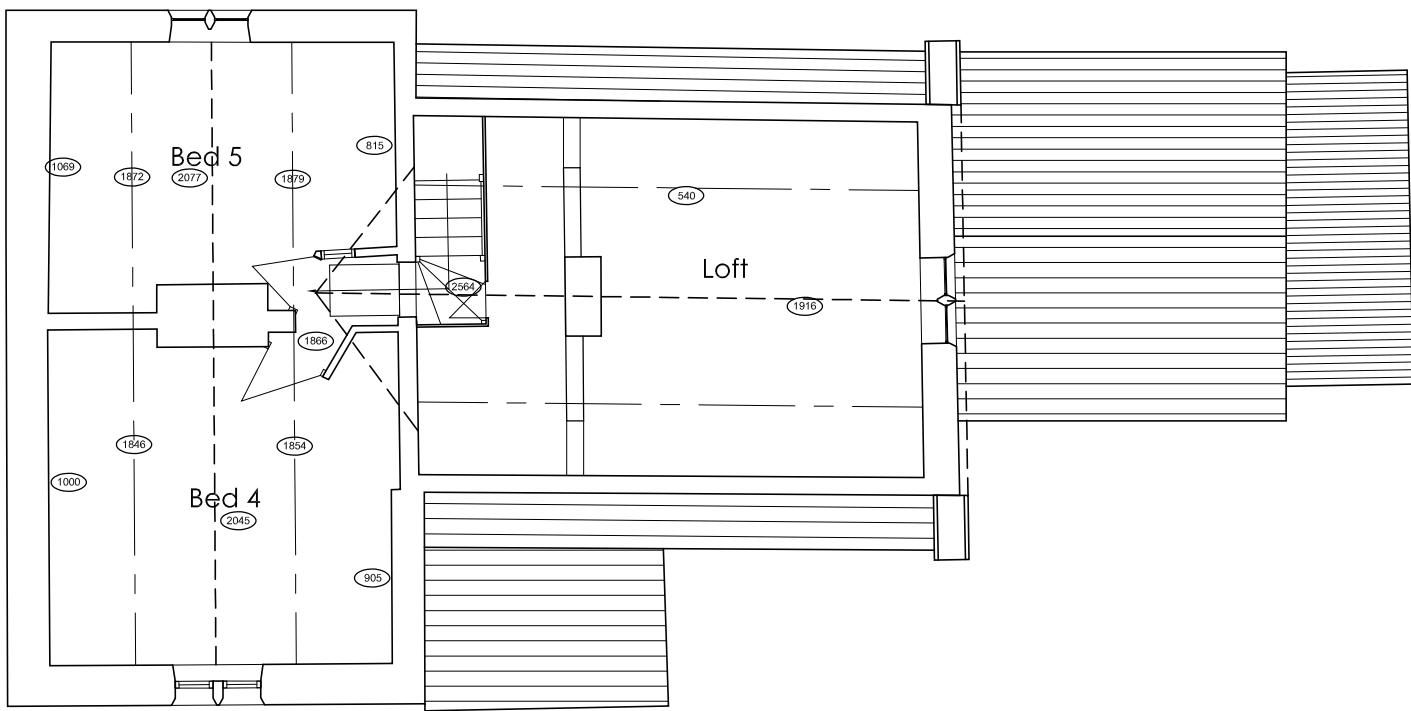


Second Floor Plan as Existing 1:100



Rear Elevation as Existing 1:100

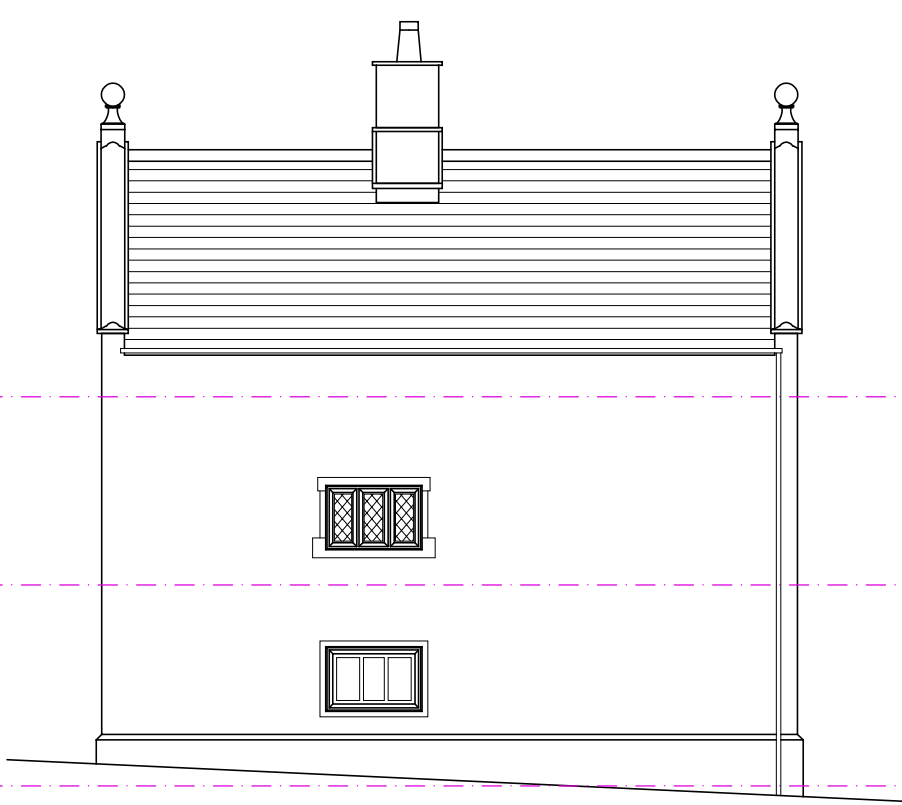

Side Elevation as Existing 1:100

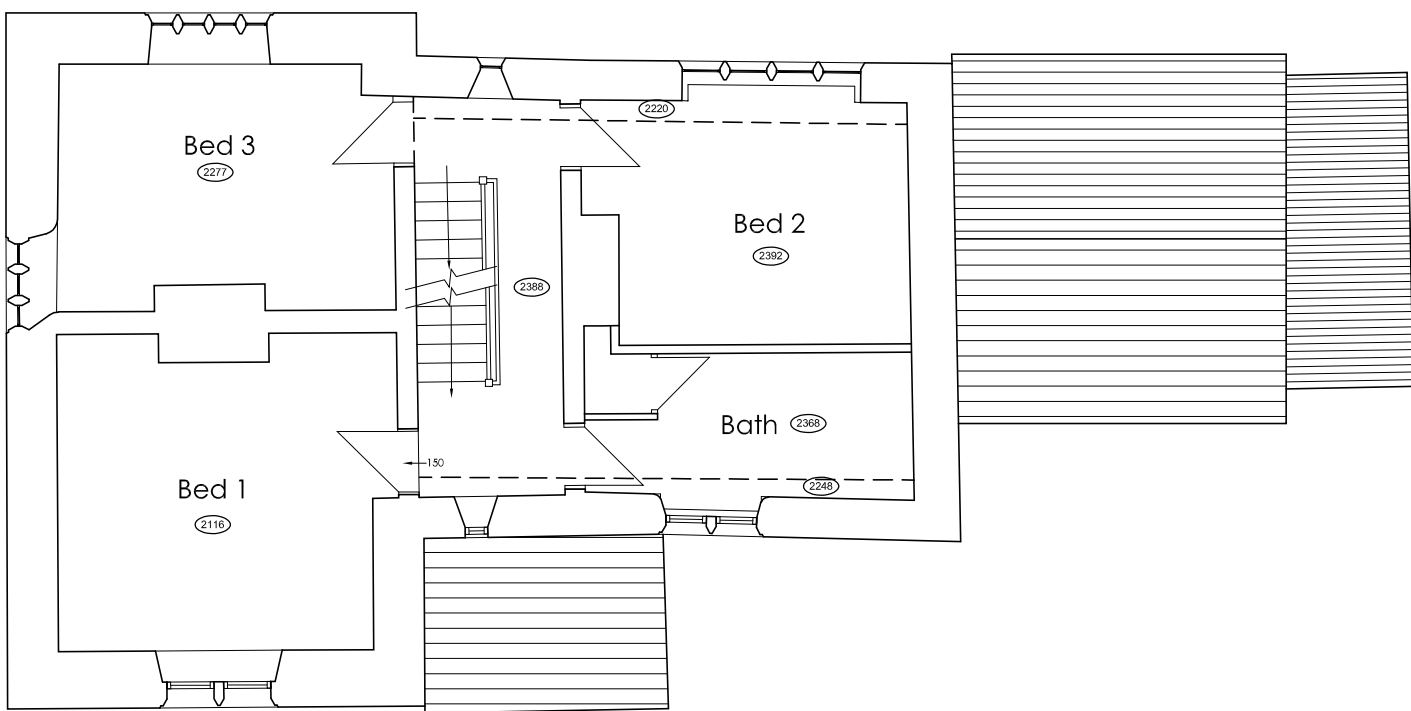


First Floor Plan as Existing 1:100




Front Elevation as Existing 1:100




Side Elevation as Existing 1:100

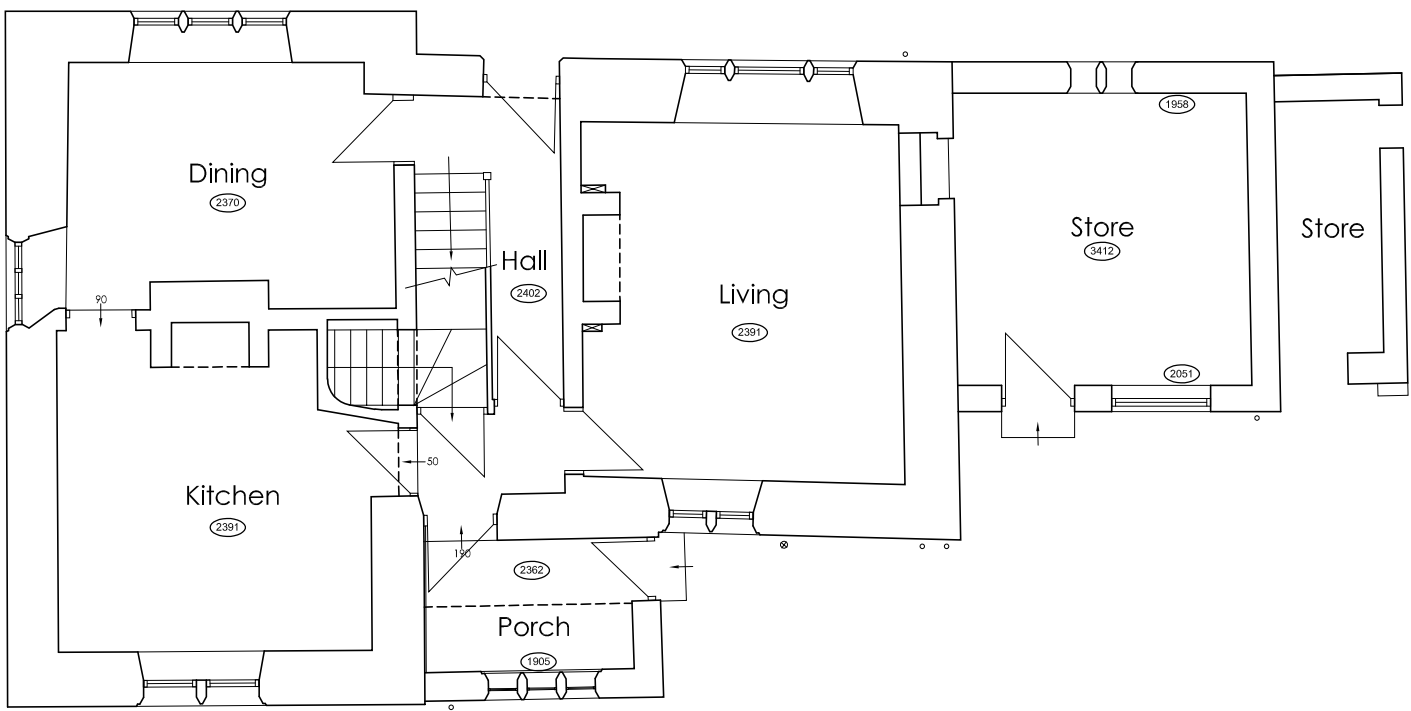


Ground Floor Plan as Existing 1:100

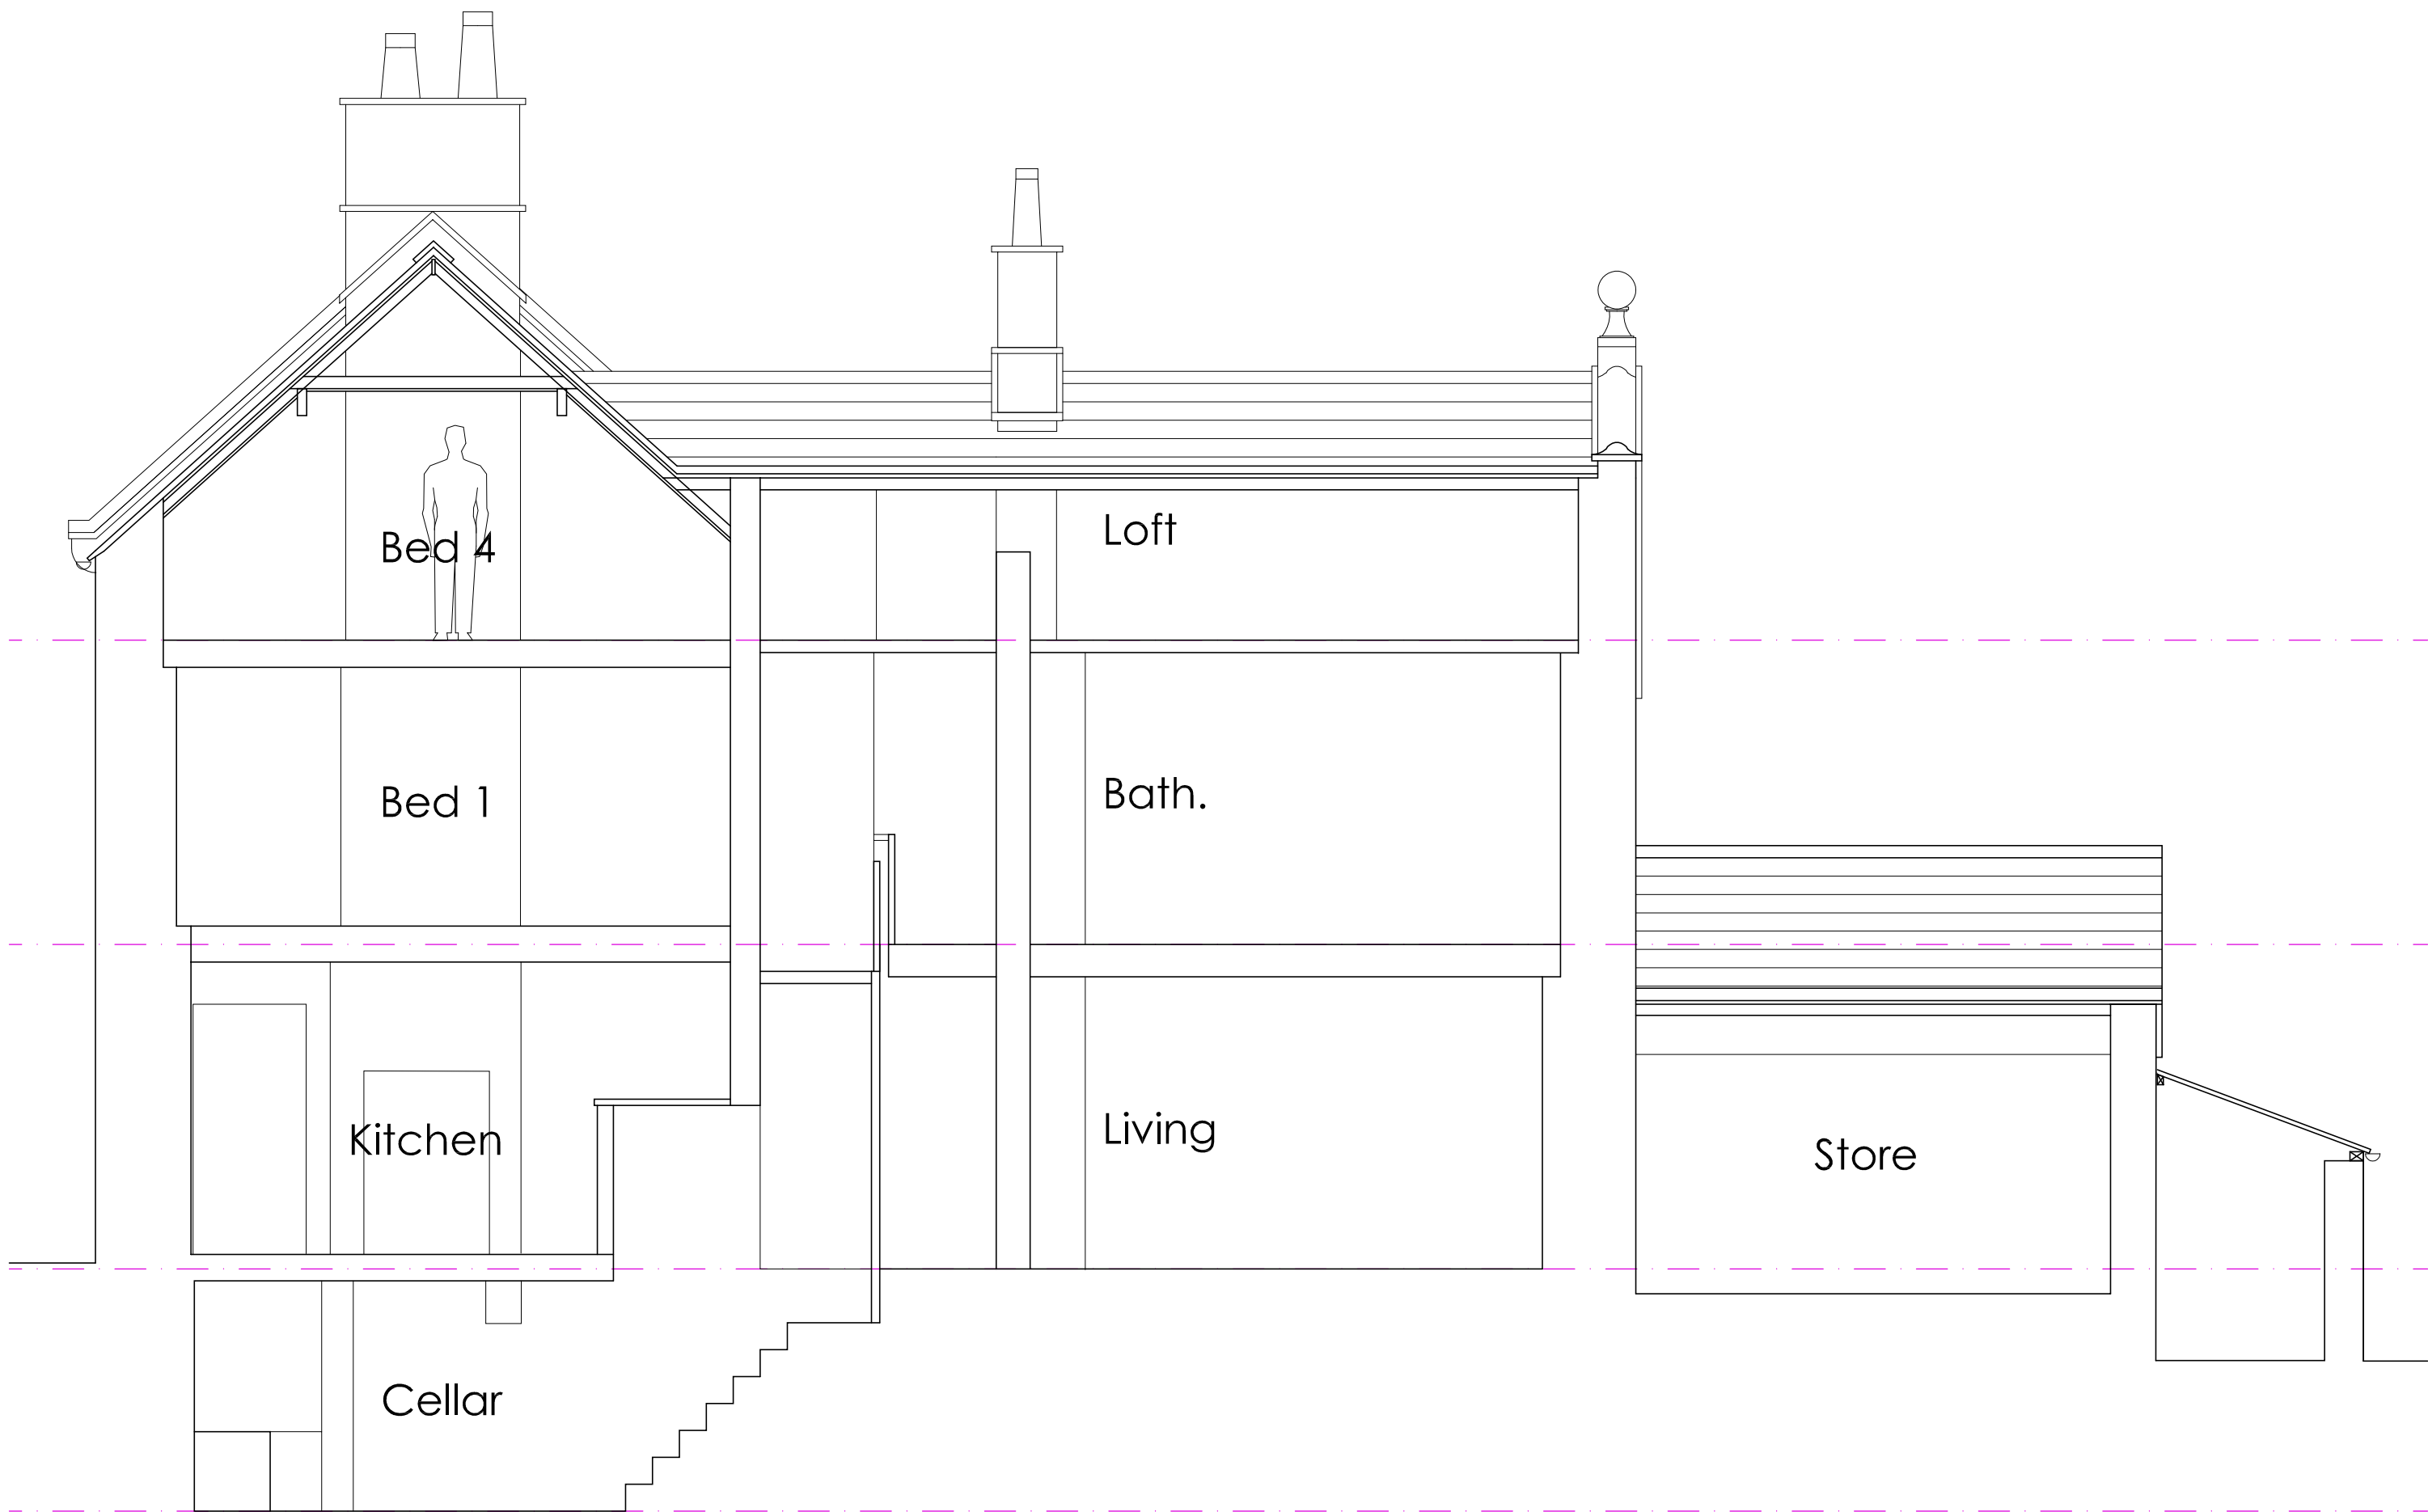

Longitudinal Section as Existing 1:50

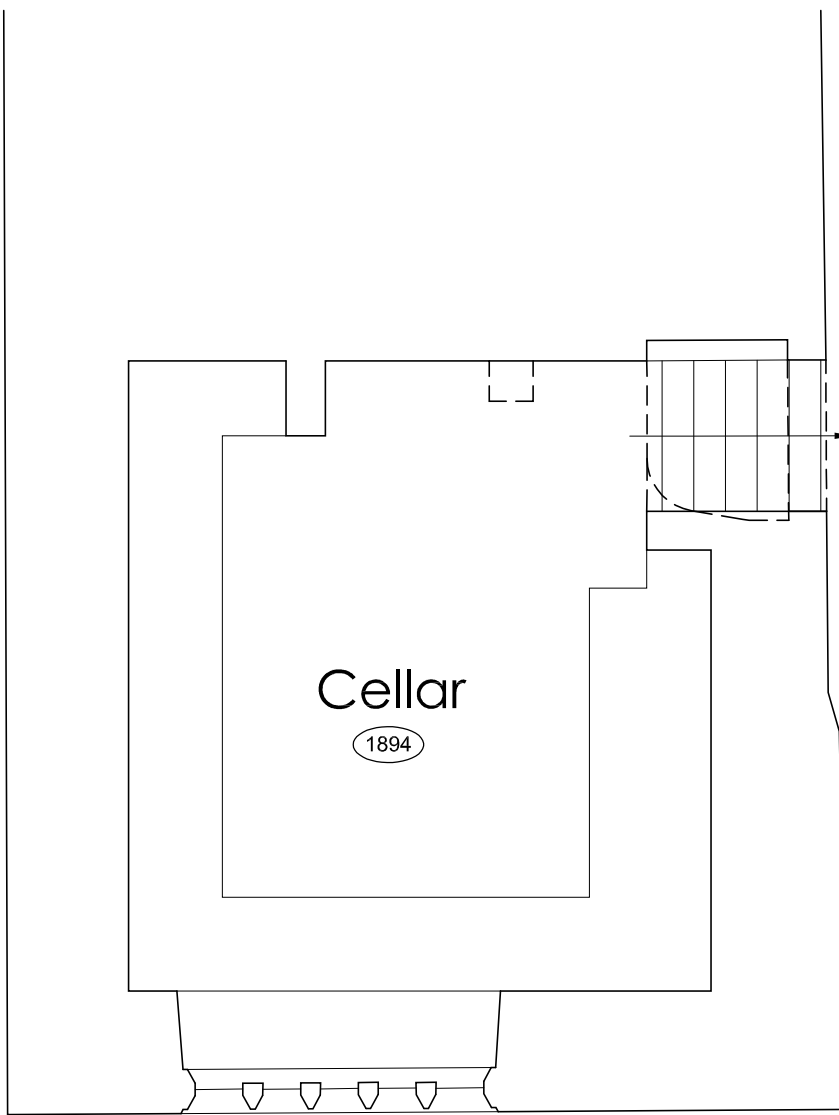

Cellar Plan as Existing 1:50

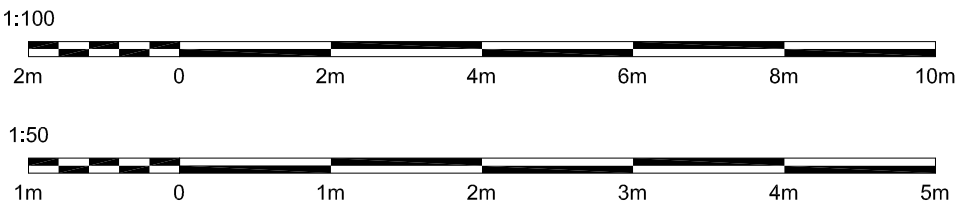

Hewitt&CarrArchitects

A: DaisyBank House | 17-19 Leek Road | Cheadle | ST10 1JE
T: 01538 756888
E: enquiries@hcarchitects.co.uk
W: www.hcarchitects.co.uk

Client
Mr S Newell & Dr T Petty

Project
Removal of existing oil tank and new air
source heat pump at Oldridge Farm,
Ashbourne Road ST10 2HU

Title
Plans, Elevations & Section as Existing

Status
Planning
Date April 2024
Scale @A1 As Stated

Project No Drawing No.
01088 AL(0)22

Drawn BVC

Checked

Rev

PLANNING

File Ref: H&C 01088