



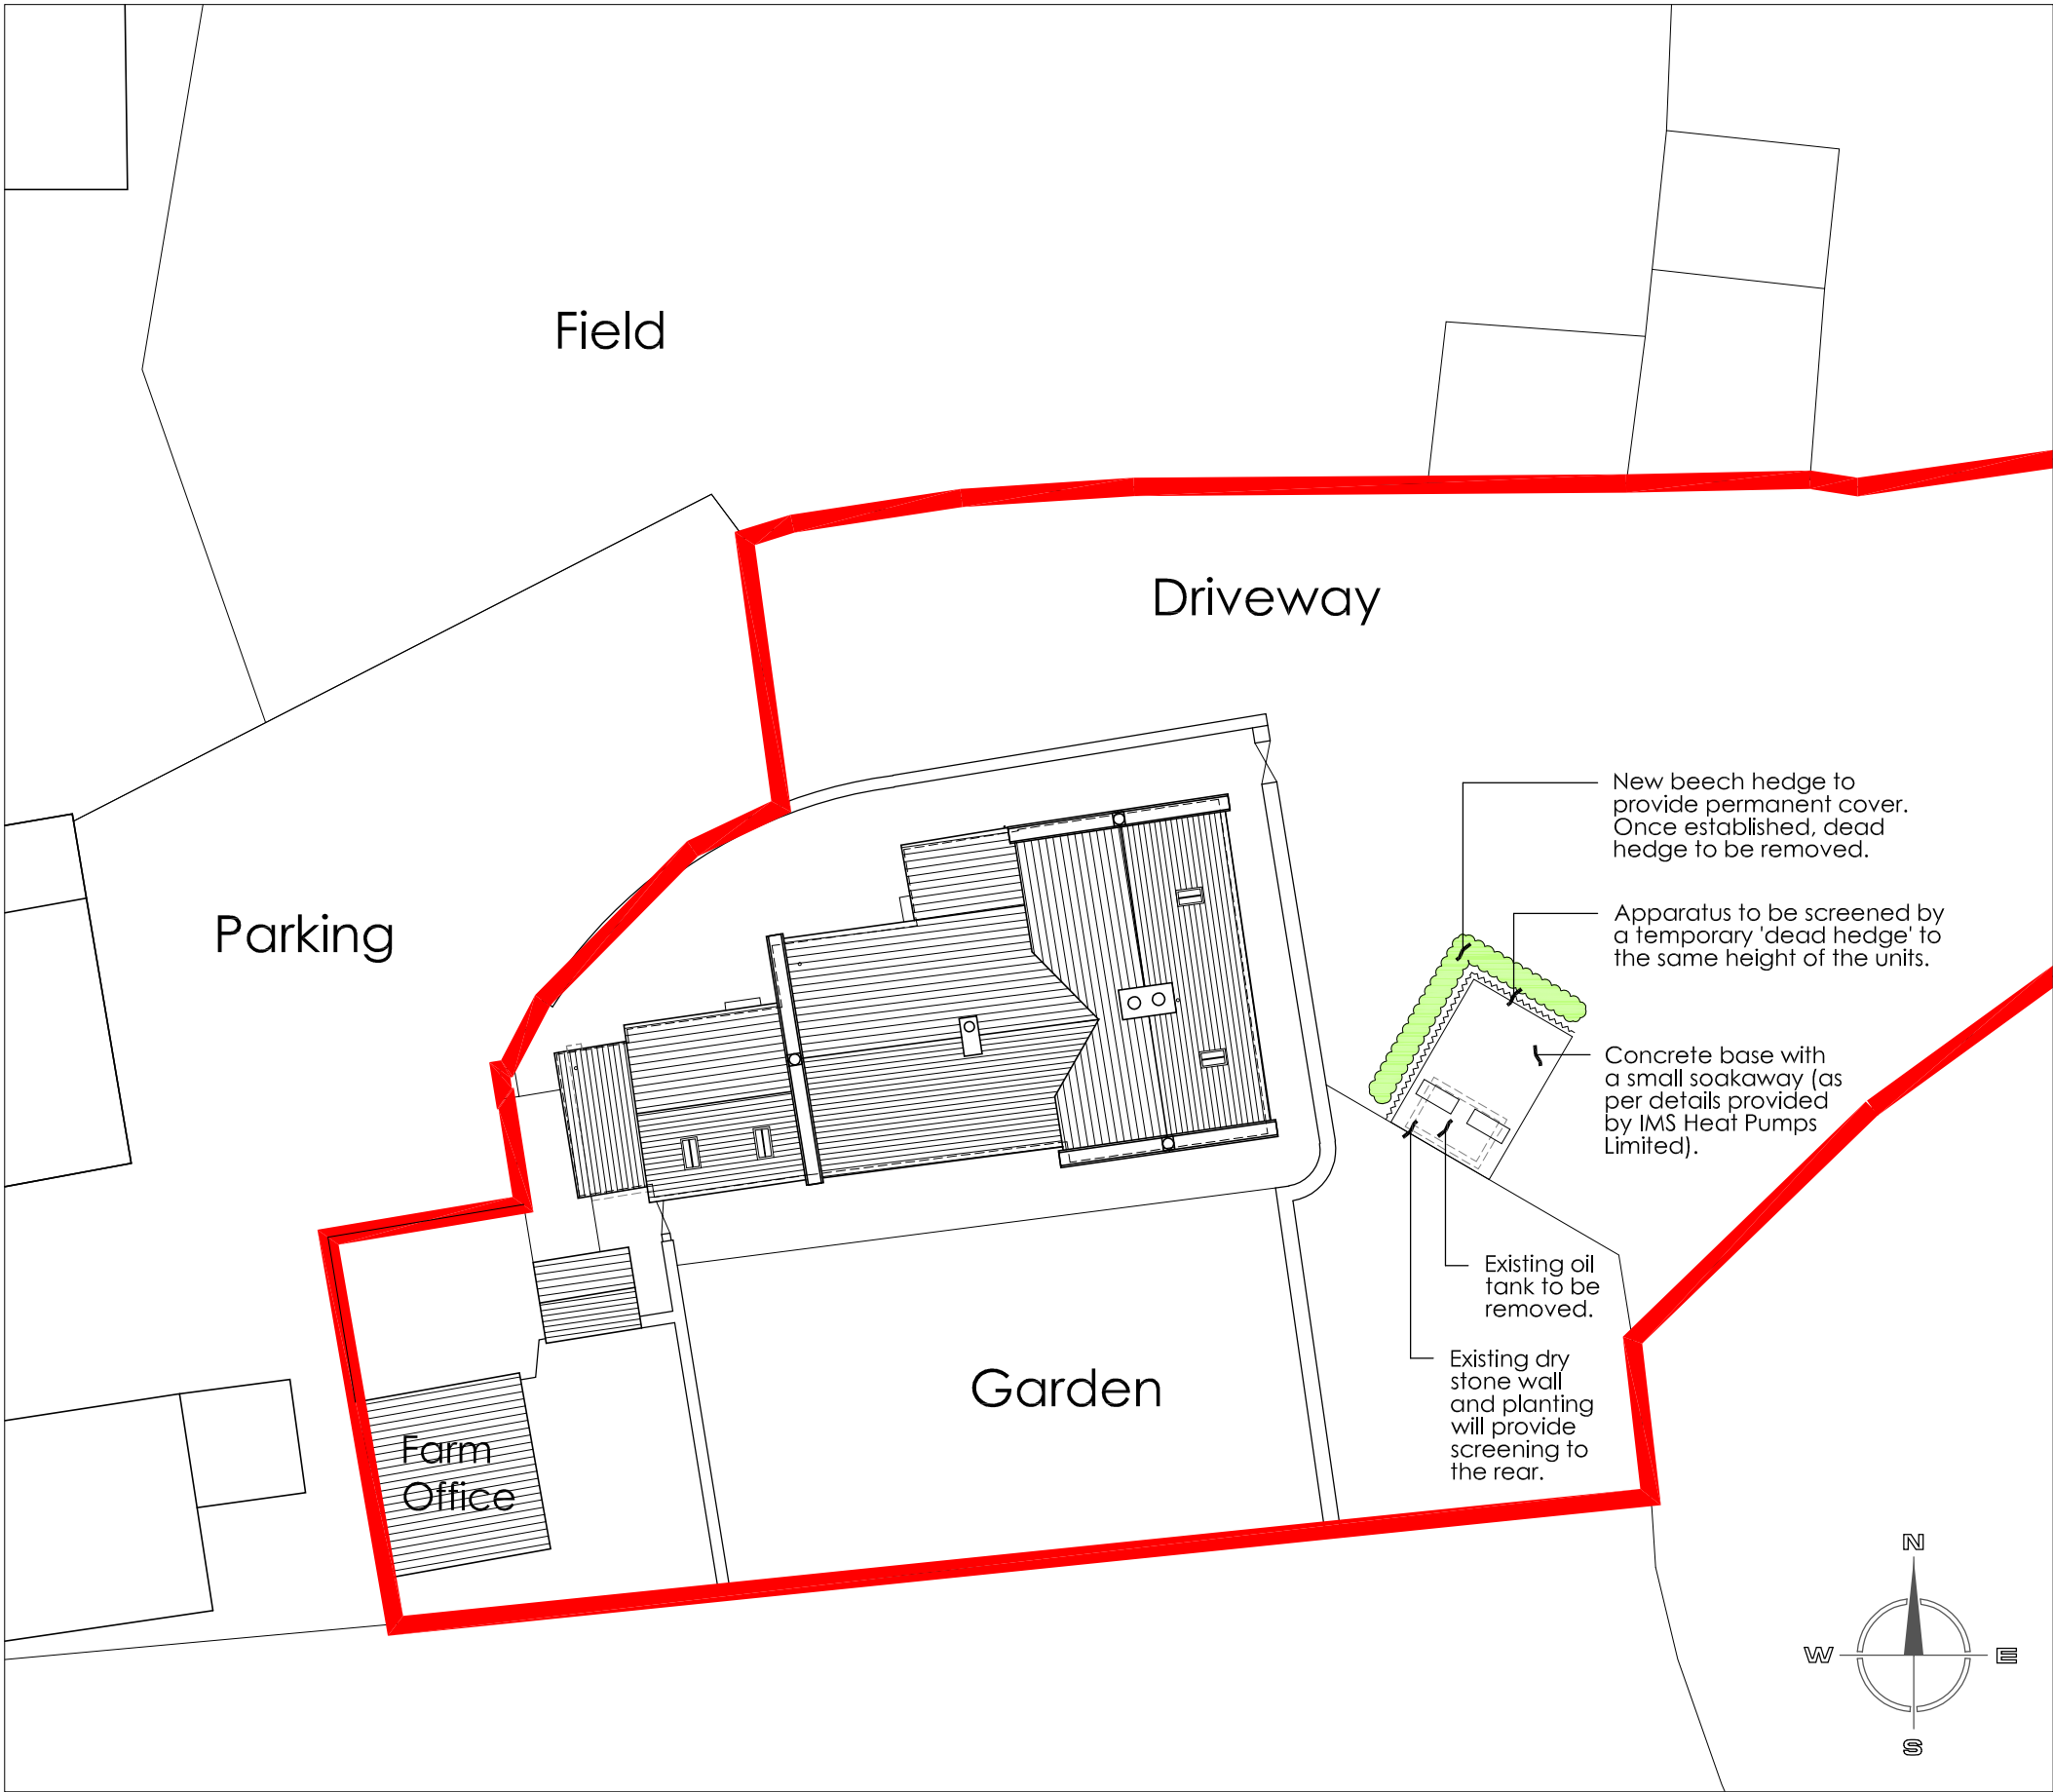


Site Plan as Proposed 1:200

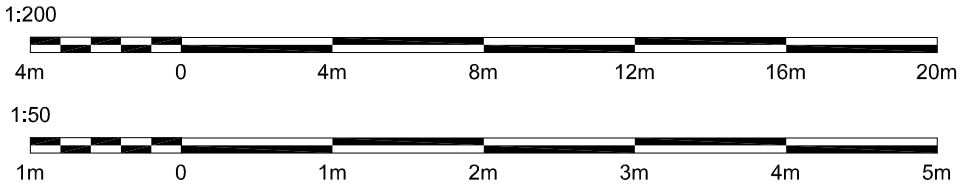


Copyright of this drawing is vested in the Architect and it must not be copied or reproduced without consent. Figured dimensions only are to be taken from this drawing. All contractors must visit the site and be responsible for taking and checking all dimensions relative to their work. Hewitt&Carr Architects Ltd are to be advised of any variation between drawings and site conditions. CLIENTS ARE ADVISED TO CLARIFY DIMENSIONS WITH THE ARCHITECT PRIOR TO SETTING OUT AND NOT TO SCALE FROM THE DRAWING

Rev.	Drawn	Comments	Date
A	BVC	Existing oil tank indicated.	26.04.24

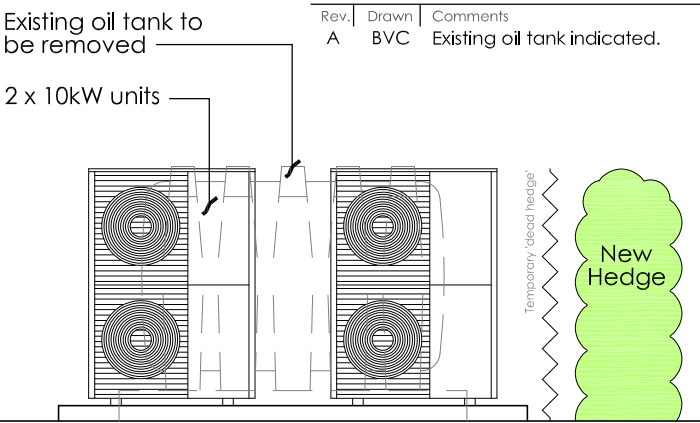

Air Source Heat Pump Front Elevation 1:50

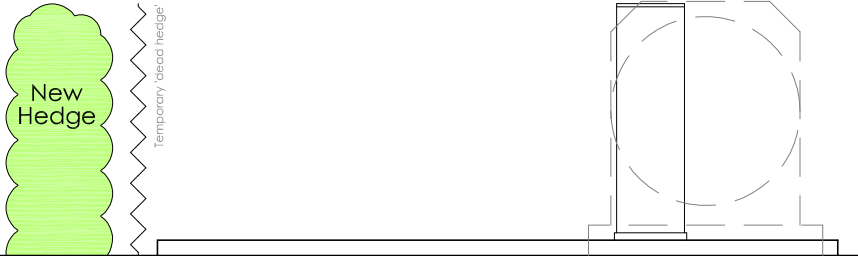

Air Source Heat Pump Side Elevation 1:50

Hewitt&CarrArchitects
A: DaisyBank House | 17-19 Leek Road | Cheadle | ST10 1JE
T: 01538 756888
E: enquiries@hcarchitects.co.uk
W: www.hcarchitects.co.uk

Client
Mr S Newell & Dr T Petty

Project
Removal of existing oil tank and new air source heat pump at Oldridge Farm, Ashbourne Road ST10 2HU
Title
Site Plan as Proposed & Air Source Heat Pump Elevations

Status
Planning
Date April 2024 Drawn BVC
Scale @A3 As Stated Checked

Project No 01088 Drawing No. AL(0)23 Rev A

PLANNING