



Copyright of this drawing is vested in the Architect and it must not be copied or reproduced without consent. Figured dimensions only are to be taken from this drawing. All contractors must visit the site and be responsible for taking and checking all dimensions relative to their work. Hewitt&Carr Architects Ltd are to be advised of any variation between drawings and site conditions.
CLIENTS ARE ADVISED TO CLARIFY DIMENSIONS WITH THE ARCHITECT PRIOR TO SETTING OUT AND NOT TO SCALE FROM THE DRAWING


Rev.	Drawn	Comments	Date
A	BVC	Oil tank elevations added.	26.04.24

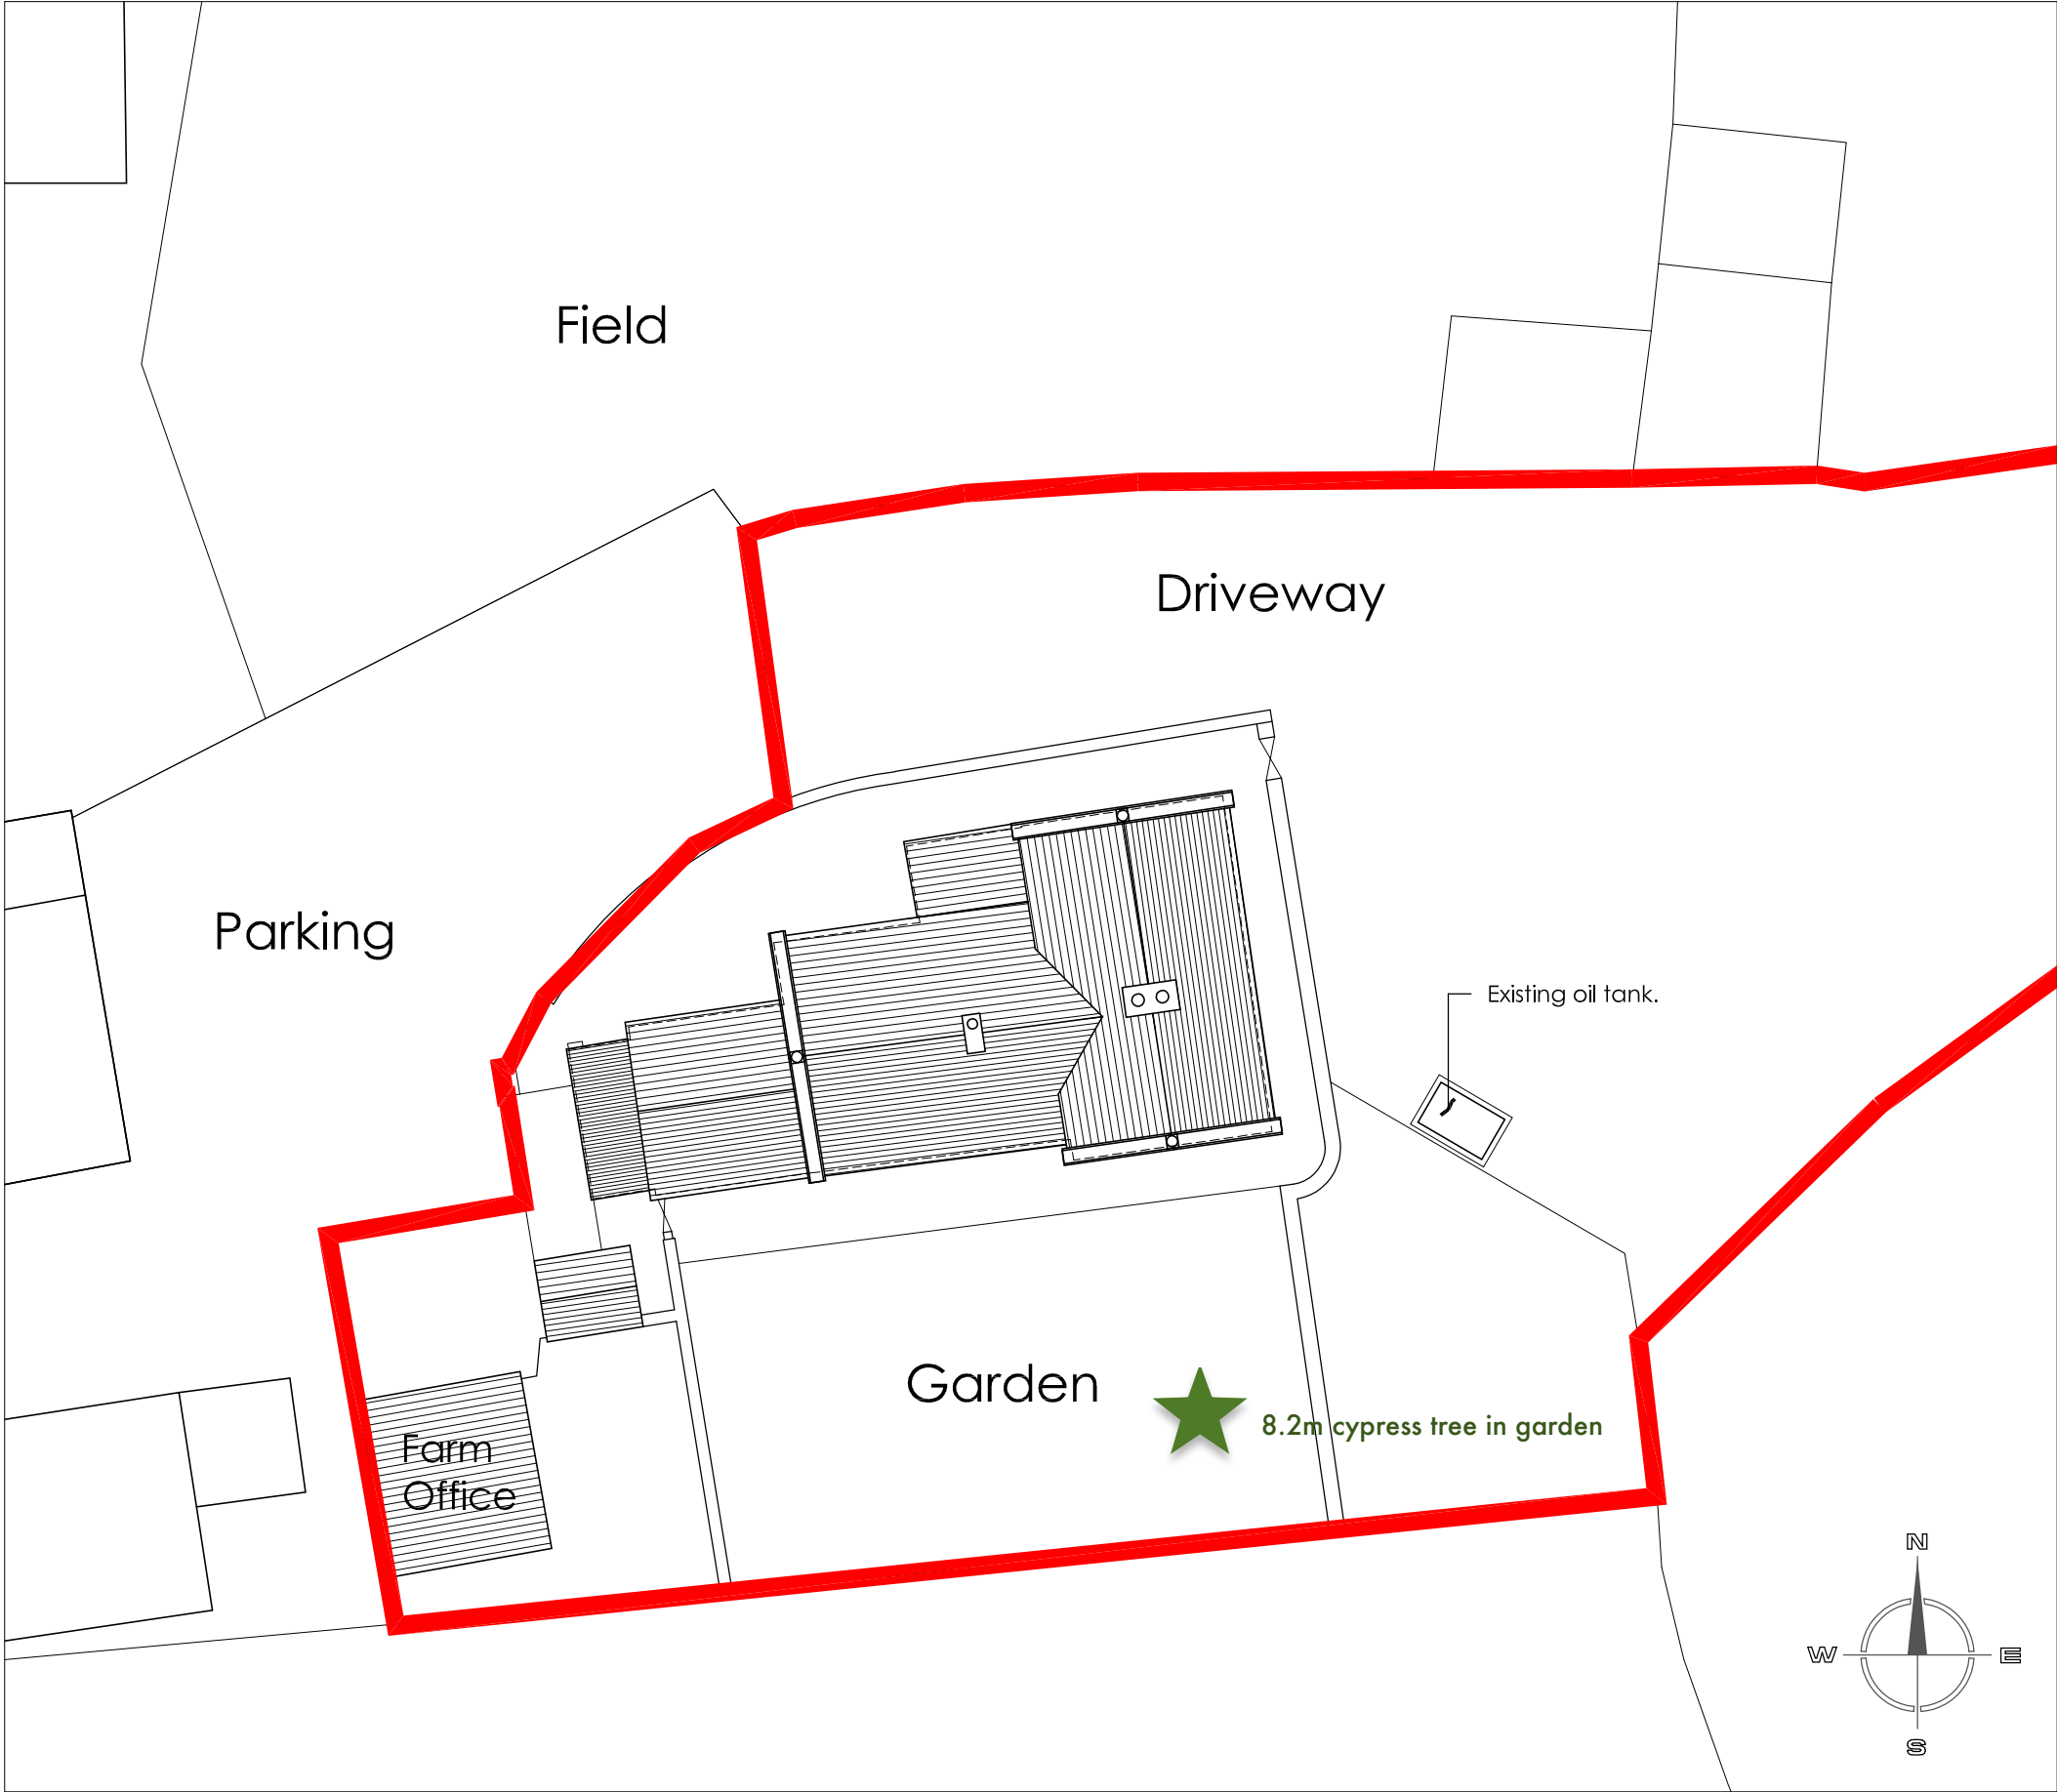

Site Plan as Existing 1:200

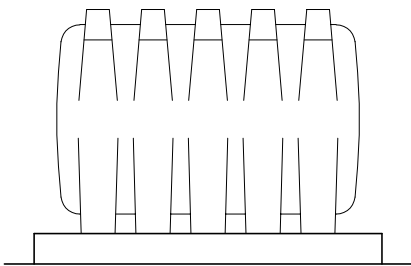

Existing Oil Tank
Front Elevation 1:50

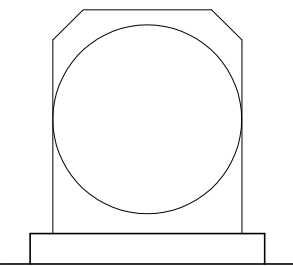

Existing Oil Tank
Side Elevation 1:50

Hewitt&CarrArchitects

A: DaisyBank House | 17-19 Leek Road | Cheadle | ST10 1JE
T: 01538 756888
E: enquiries@hcarchitects.co.uk
W: www.hcarchitects.co.uk

Client
Mr S Newell & Dr T Petty

Project
Removal of existing oil tank and new air
source heat pump at Oldridge Farm,
Ashbourne Road ST10 2HU

Title
Site plan as Existing & Oil Tank Elevations

Status
Planning

Date
April 2024

Drawn
BVC

Scale @A3
As Stated

Checked

Project No

01088

Drawing No.

AL(0)21

Rev

A