



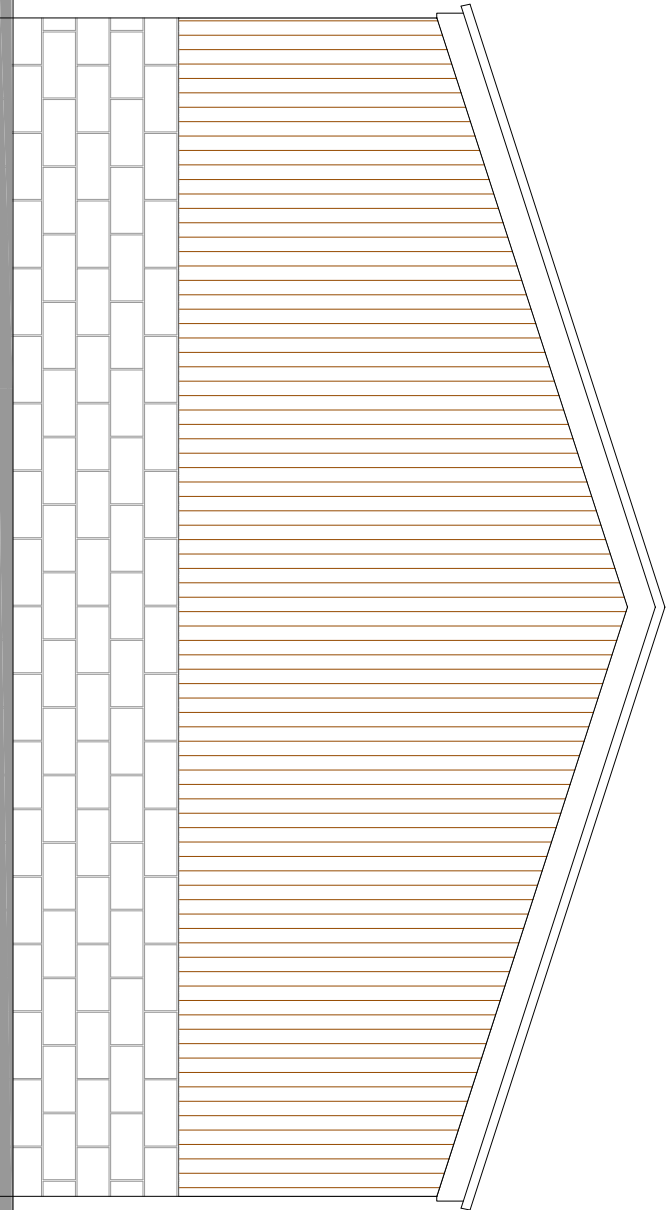


Existing South East Elevation
scale 1:50 @ A1

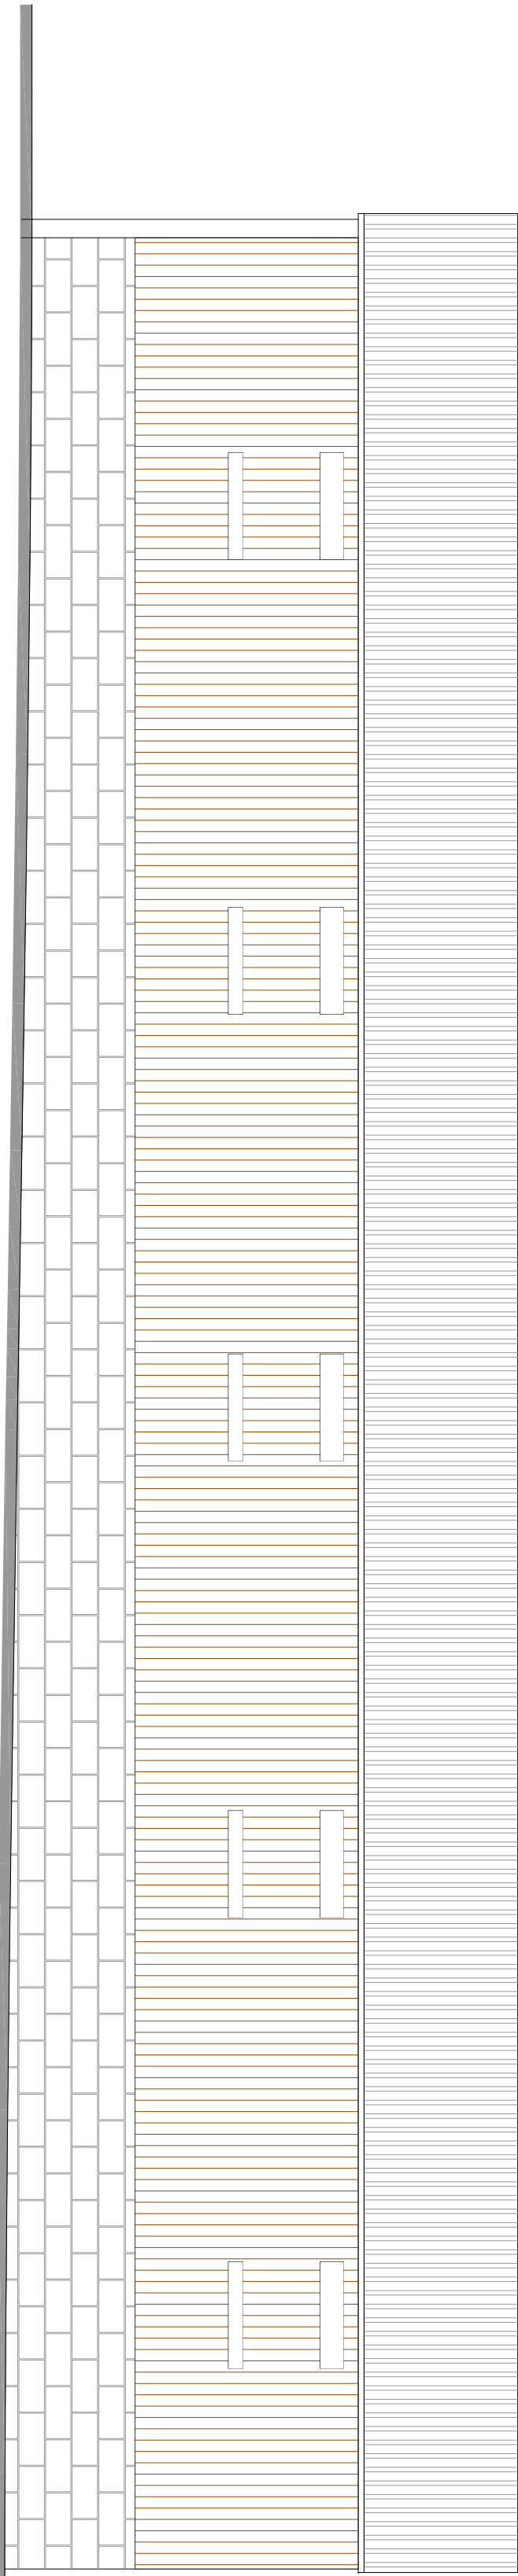


Existing North East Elevation scale 1:50 @ A1




Existing South West Elevation scale 1:50 @ A1

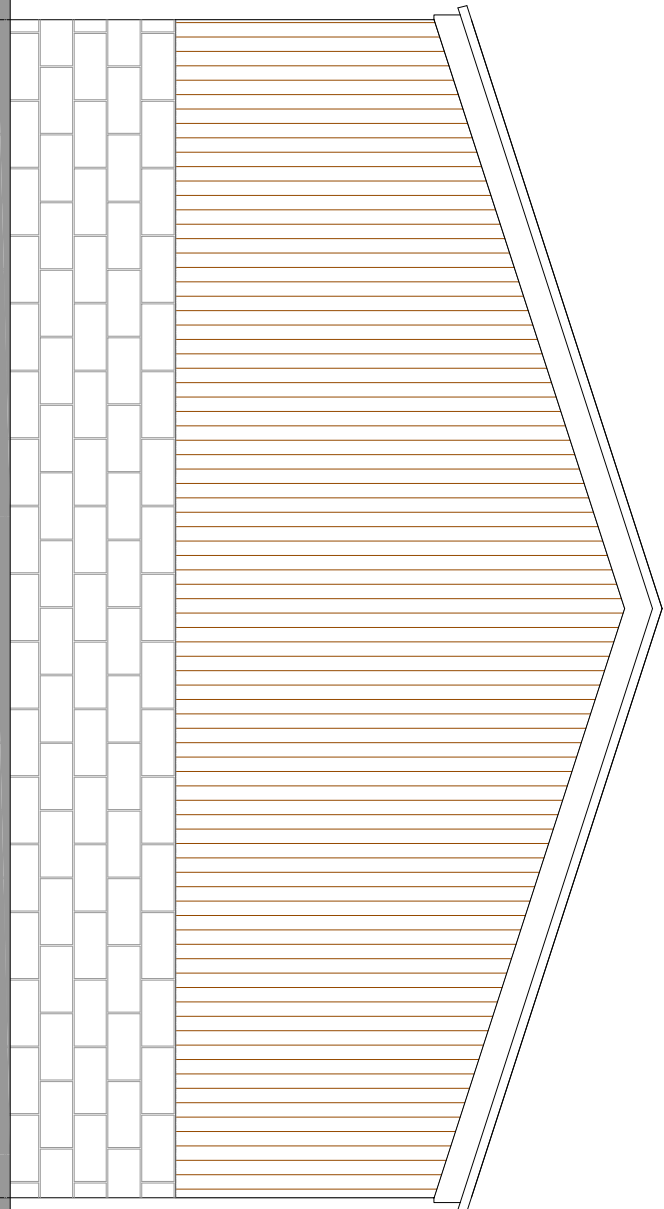

Existing North West Elevation
scale 1:50 @ A1

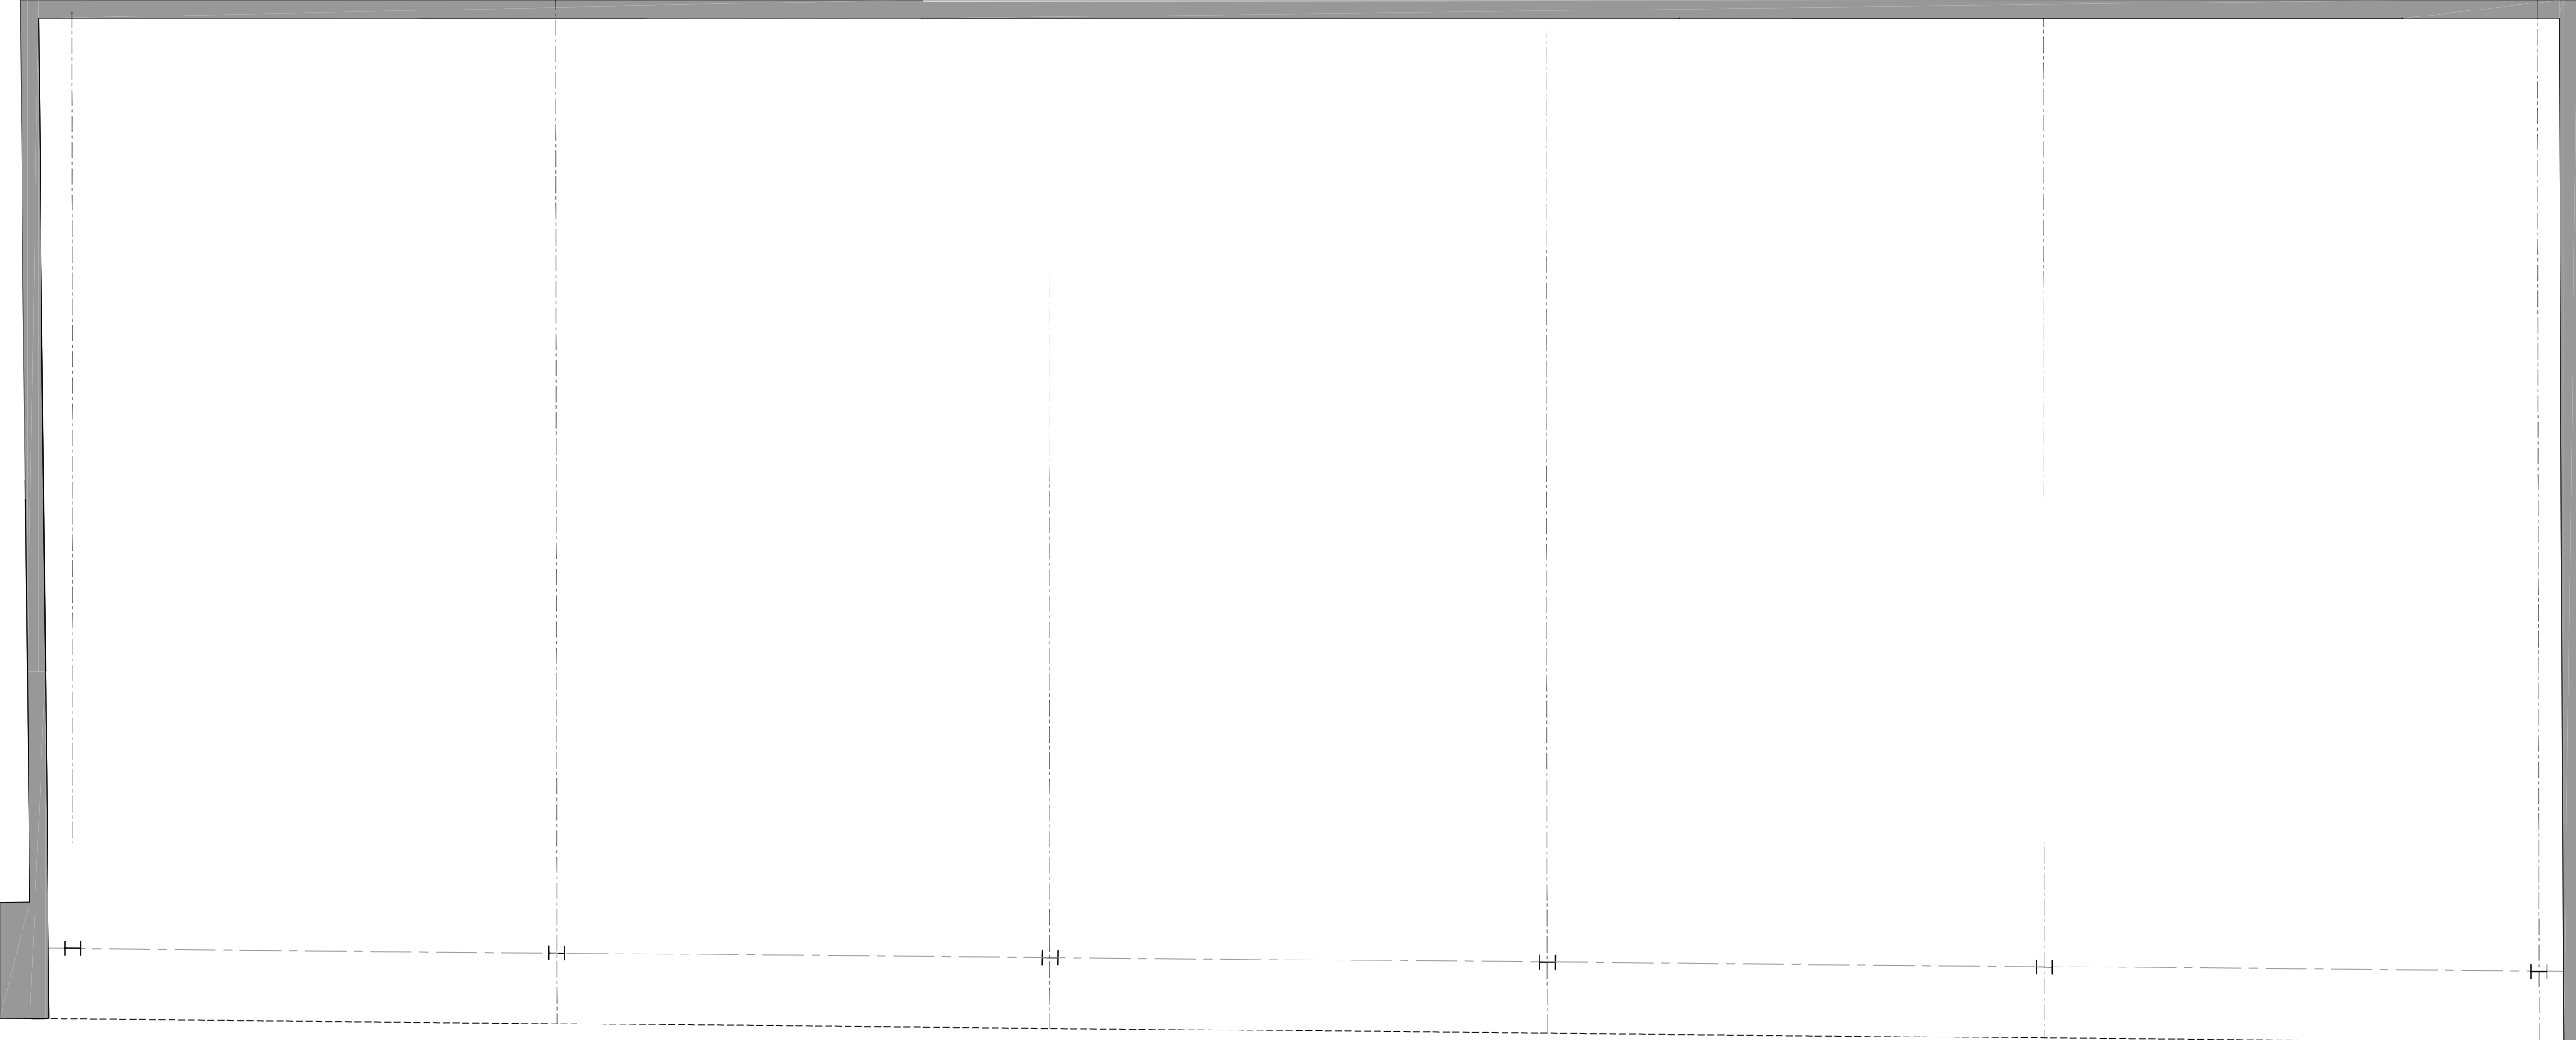


Existing Ground Floor Plan scale 1:50 @ A1

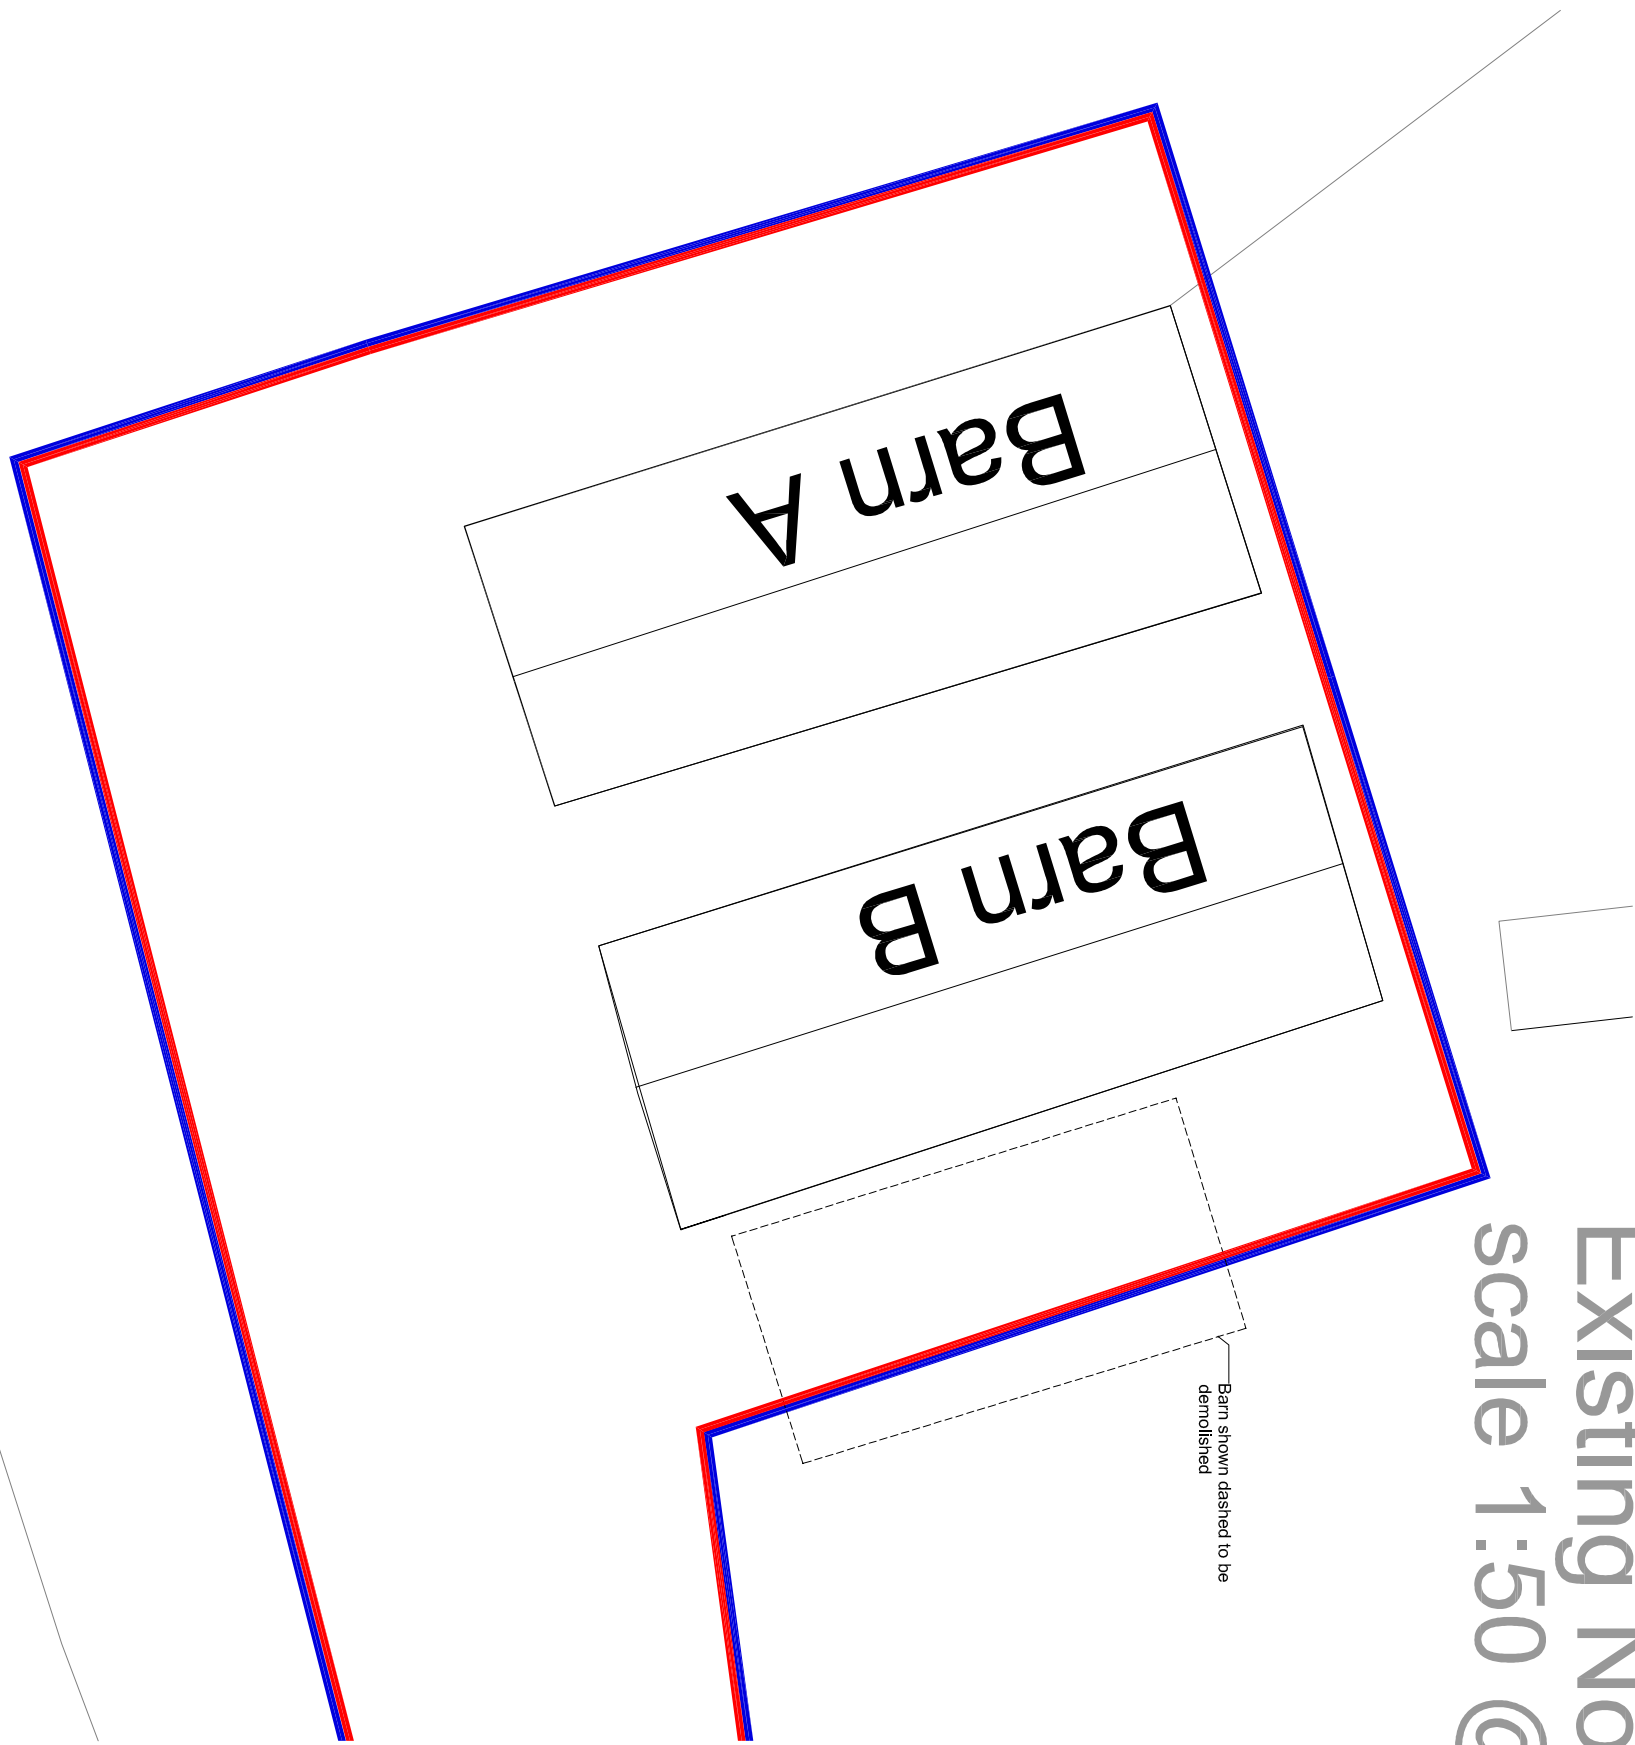

Existing Site Plan
scale 1:200 @ A1

Rev.	Drawn	Comments	Date

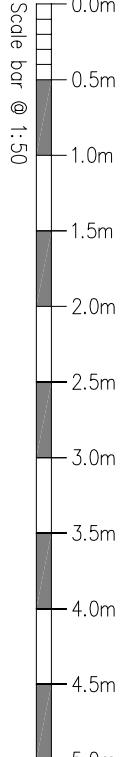

MAC

ARCHITECTURAL DESIGN LTD
Moorland House, 123 Moorland Road, Burslem, ST6 1JD,
T:01782 505392 Estimating@mac-arch.co.uk

Client:

Mr & Mrs J Harrison

Project:

**Proposed Replacement
Dwellings at Apestford
Farm, Apestford, Nr. Bradnop
Leek, Staffordshire.**

Title: Barn A

Existing Plans and Elevations

Status:

Planning