




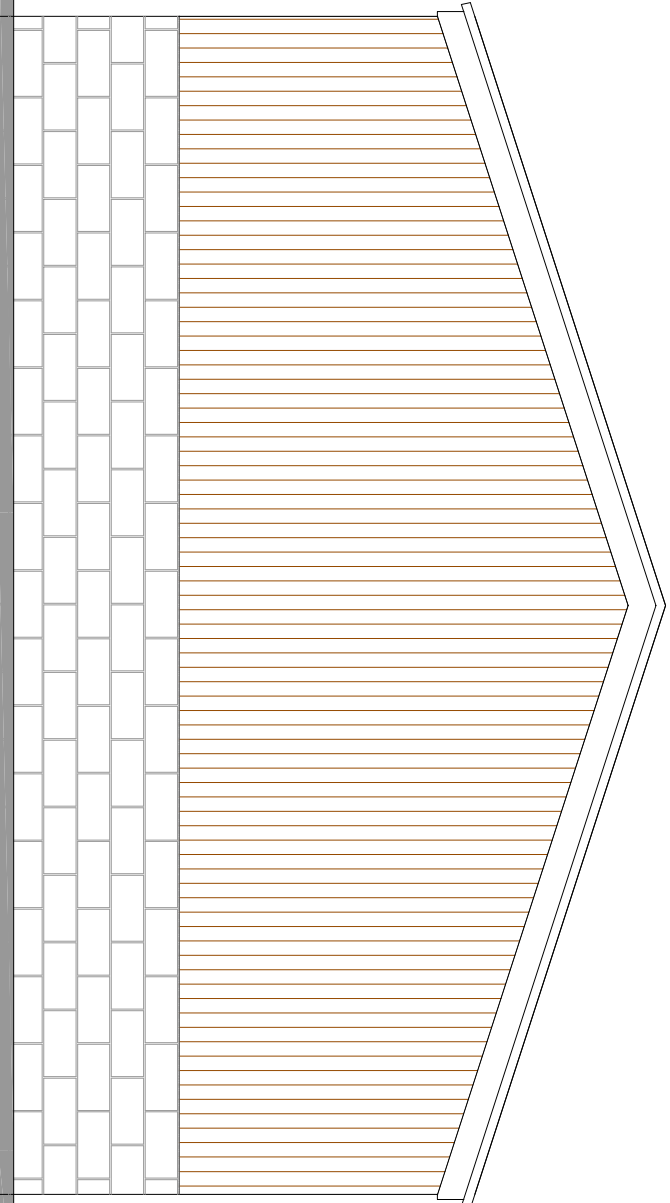


Existing South East Elevation
scale 1:50 @ A1

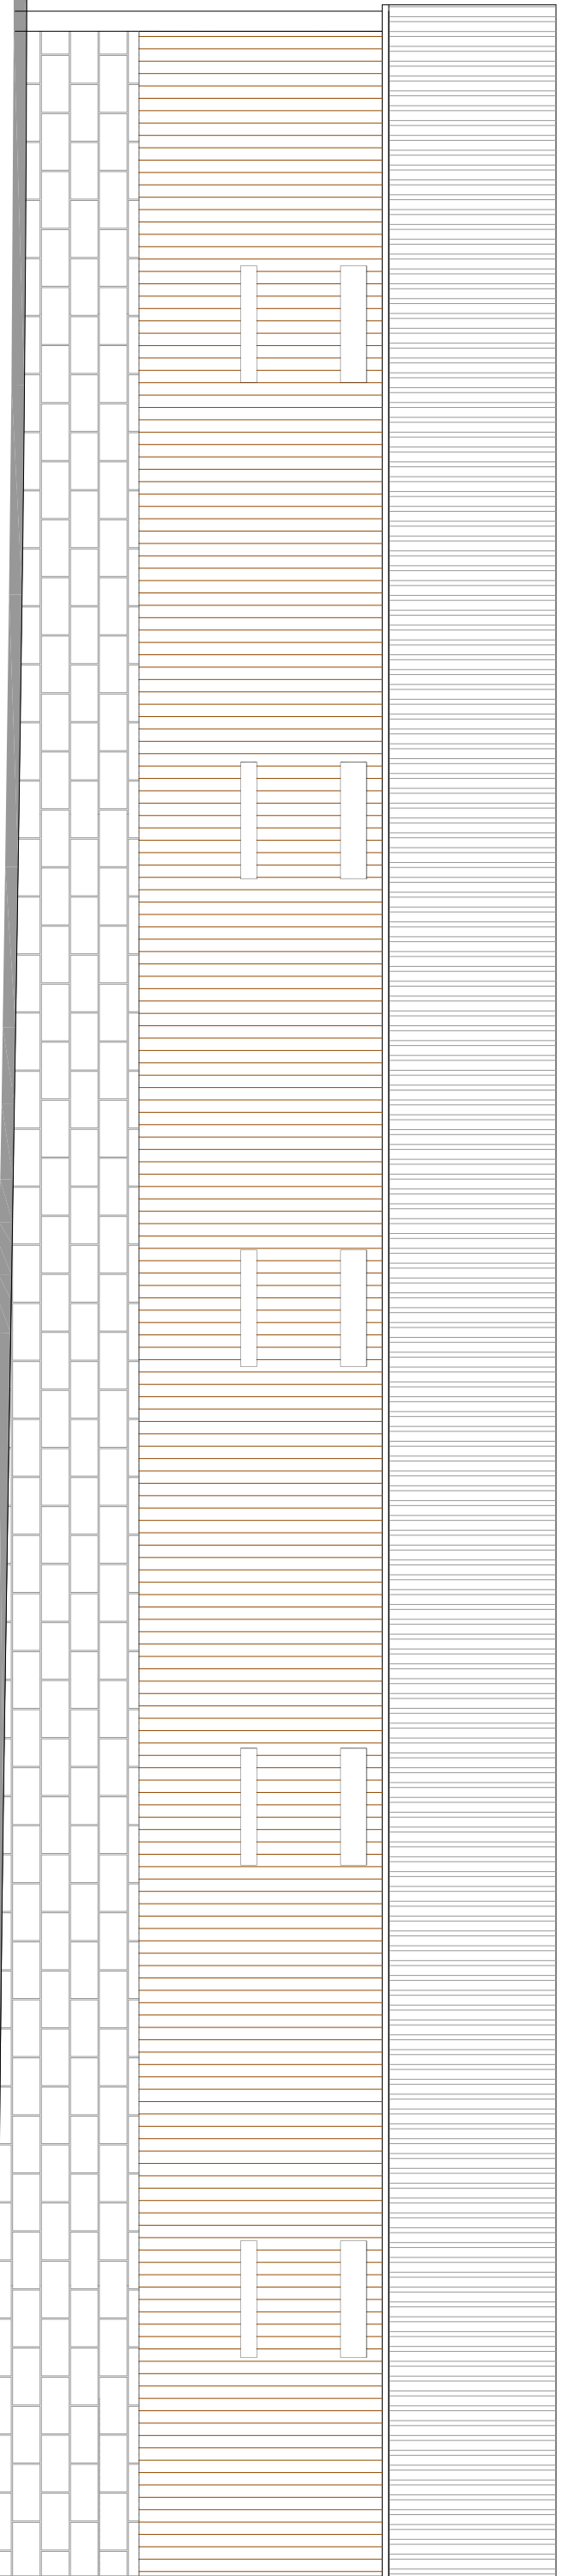


Existing North East Elevation scale 1:50 @ A1

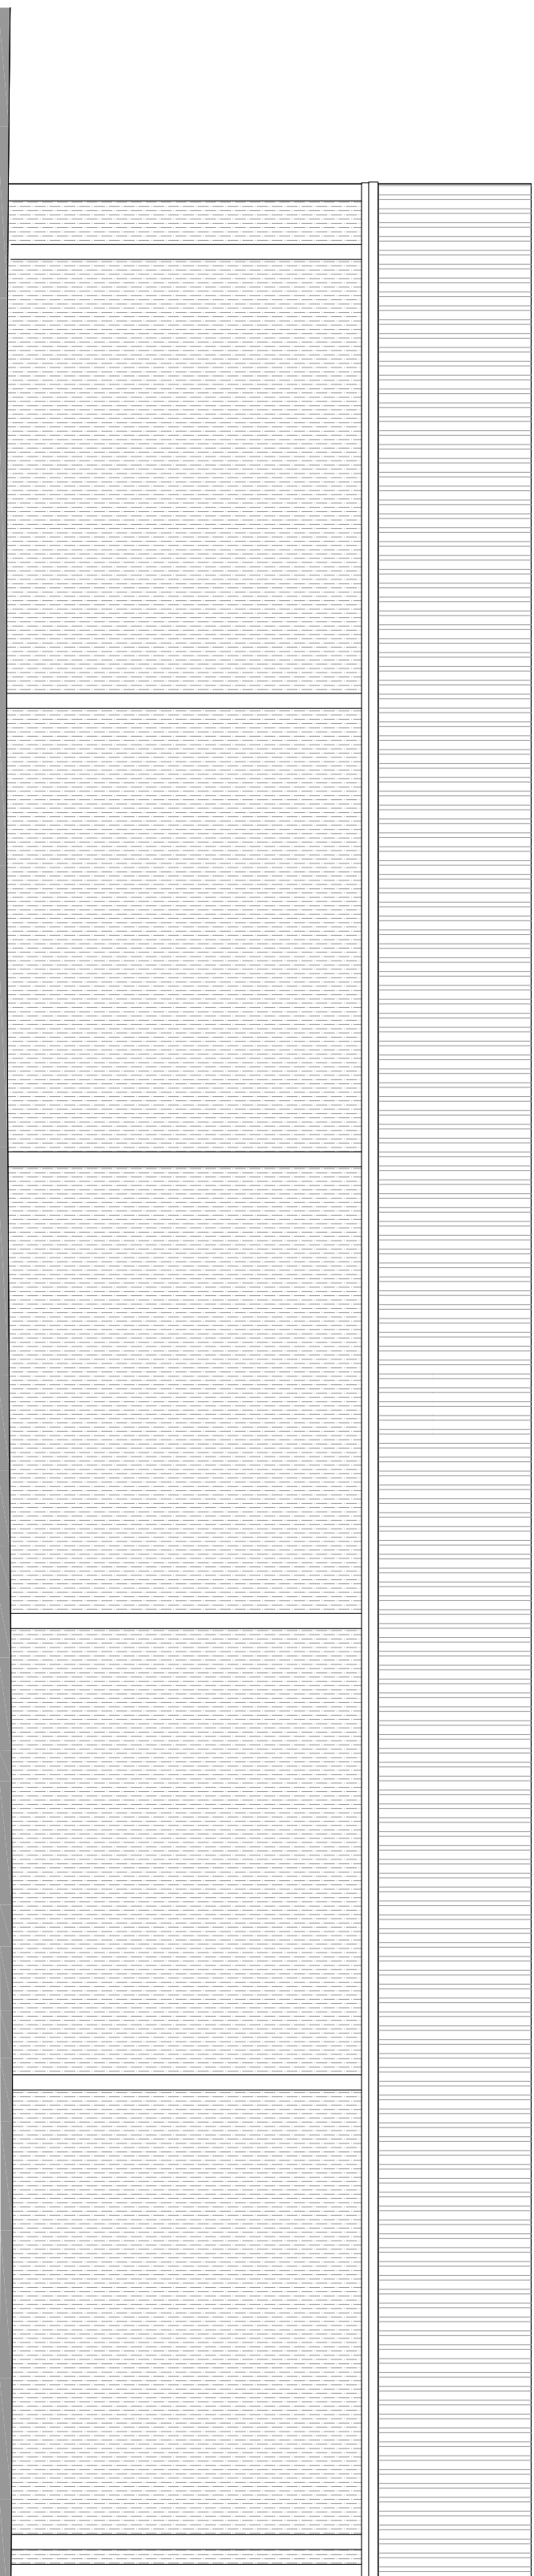

Existing South West Elevation scale 1:50 @ A1


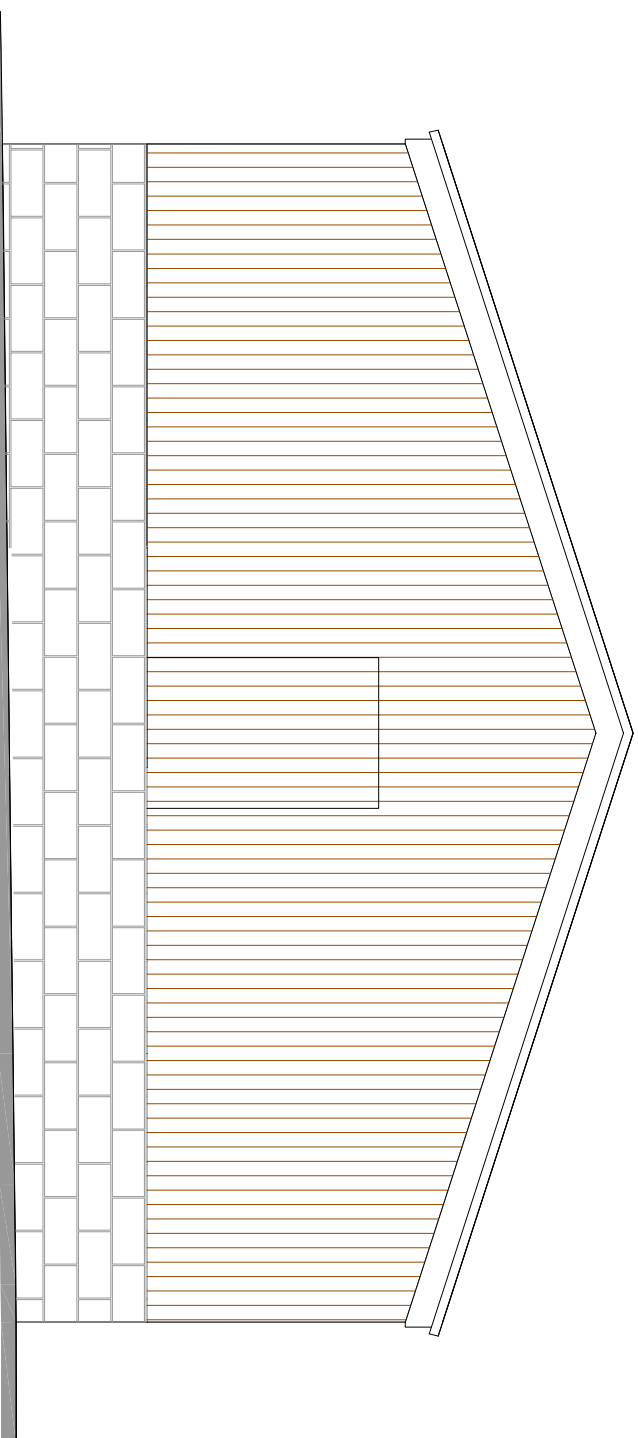


Existing North West Elevation
scale 1:50 @ A1

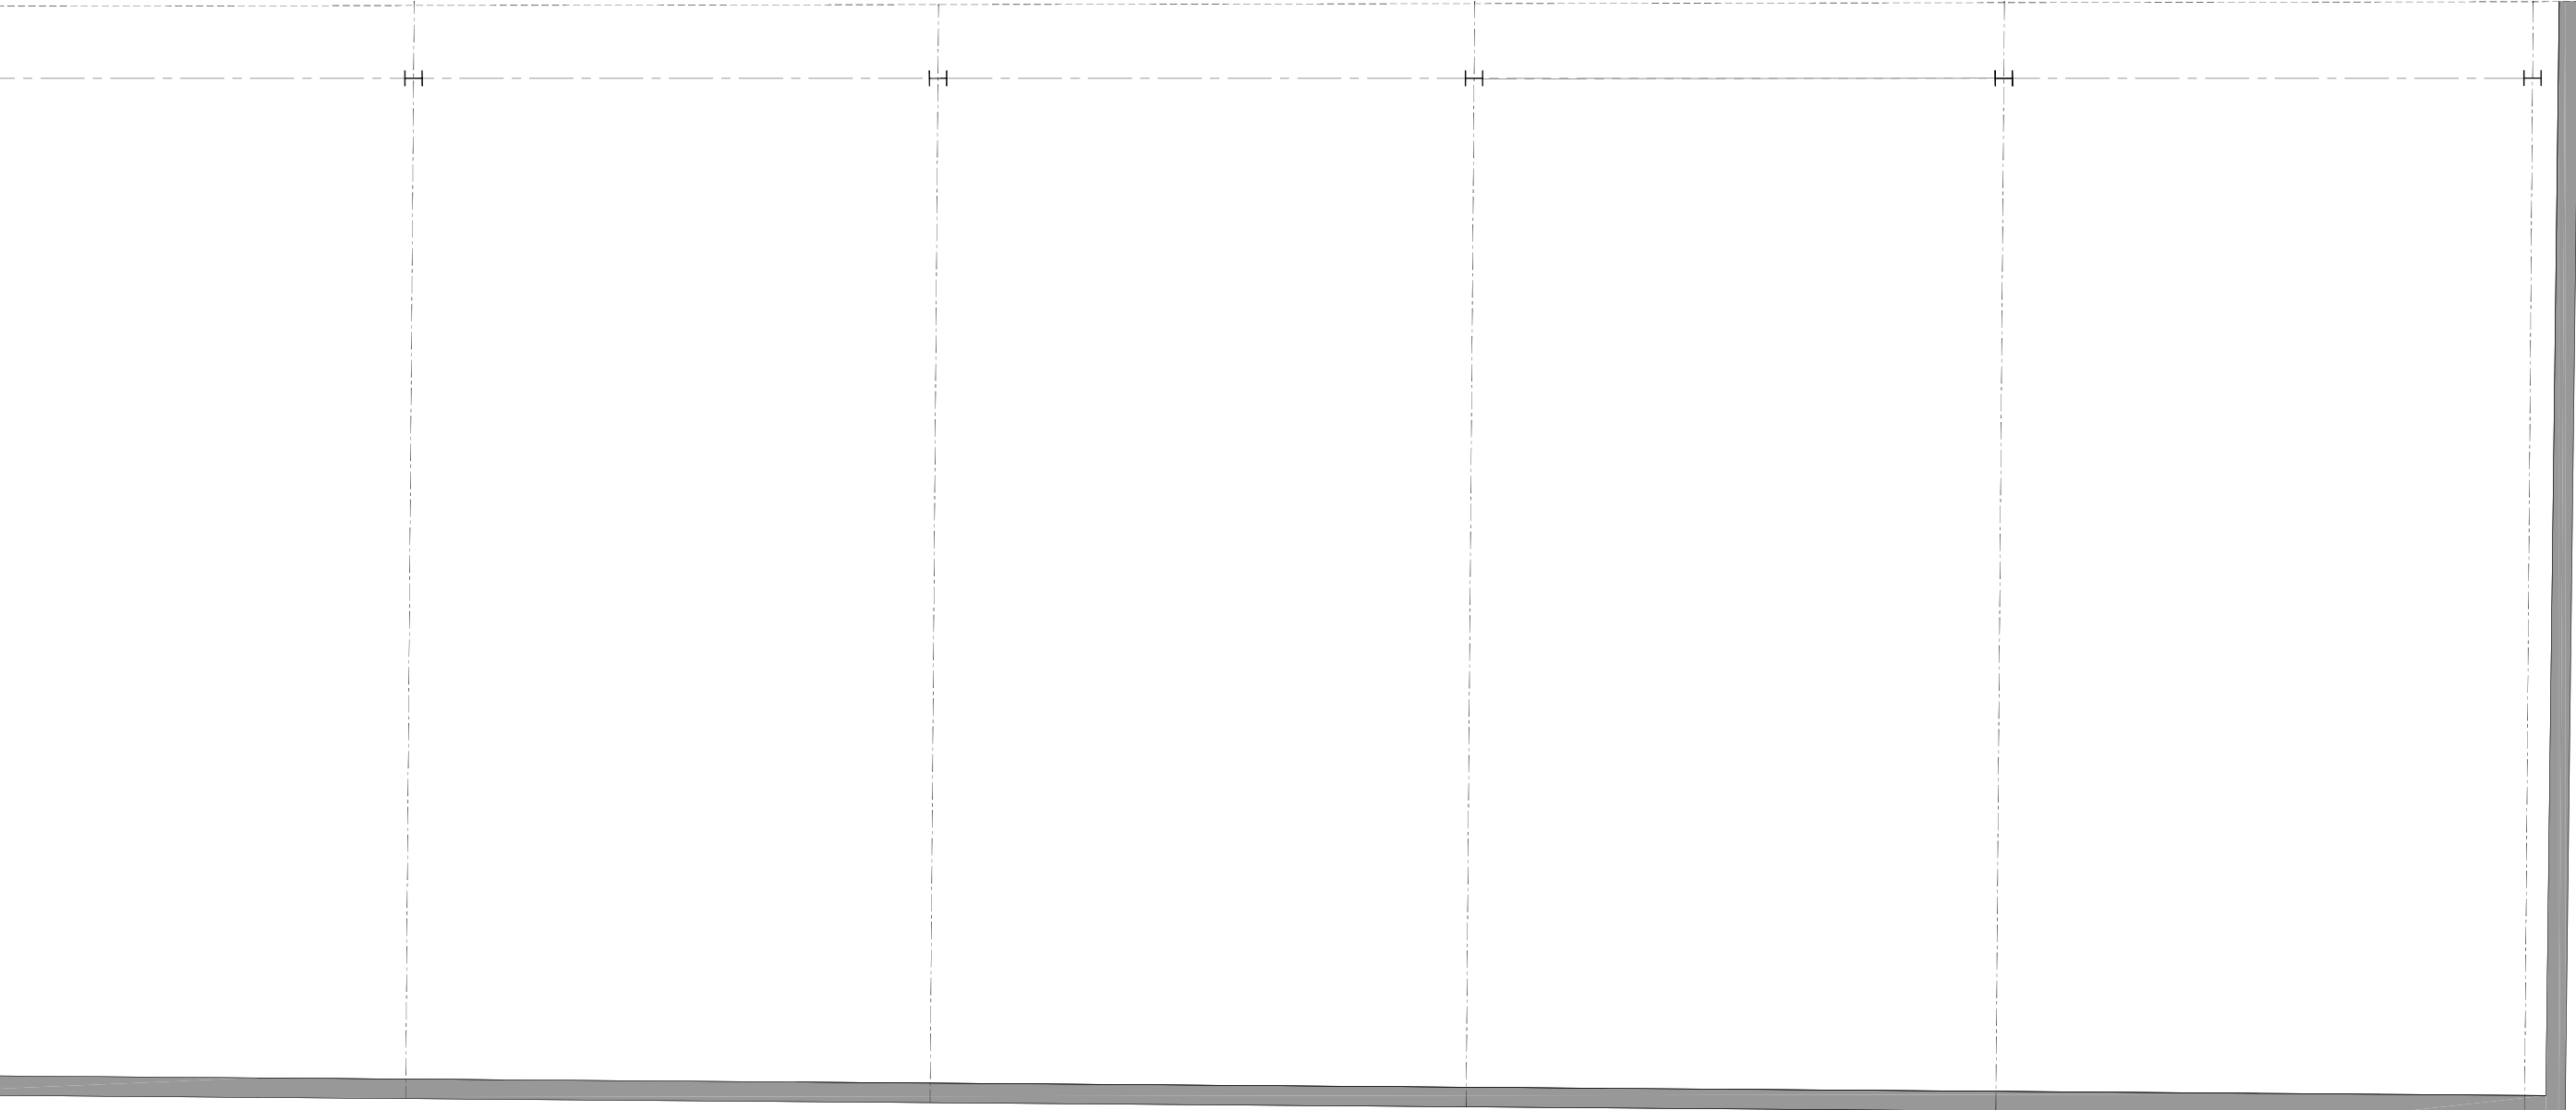


Existing Ground Floor Plan

scale 1:50 @ A1

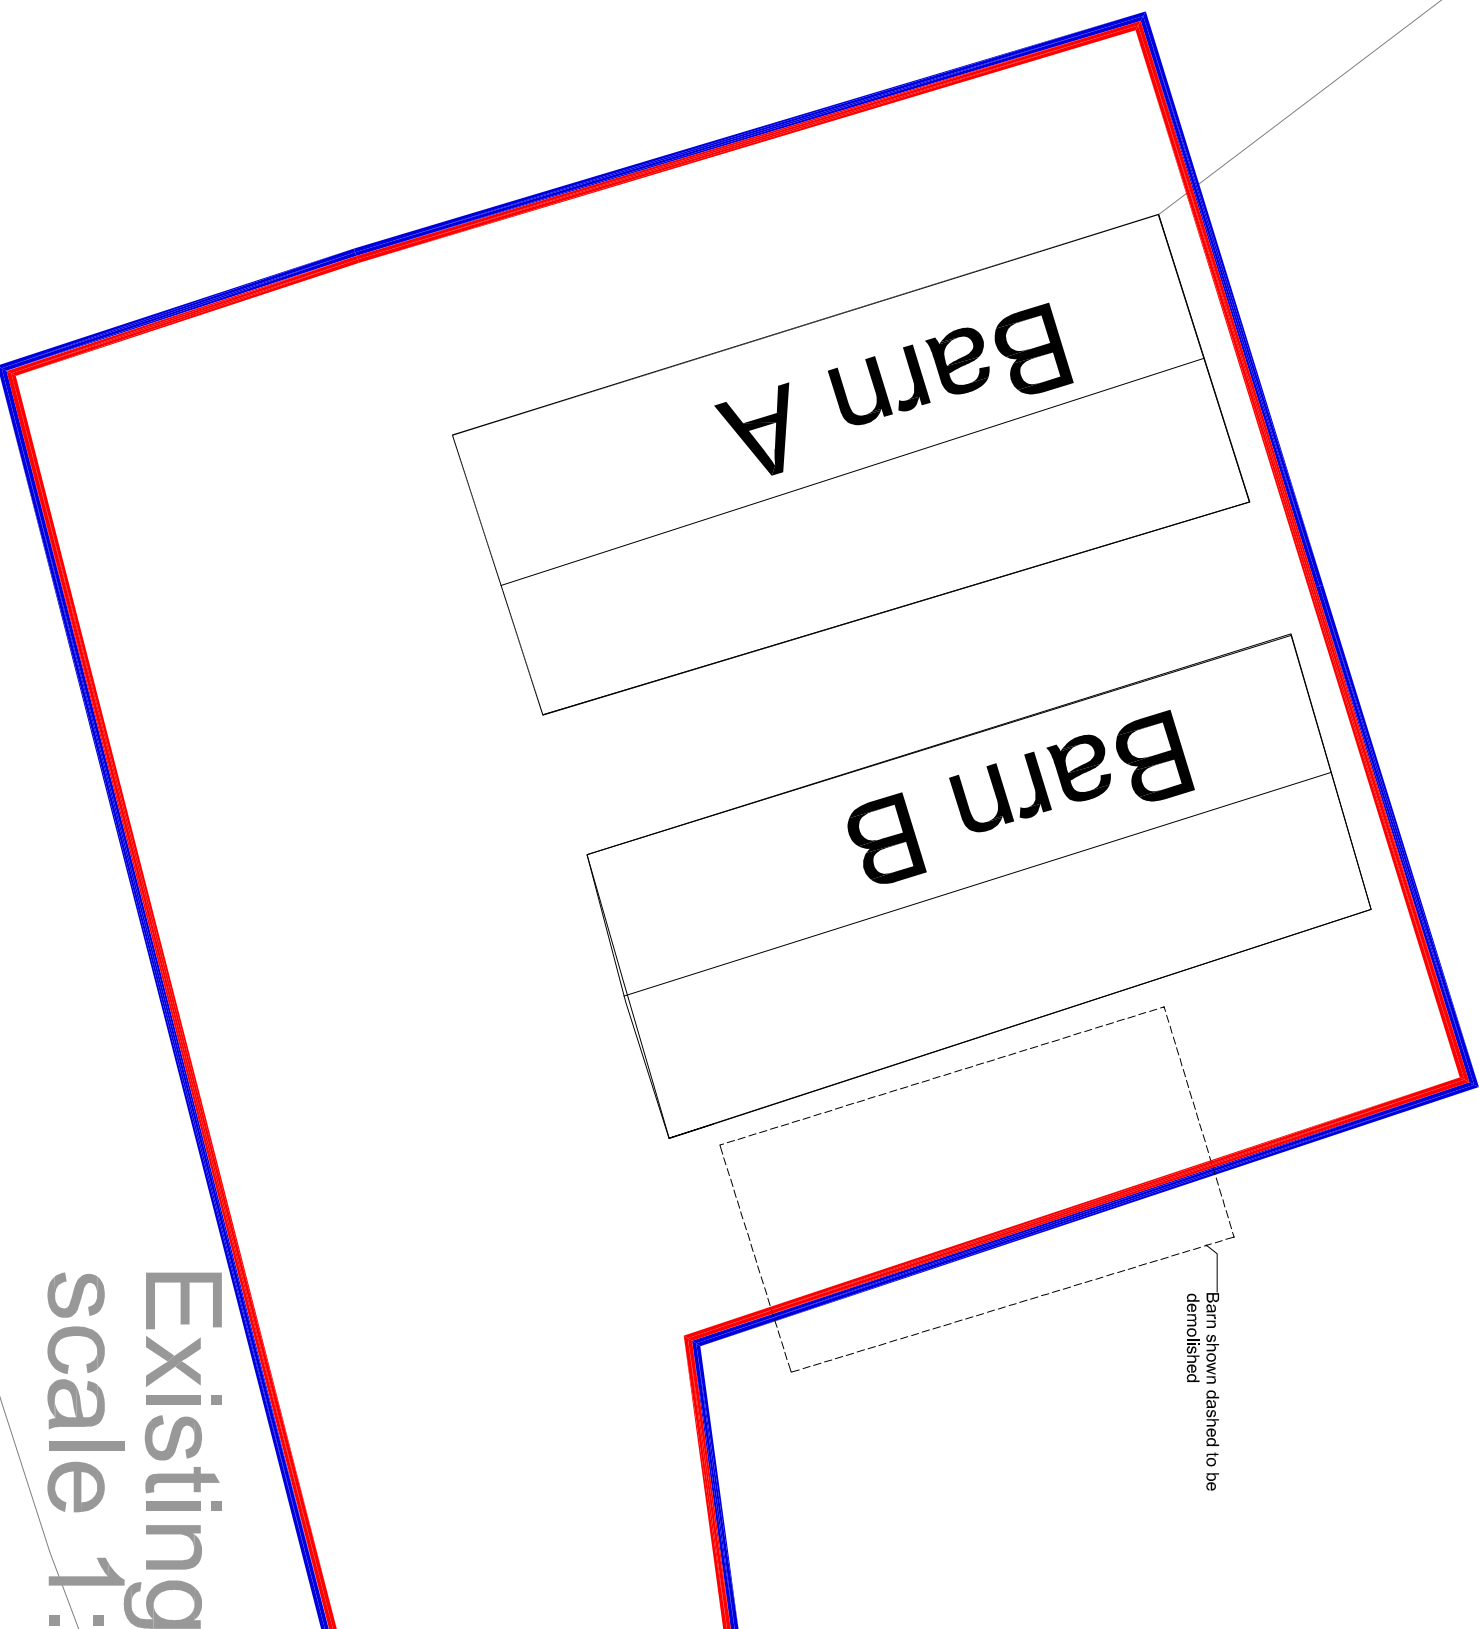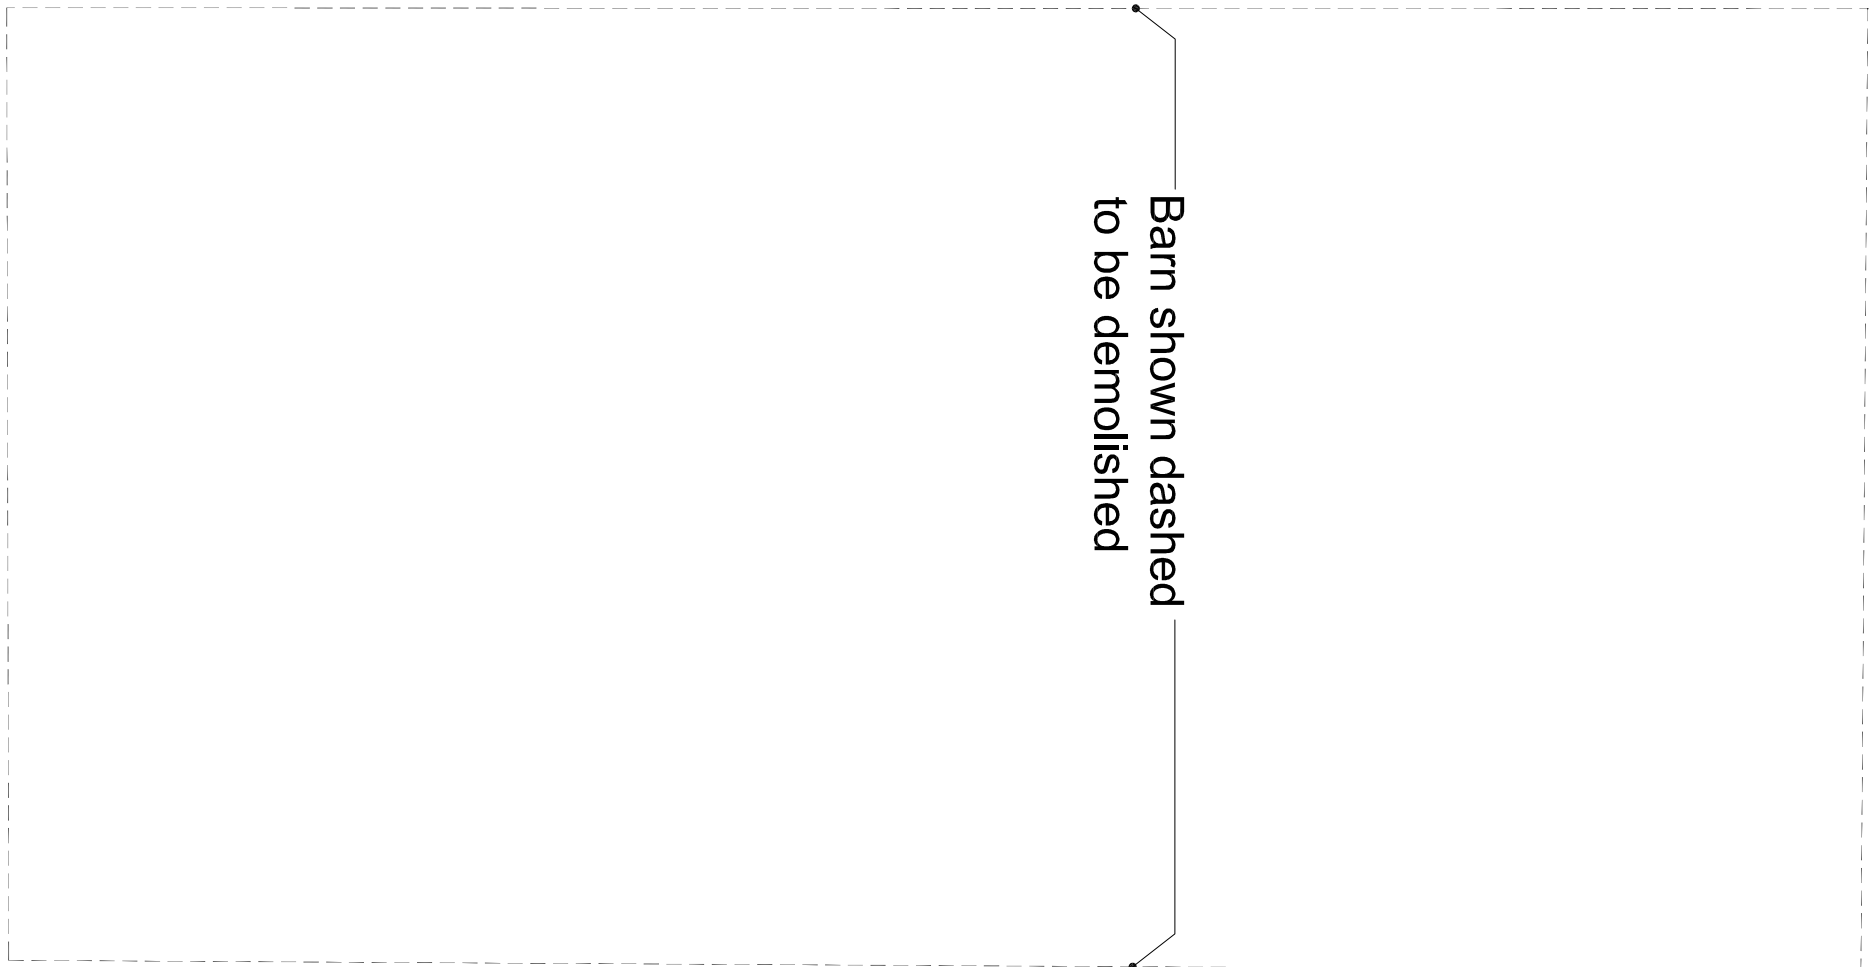

Existing Site Plan
scale 1:200 @ A1

Rev.	Drawn	Comments	Date

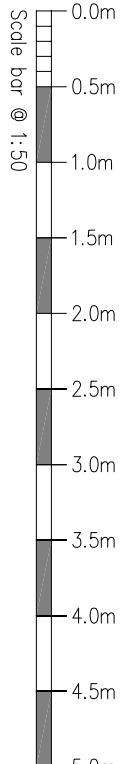

MAC

ARCHITECTURAL DESIGN LTD
Moorland House, 123 Moorland Road, Burslem, ST6 1JD,
T:01782 505392 E:admin@mac-arch.co.uk

Client:

Mr & Mrs J Harrison

Project:

**Proposed Replacement
Dwellings at Apestford
Farm, Apestford, Nr. Bradnop
Leek, Staffordshire.**

**Title: Barn B
Existing Plans and Elevations**

**Status:
Planning**