


Copyright of this drawing is vested in the Architect and it must not be copied or reproduced without consent. Figured dimensions only are to be taken from this drawing. All contractors must visit the site and be responsible for taking and checking all dimensions relative to their work. Hewitt&Carr Architects Ltd are to be advised of any variation between drawings and site conditions. CLIENTS ARE ADVISED TO CLARIFY DIMENSIONS WITH THE ARCHITECT PRIOR TO SETTING OUT AND NOT TO SCALE FROM THE DRAWING.

Rev.	Drawn	Comments	Date
A	SG	Amended in line with design development	27/06/2023
B	SG	Pitch Amended to 35°	07/11/2023
C	SG	Additional openings side elevation, canopy over front door.	13/05/2024

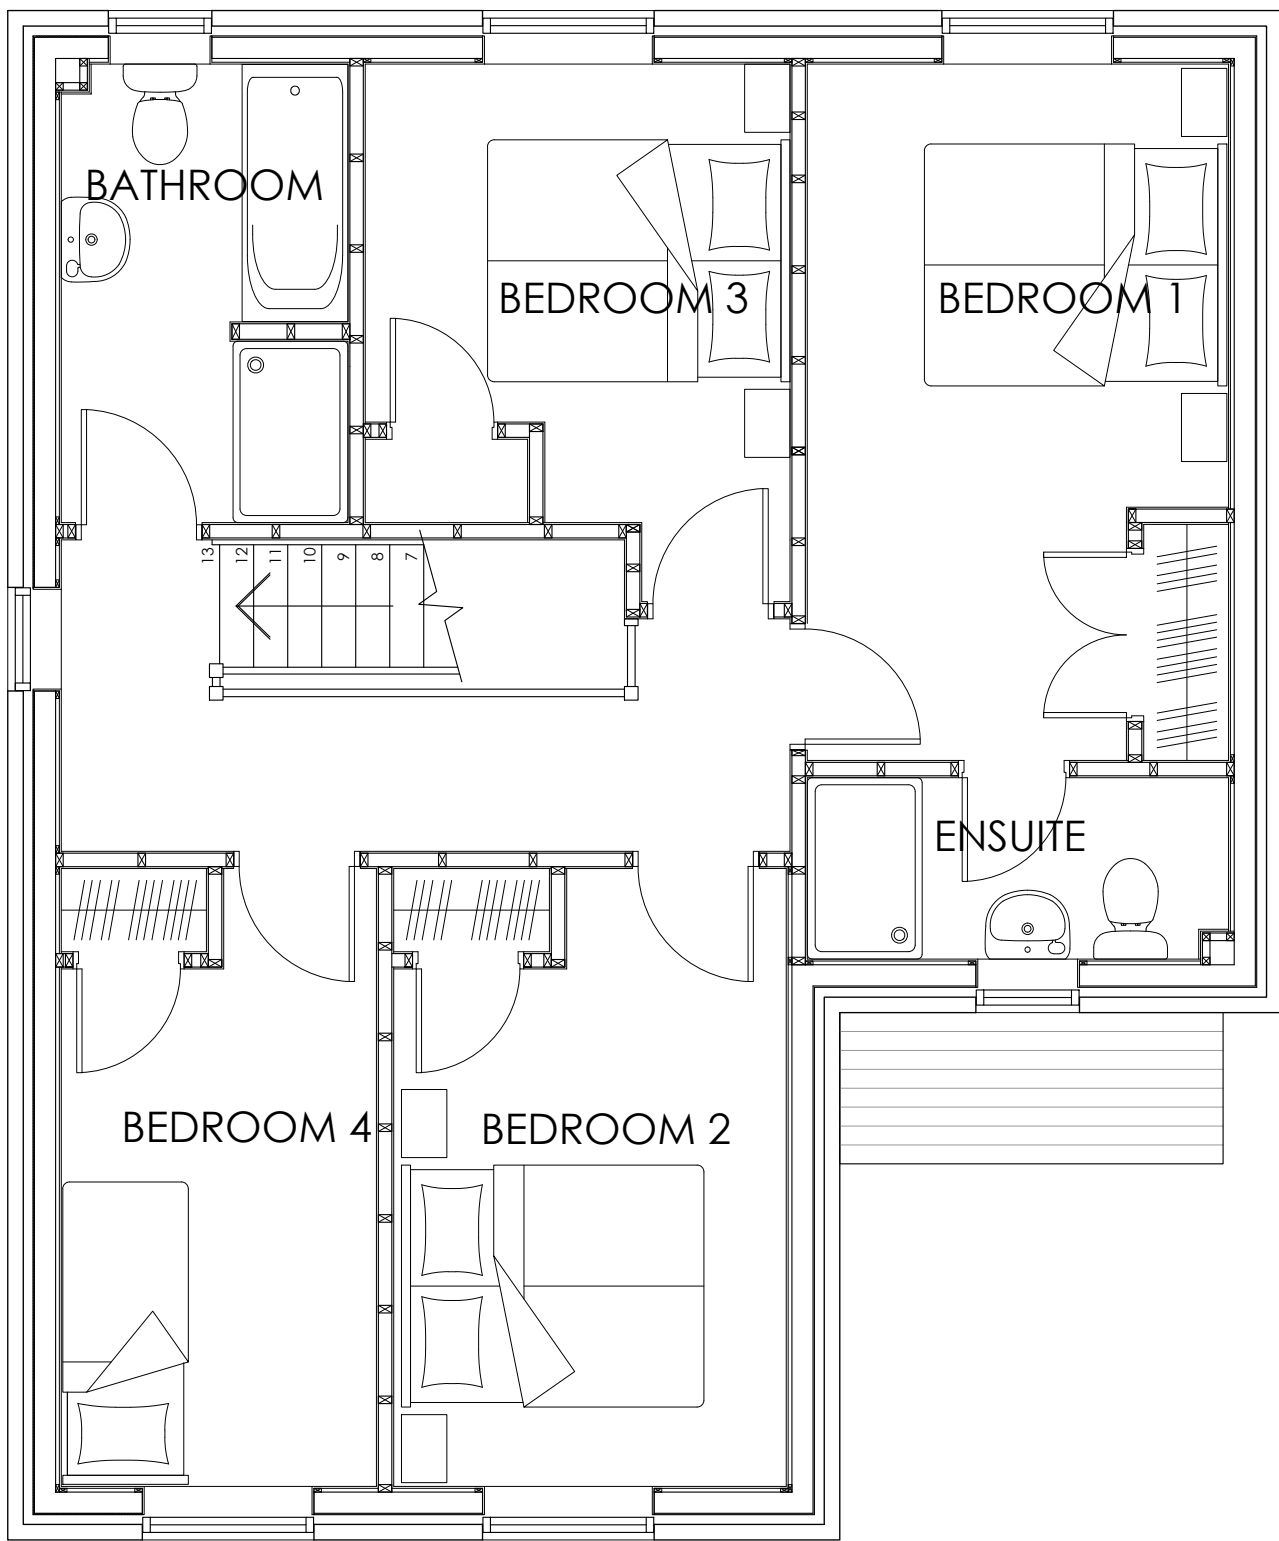


First Floor Plan 1:50




Rear Elevation 1:50



Side Elevation 1:50

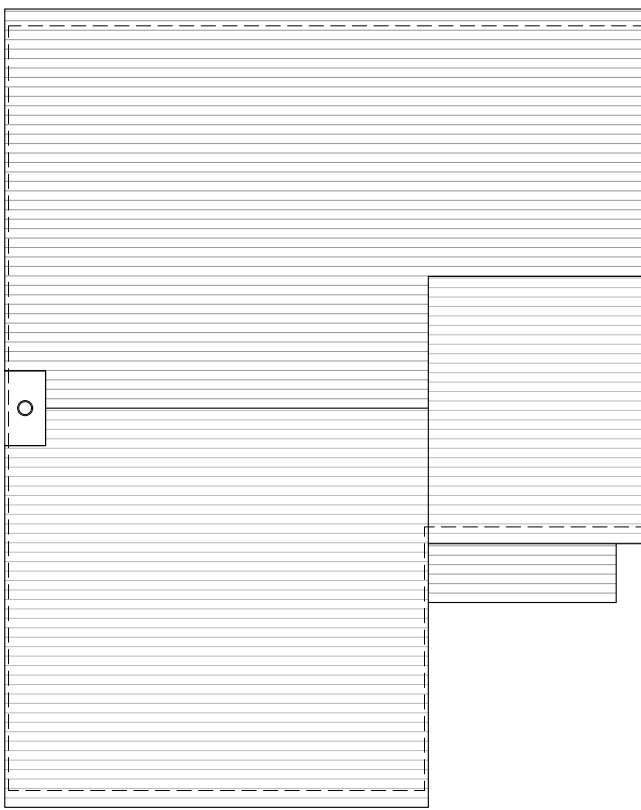


Roof Plan 1:100

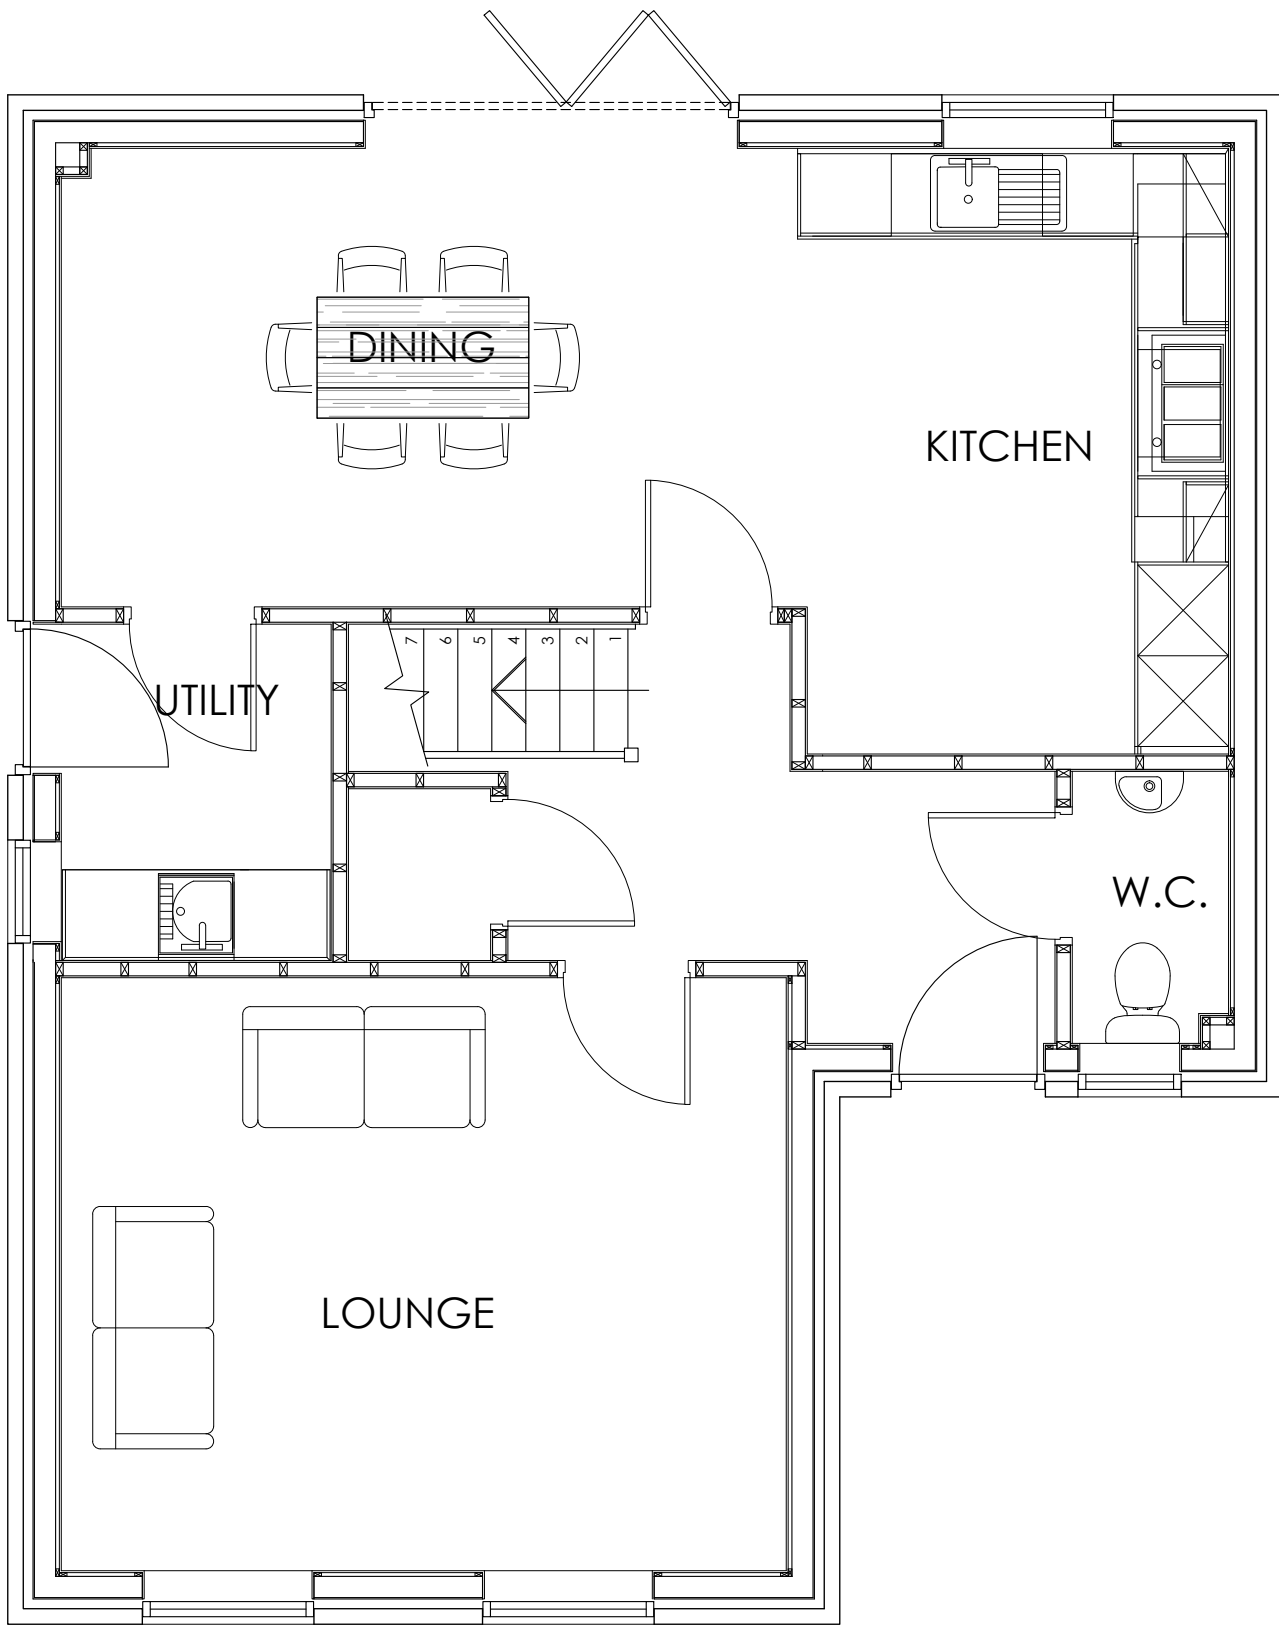

Ground Floor Plan 1:50



Front Elevation 1:50

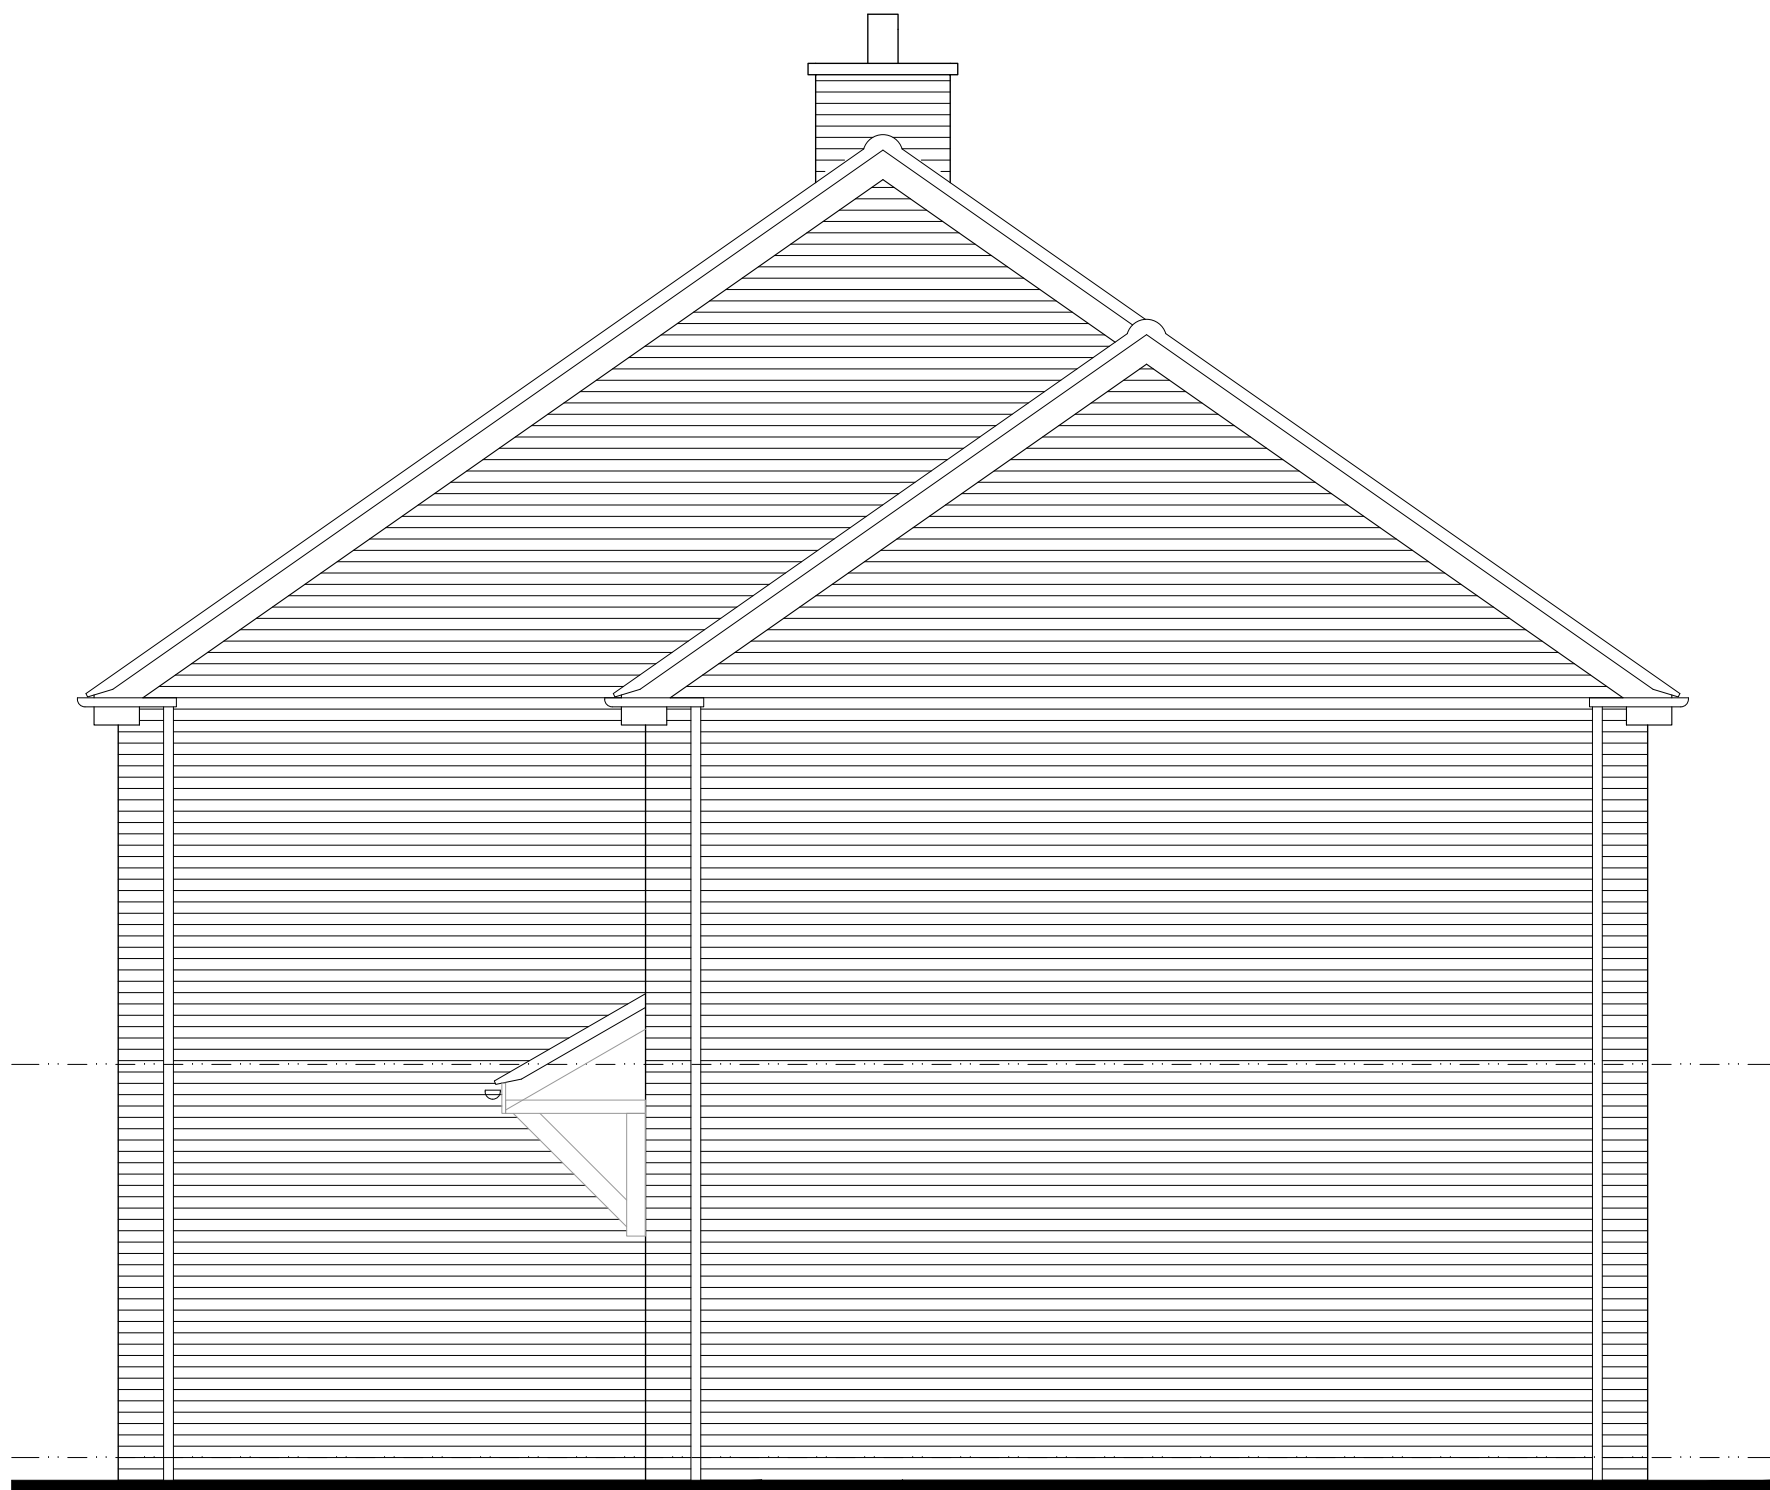

Side Elevation 1:50

Type C 4 Bed

GIA - 127sqm/1367sqft

Hewitt&CarrArchitects

A: DaisyBank House | 17-19 Leek Road | Cheadle | ST10 1JE
T: 01538 756888
E: enquiries@hcarchitects.co.uk
W: www.hcarchitects.co.uk

Client
Markden Homes

Project
Residential Development at Land Off
Tenford Lane, Upper Tean

Title
House Type C: Detached 4 Bed
Plans and Elevations

Status
PLANNING

Date
April 2023

Scale @A1
As Stated


Project No
01204

Drawing No.
PL(0)04

Drawn
SG

Checked

Rev
C

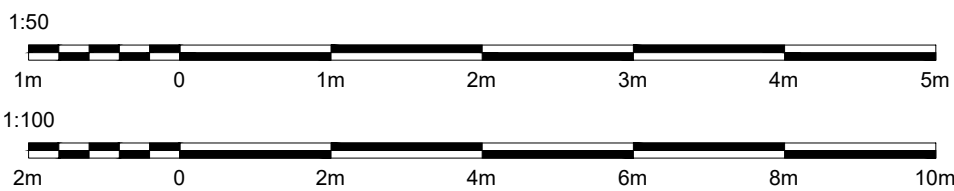

PLANNING

File Ref: H&C 001