





Front Elevation 1:50

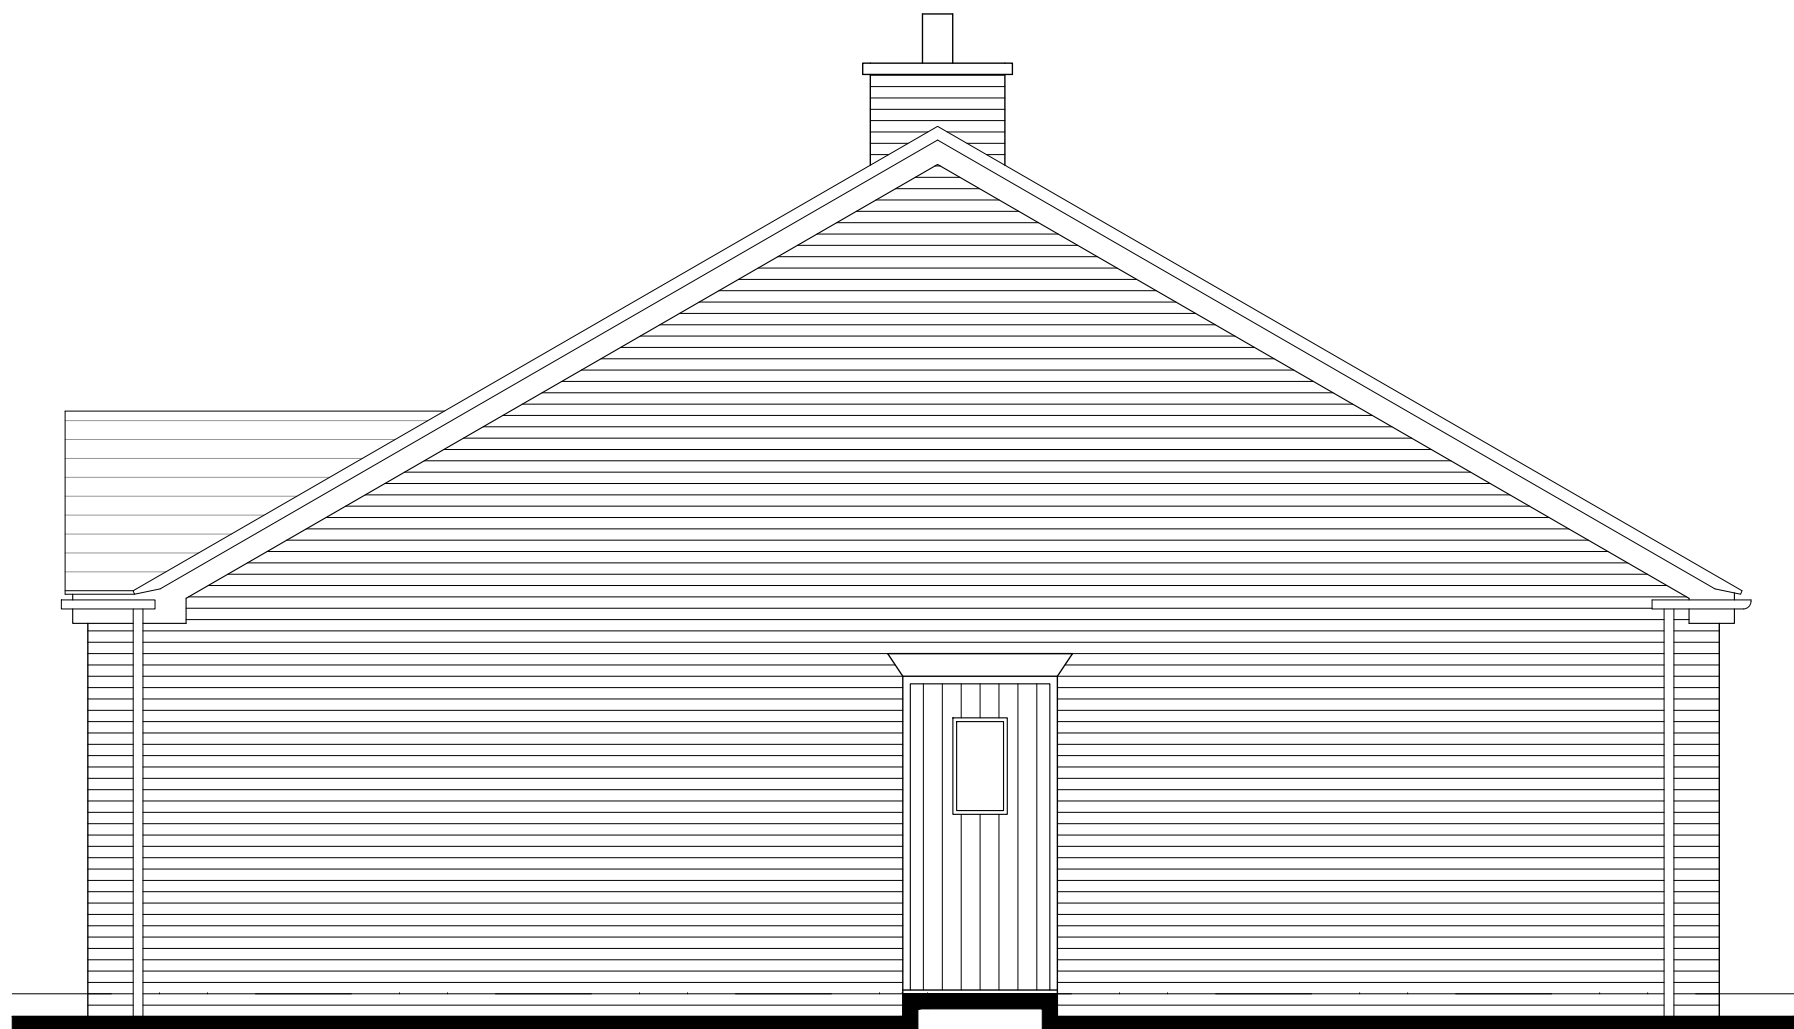


Side Elevation 1:50




Rear Elevation 1:50

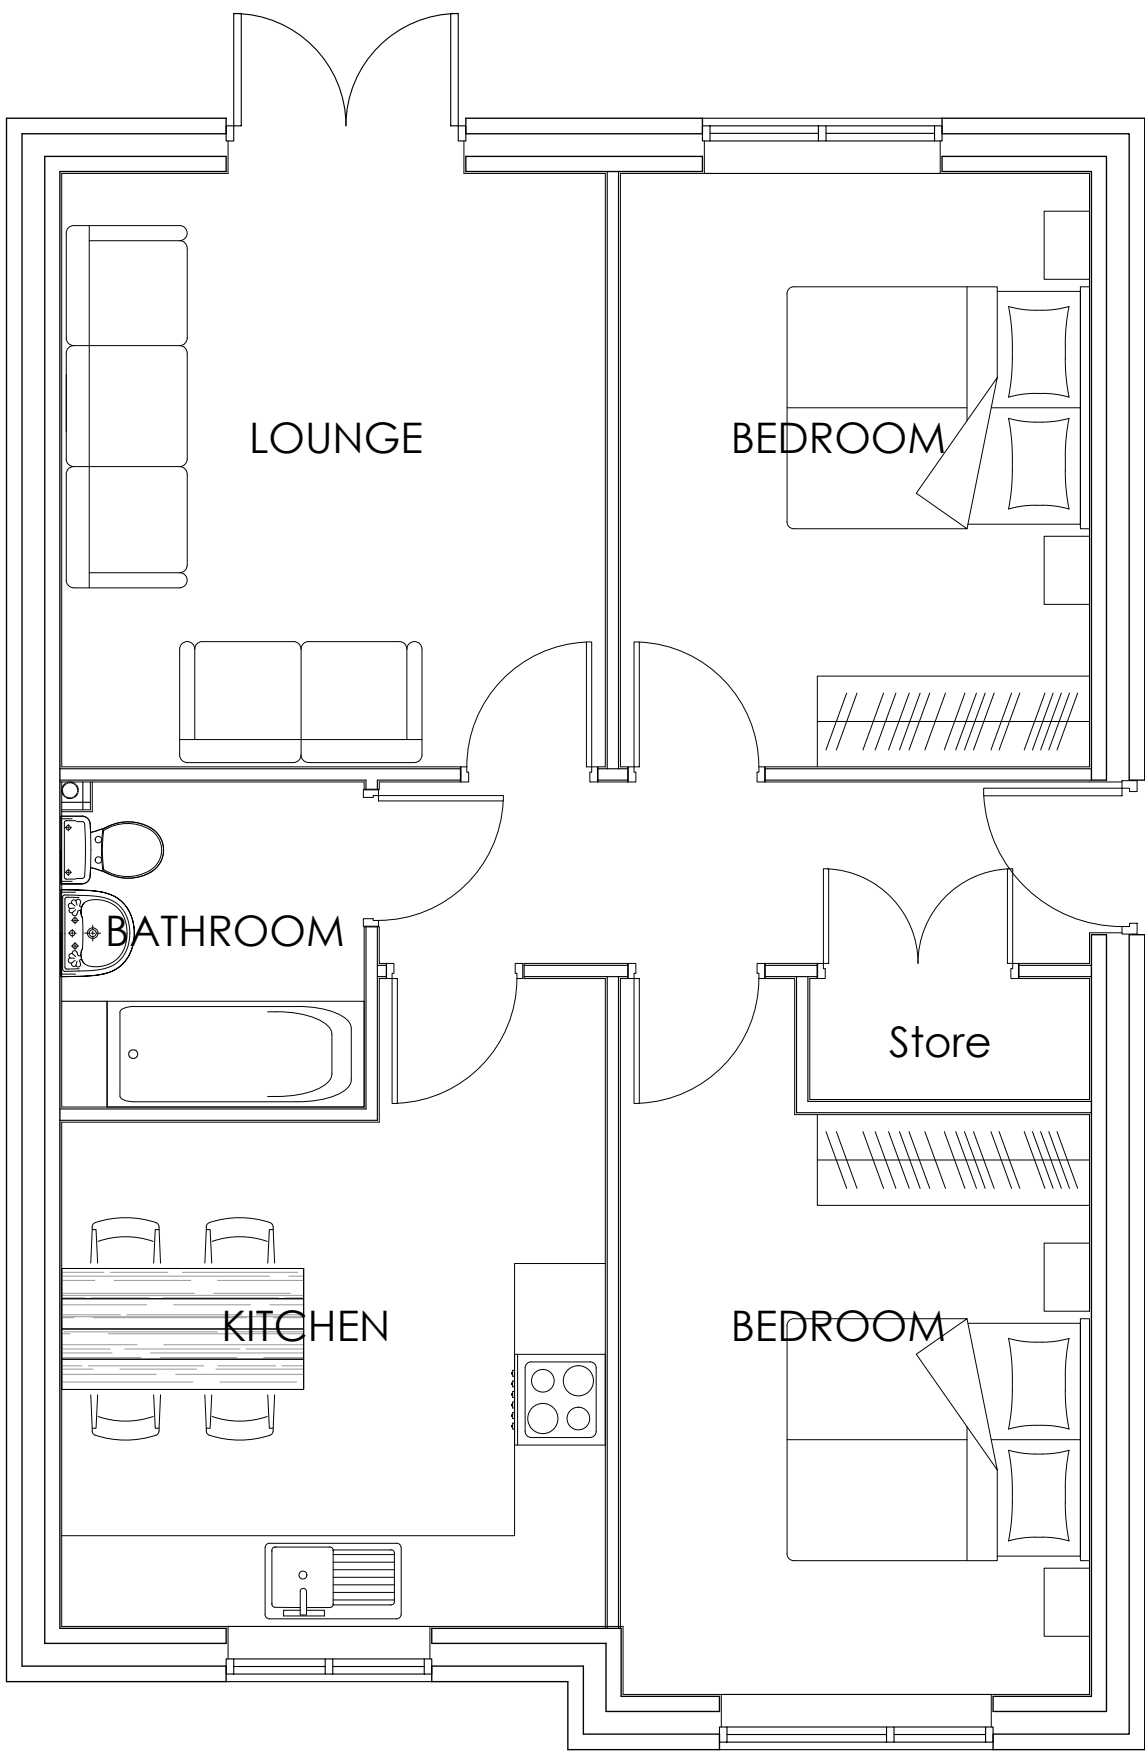

Ground Floor Plan 1:50

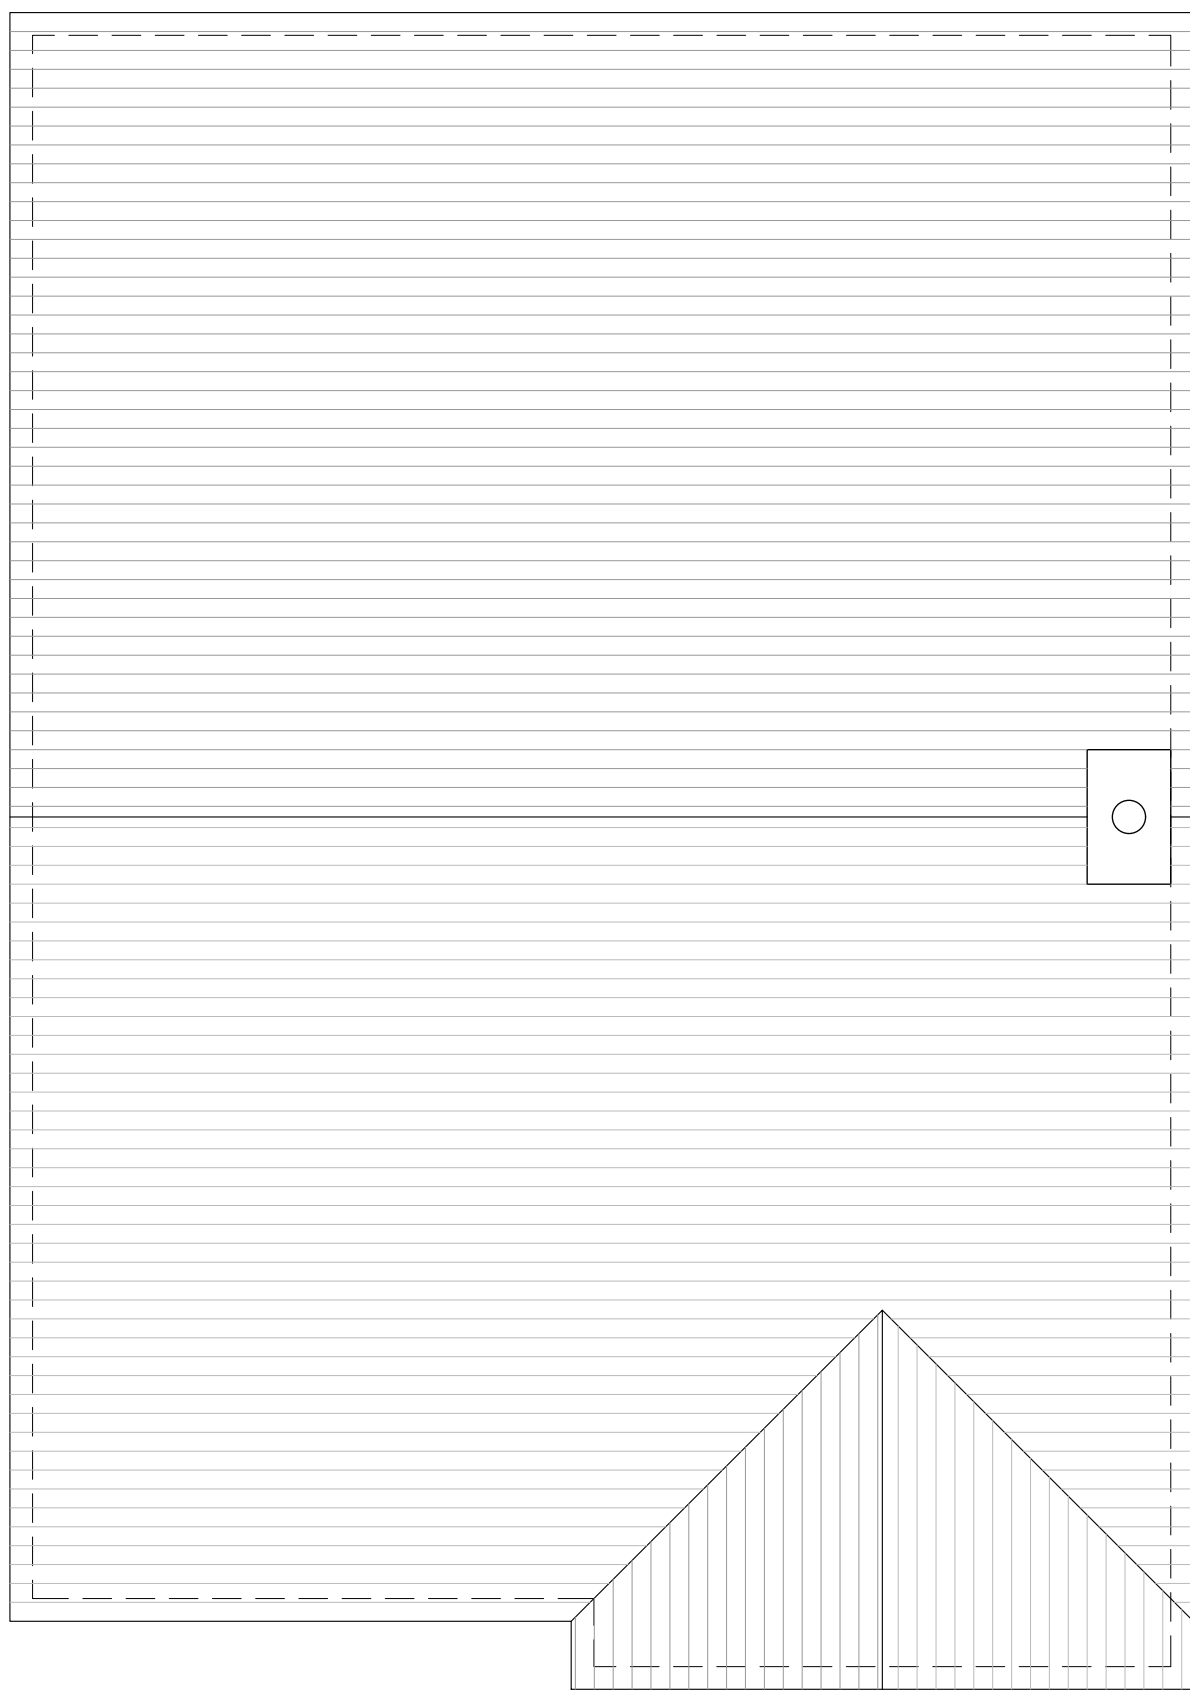


Roof Plan 1:50

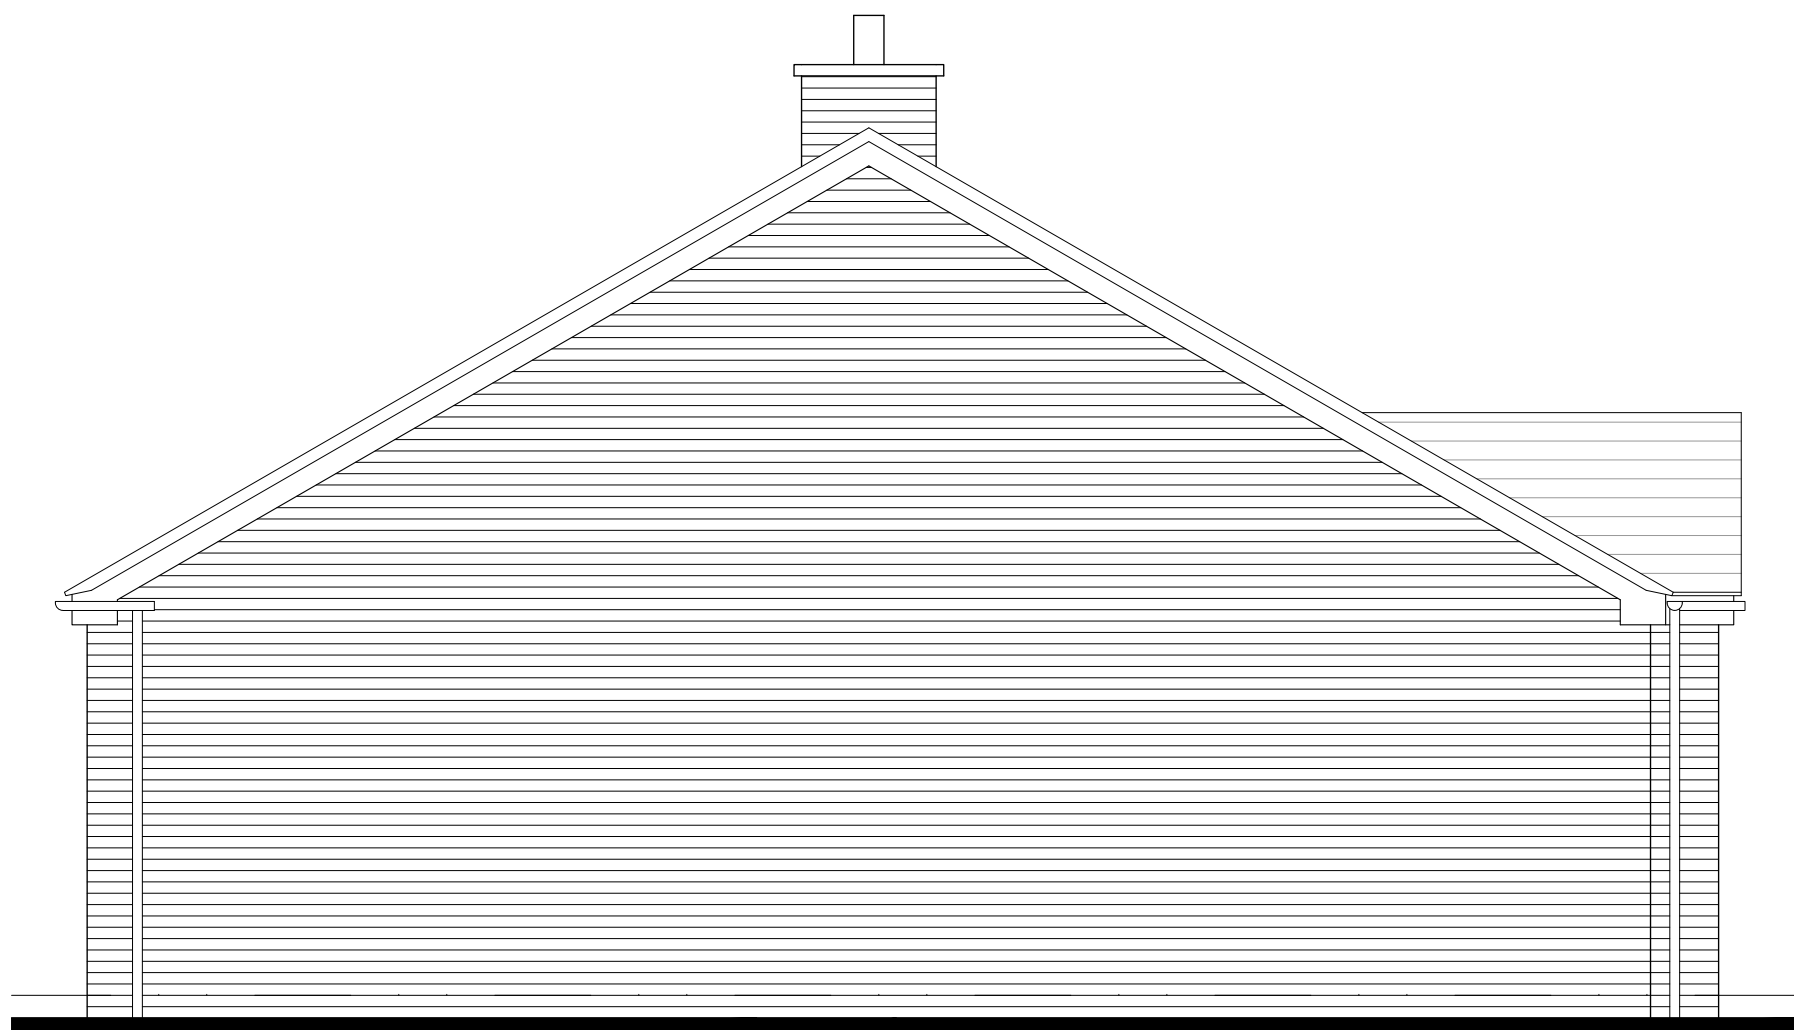

Side Elevation 1:50

Type K1 2 Bed - detached

GIA - 66.7sqm/718sqft

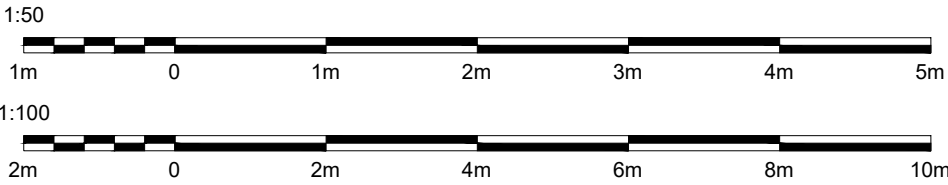

Hewitt&CarrArchitects
A: DaisyBank House | 17-19 Leek Road | Cheadle | ST10 1JE
T: 01538 756888
E: enquiries@hcarchitects.co.uk
W: www.hcarchitects.co.uk

Client
Markden Homes

Project
Residential Development at Land Off
Tenford Lane, Upper Tean

Title
House Type K1: Detached
2 Bed Bungalow
Plans and Elevations

Status
Planning

Date
Jan 2024

Scale @A1
As Stated

Project No
01204

Drawing No.
PL(0)16

Drawn
SG

Checked

Rev