



Elevation Details


South East Elevation

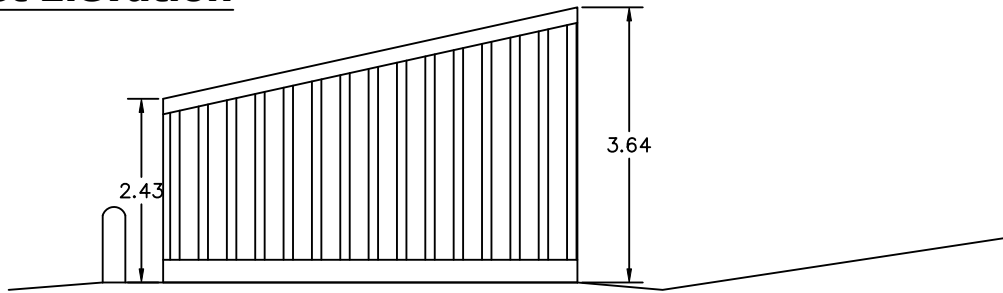


North West Elevation

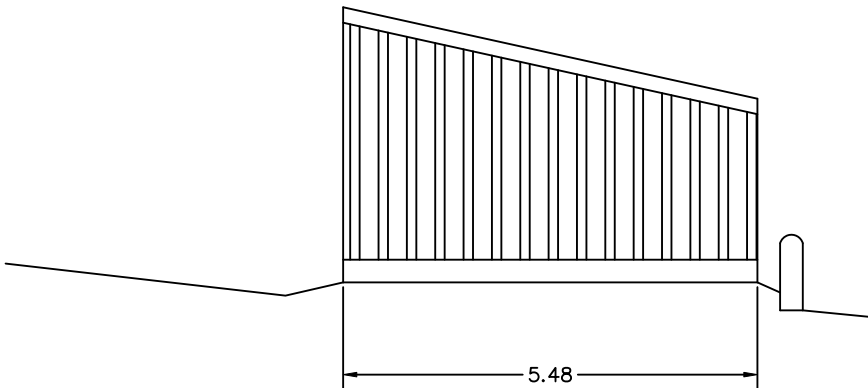


South West Elevation

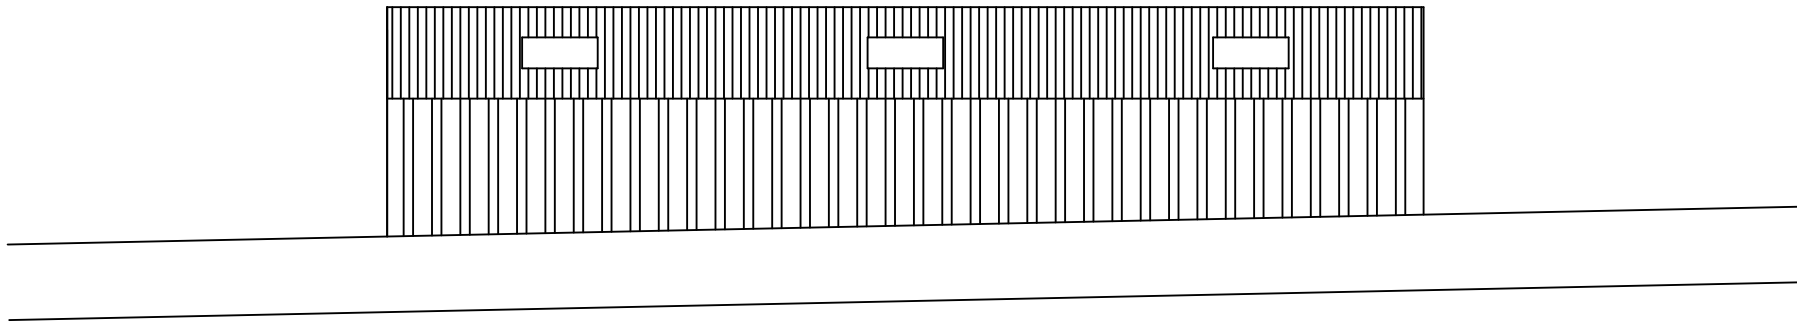

North East Elevation

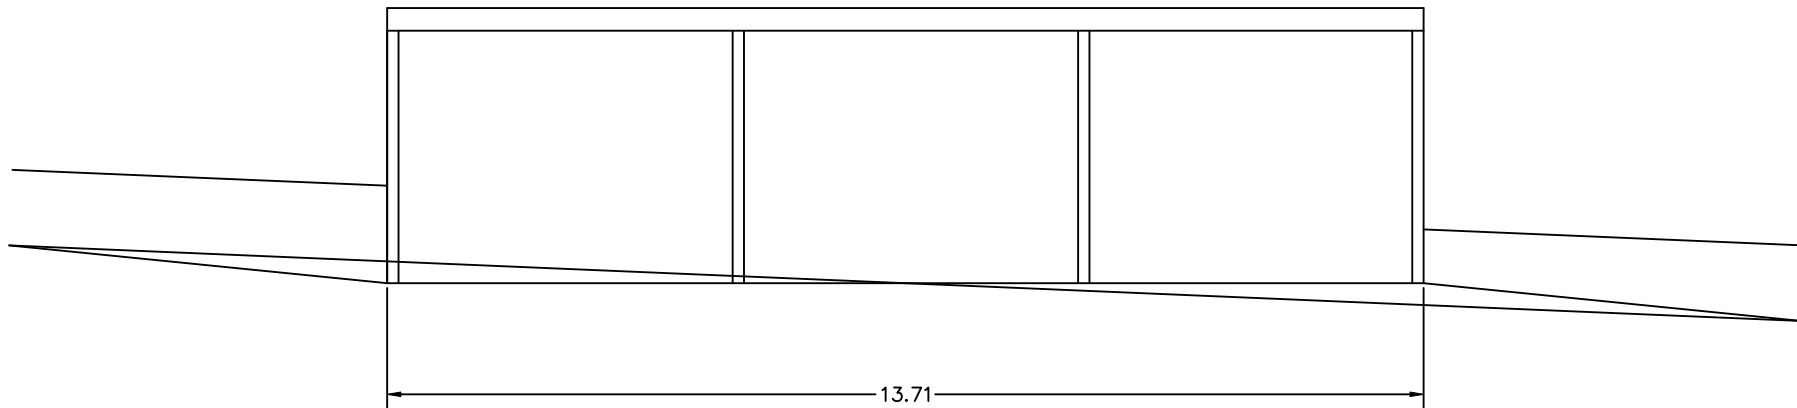

Roof Plan

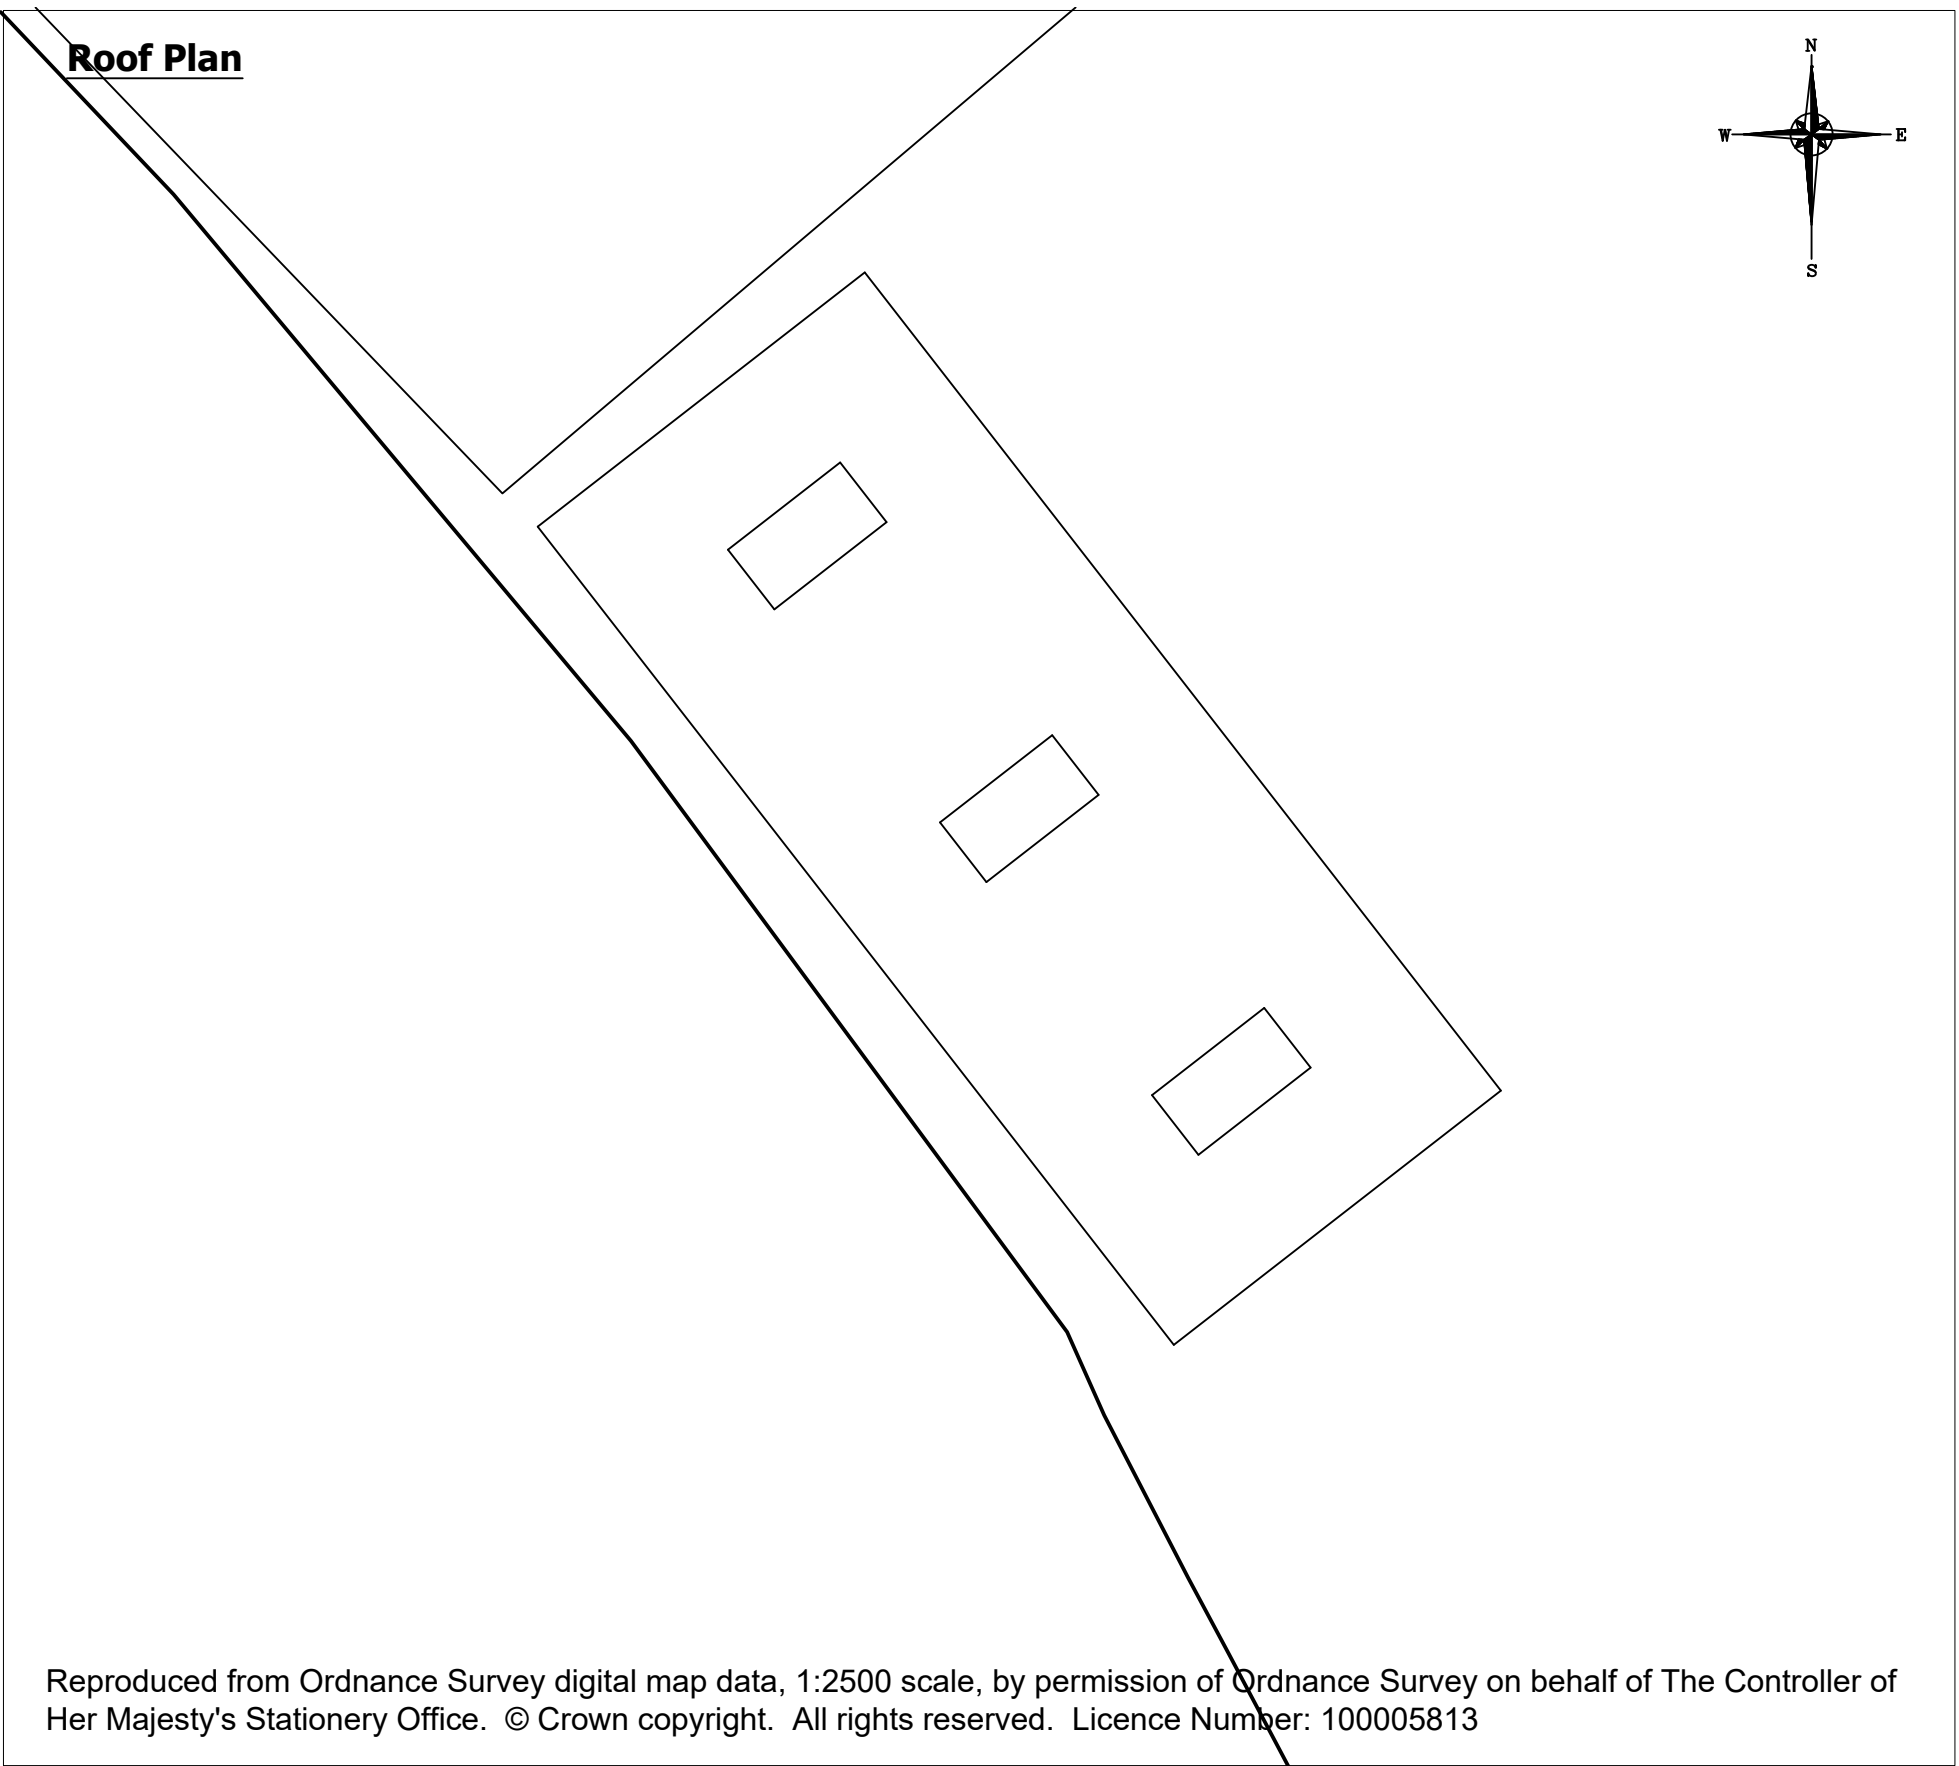

Reproduced from Ordnance Survey digital map data, 1:2500 scale, by permission of Ordnance Survey on behalf of The Controller of Her Majesty's Stationery Office. © Crown copyright. All rights reserved. Licence Number: 100005813

Drawing Notes:

Roof sheeting to be factory coated coloured fibre cement sheeting coloured Slate Blue (12B29)

Vertical cladding to be treated Yorkshire boarding

All dimensions are stated in metres

Bagshaws LLP Vine House, Ashbourne, Derbyshire. DE6 1AE Telephone: 01335 342201 opt:2 www.bagshaws.com	Applicant: Mr A Wilson	
	Proposal: Proposed Monopitch Agricultural Building on land North East of Leyfields, Thornccliffe, ST13 7LP	
	Scales: 1:100 @ A2	Detail: Elevation Details and Roof Plan
	Date: 1st July 2024	Drawing No. 2024-Wilson-002