



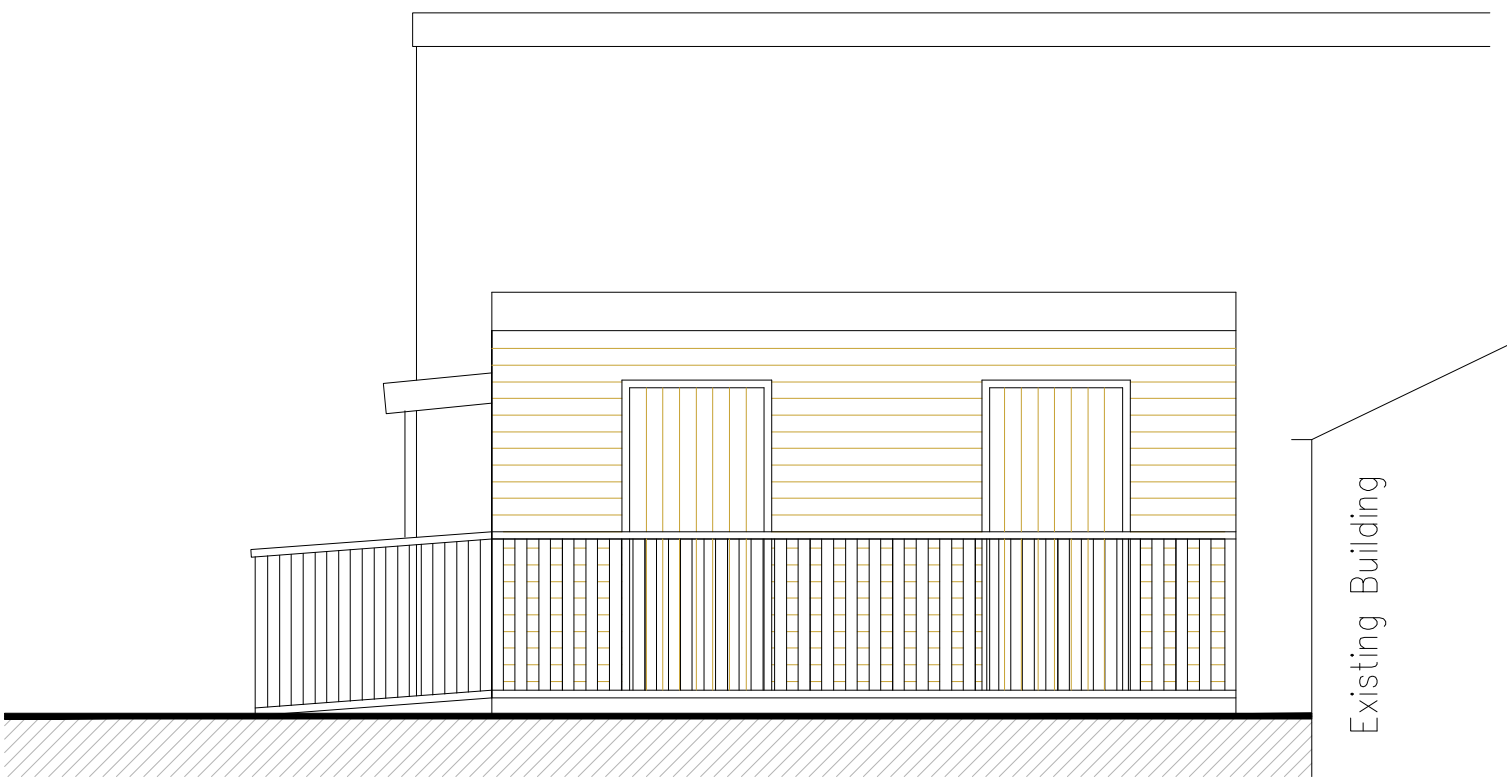


North West Elevation
Scale 1:50




South East Elevation
Scale 1:50

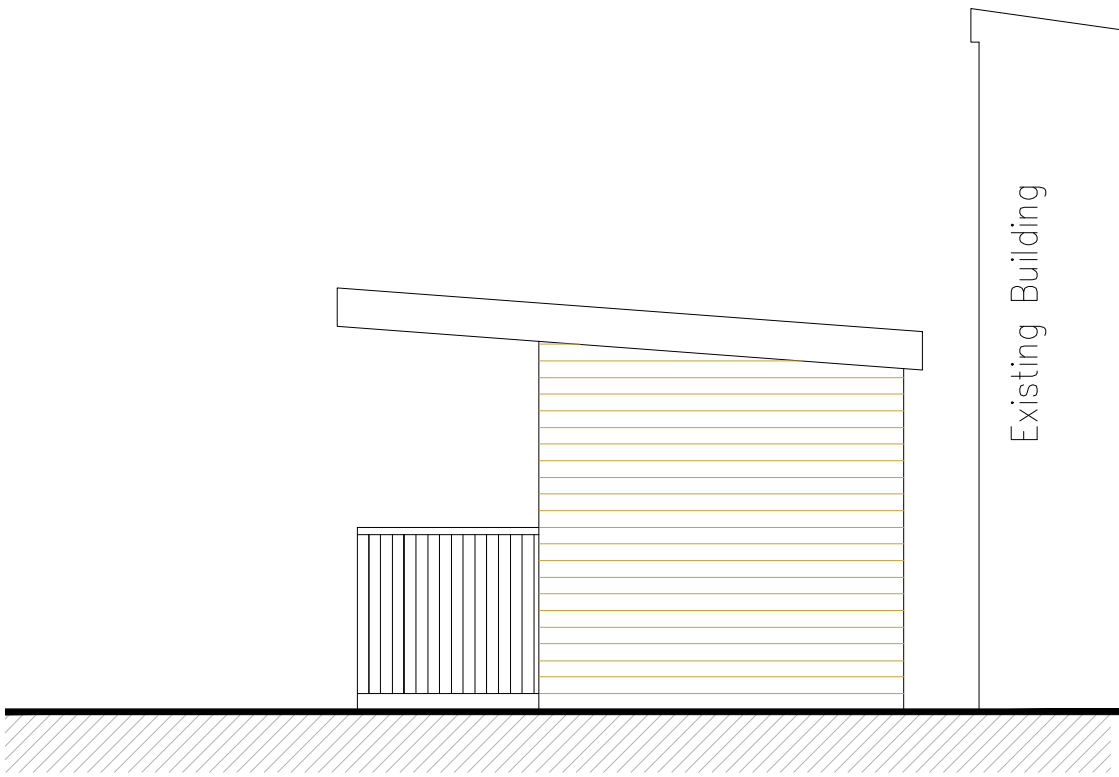


South West Elevation
Scale 1:50

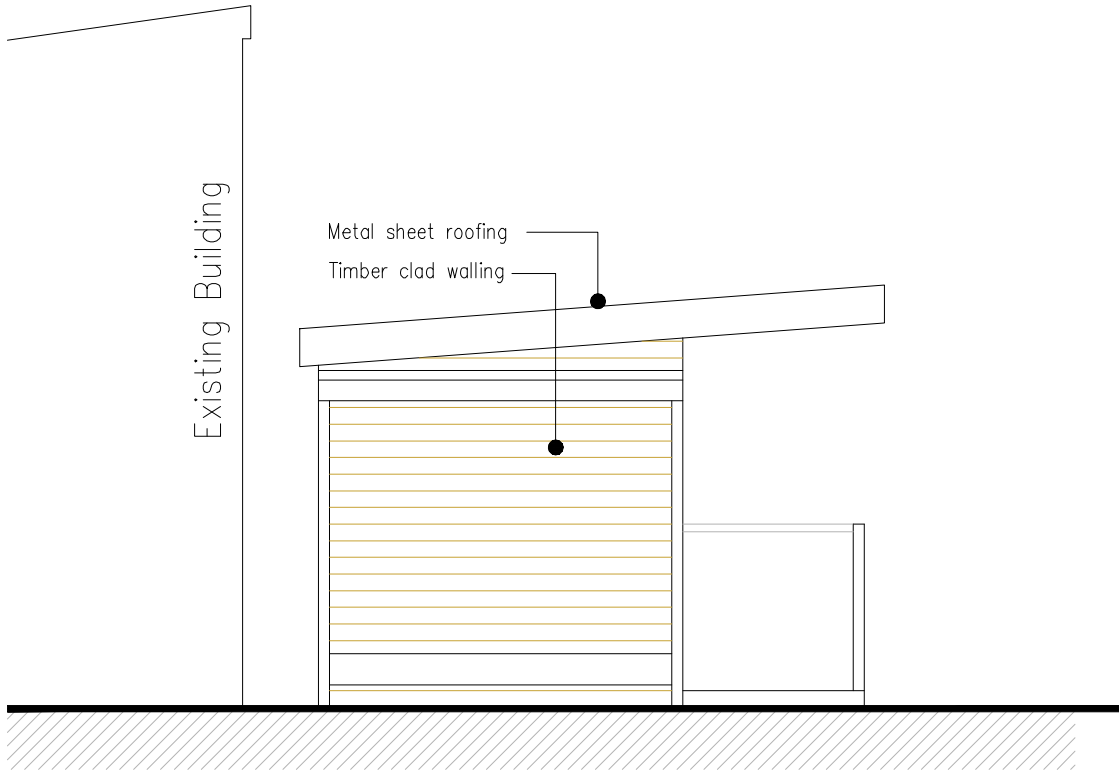


North East Elevation
Scale 1:50

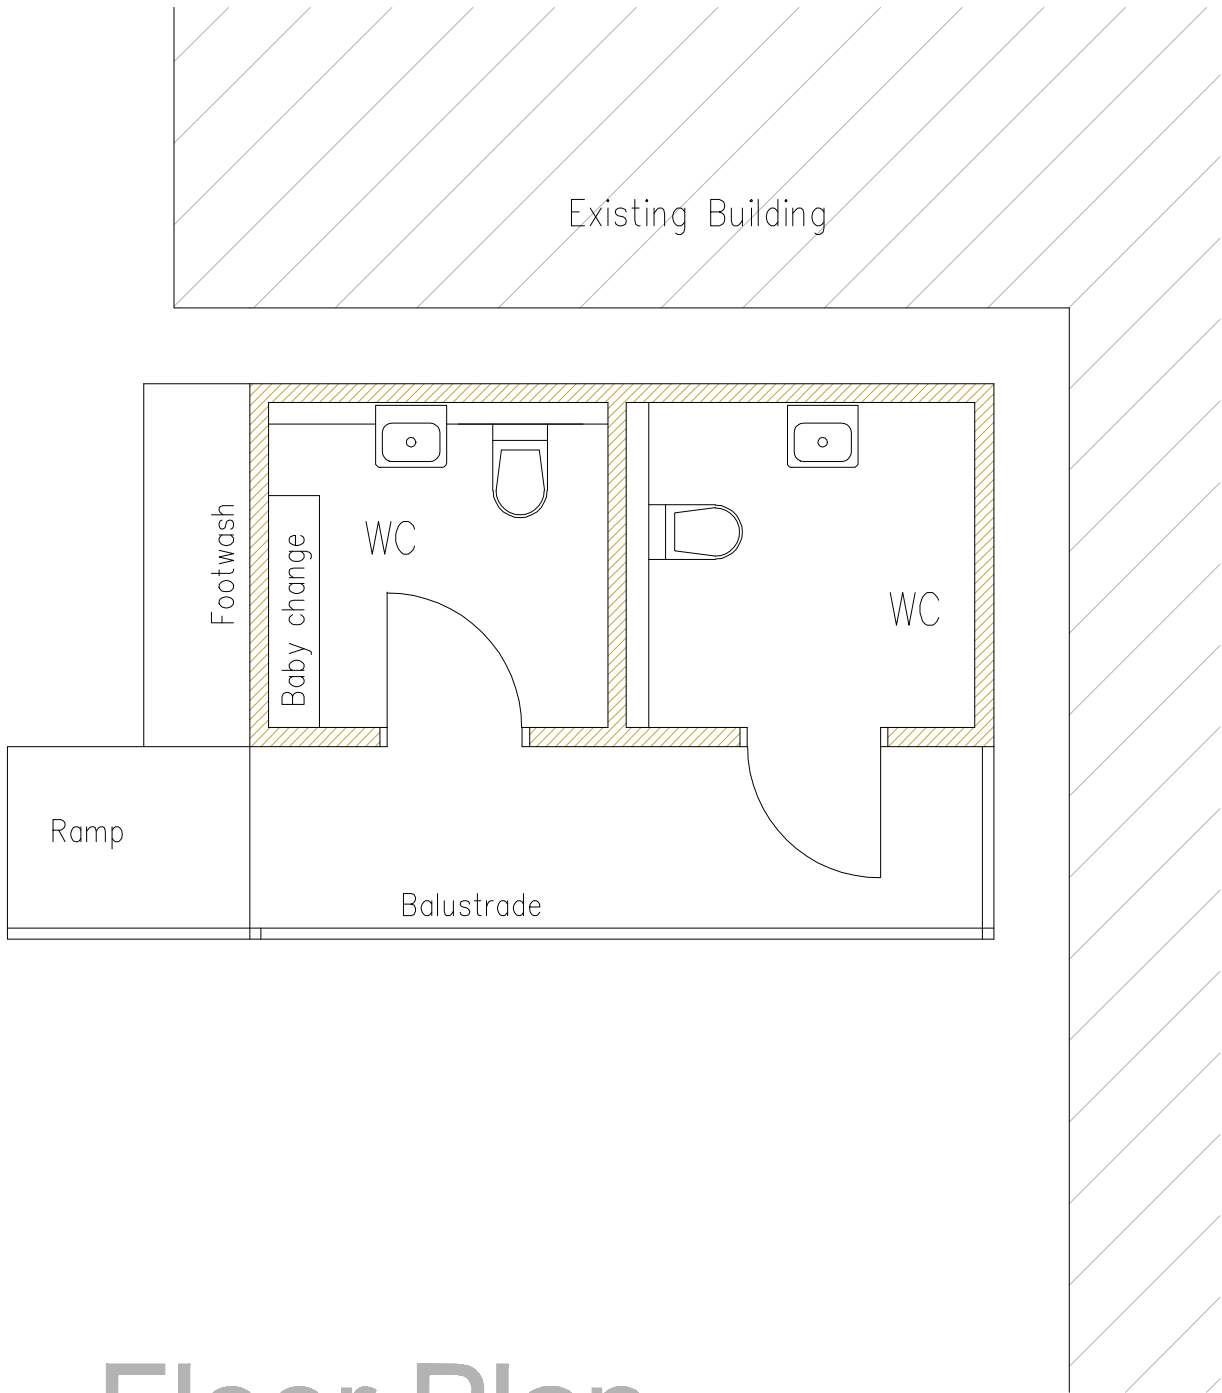


Floor Plan
Scale 1:50

 

Roof Plan
Scale 1:50

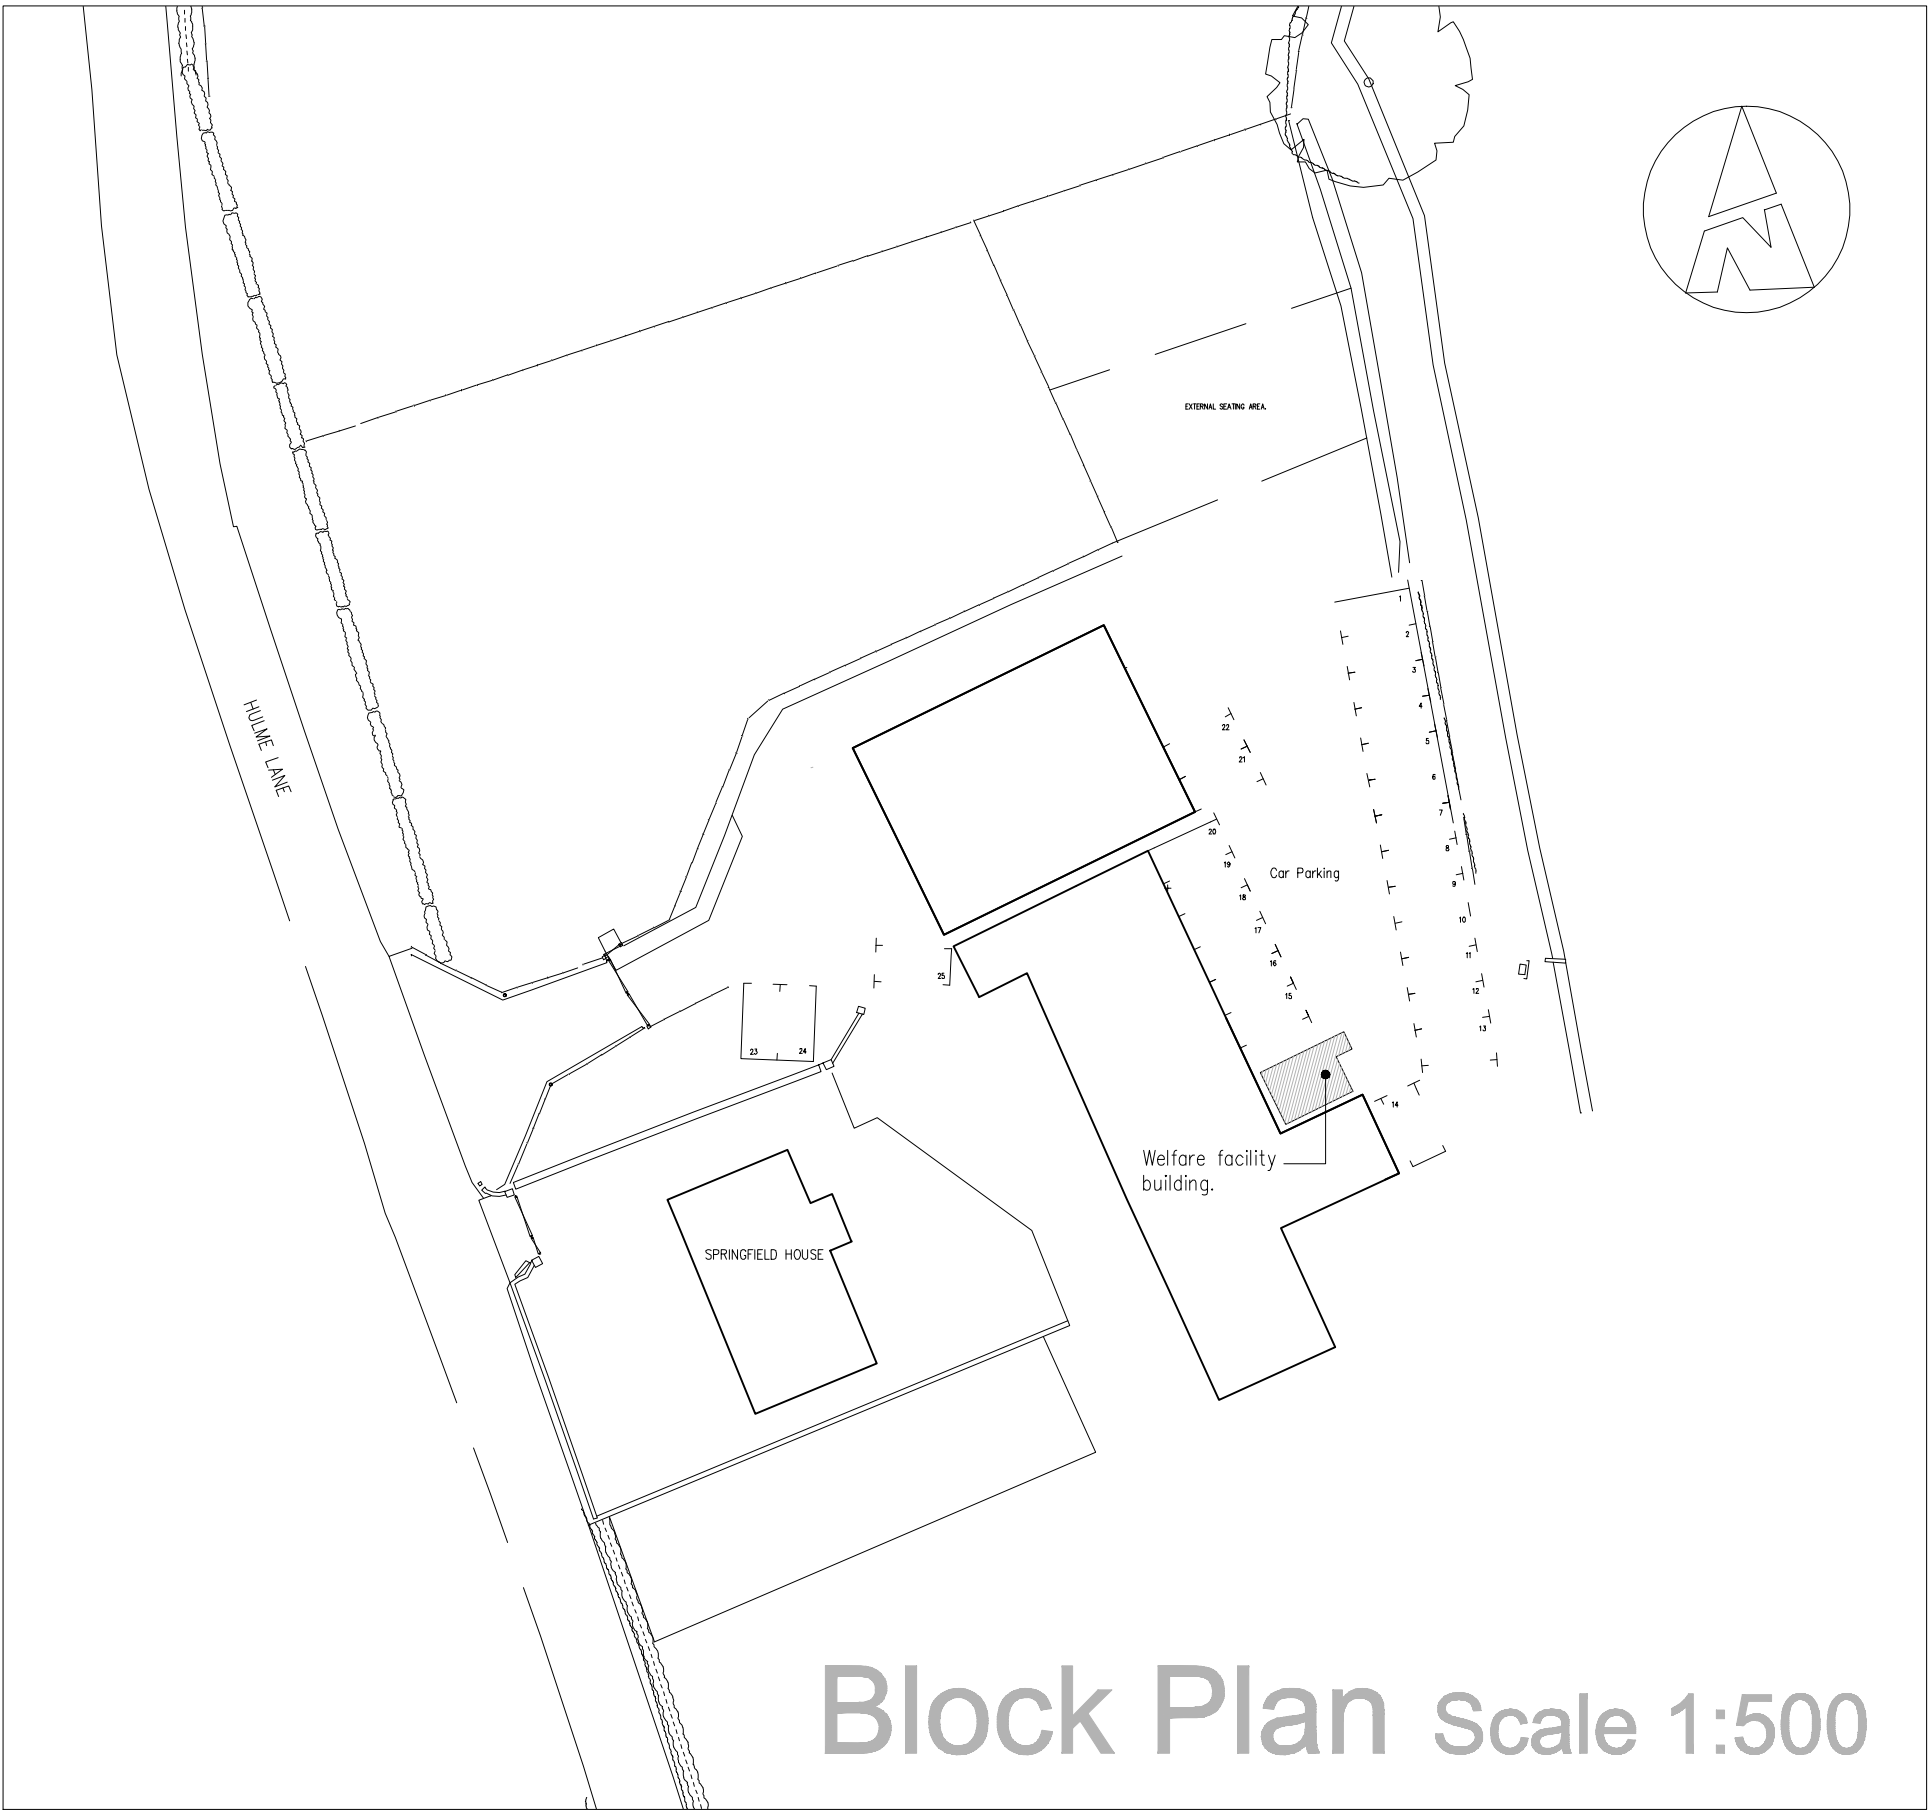

Block Plan Scale 1:500

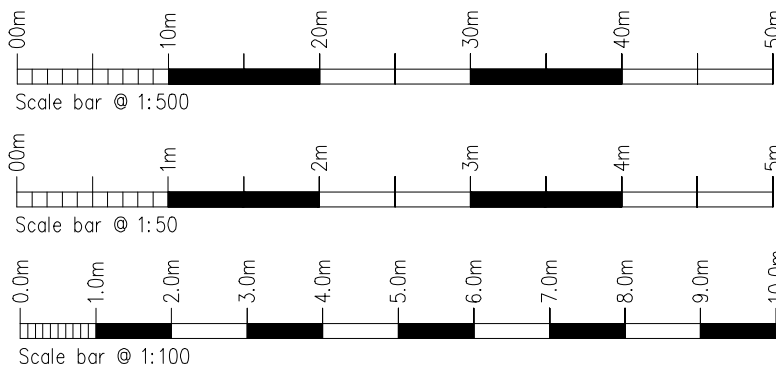

Rev.	Drawn	Comments.	Date

MAC
ARCHITECTURAL DESIGN LTD
Moorland House, 123 Moorland Road, Burslem, ST6 1JD.
T:01782 503302 E:admin@mac-arch.co.uk

Client:
Mr C Taylor

Project:
**Welfare facility building at
Springfield House Hulme Lane.
Hulme Stoke on Trent.
Staffordshire ST3 5BH.**

Title:
Plans & Elevations.

Status:
Planning.

Size A1: Drawn: June 2024 Drawing Ref: 1895-01