


● MAC ARCHITECTURAL DESIGN LTD. All rights reserved.
This Drawing and its contents has been produced for the Client only and is not intended for any other person or for any other purpose than the Drawing Status. No part of this drawing and associated graphical contents may be reproduced, copied, modified or distributed, without the prior written consent of MAC Architectural Design Ltd.

SPRINGFIELD HOUSE

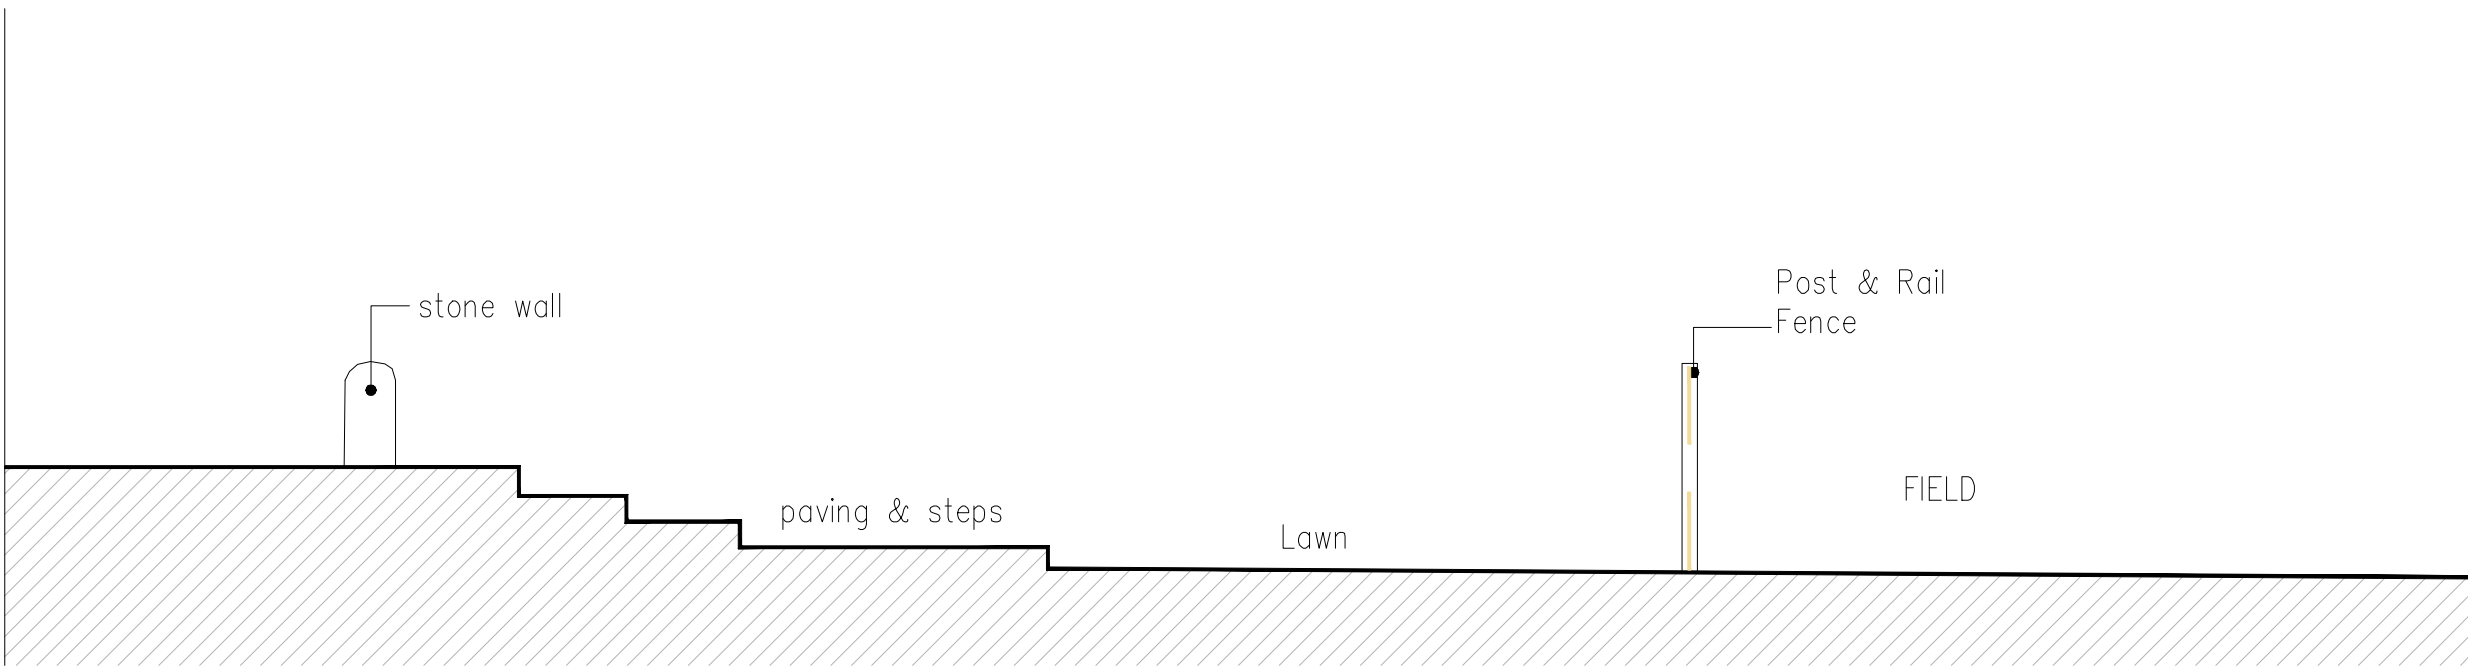


Sectional X-X Scale 1:50

Concrete post and close 1200(h)x1800mm(w) timber fence panels with 300mm(h) concret gravel boards.



Elevation Scale 1:20


100mm half round timber posts and rails.
150x50mm ground board.

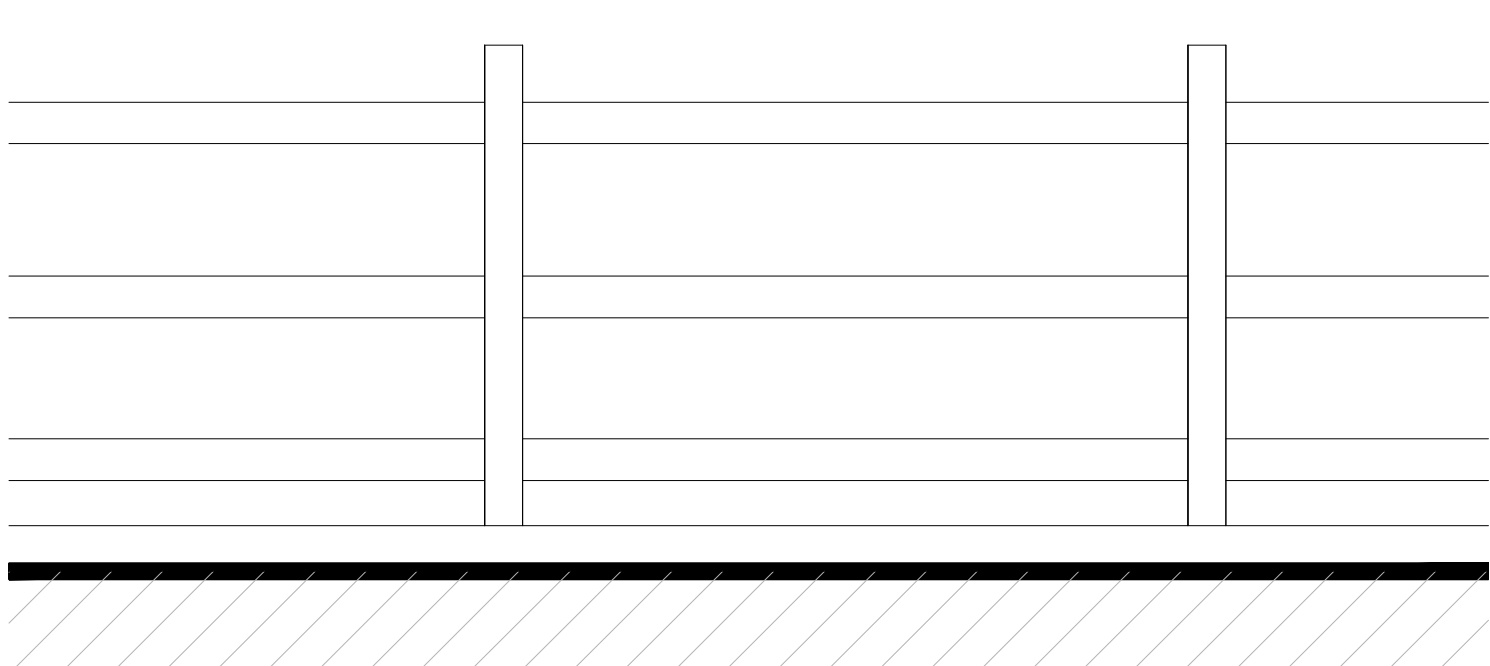

Elevation Scale 1:20



Site Plan Scale 1:200

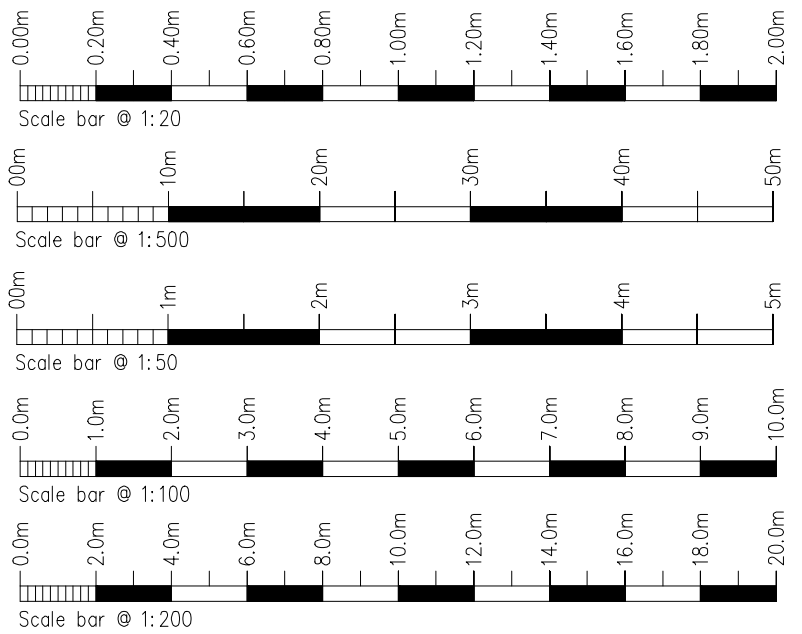

Rev.	Drawn	Comments.	Date
A	ACB	Illustrate increased site area.	03.07.24

MAC
ARCHITECTURAL DESIGN LTD
Moorland House, 123 Moorland Road, Burslem, ST6 1JD.
T:01782 503302 E:admin@mac-arch.co.uk

Client:
Mr C Taylor

Project:
**Alterations to form Garden area at
Springfield House Hulme Lane.
Hulme Stoke on Trent.
Staffordshire ST3 5BH.**

Title:
Site Plan Section & Elevations.

Status:
Planning.

Size A1: Drawn: June 2024 Drawing Ref: 1894-01